
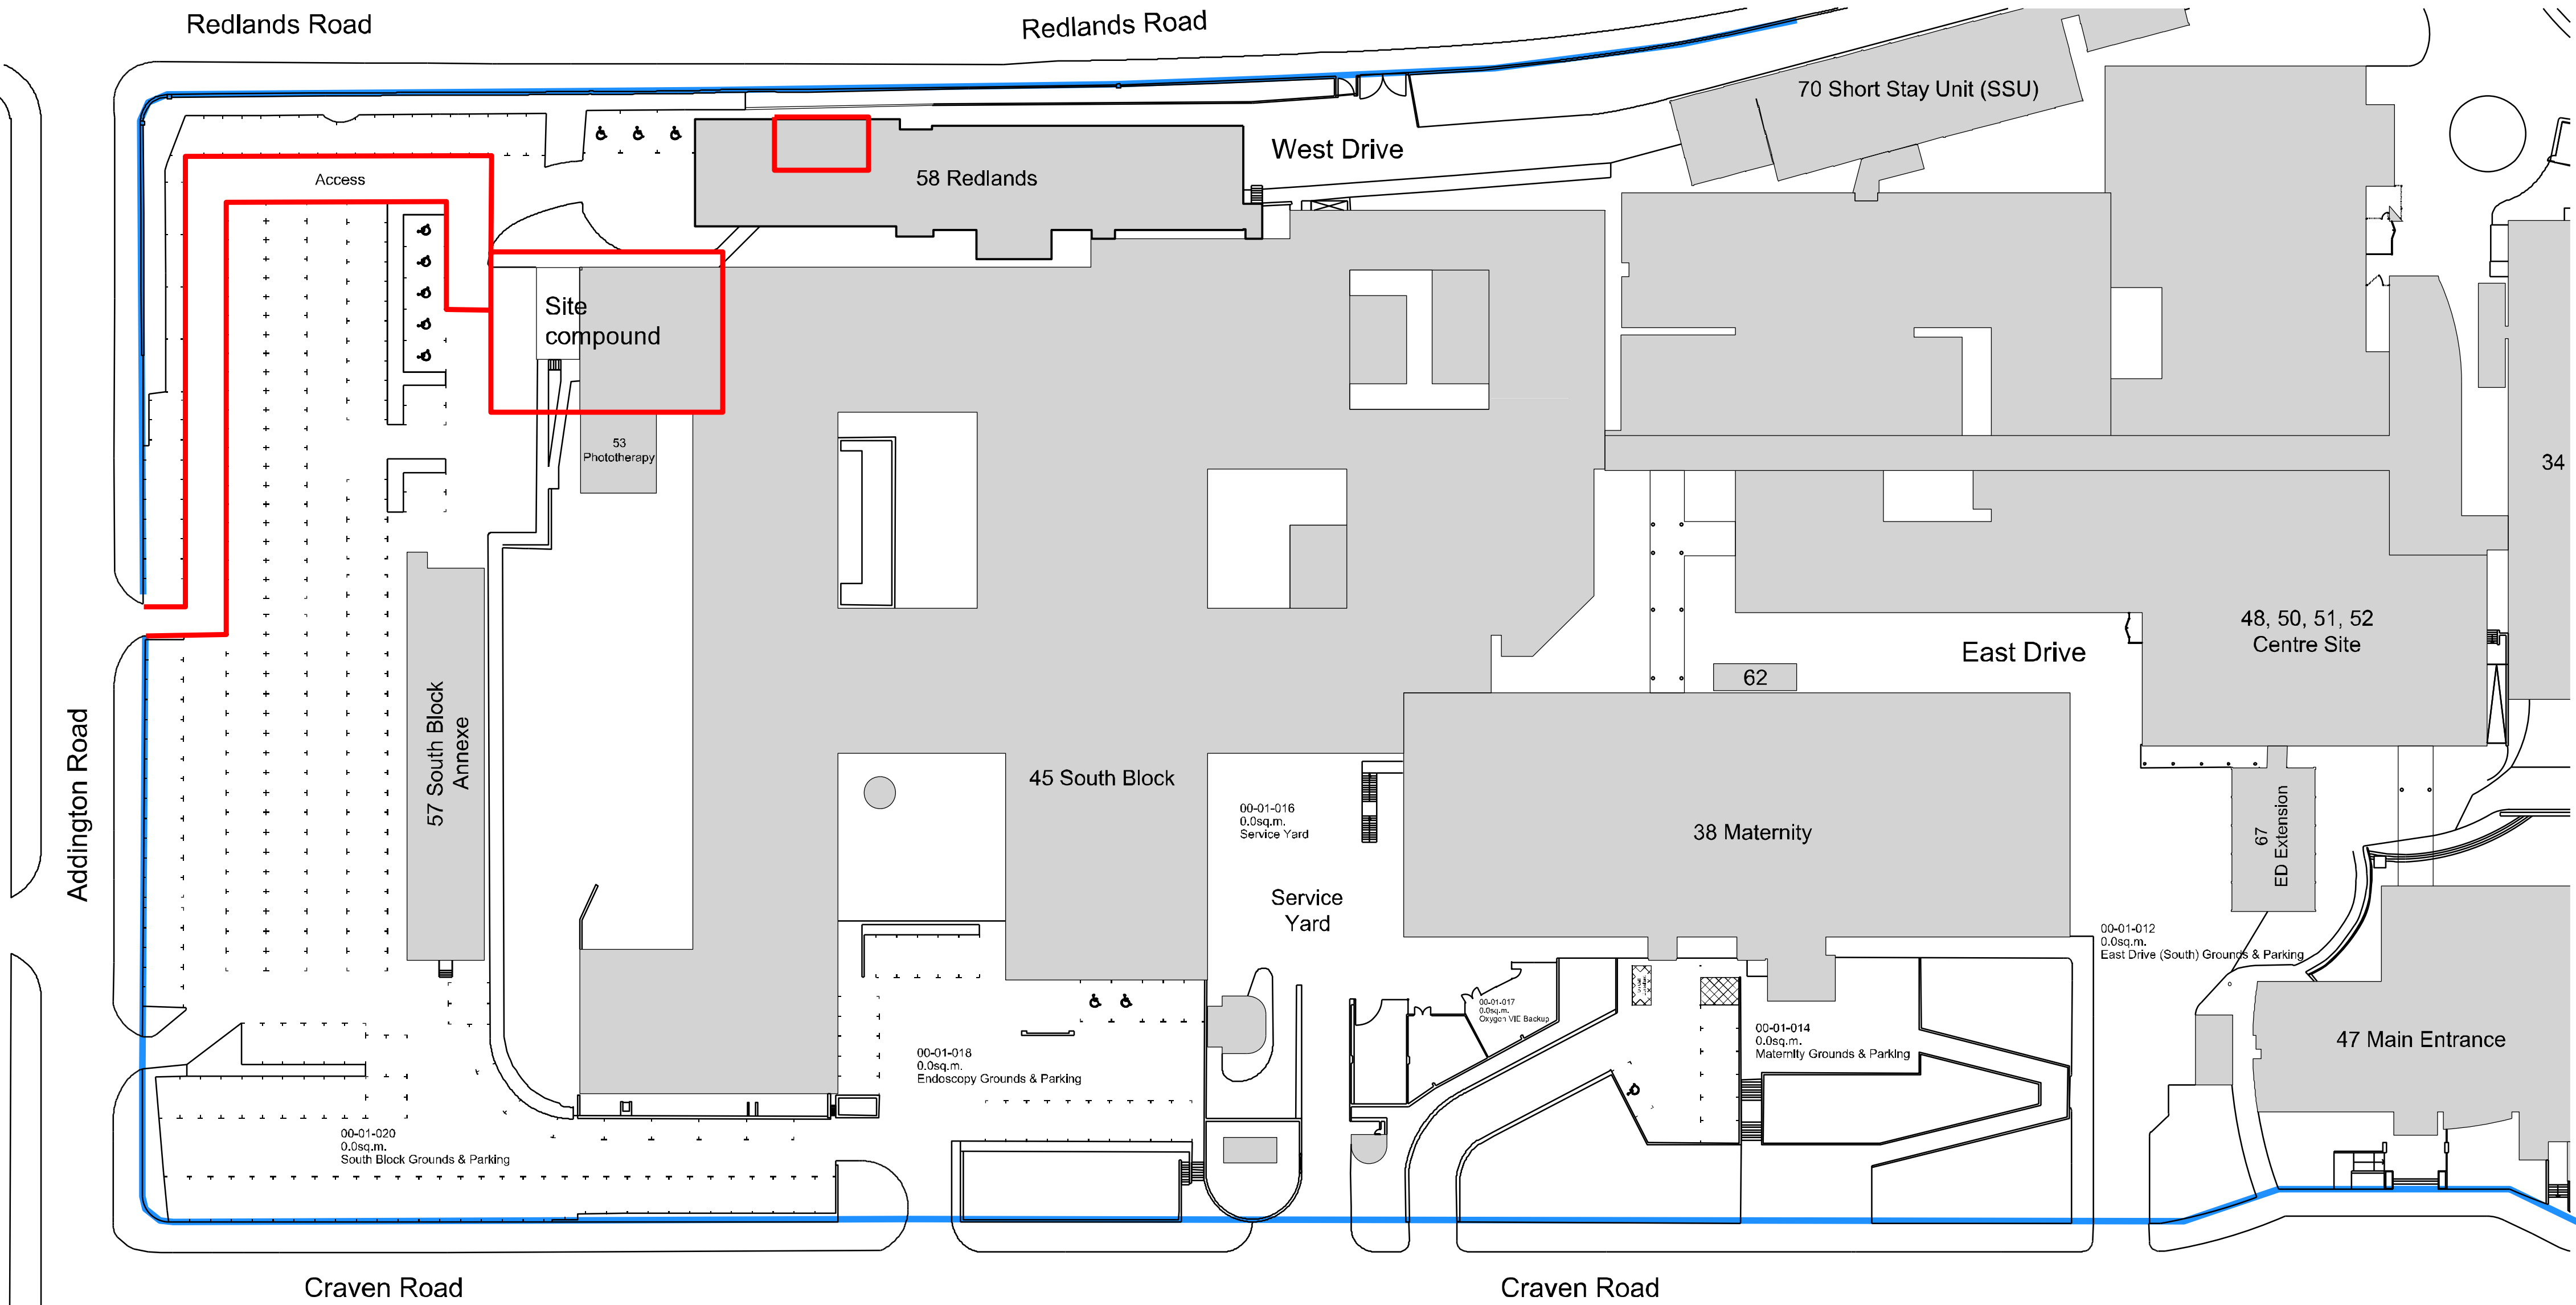


Royal Berkshire Hospital

Location Plan 1:1250

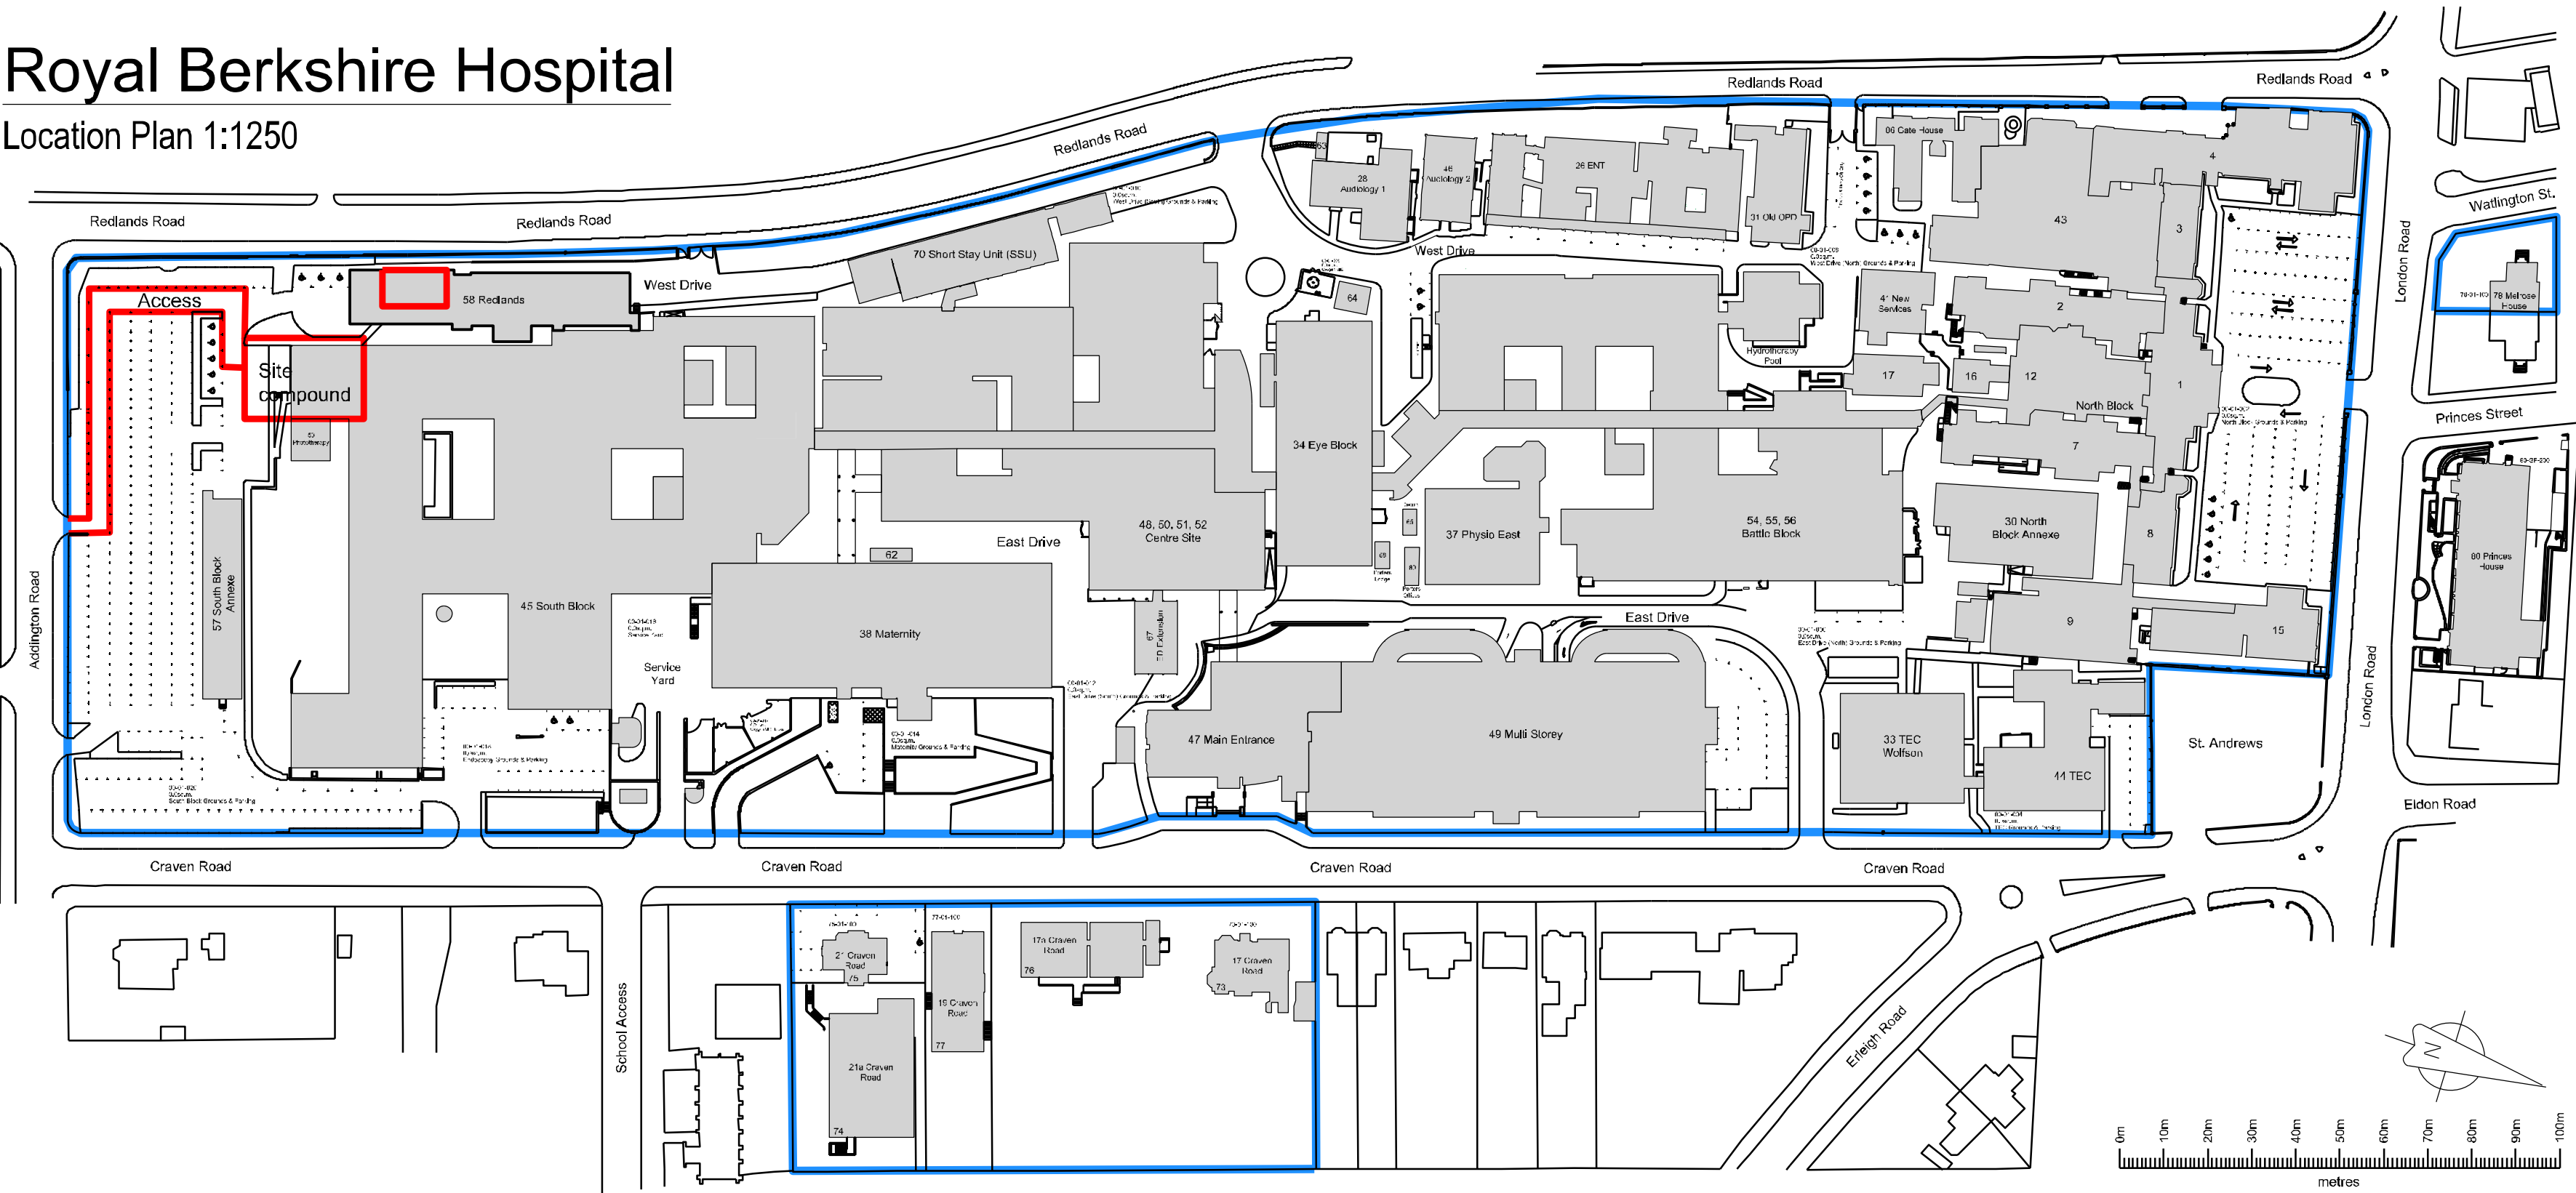

Royal Berkshire Hospital

Site Plan 1:500

A 06/03/24 TS Redlands surgery AHU added to scheme				
REV	DATE	BY	DESCRIPTION	CHK APP
DRAWING STATUS: Planning				
GBS health Oxford office: St Thomas House, 8 Becket Street, Oxford, OX1 1PP t: 01865 505130 f: 01865 246424 w: www.gbshealth.co.uk wsp 2 London Square, Guilford, Surrey, UK, GU1 1UN T: +44 (0)1483 558 000 http://www.wsp.com				
CLIENT: ROYAL BERKSHIRE HOSPITAL NHS FOUNDATION TRUST				
PROJECT: RBH ICU				
TITLE: Location & Block Plan				
SCALE @ A1: 1:50	CHECKED:	APPROVED:		
PROJECT NUMBER:	DESIGNED:	DRAWN: TS	DATE: 12/06/23	
DRAWING No: 7069.105				REV: A
DO NOT SCALE				