
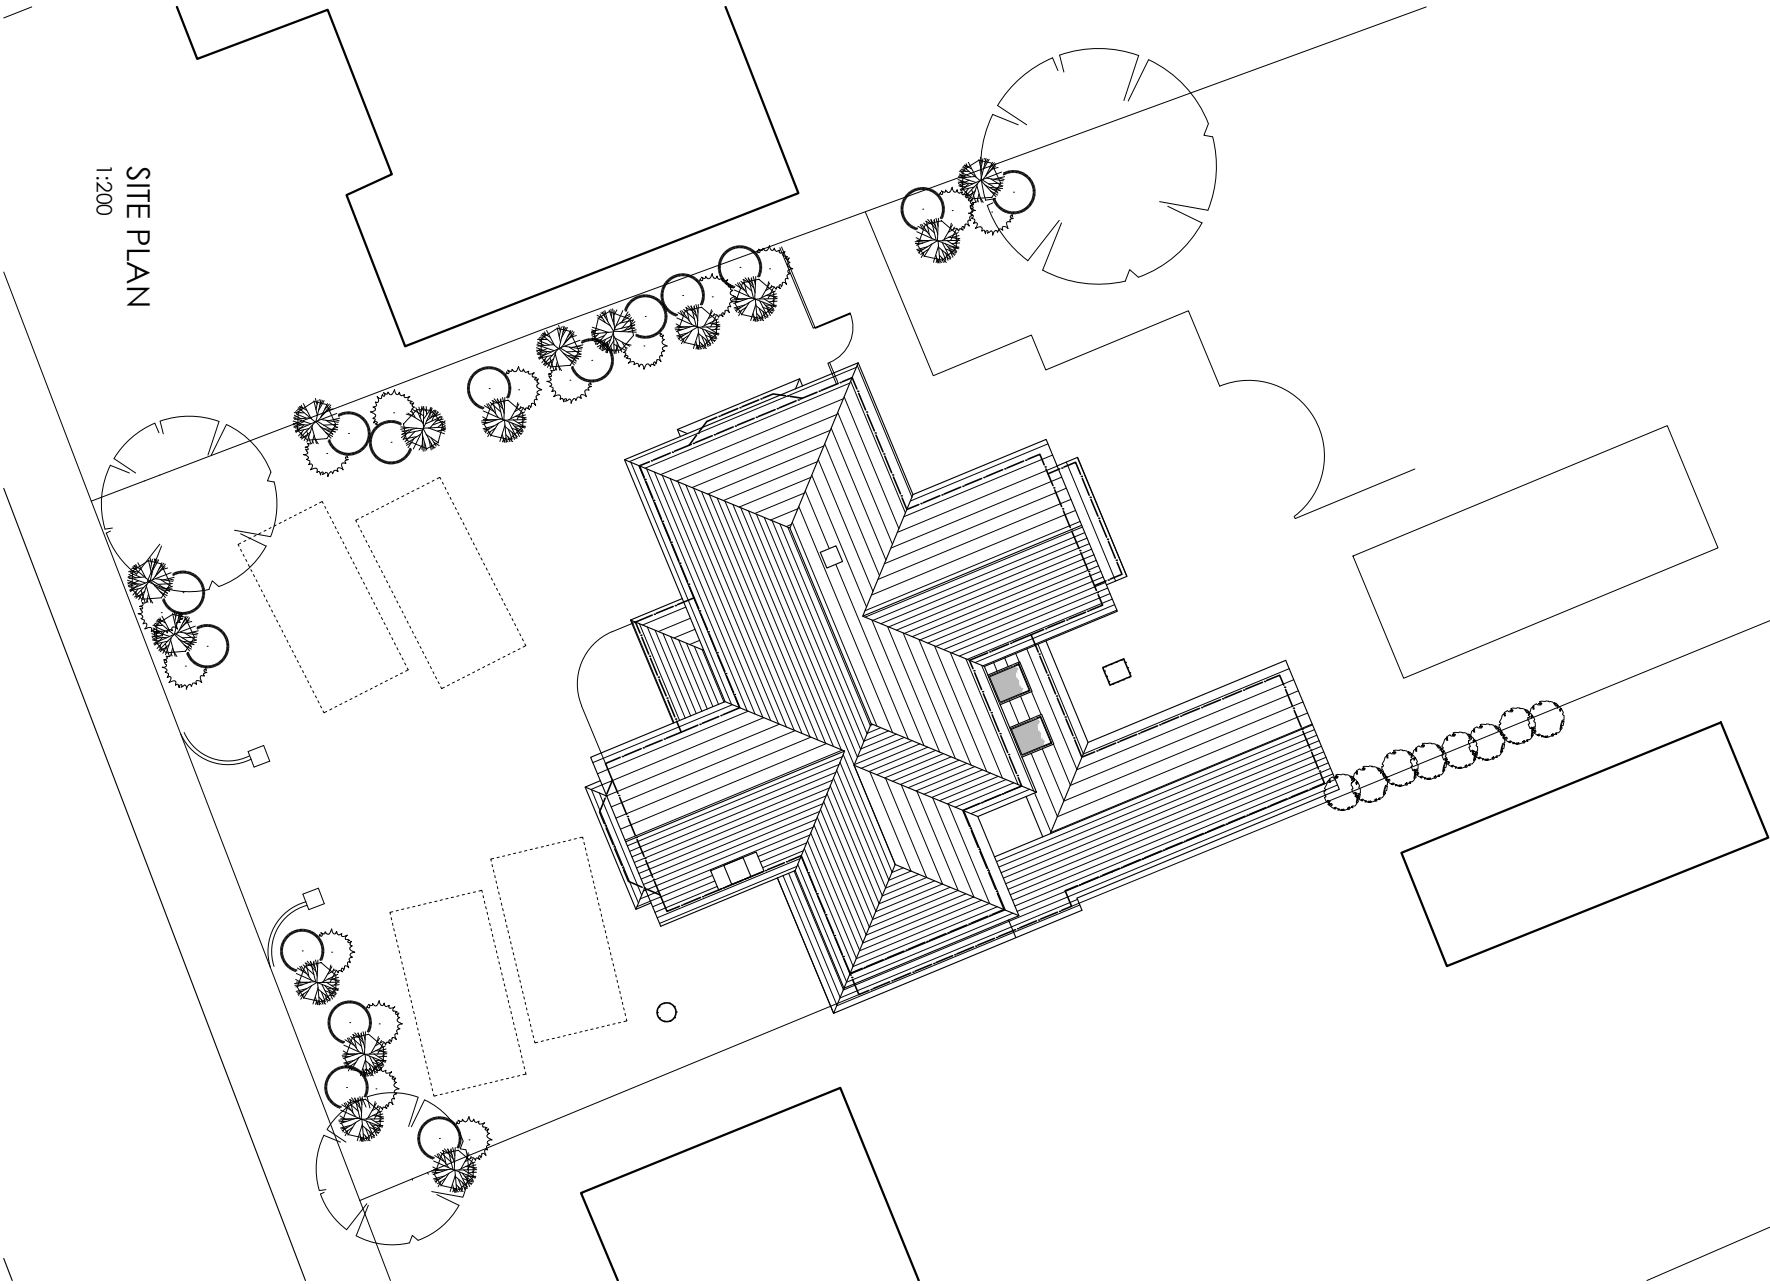


DRG. REMAINS COPYRIGHT OF THE ARCHITECT.
DIMENSIONAL DISCREPANCIES TO BE REFERRED
TO THE ARCHITECT
DO NOT SCALE

DRAWING STATUS ☒ PRELIMINARY ☐ FOR APPROVAL ☐ CONSTRUCTION

DATE REVISION A3 Drawing

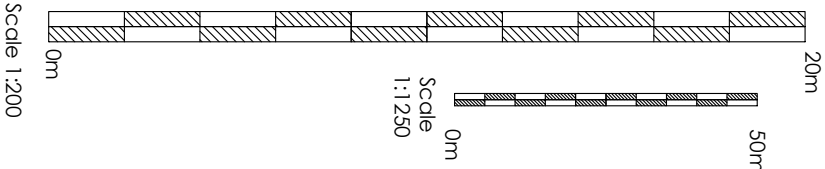

CLIENT

Mr & Mrs Dhanjal

-
-

JOB TITLE

Proposed Extension
15 St. Andrews Road
Caversham

DATE

Jan 23

SCALE

1:200 & 1:1250

REV.

-

DRG TITLE

Location & Site Plan

JOB No.

2352

DWG No.

01



Anne Owen Architects Ltd
24 Springfield Park, Twyford, Reading RG10 9JH
+44(0)118 932 0846 / 07788 262602
anne@annethearchitect.co.uk
www.annethearchitect.co.uk
Director: Anne Owen BA(Hons) BArch RIBA
Company Registered in England & Wales No. 8861202