

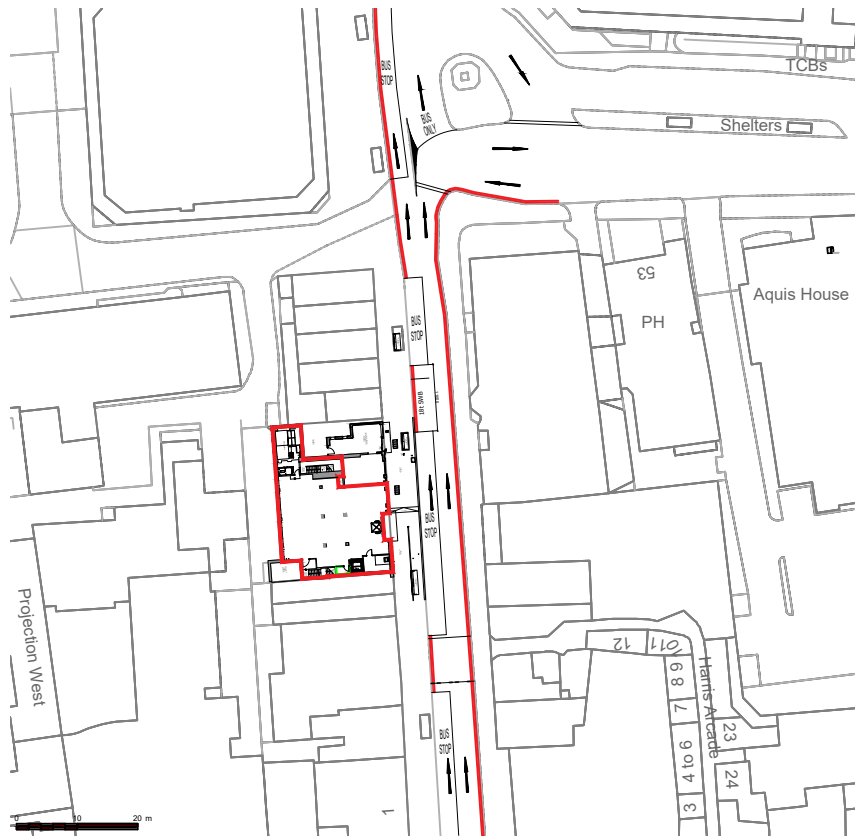


DO NOT SCALE FROM THIS DRAWING - STATED DIMENSIONS REFER.
CONTRACTORS SHALL BE RESPONSIBLE FOR THE CHECKING OF ALL
STATED DIMENSIONS, WITH ANY ANOMALIES BEING IDENTIFIED TO
THE ORIGINATOR PRIOR TO ANY CONSTRUCTION OR FABRICATION
WORKS COMMENCING.

PLANNING


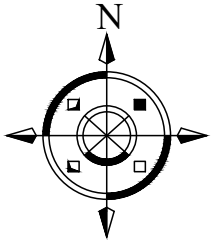


01 EXISTING SITE LOCATION PLAN
P198947100 1:1250@A3

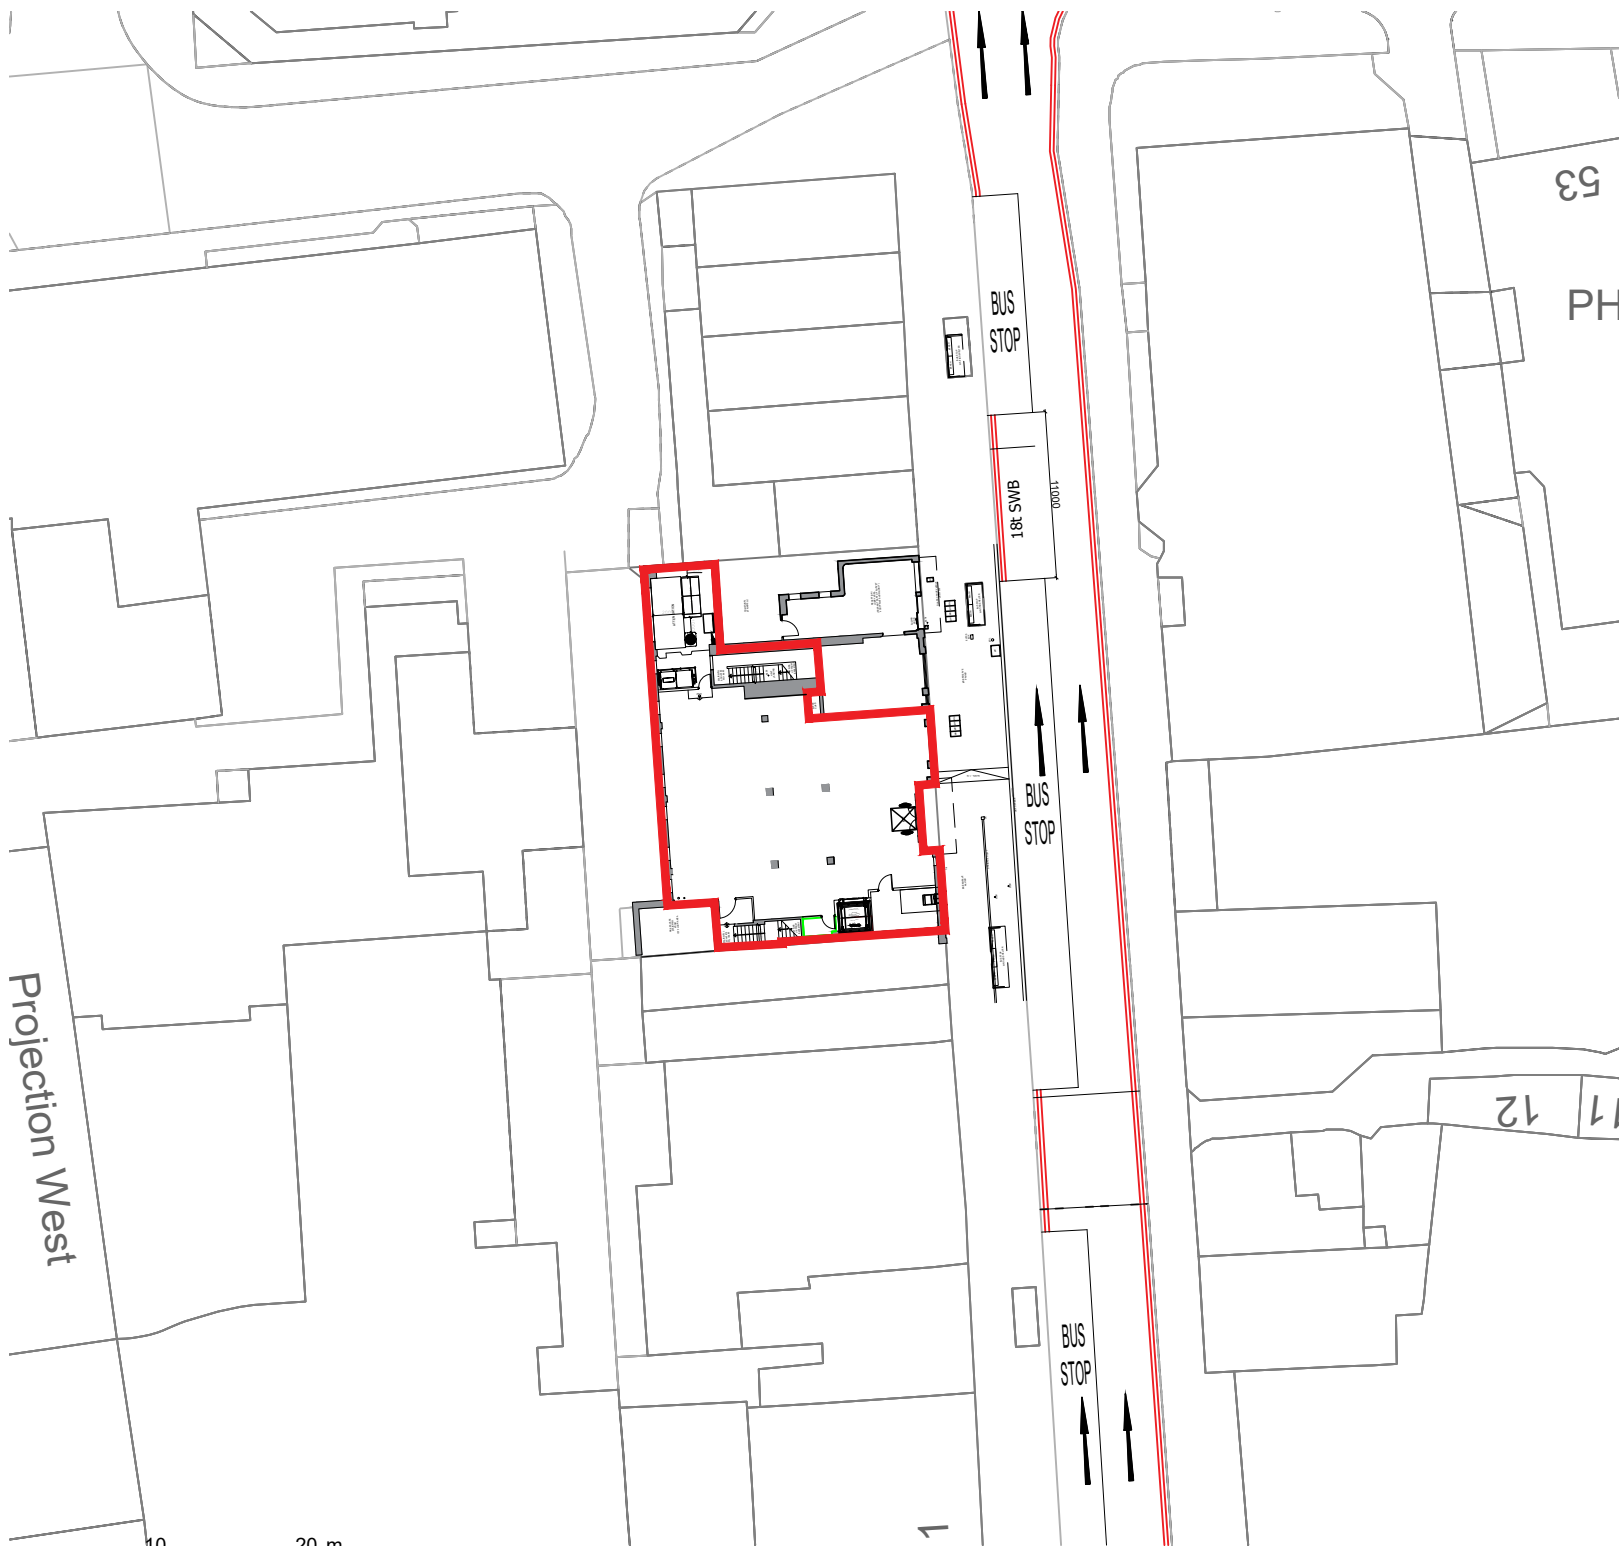

02 EXISTING SITE PLAN
P198947100 1:500@A3

DEMISE LINE
SITE AREA: 333 Sqm

  

--	09.05.24	First issue	JN
Revision	Date	Description	Drawn
architects project managers cost consultants 2nd Floor 13 Swan Yard London W1 1SD tel: 0203 637 9980			
Status	PLANNING		
Client			
Project Title	SAINSBURY'S LOCAL READING, BRUNEL HOUSE STATION ROAD, RG1 1LG		
Drawing Title	SITE LOCATION PLAN SITE REF: 198947		
Project Number	Drawing Number		Revision
P-198947	101		-
Drawn	Checked	Scale	Date
JN	VA	AS SHOWN@A3	08.05.24
JLA Architects is a trading name of Company Ref: OC315606 registered in England and Wales Registered Office: Euro House, 1384 High Road, London, W10 3PE. Any reproduction of all or any part of this drawing without formal consent of the copyright owner, Company Ref: OC315606, is prohibited. The content of this drawing is the property of the Company Ref: OC315606.			