


- Key**
- Amenities
 - Circulation
 - BOH
 - Retail

- Key**
- Red Line Boundary
Area within boundary: 8363.76 m²
 - Applicants Ownership
Area within boundary: 14353.95 m²

P2	Updated red line to include public realm	07/03/24	BS	DB
P1	Planning Issue	23/01/24	BS	DB
Rev	Description	Date	Dr	App
			by	by
original by		date created		approved by
BS		11/12/23		DB

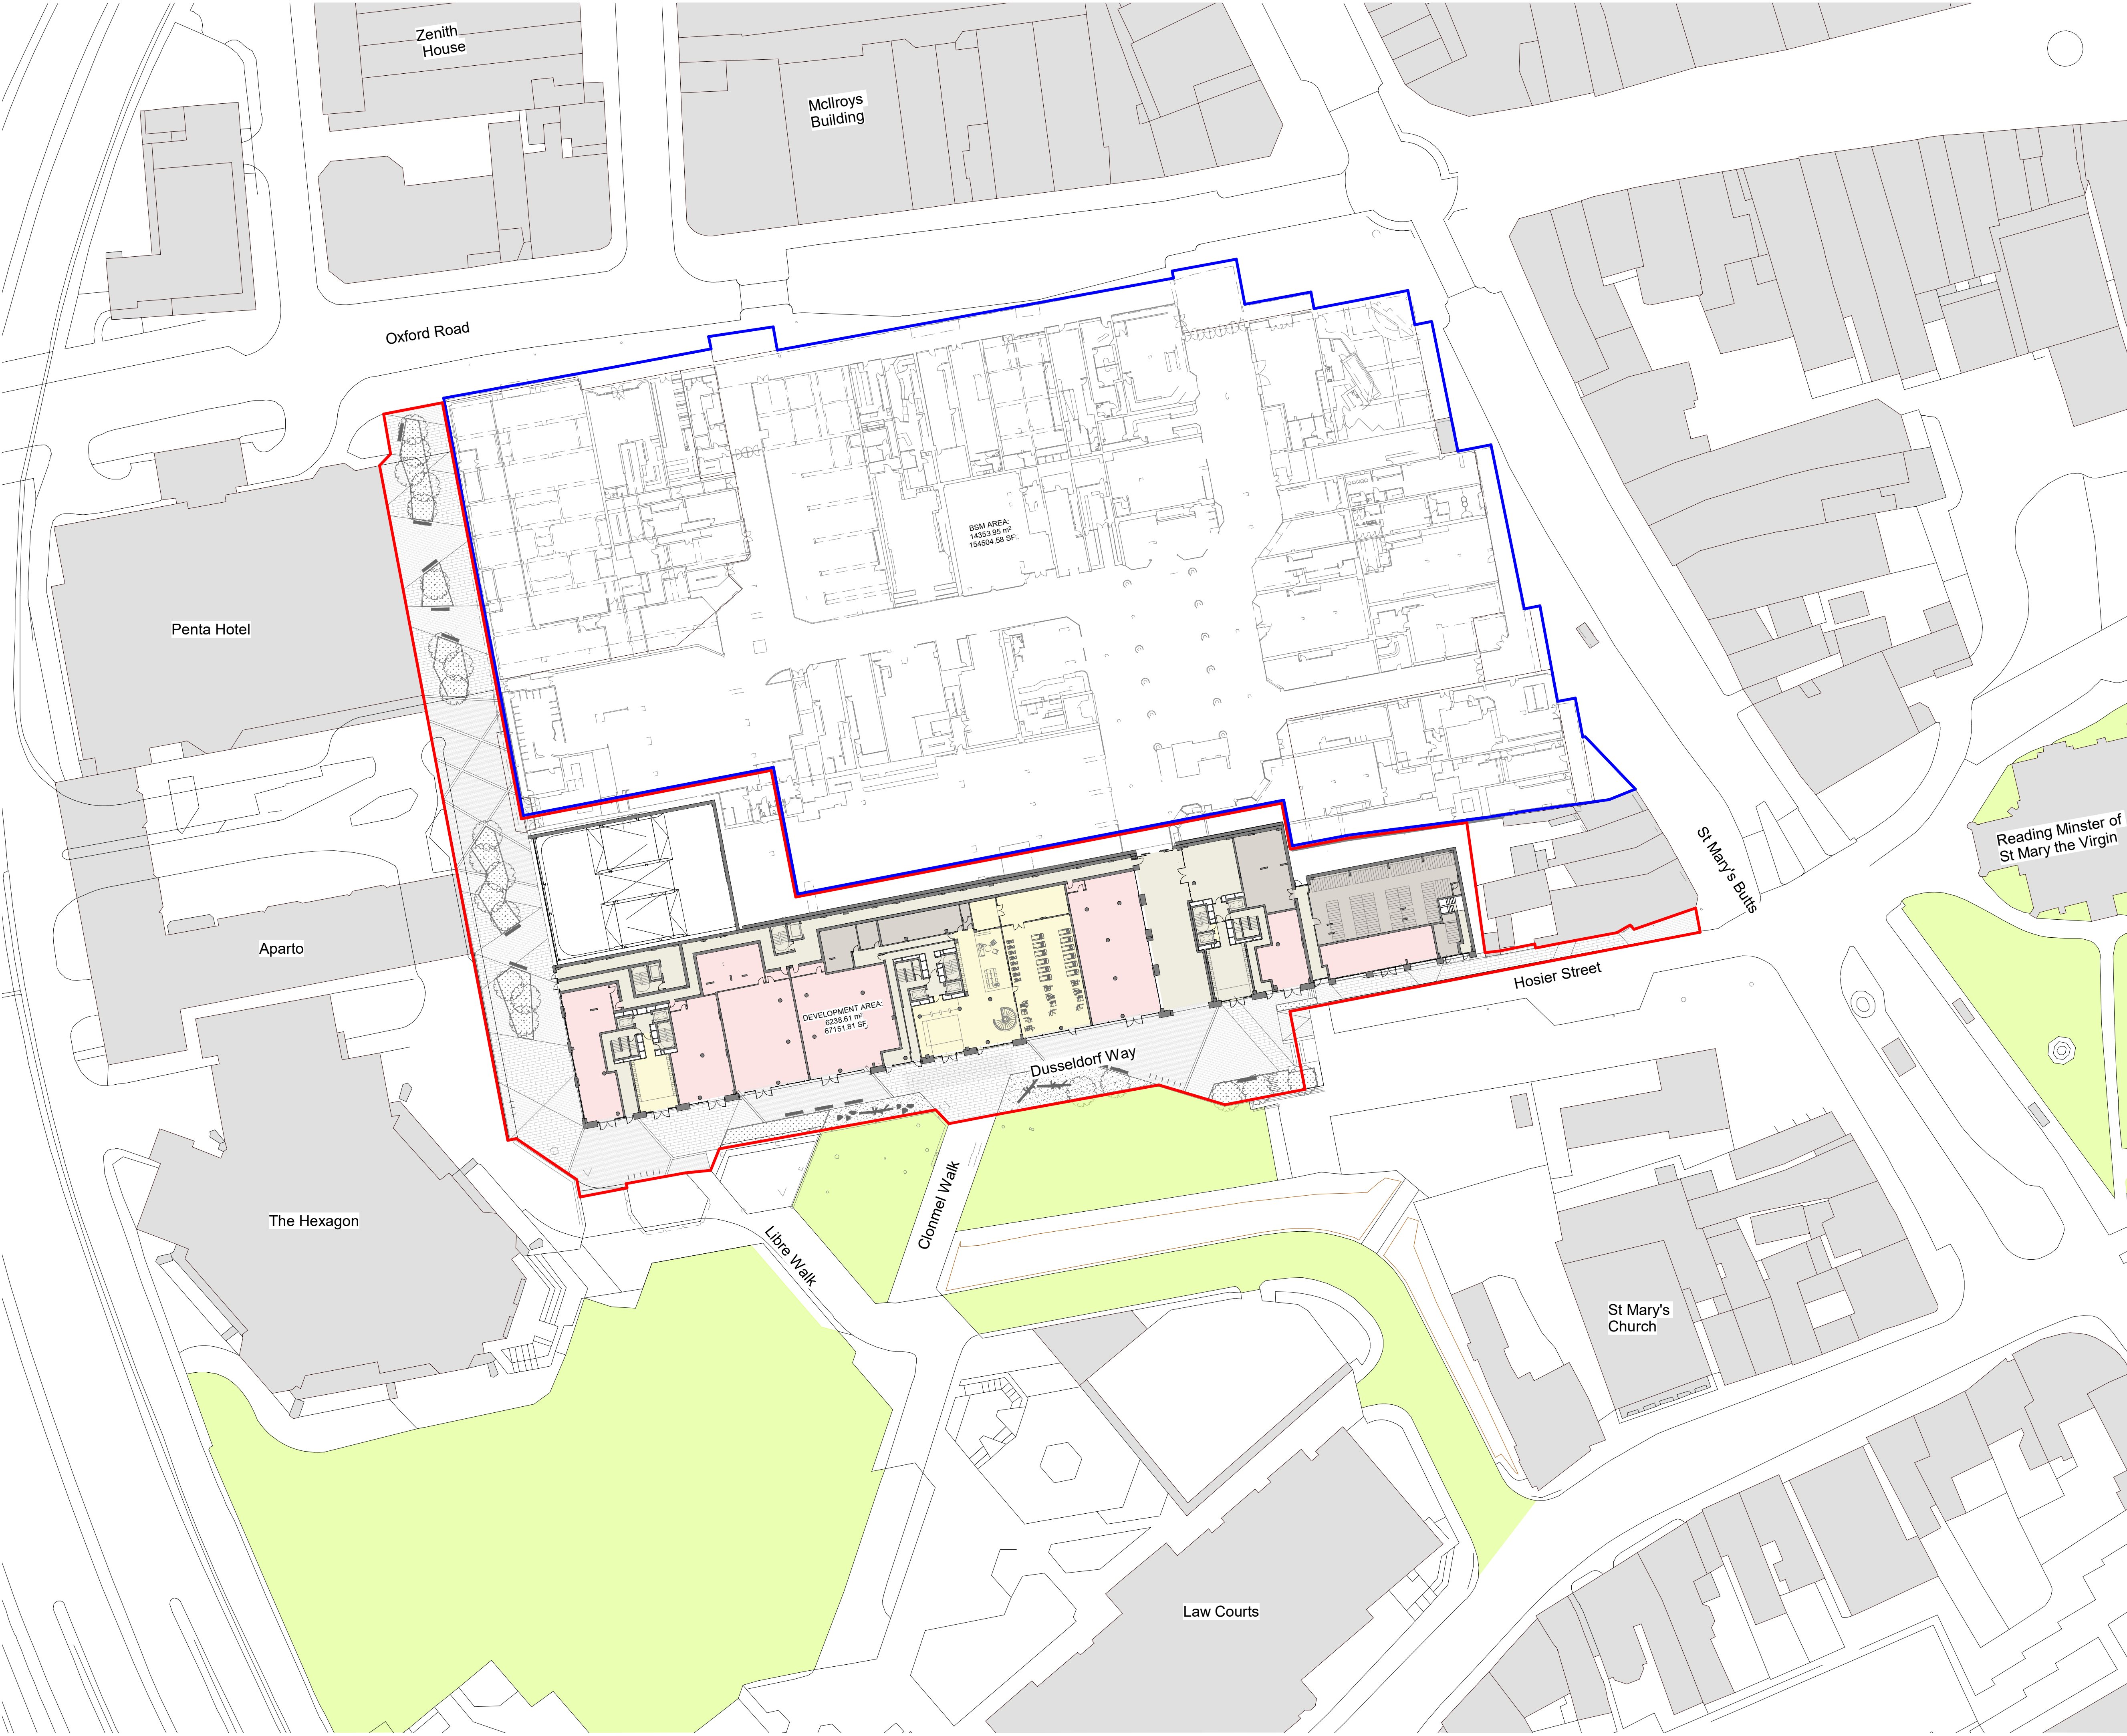

AHR Architects Ltd
5th Floor
55 Princess Street
Manchester
M2 4EW
United Kingdom

T +44(0)161 8287900
E manchester@ahr.co.uk
www.ahr.co.uk

client name	McLaren (Broad Street Mall) Ltd and UREF III LP		
project	Broad Street Mall Residential		
drawing	BSM Development Scheme Site Plan - Ground Floor		
computer file	1/0.32.1.1/DEM_Profile_Folder_redactorbenny.stewart/Documents/Ret_Apartment_benny.stewart.rvt	plot date	17/02/2023
project number	2022.00307.000	scale	1 : 500 @A1
drawing number	BSM-AHR-ZZ-00-DR-A-08120	rev	P2
		issue status	S2
This drawing is to be read in conjunction with all related drawings. All dimensions must be checked and verified on site before commencing any work or producing shop drawings. The originator should be notified immediately of any discrepancy. This drawing is copyright and remains the property of AHR.			