


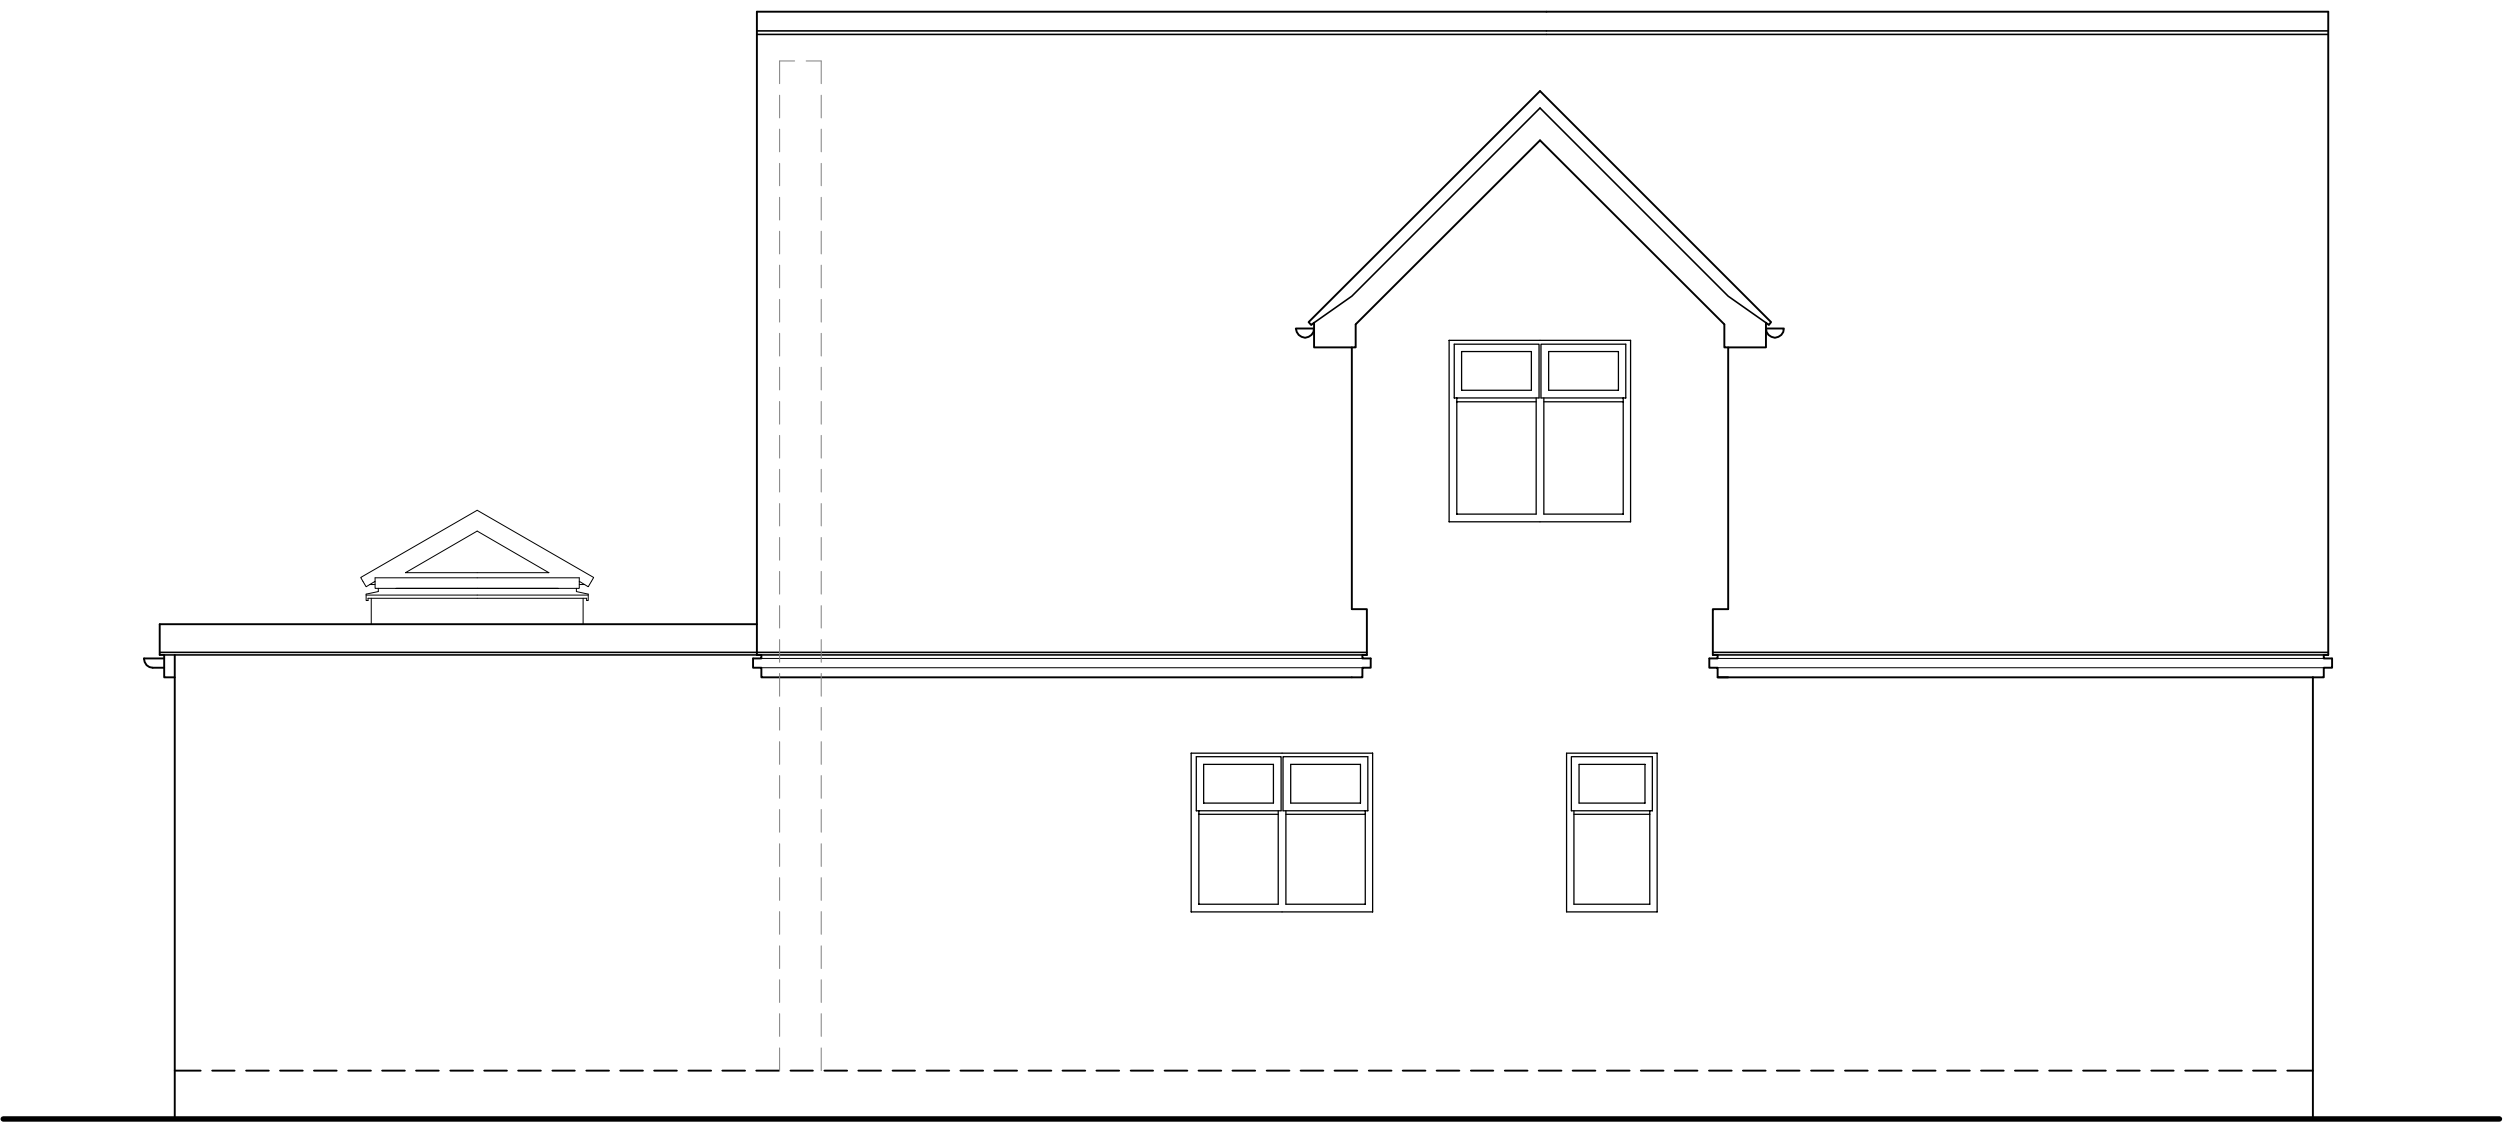


EXISTING REAR ELEVATION





SCALE 1-50

EXISTING SIDE ELEVATION

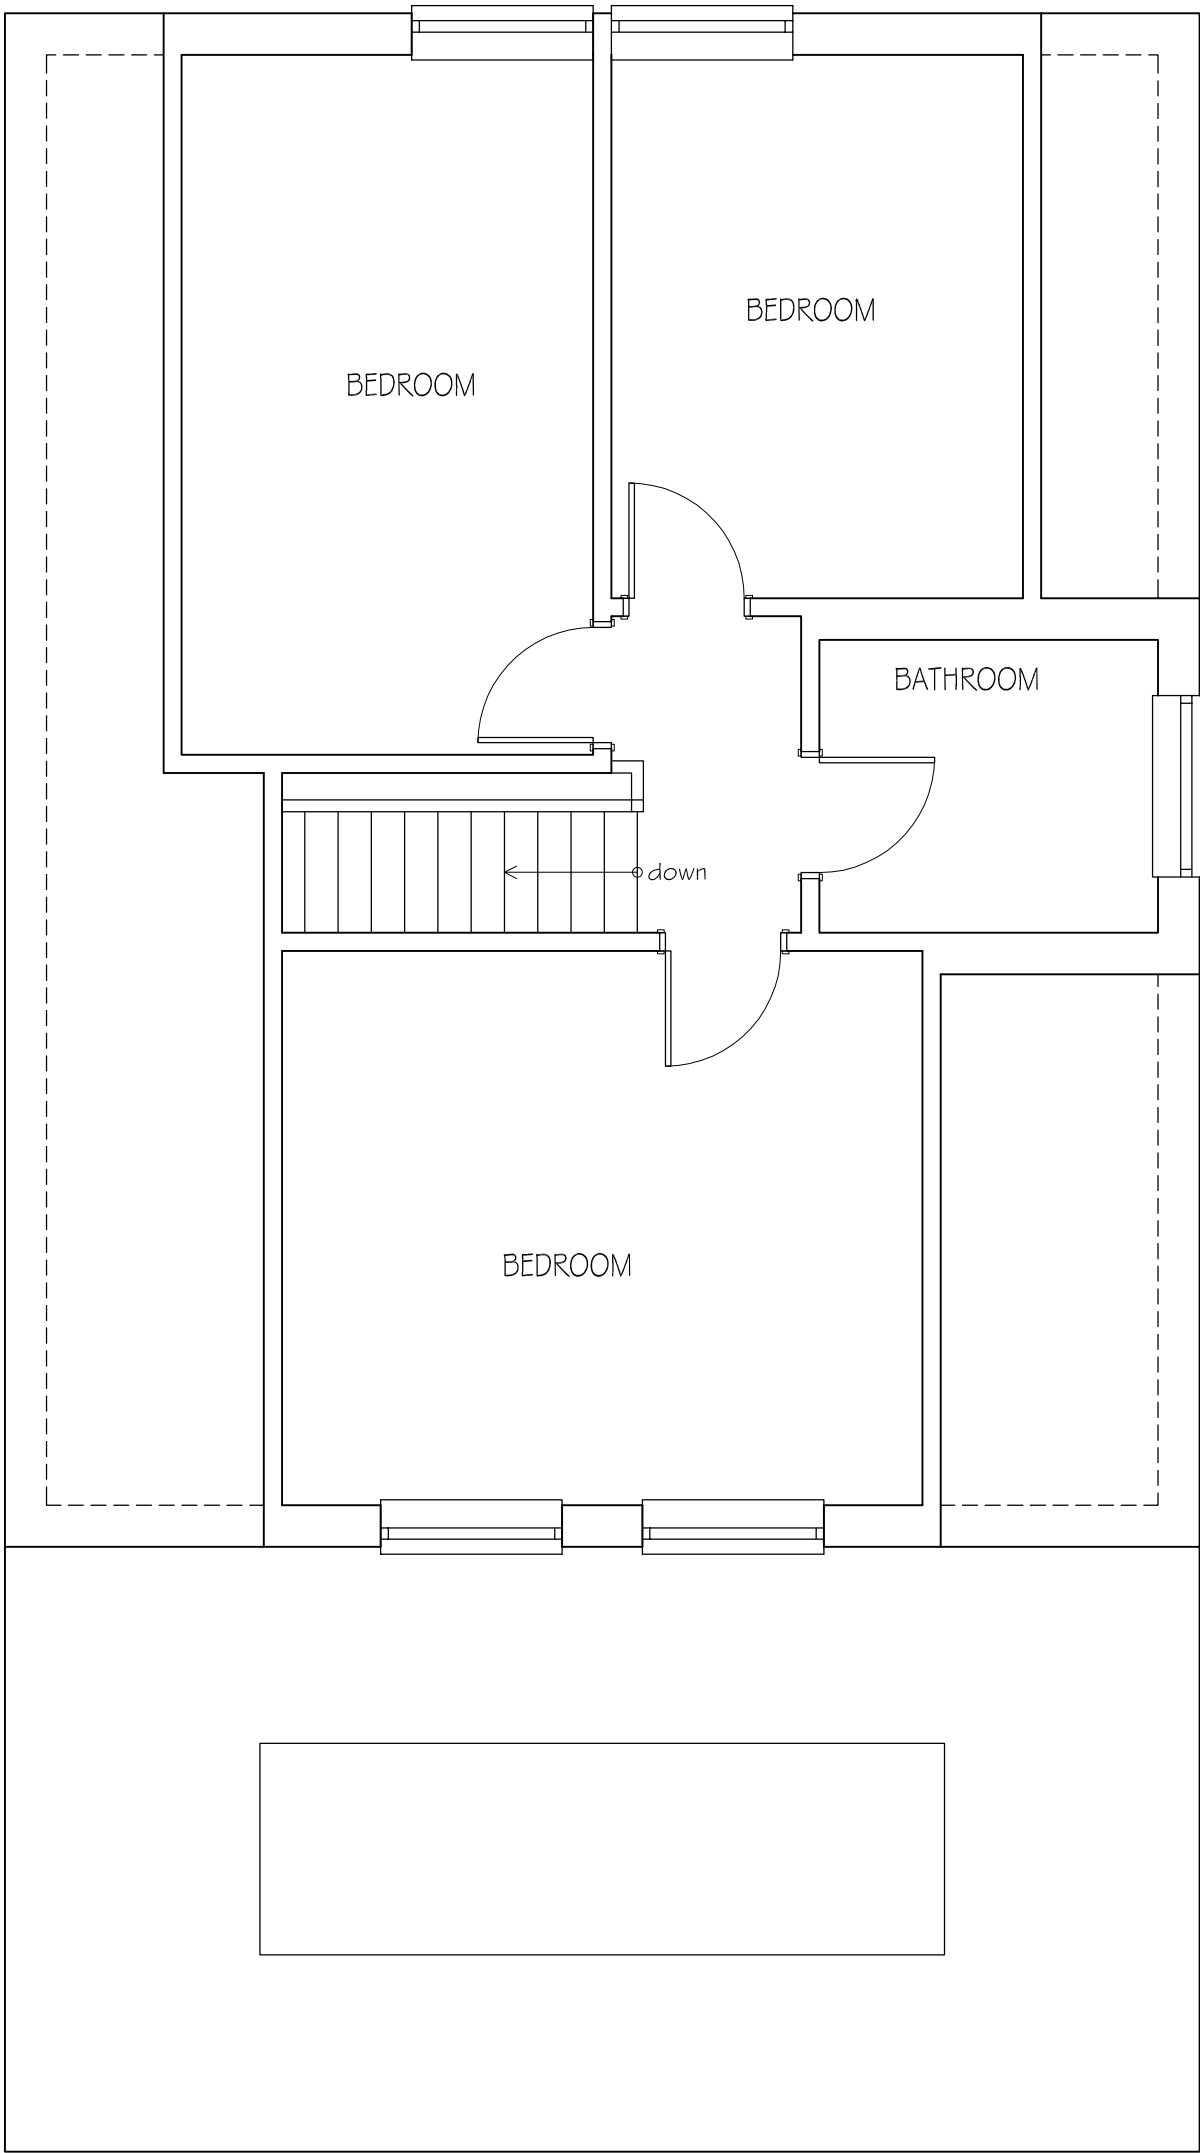

EXISTING FIRST FLOOR PLAN

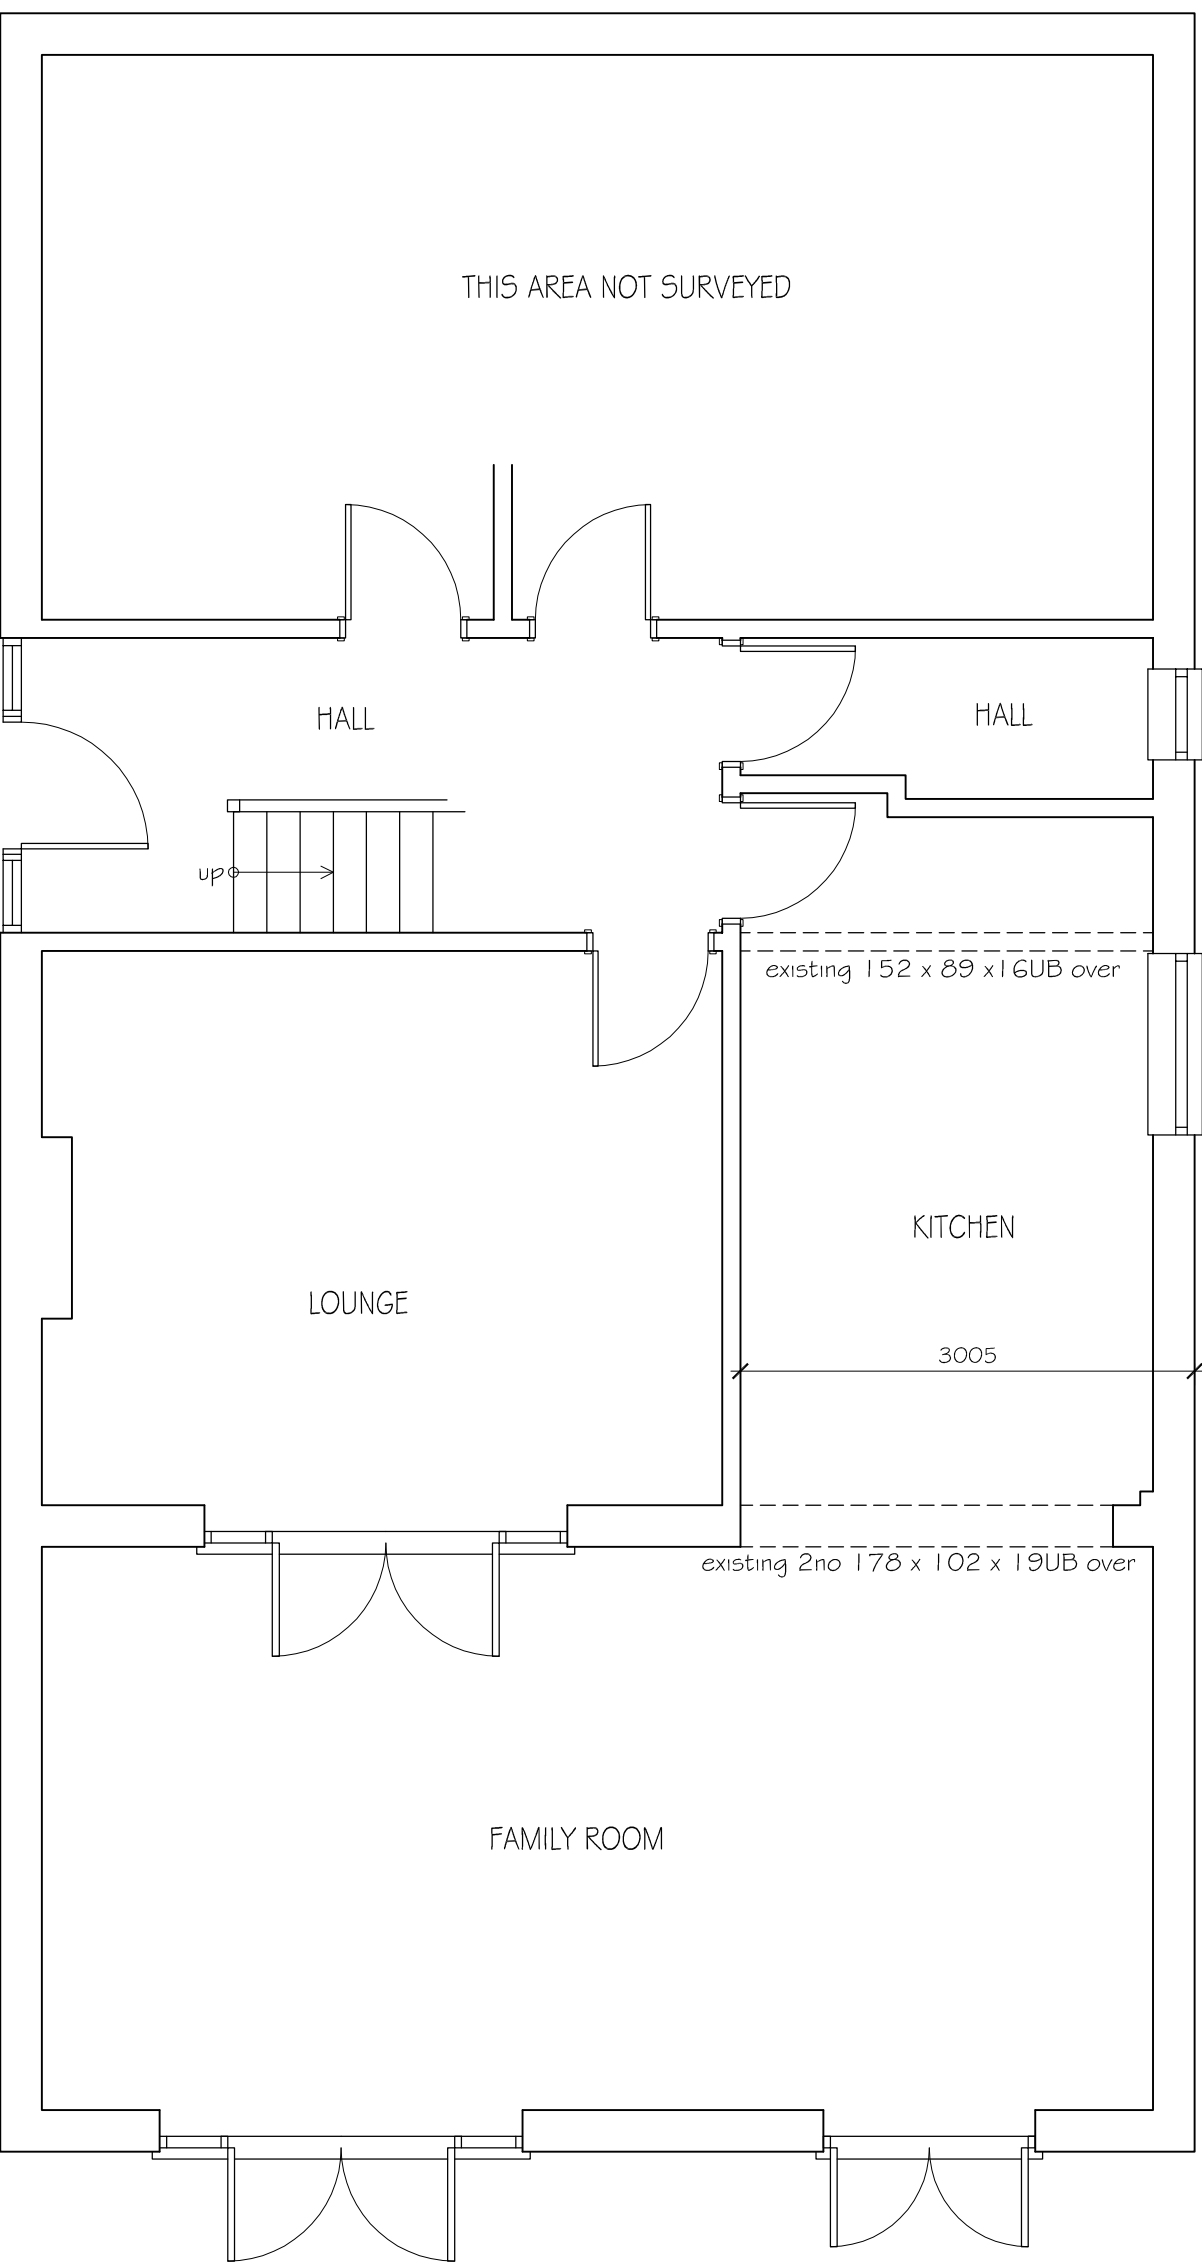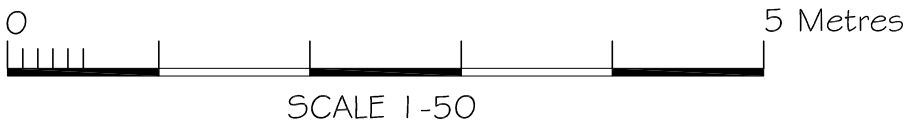

EXISTING GROUND FLOOR PLAN



DATE	MODIFICATION	ISSUE	TITLE:- EXISTING PLANS & ELEVATIONS 133 Upper Woodcote Rd, Caversham, RG4 7LB for Mrs D Davis	SCALE:- AS STATED @ A1	
				DRAWN BY:- DC / CVS Designs	DATE:- April 2024
				DRAWING No:- 01	REV:-