



Site Plan - Location Plan

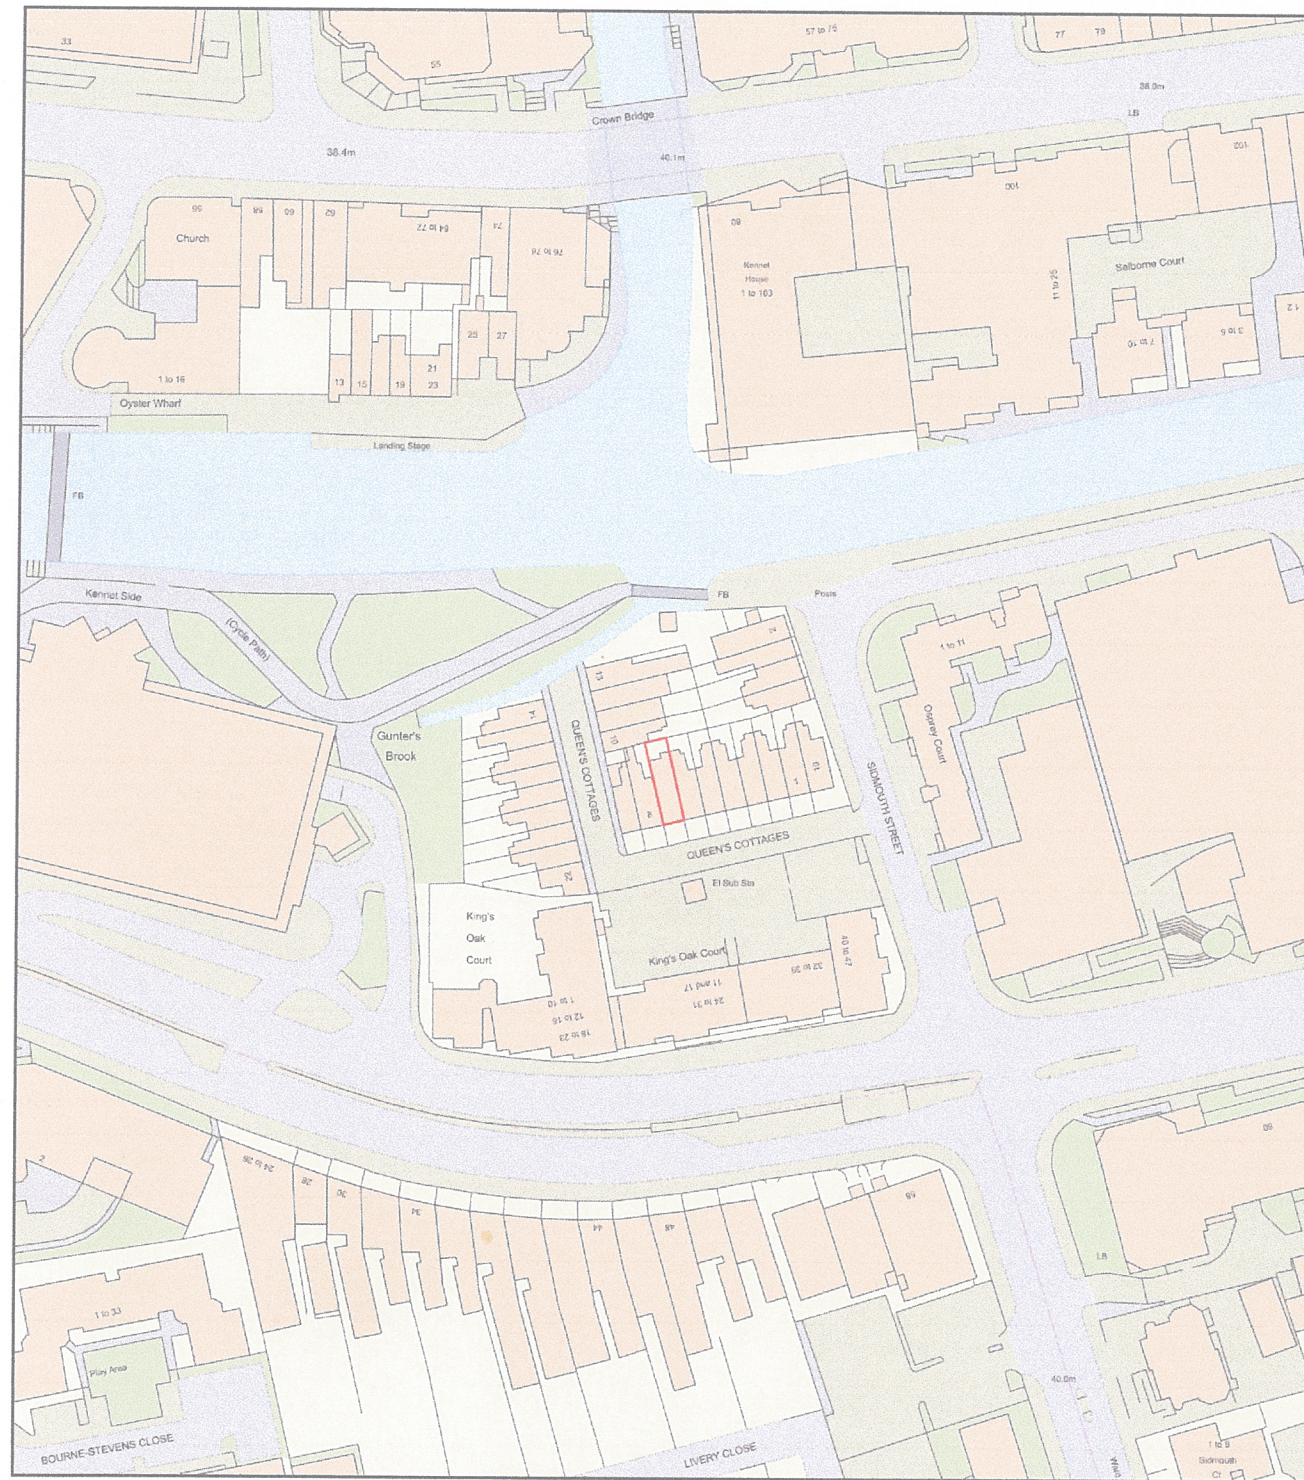

0 50
Metres

 

Plan Produced for: Mr & Mrs Peter Smith
Date Produced: 23 Apr 2024
Plan Reference Number: TQRQM24114134546629
Scale: 1:1250 @ A4

© Crown copyright and database rights 2023 OS 100042766

EXISTING PERMITTED DEVELOPMENT.

Title
**PROPOSED LOFT. REAR DORMER
NEW MASTER ENSUITE.**

Client
**Mr. & MRS. P. SMITH.
7, QUEENS COTTAGES,
READING. RG1 4BE**

Location
**7, QUEENS COTTAGES,
READING. RG1 4BE**

Scale Date
1:1250. April, 2024.

David Edgar Brewster MSIA
Interior Designer

07986 808 939 email ; davidbrewsterinfo@gmail.com

Location Plan