


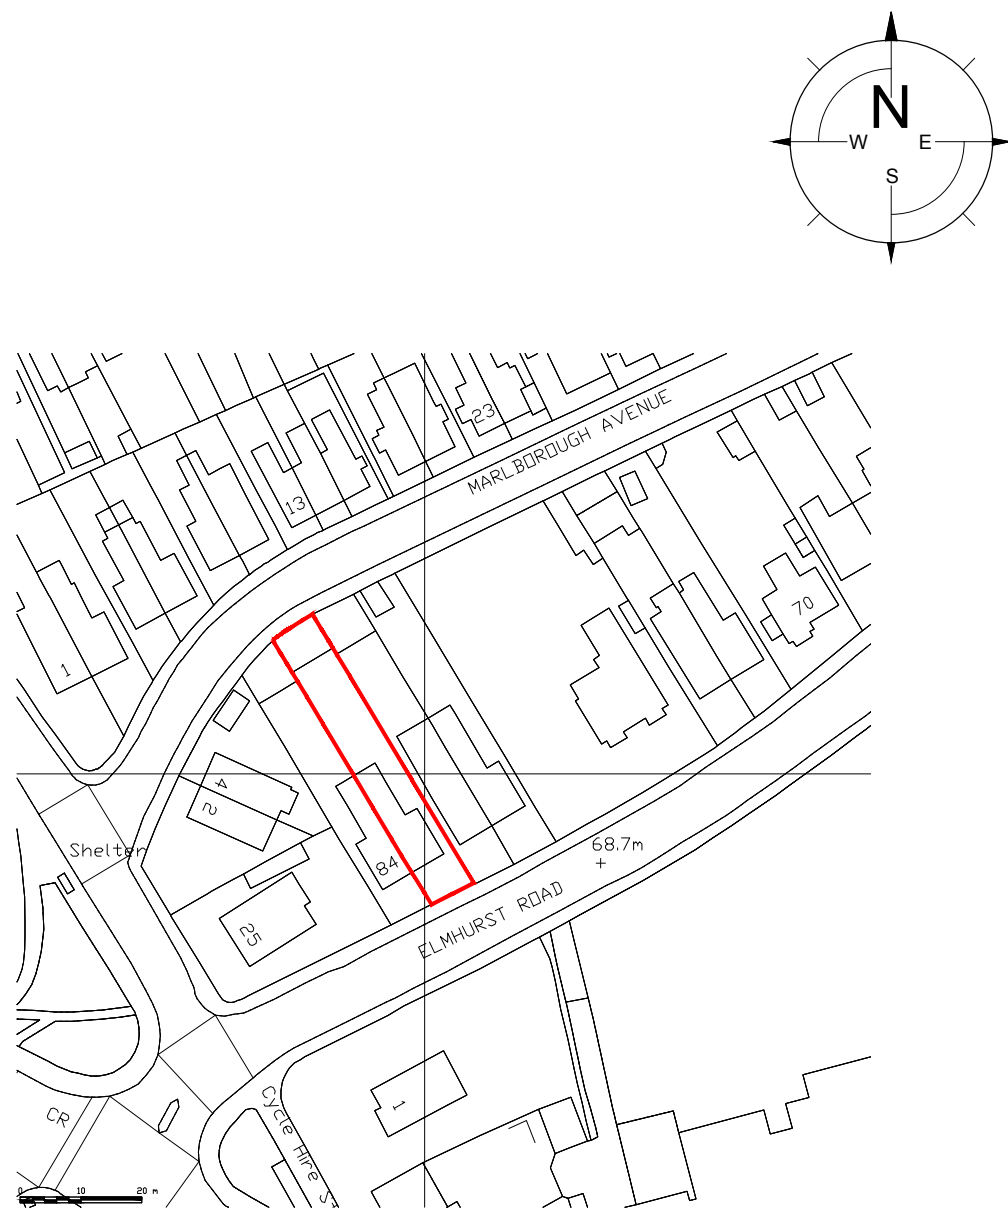

Location Plan (1:1250)



Site Plan (1:500)

82 Elmhurst Road
Reading
Berkshire RG1 5HY
project :

Proposed Development of
Garage Building To Rear
title :

Mr. J. Dewsbury
client :

Lee Norris Design 27 Eden Way, Winnersh Wokingham, Berkshire RG41 5PQ Tel: 01189 787226 Mob: 07795 058193 E-mail: lee@leenorrisdesign.co.uk Web: www.leenorrisdesign.co.uk Planning and building regulations drawings for residential extensions, new build, renovation and conversion projects.	ref : LN
	date : July '22
	scale : As shown@A3
	project : 22-522
dwg no./ rev : 002	