



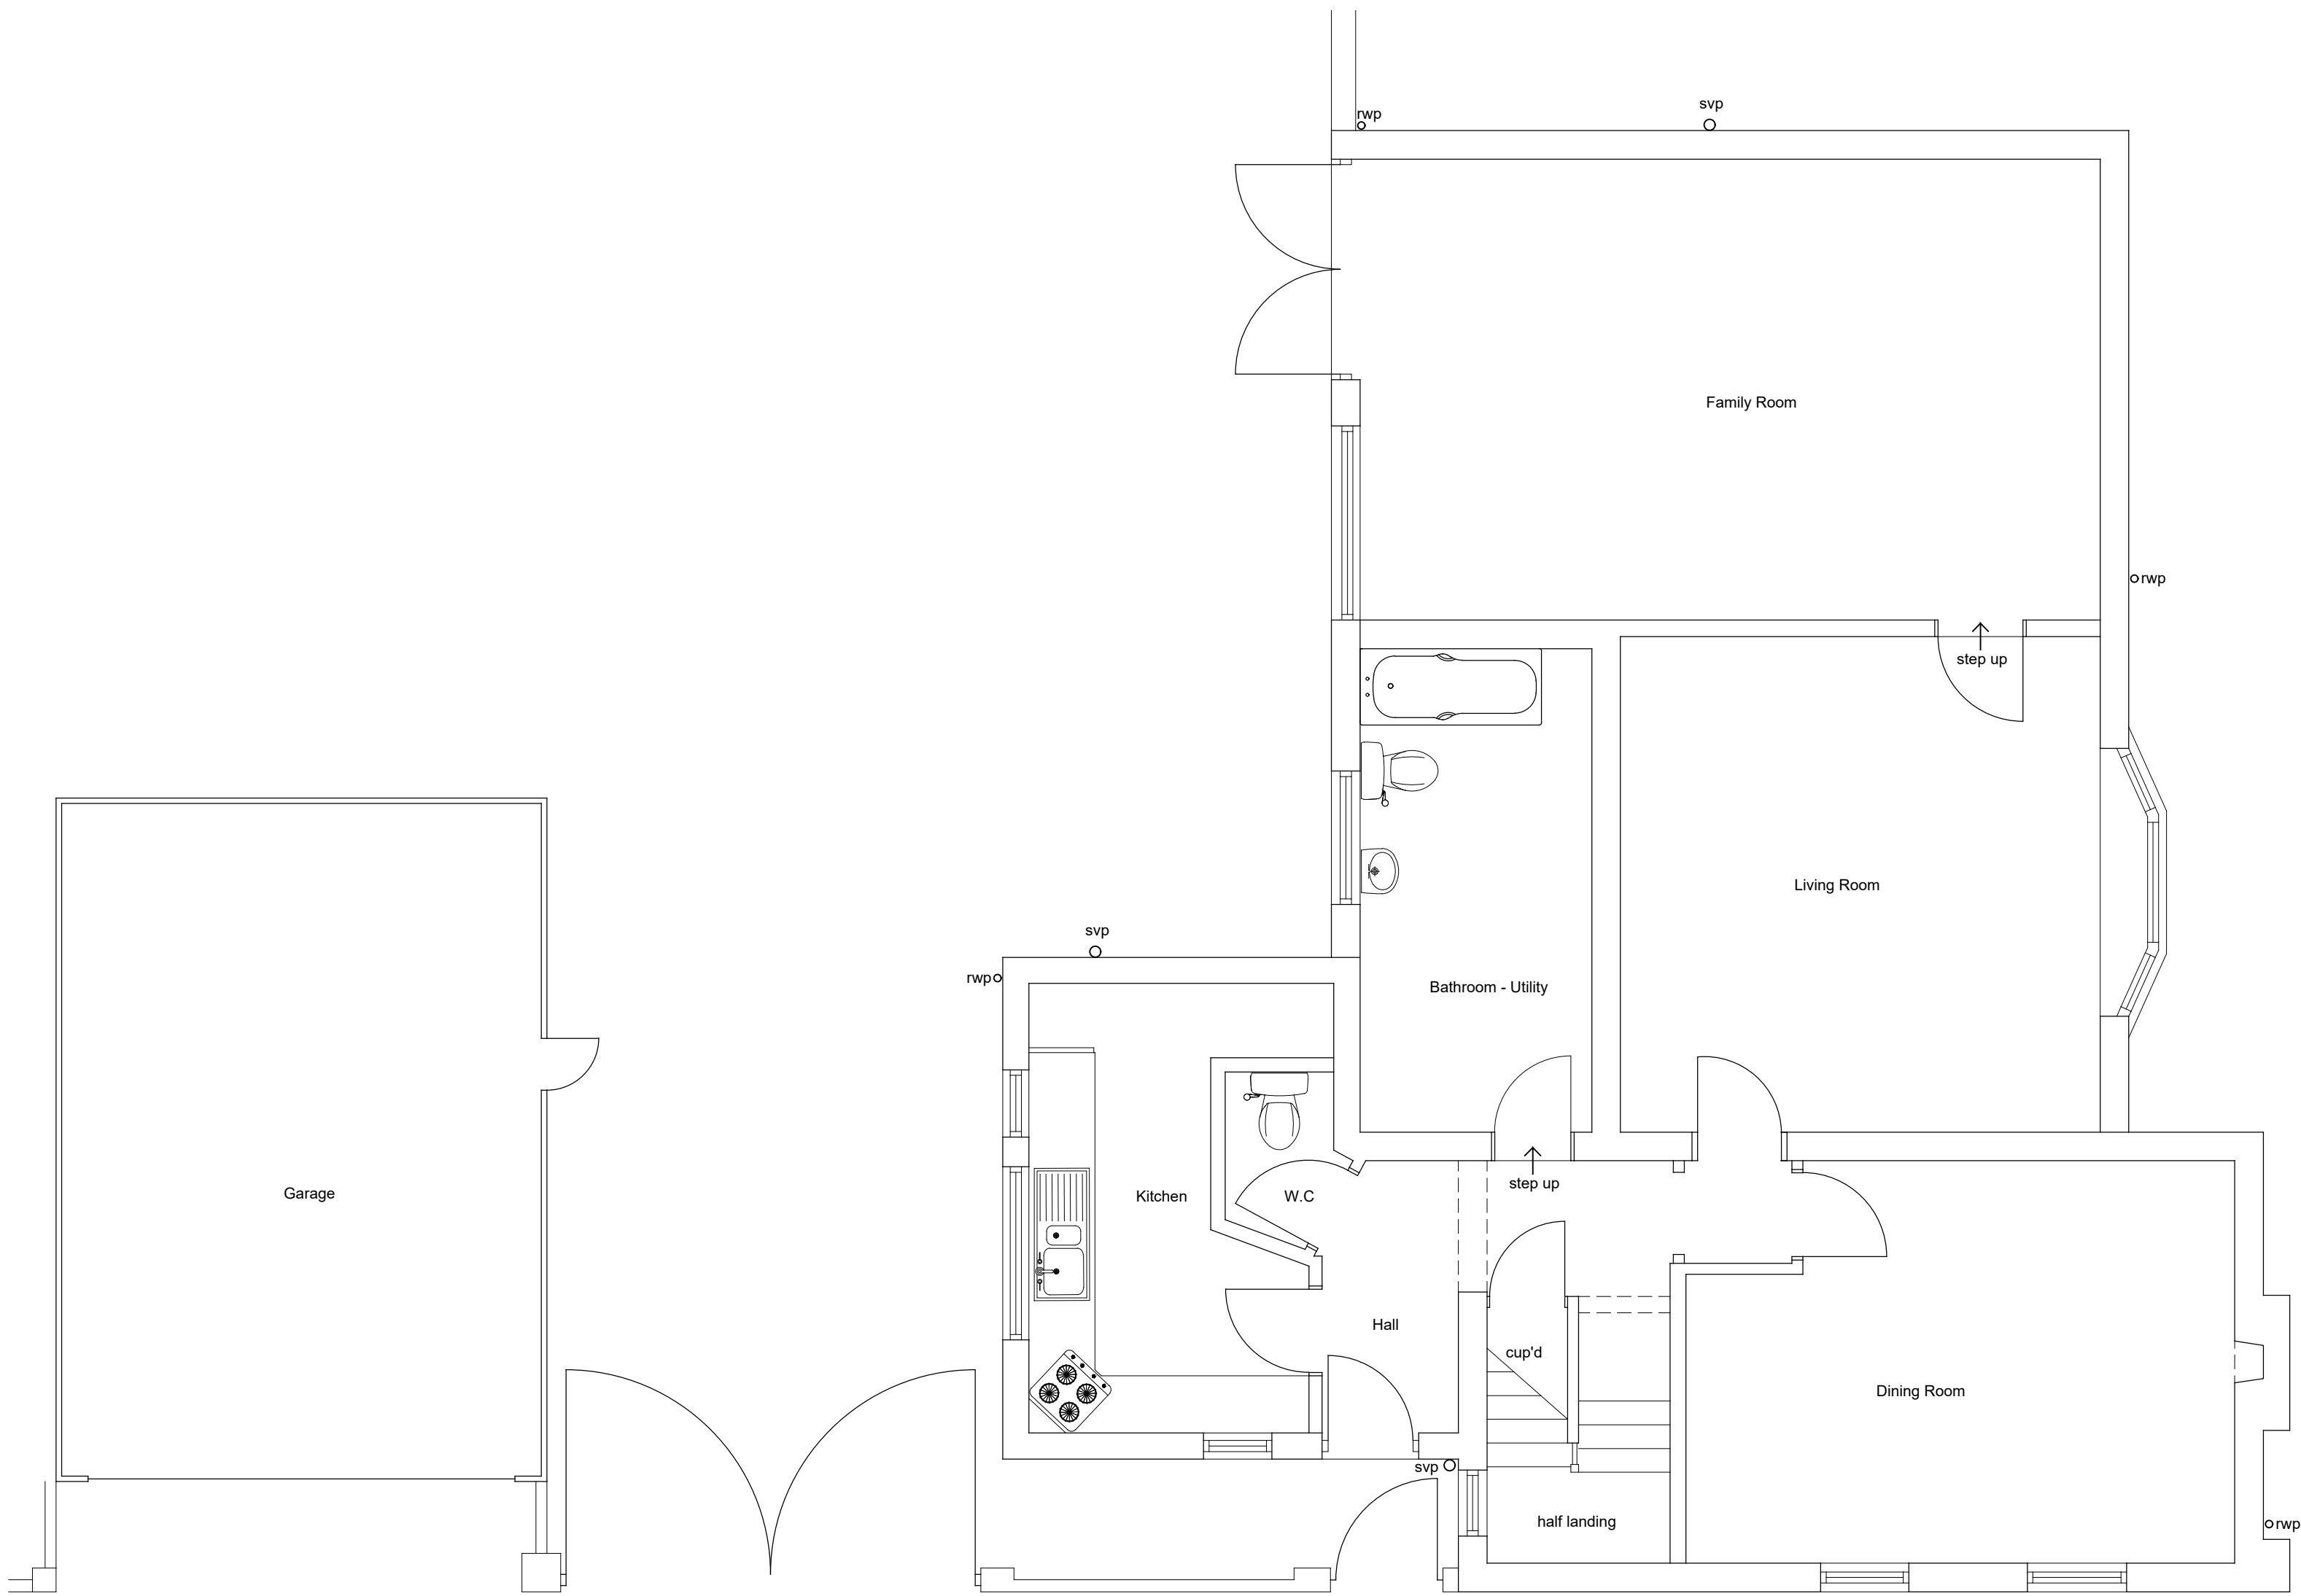

Existing Ground Floor Plan
Scale 1:50

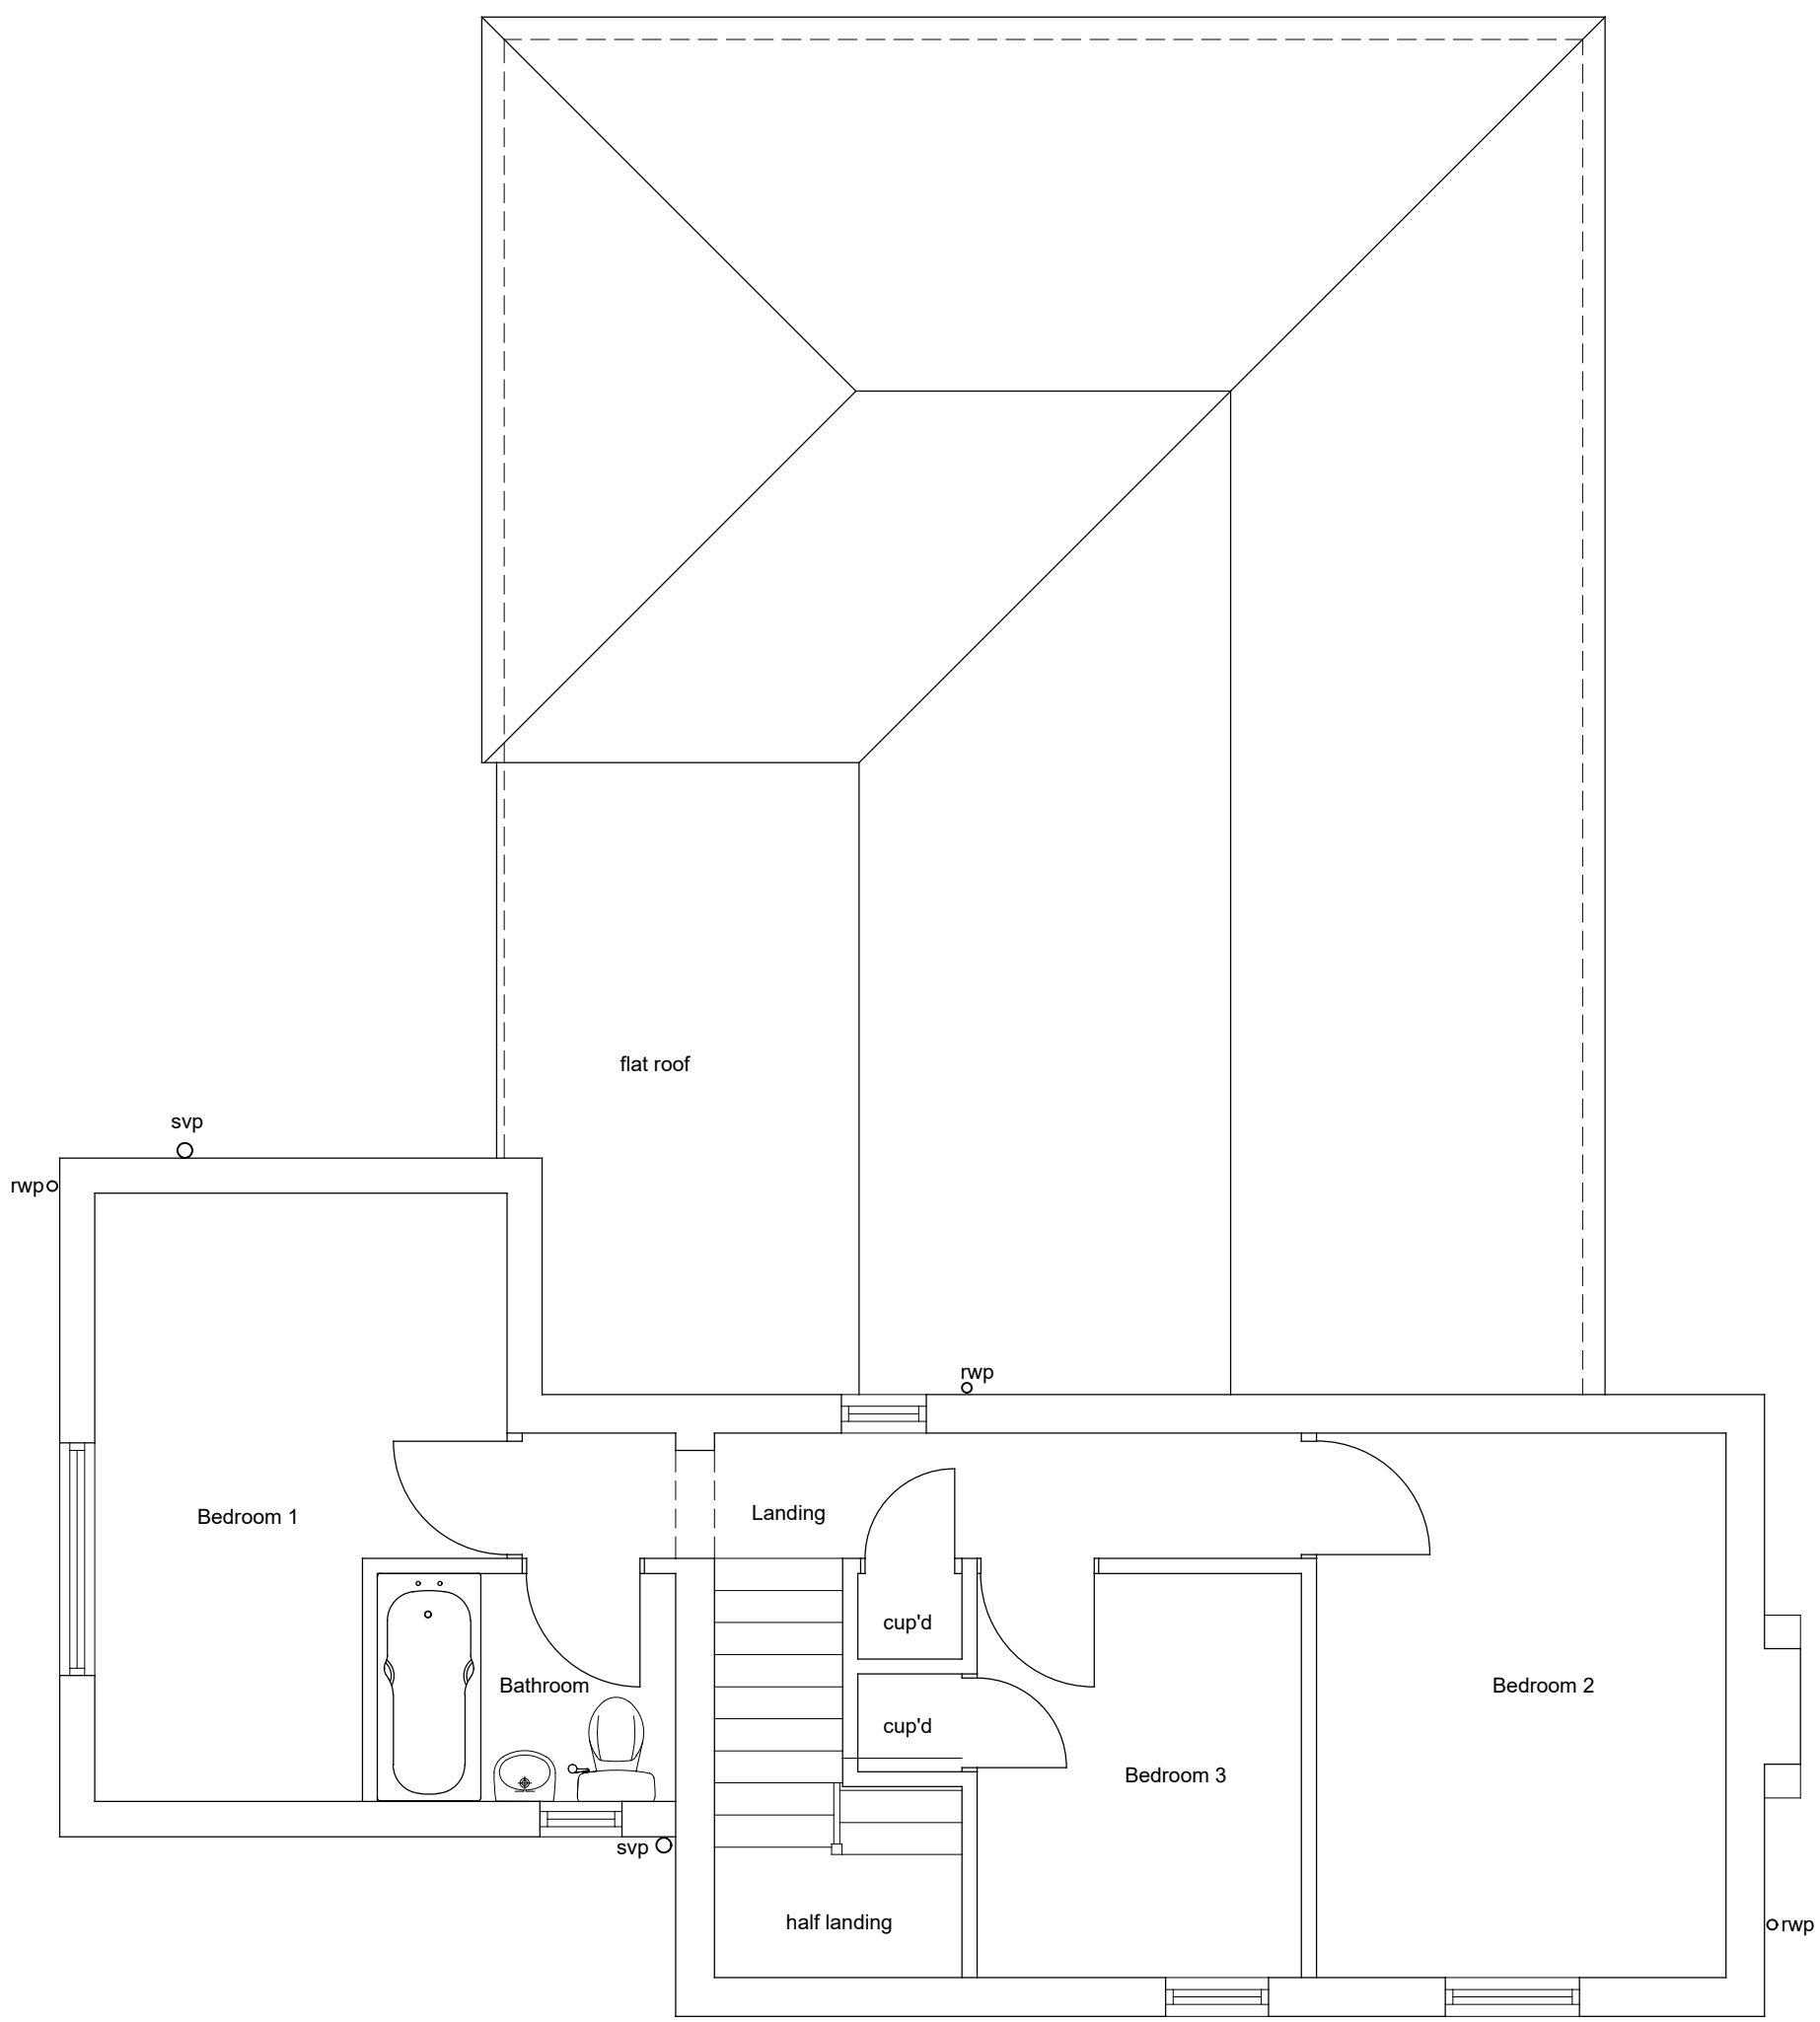

Existing First Floor Plan
Scale 1:50




Existing Side Elevation

Existing Side Elevation

Existing Front Elevation
Scale 1:100

Existing Rear Elevation

 

REV	DATE	NOTES	BY
FOR ISSUE AS PLANNING APPLICATION			

—David Tingle—
Building Design & Surveying Services

17 Woodland Drive, Tilehurst, Reading
Berkshire, RG30 4RT.
T: 0118.9419311 M: 07711902344
Copyright © David Tingle Building Design (2003)

MR J. NOBLE
6 RED COTTAGE DRIVE,
CALCOT, READING RG31 7EZ

BISHOPS COTTAGE, PARKHOUSE LANE
READING RG30 2AH
EXISTING
PLAN & ELEVATIONS
Scale: 1:100 & 1:50 A1 Date: May 2024
Dwg No: **BC.MP201** Rev: