




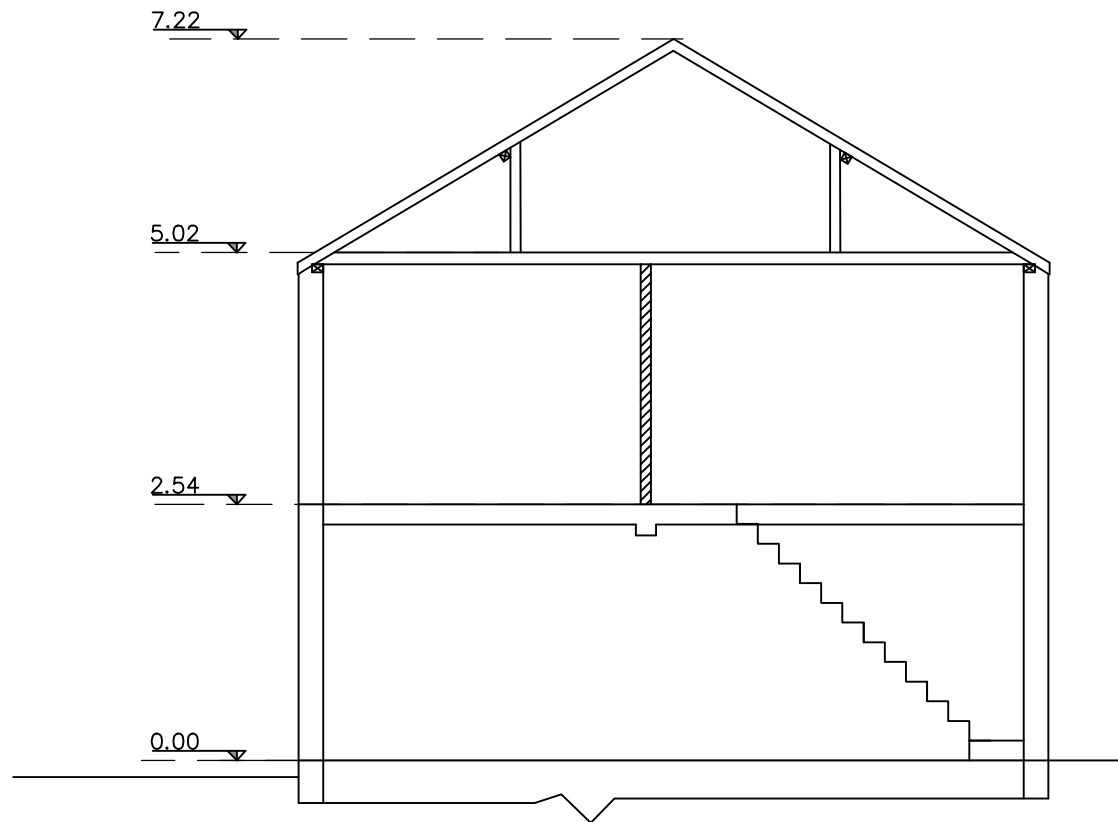


EXISTING SECTION 1 - 1

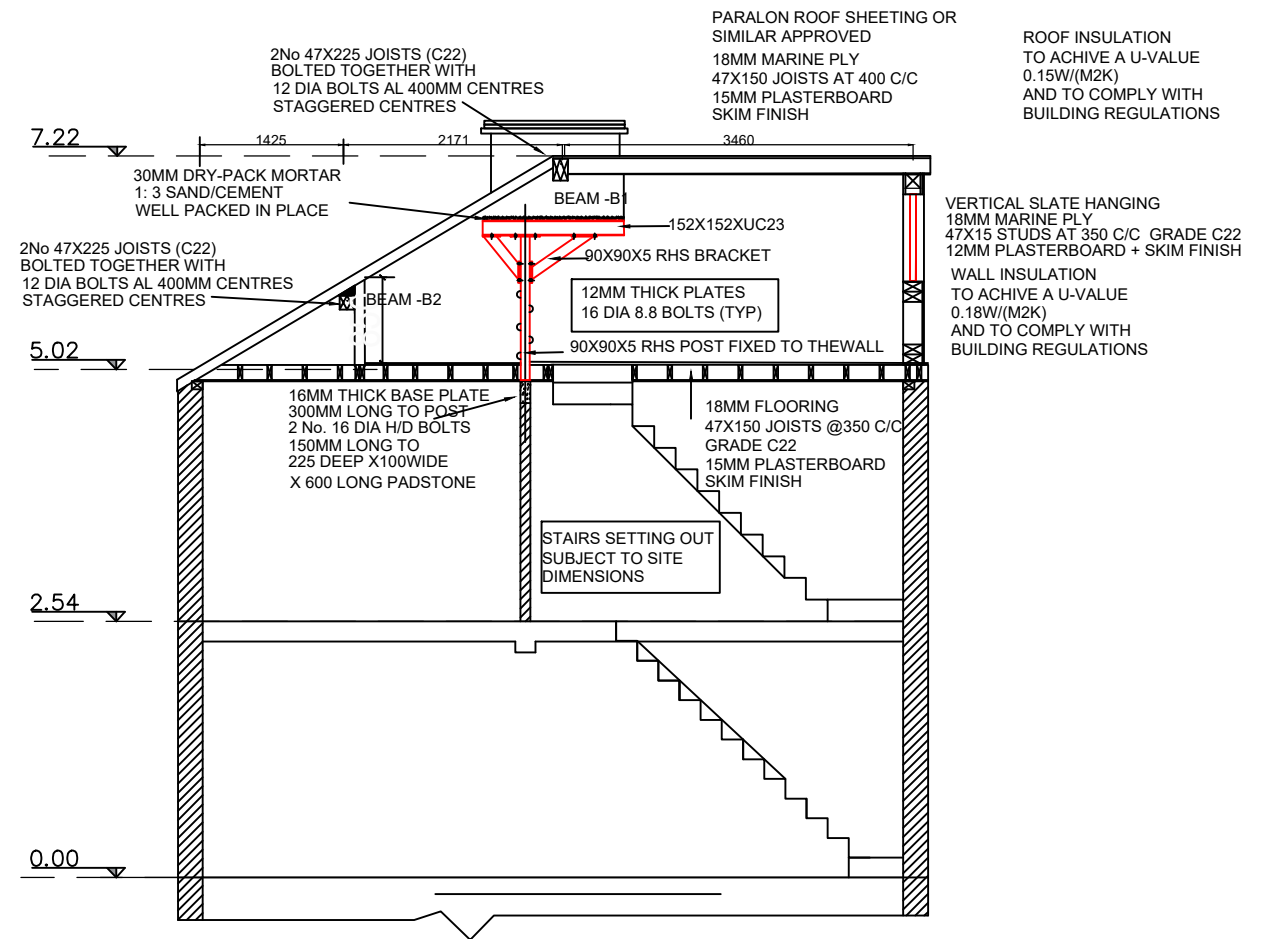


PROPOSED SECTION 2 - 2

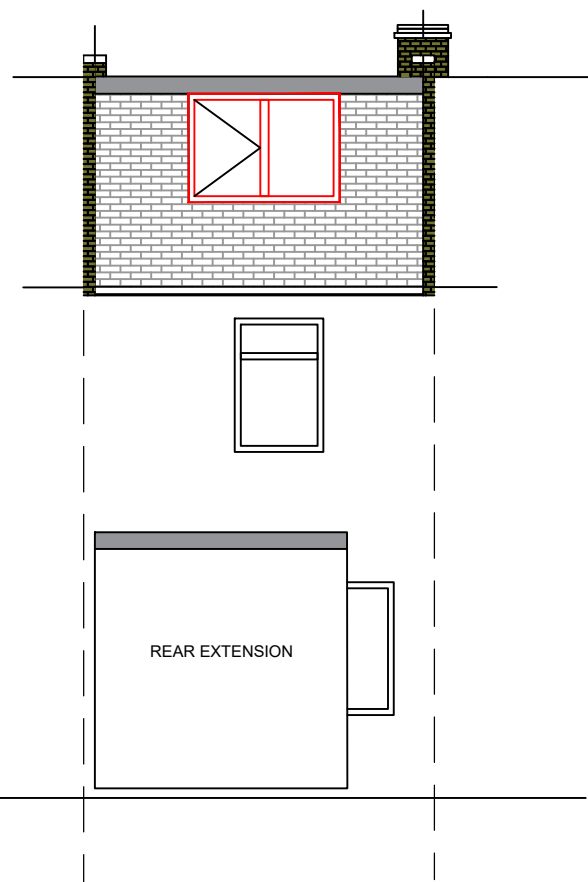

PROPOSED REAR ELEVATION

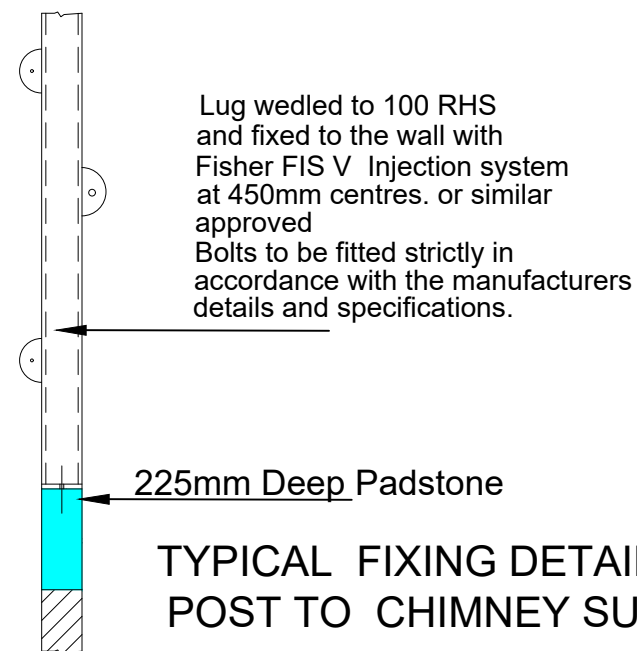

TYPICAL FIXING DETAIL
POST TO CHIMNEY SUPPORT

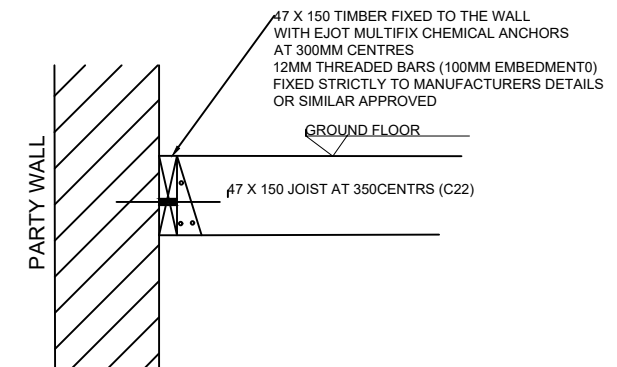

TYPICAL FLOOR JOIST
WALL FIXING DETAIL

Notes:
0mm
25mm
A3
original sheet size
Contact HLN regarding terms & conditions, copyrights, CDM, etc. Check printed scale, responsibility is not accepted for reproduction of digital media or measuring from this document. Only figured dimensions to be used for construction. Report to the Project Engineer any doubts or discrepancies.

Client DAN LUTA 27 MONTAGUE STREET READING RG1 4JH	Project ATTIC CONVERSION 27 MONTAGUE STREET READING RG1 4JH	Drawing Title REAR ELEVATION AND SECTIONS AND DETAILS
Drawing Status FOR CONSTRUCTION	Scale 1: 100 @ A3	Date SEPT 23
Design By TC	Drawn By TC	Checked XXX
Job No. 105421	Drawing No. 105421/02	Rev.
HLN Civil + Structural Engineers The Maltings, East Tyndall St Cardiff, CF24 5EA t: 0845 375 3298 e: engineering@hlingroup.co.uk w: www.hlingroup.co.uk	CARDIFF BROMSGROVE LONDON	HLN CIVIL + STRUCTURAL ENGINEERS