


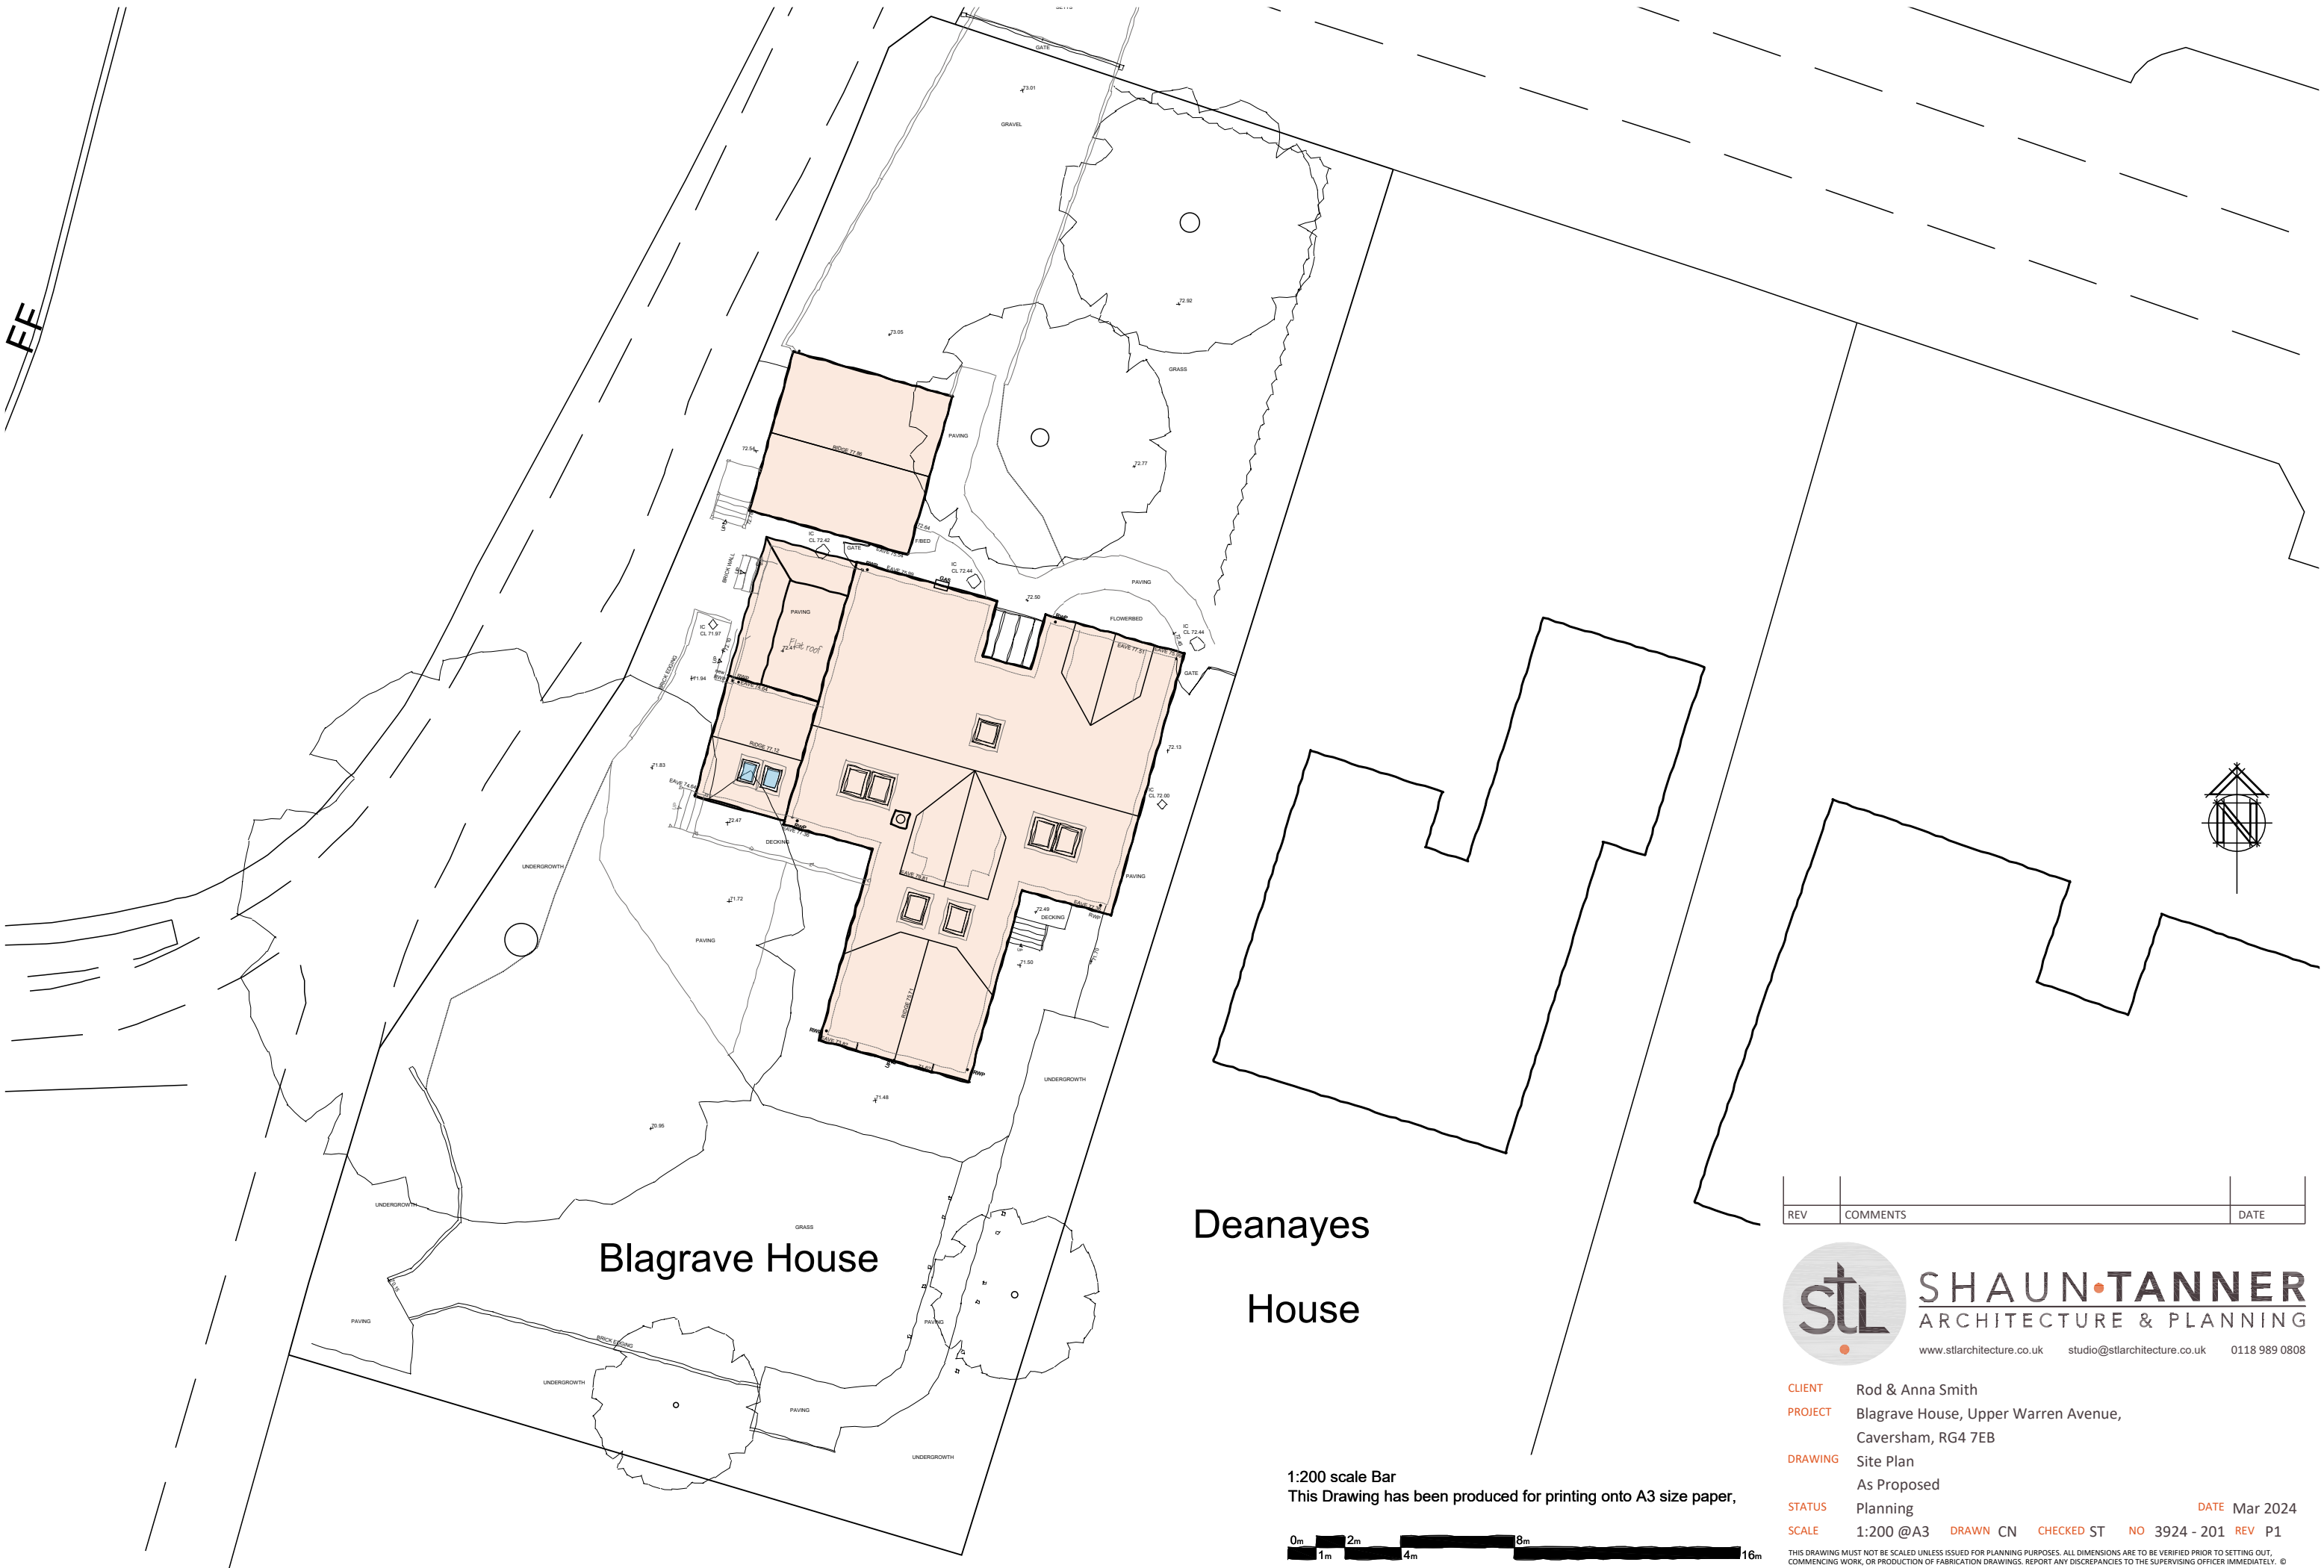

FF

Blaggrave House

Deanayes House

1:200 scale Bar  
This Drawing has been produced for printing onto A3 size paper,



| REV | COMMENTS | DATE |
|-----|----------|------|
|     |          |      |



**SHAUN TANNER**  
ARCHITECTURE & PLANNING  
[www.stlarchitecture.co.uk](http://www.stlarchitecture.co.uk) [studio@stlarchitecture.co.uk](mailto:studio@stlarchitecture.co.uk) 0118 989 0808

|         |                                                          |          |                                 |
|---------|----------------------------------------------------------|----------|---------------------------------|
| CLIENT  | Rod & Anna Smith                                         |          |                                 |
| PROJECT | Blaggrave House, Upper Warren Avenue, Caversham, RG4 7EB |          |                                 |
| DRAWING | Site Plan                                                |          |                                 |
|         | As Proposed                                              |          |                                 |
| STATUS  | Planning                                                 | DATE     | Mar 2024                        |
| SCALE   | 1:200 @A3                                                | DRAWN CN | CHECKED ST NO 3924 - 201 REV P1 |

THIS DRAWING MUST NOT BE SCALED UNLESS ISSUED FOR PLANNING PURPOSES. ALL DIMENSIONS ARE TO BE VERIFIED PRIOR TO SETTING OUT, COMMENCING WORK, OR PRODUCTION OF FABRICATION DRAWINGS. REPORT ANY DISCREPANCIES TO THE SUPERVISING OFFICER IMMEDIATELY. ©