


B	GARAGE AND NEW DRIVE REMOVED	23.04.24
REV	COMMENTS	DATE

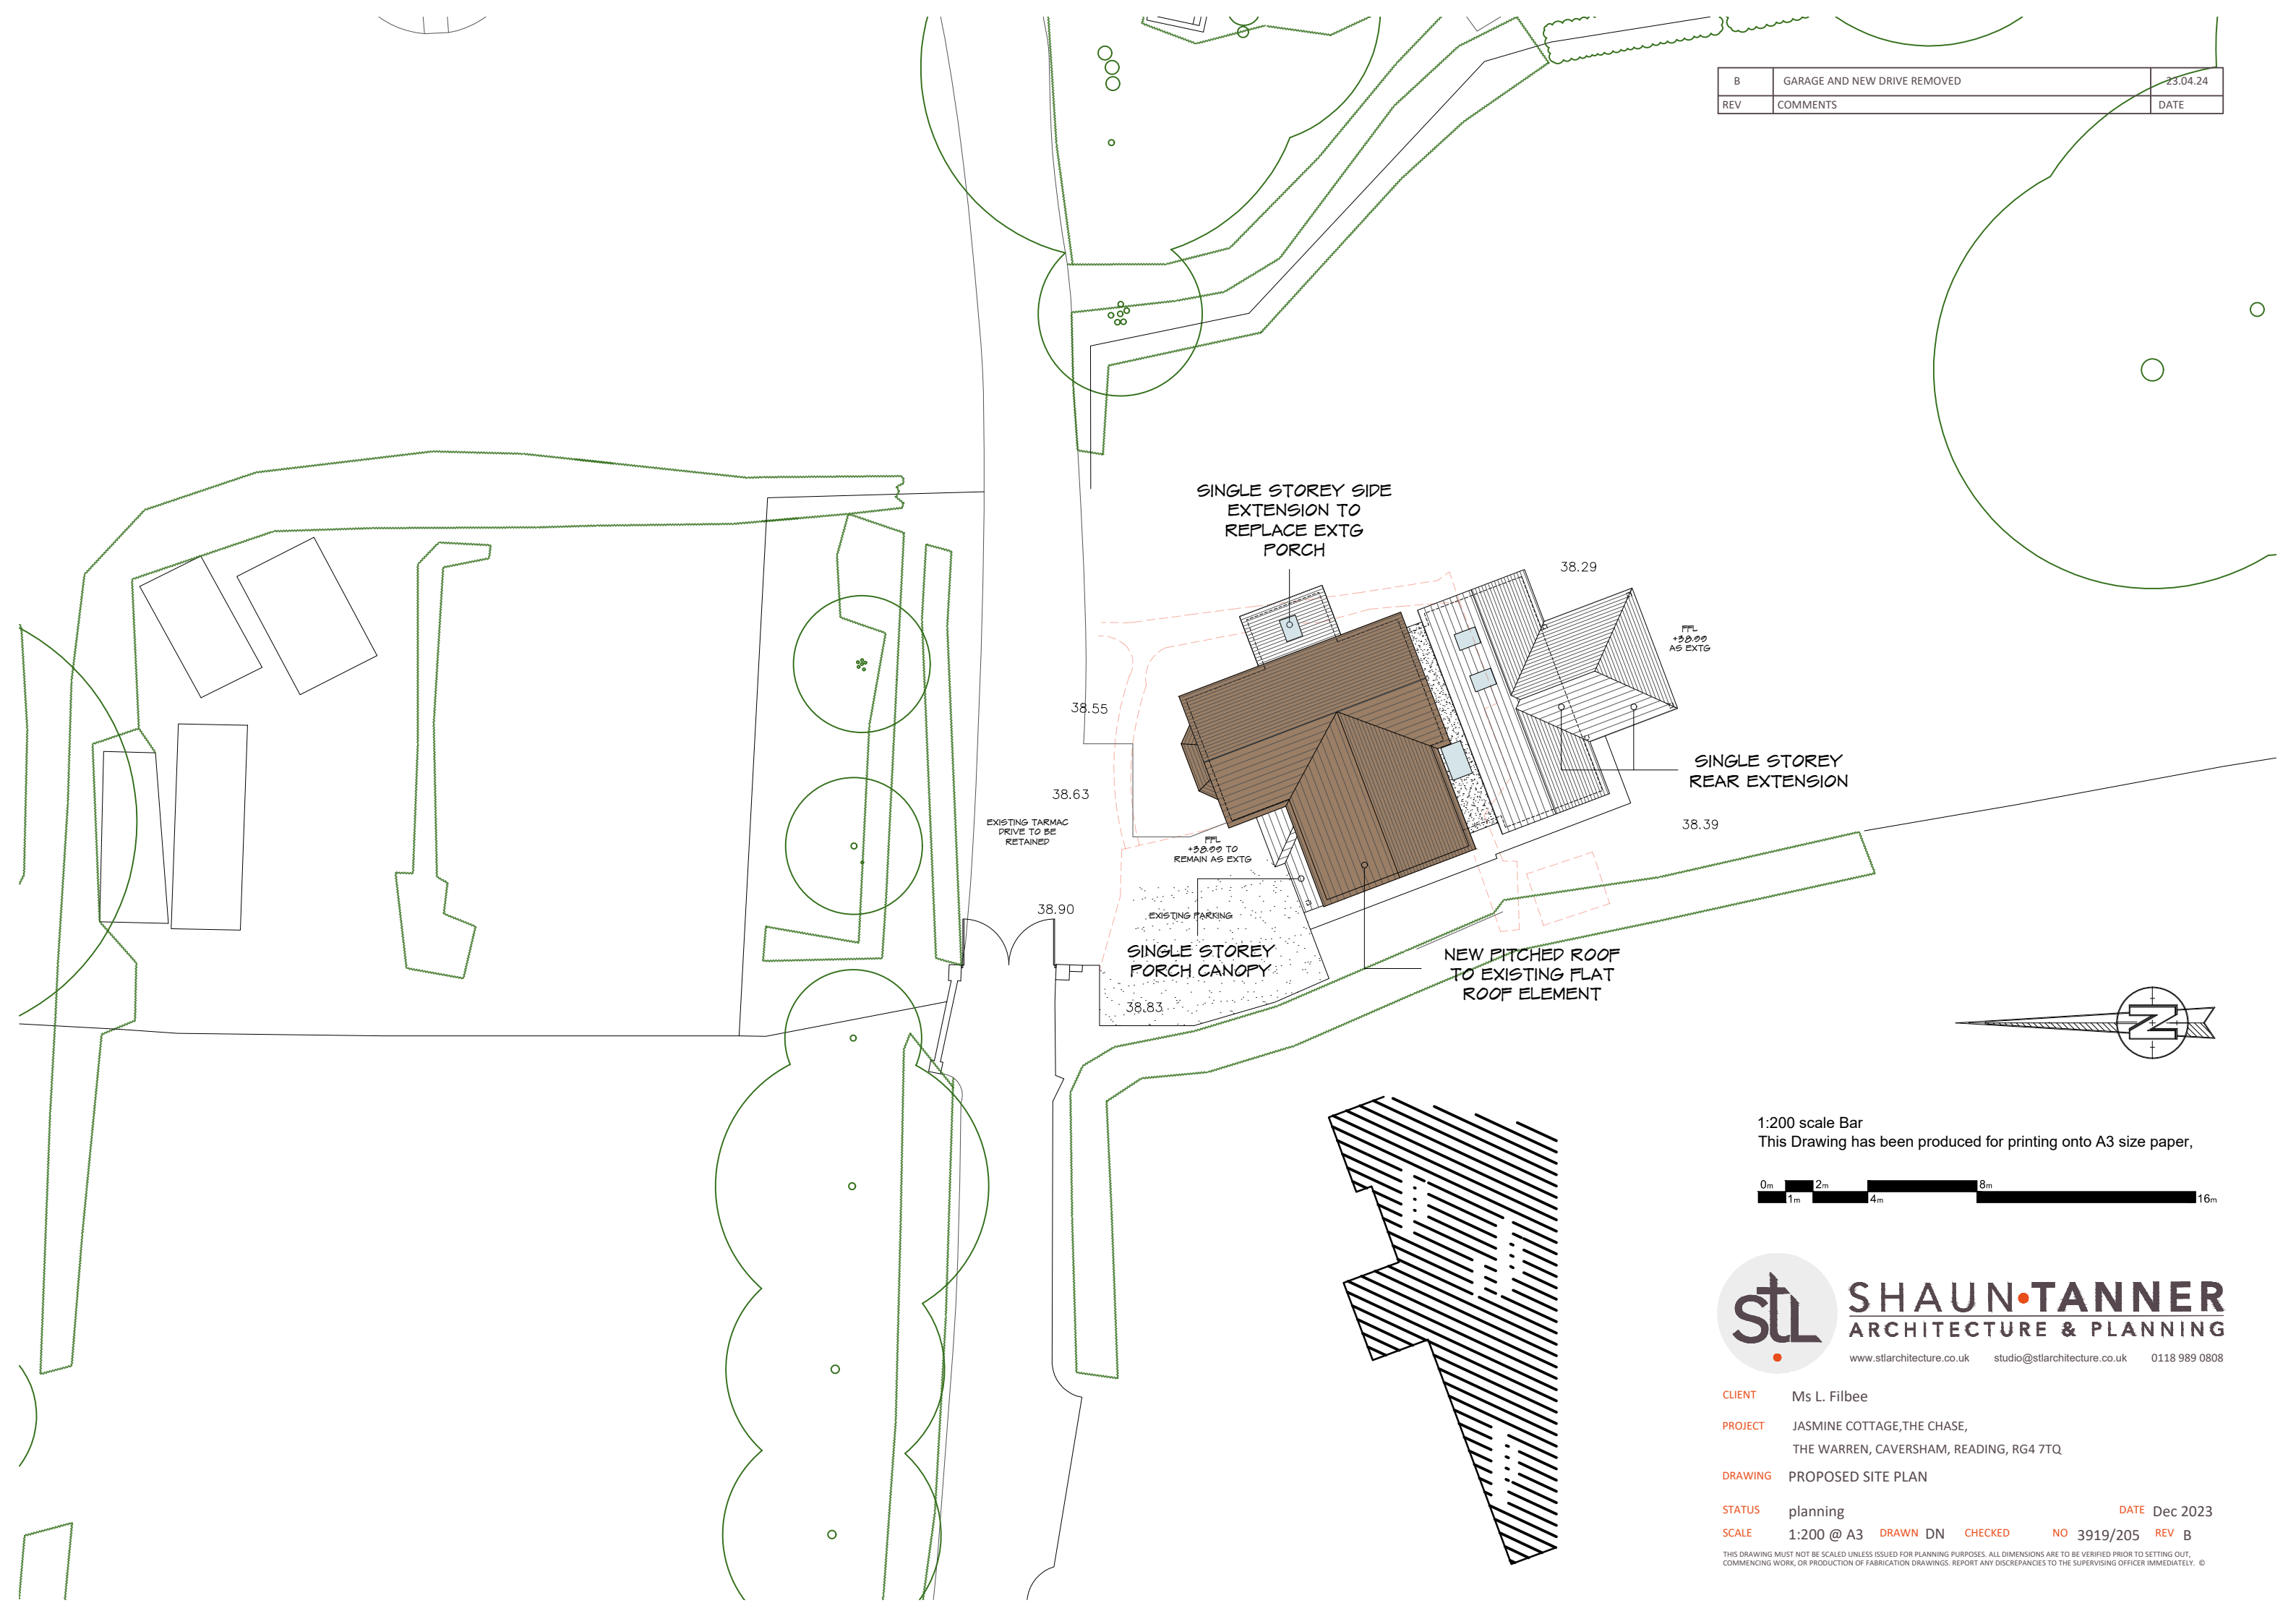

SINGLE STOREY SIDE
EXTENSION TO
REPLACE EXTG
PORCH

SINGLE STOREY
REAR EXTENSION

SINGLE STOREY
PORCH CANOPY

NEW PITCHED ROOF
TO EXISTING FLAT
ROOF ELEMENT

1:200 scale Bar
This Drawing has been produced for printing onto A3 size paper,



stl **SHAUN TANNER**
ARCHITECTURE & PLANNING
www.stlarchitecture.co.uk studio@stlarchitecture.co.uk 0118 989 0808

CLIENT Ms L. Filbee
PROJECT JASMINE COTTAGE, THE CHASE,
THE WARREN, CAVERSHAM, READING, RG4 7TQ
DRAWING PROPOSED SITE PLAN

STATUS planning DATE Dec 2023
SCALE 1:200 @ A3 DRAWN DN CHECKED NO 3919/205 REV B

THIS DRAWING MUST NOT BE SCALED UNLESS ISSUED FOR PLANNING PURPOSES. ALL DIMENSIONS ARE TO BE VERIFIED PRIOR TO SETTING OUT, COMMENCING WORK, OR PRODUCTION OF FABRICATION DRAWINGS. REPORT ANY DISCREPANCIES TO THE SUPERVISING OFFICER IMMEDIATELY. ©