


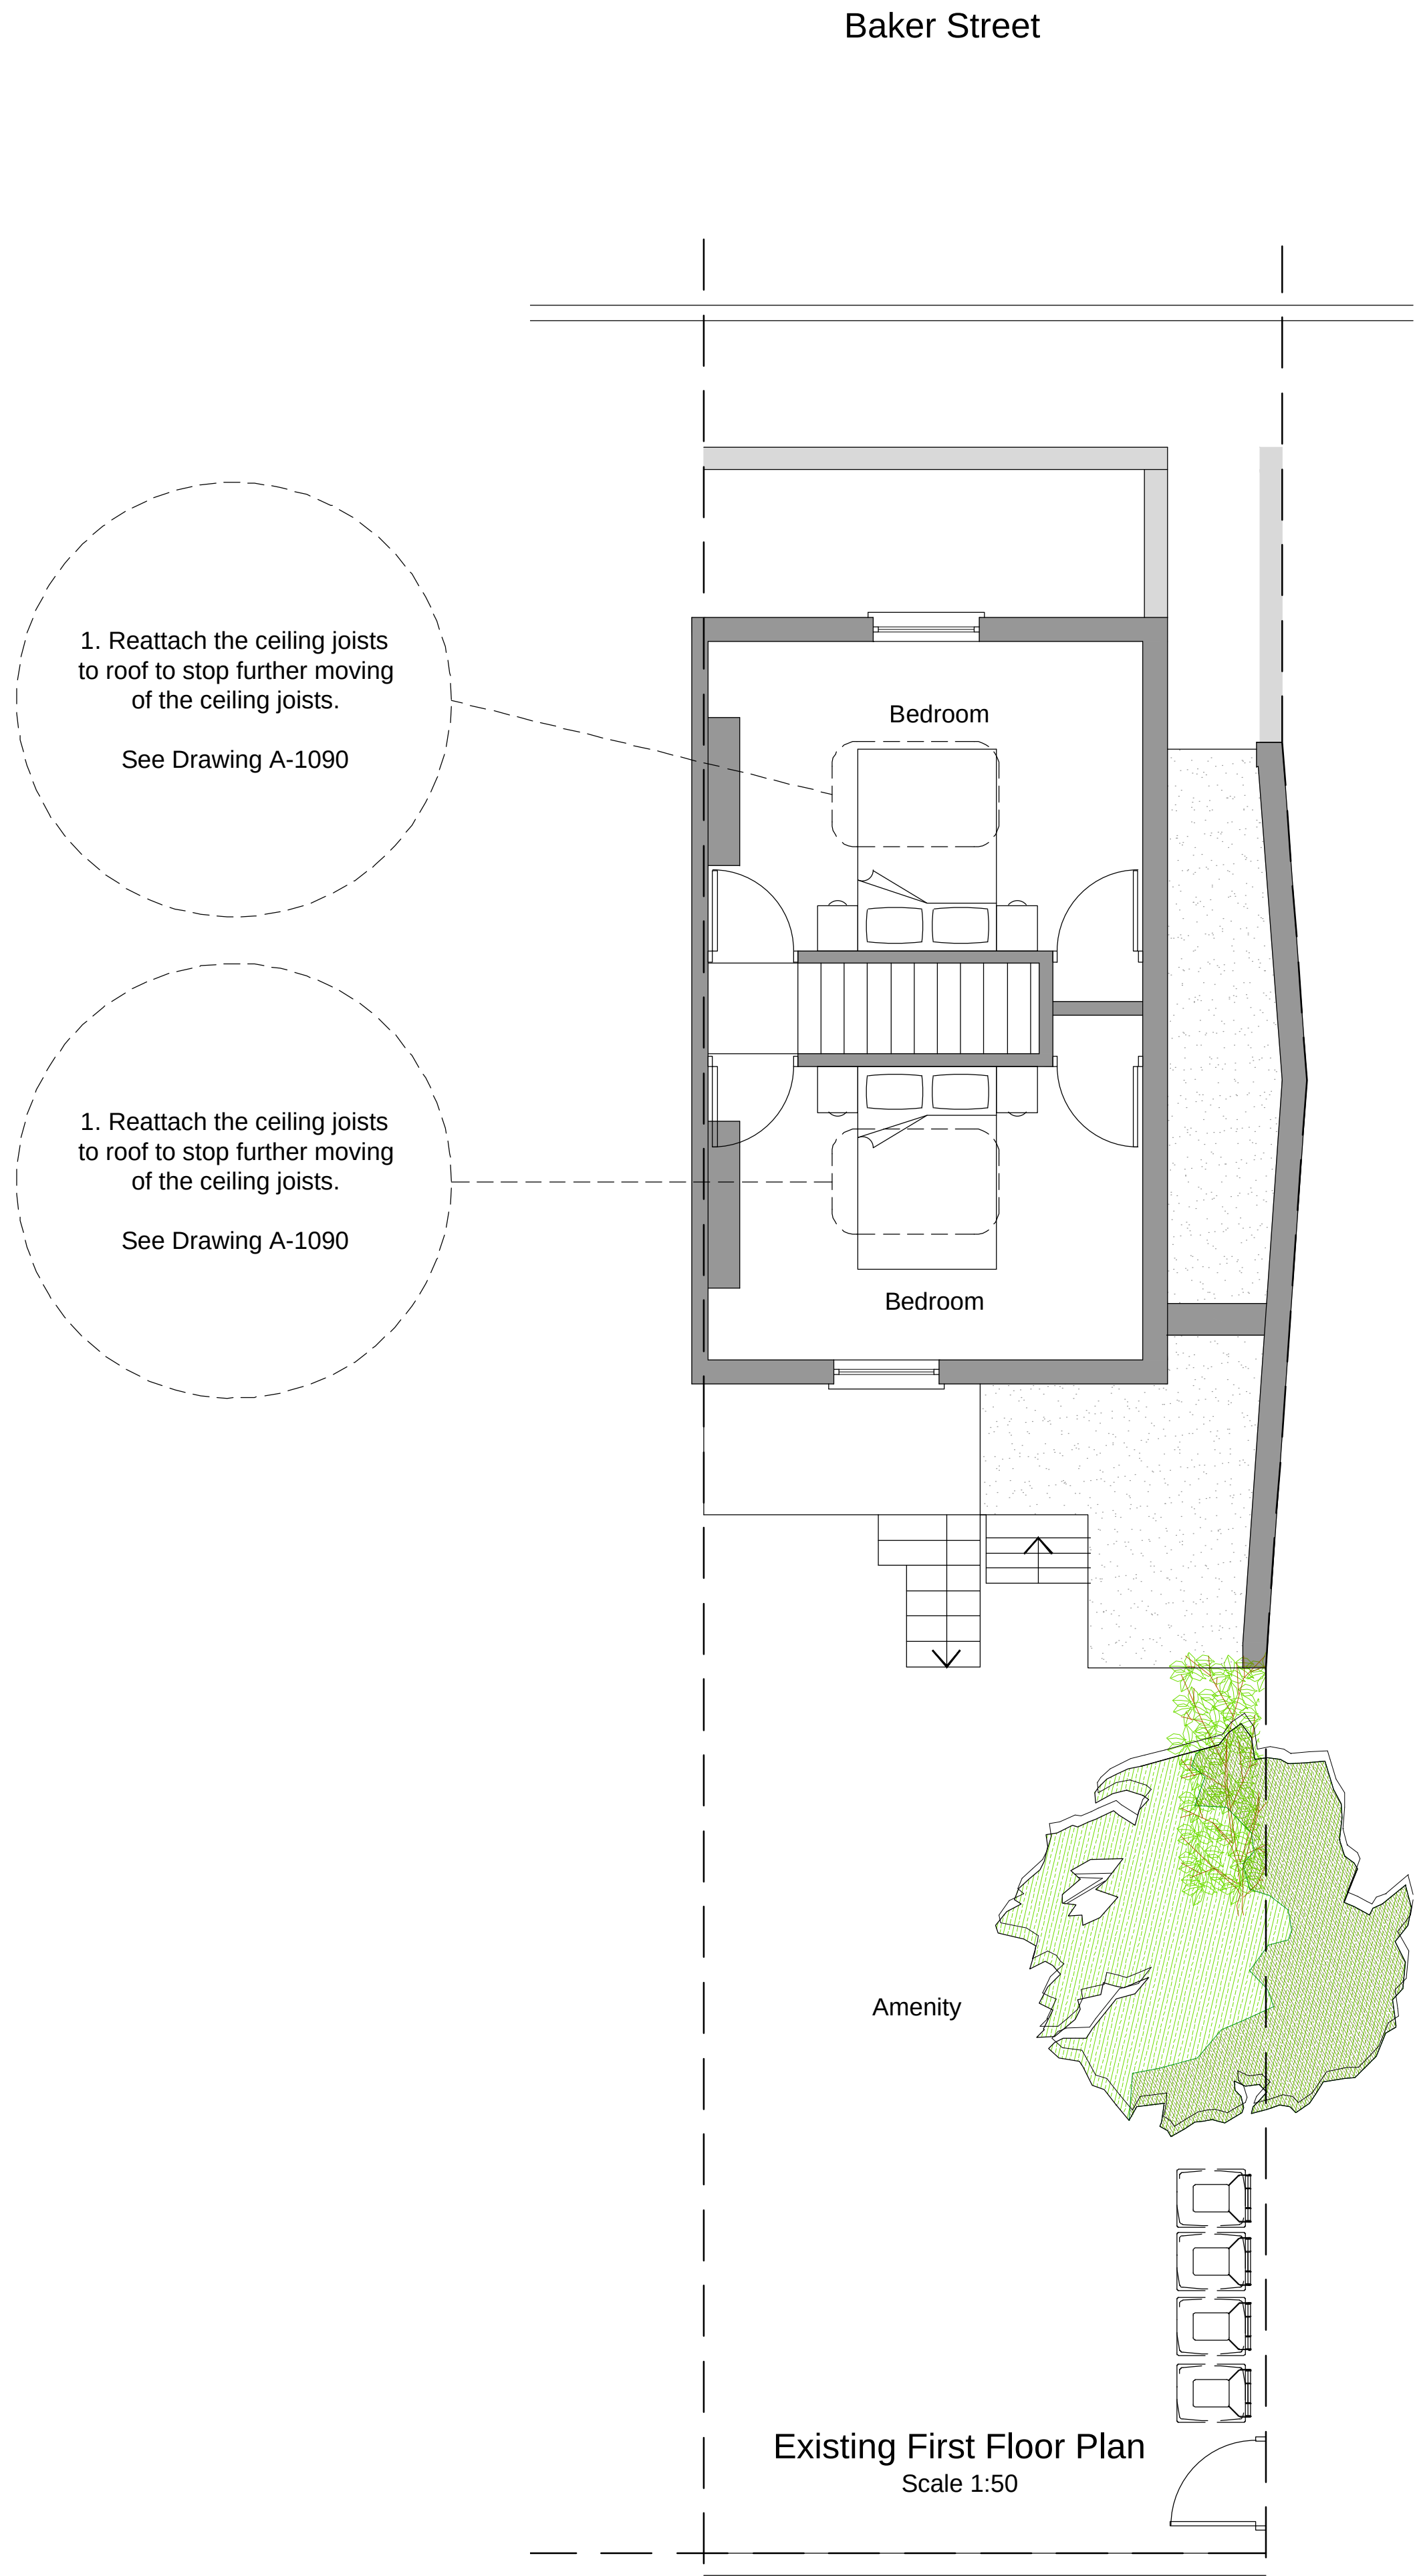

KEY

EXISTING STRUCTURE/PARTITION

NEW CAVITY WALL

010002000300040005000mm

SCALE 1:50

B	01.07.24	JA	DA	JA	ISSUED FOR PLANNING APPROVAL	
A	24.05.24	JA	DA	JA	ISSUED TO CLIENT	
REV	DATE	DRN	CHKD	APPD	DESCRIPTION	
DRAWING STATUS						

For Approval

BLUEBIRD

DESIGN SERVICES

E:

info@bluebirdengineering.co.uk

T:

0118 9583 551

A:

46LondonStreet,Reading,RG1 4SQ

CLIENT	Mr Nima Gholi	
PROJECT	33 Baker Street Reading	
TITLE	Existing First Floor Plans	
DRAWN	DATE	SCALE
JA	May 24	As Shown @ A1
DRG NO	REV	
A-1015	B	
© BLUEBIRD ENGINEERING LTD 2022		