



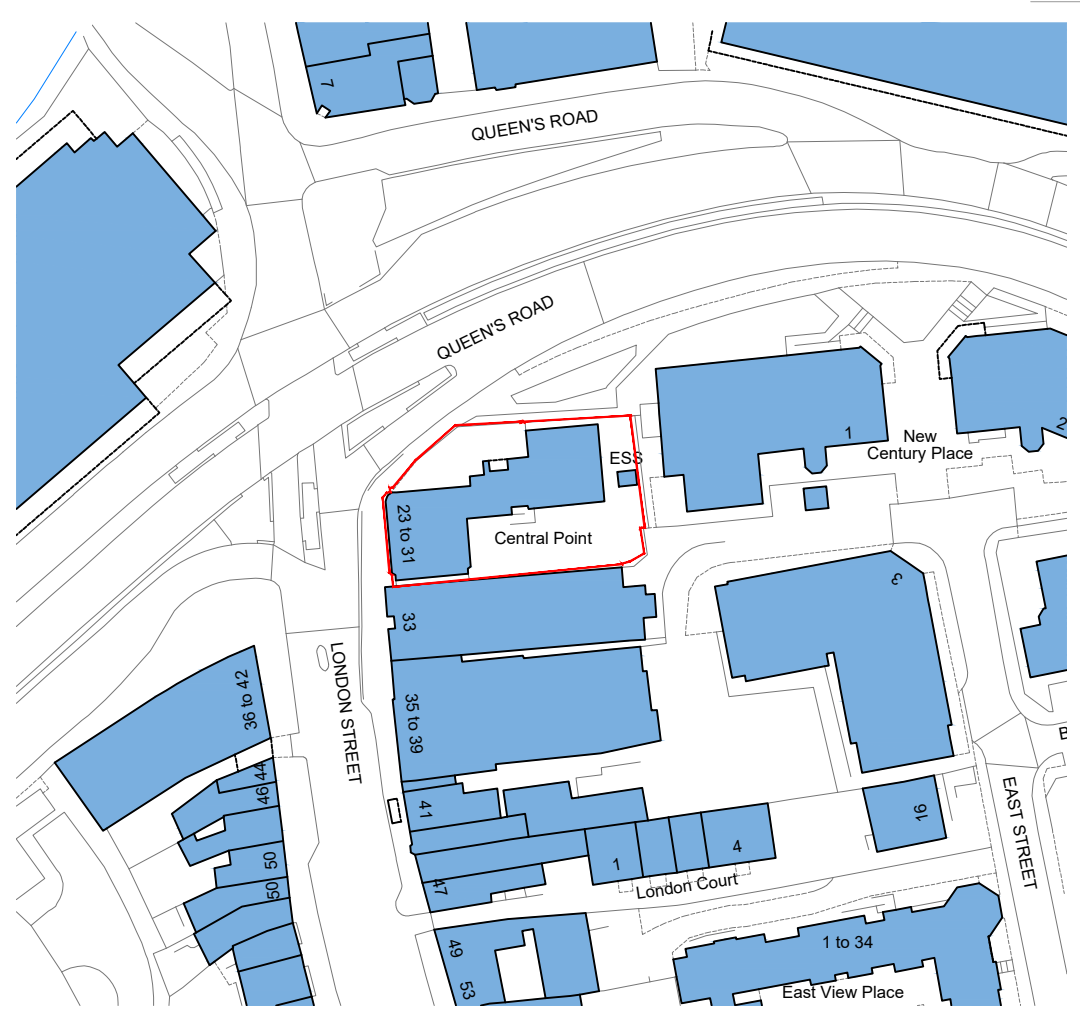

Site Location Plan

Scale 1:1250 @ A3

0m 12.5 25 37.5 50 62.5 75 87.5 100 112.5 125

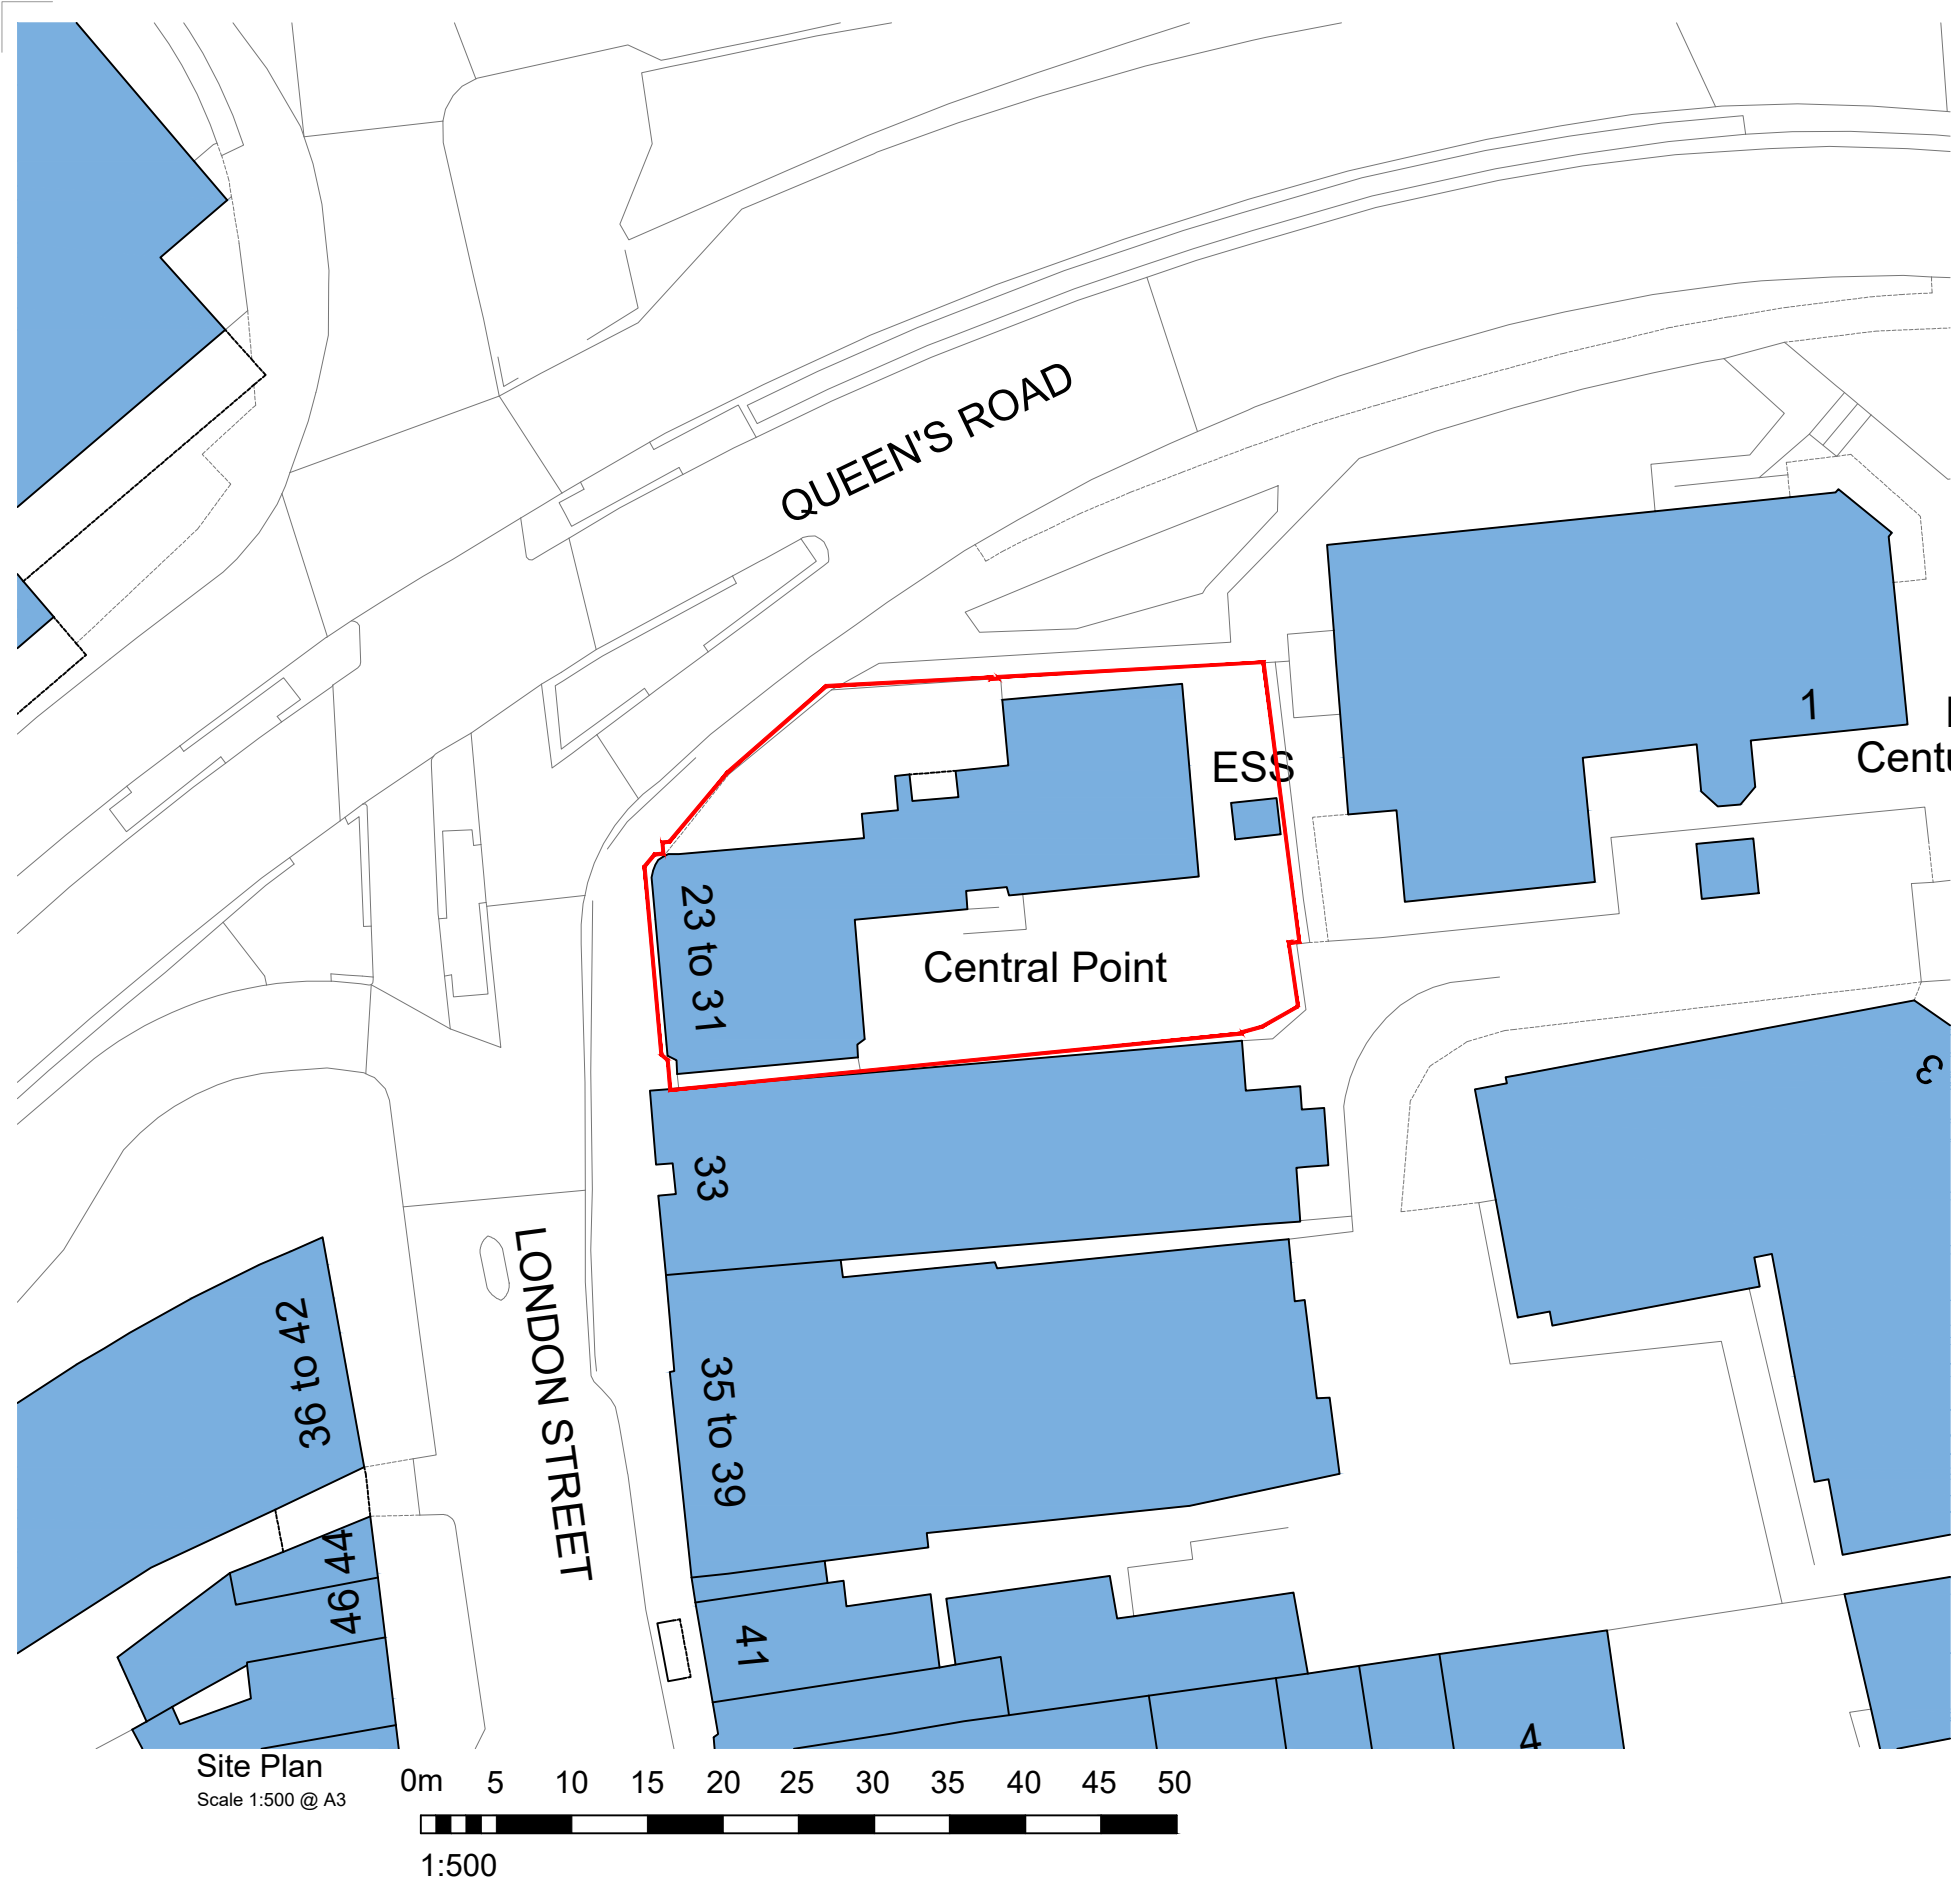

1:1250

Site Plan

Scale 1:500 @ A3

0m 5 10 15 20 25 30 35 40 45 50



1:500



Planning

UNLESS STATED OTHERWISE, THE DESIGNS SHOWN ARE SUBJECT TO
DETAIL SITE SURVEY AND INVESTIGATIONS AND/OR APPROVAL OF THE
RELEVANT VARIOUS LOCAL AUTHORITY OFFICERS, STATUTORY
UNDERTAKERS, FIRE OFFICERS AND ENGINEERS. THEY ARE PROJECT AND
SITE SPECIFIC.

THIS DRAWING SHOULD NOT BE SCALED FROM.

ALL DIMENSIONS SHOULD BE CHECKED ON SITE.

ANY DRAWING ERRORS OR DISCREPANCIES SHOULD BE REPORTED TO
VAUGHAN ARCHITECTURE LTD

THIS DRAWING IS THE COPYRIGHT OF VAUGHAN ARCHITECTURE LTD

DRAWING STATUS

DRAWN BY: JW

SCALE: 1:500/1:1250 @ A3

DATE: June 2024

A3

LEEDS

LEICESTER

PONTEFRACT



CLIENT

PROJECT TITLE

DRAWING TITLE

PROJECT NO.

DRAWING NO.

REVISION

Karter Estates Ltd.
Proposed Change of Use
Reading, London Street, RG1 4PS
Site & Location Plan

VAD.23.17 - 08

100

VAUGHAN
ARCHITECTURE

Leeds Office | No 2 | Infirmary Street | Leeds | LS1 2JP | 0113 493 1055

Leicester Office | Rutland House | 23-25 Friar Lane | Leicester | LE1 5QQ | 0116 326 8905

Pontefract Office | Pomfret Business Centre | 2 Harropwell Lane | Pontefract | WF8 1QY | 0113 493 1055

office@vaughanarchitecture.co.uk | www.vaughanarchitecture.co.uk