



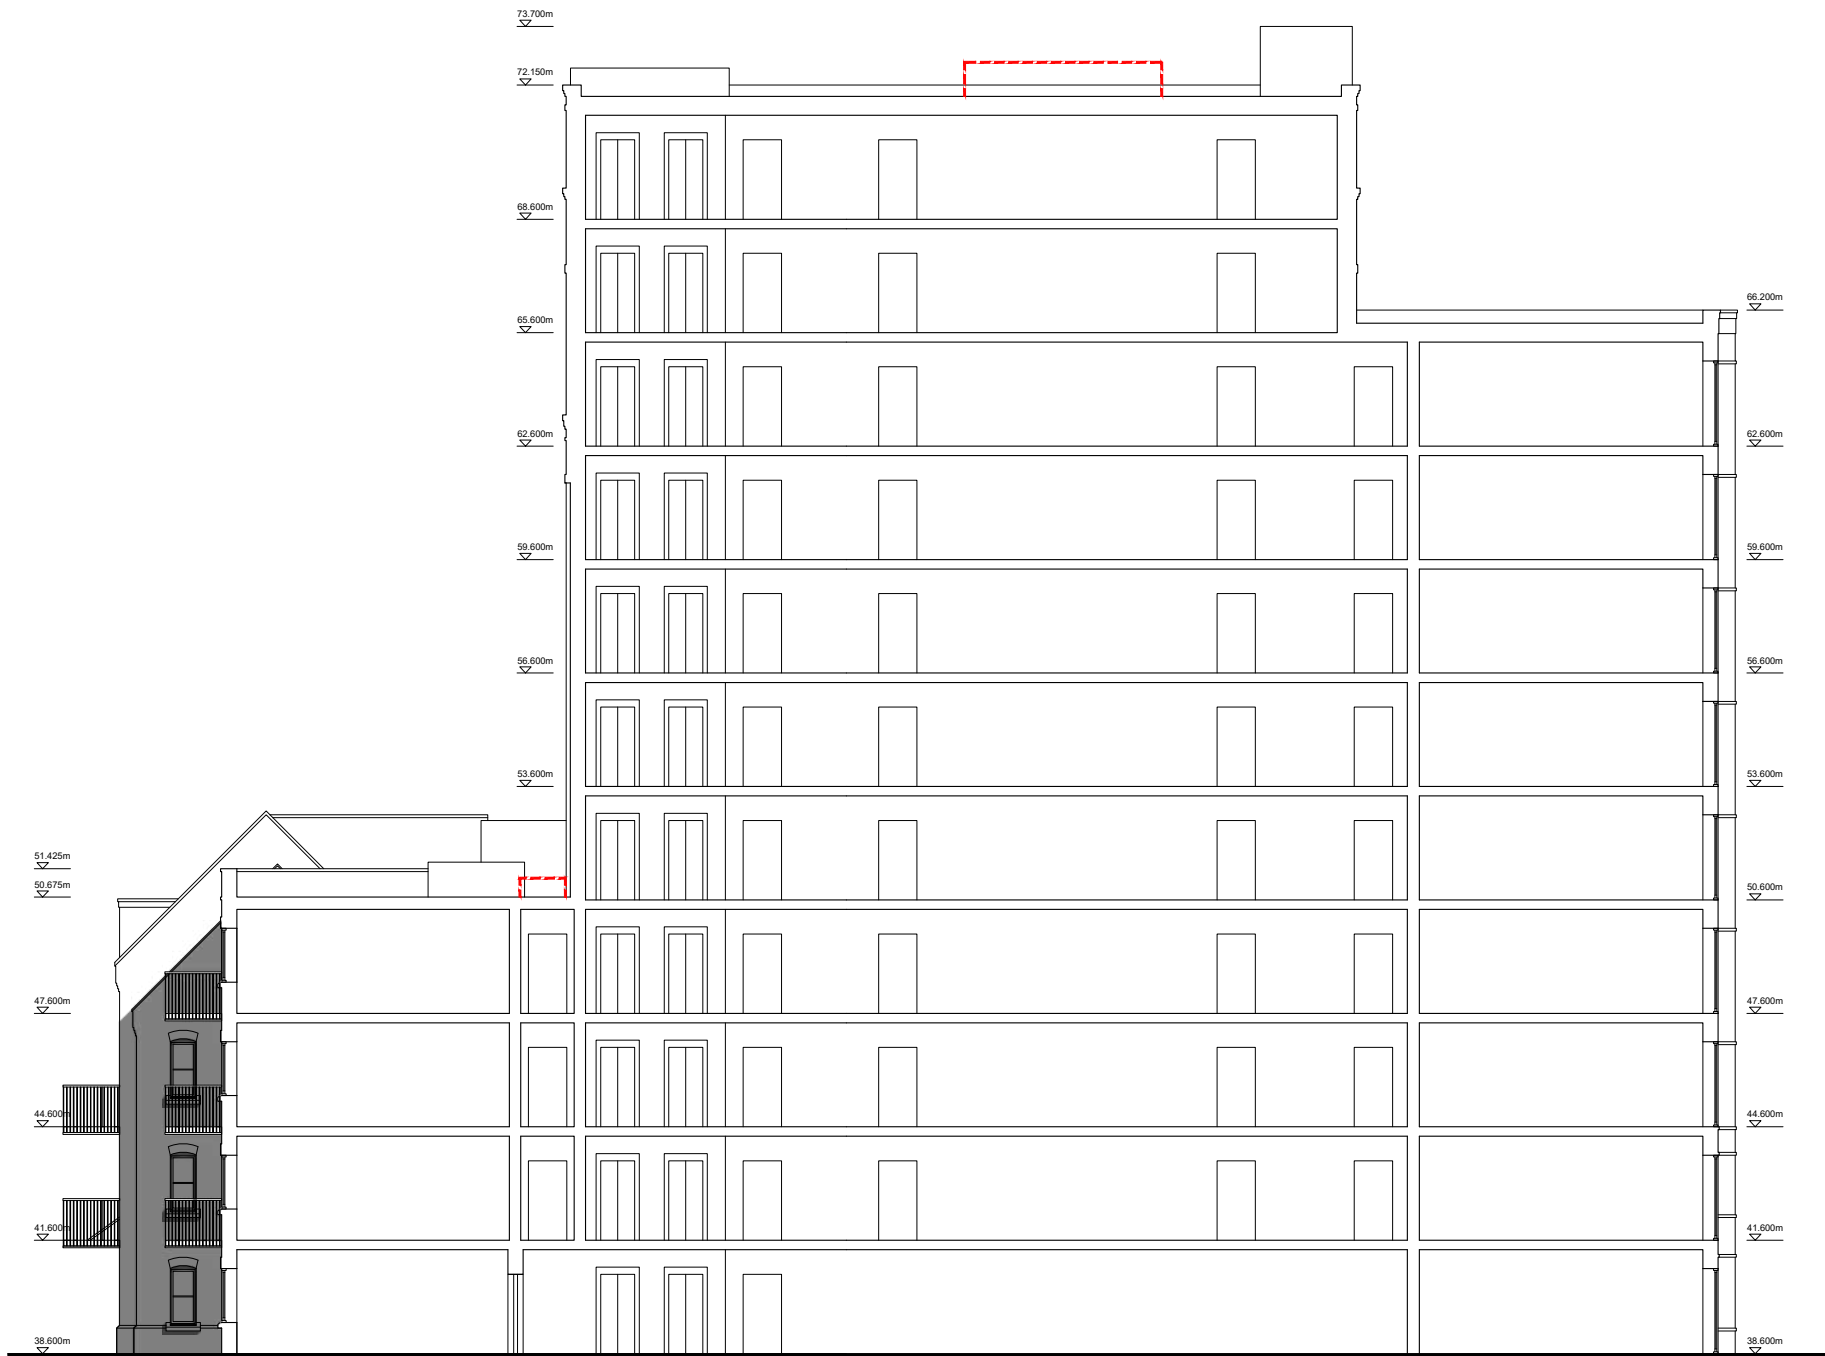


Section A-A

Roof Top Plant Area
MVHR Proposal

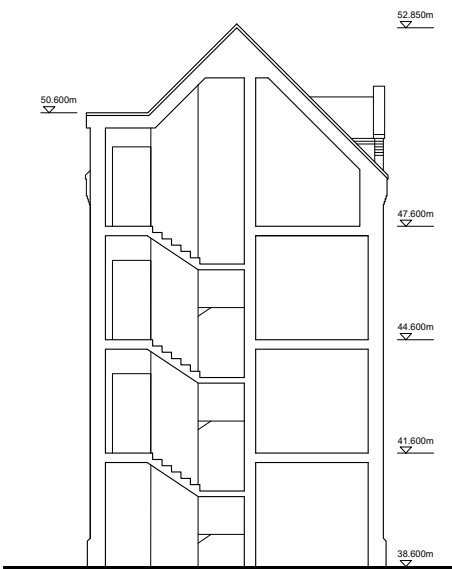

Section B-B

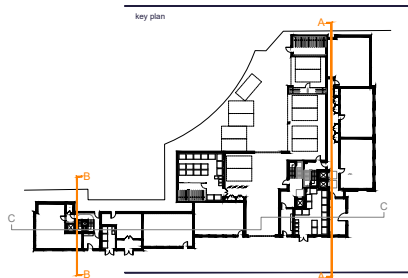

Berkeley
Designed for life

Berkeley House
Farnham Lane
Farnham Royal
BU1 3PL

T: 01753 784400
F: 01753 784400
www.berkeleygroup.co.uk

project
Vastern Road
Reading

drawing
Block BC
Section A-A and B-B


date
October 2019

scale (B A1)
1:100


drawn
EE

checked
448.PL.BC.300


revision
D

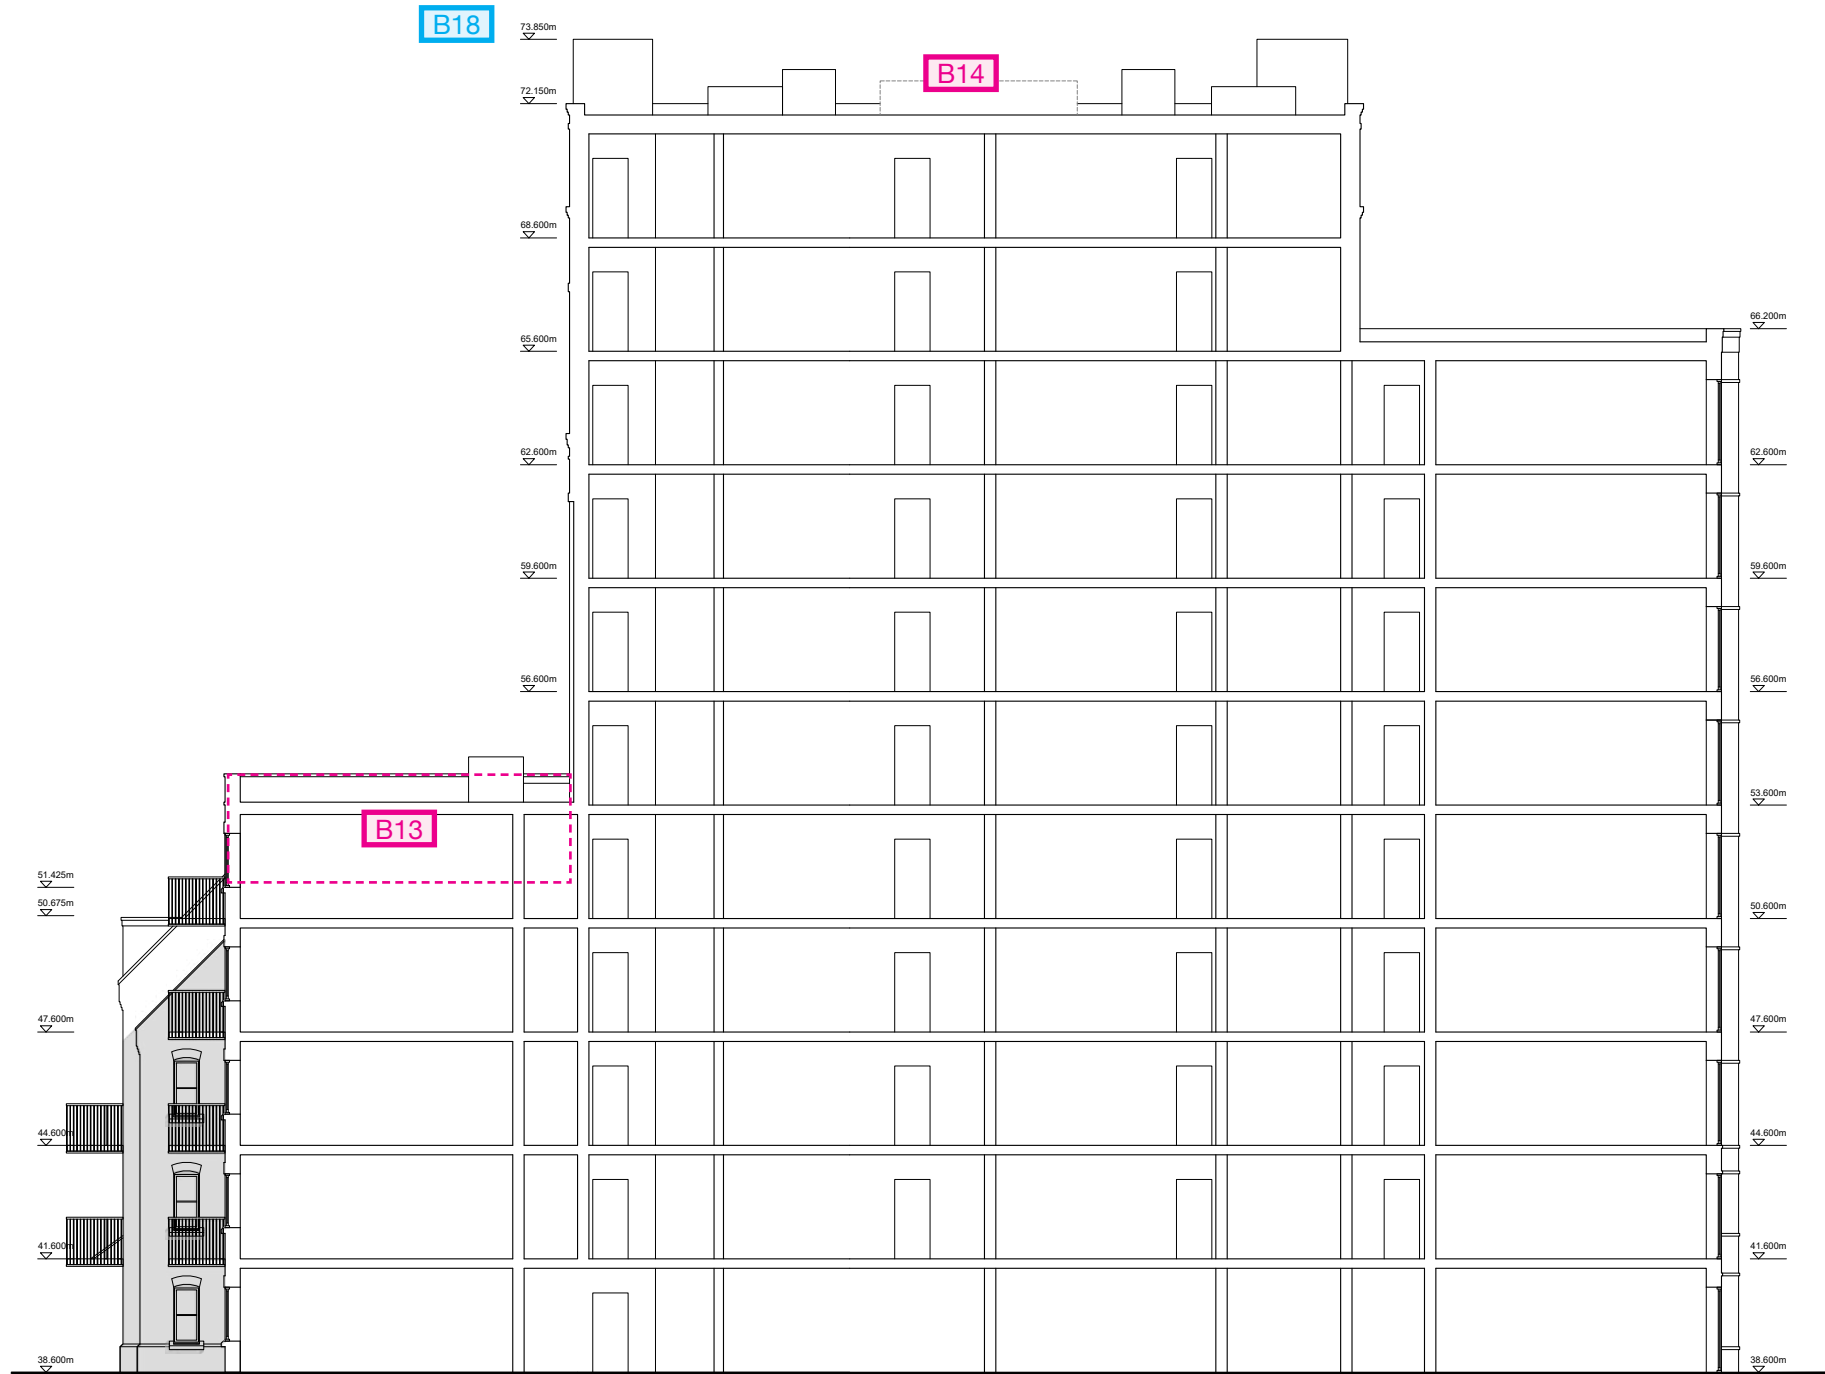

Section A-A

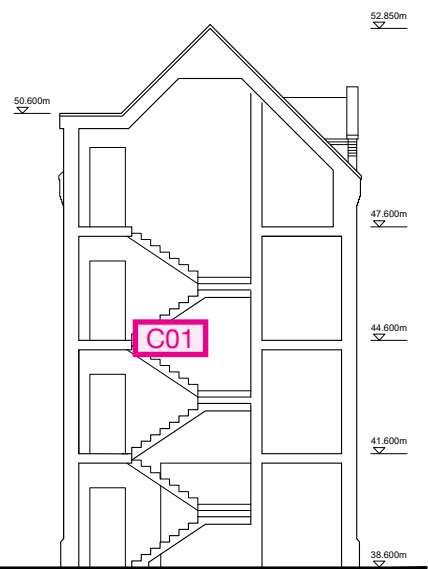

Section B-B

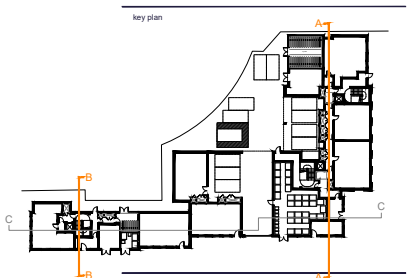

Berkeley
Designed for life

Berkeley House
Farnham Lane
Farnham Royal
BU1 3PL

T: 01753 784400
F: 01753 784400
www.berkeleygroup.co.uk

project
Vastern Road
Reading

drawing
Block BC
Section A-A and B-B

date
October 2019


scale (B A1)
1:100

drawn
EE

checked
448.PL.BC.300

revision
H



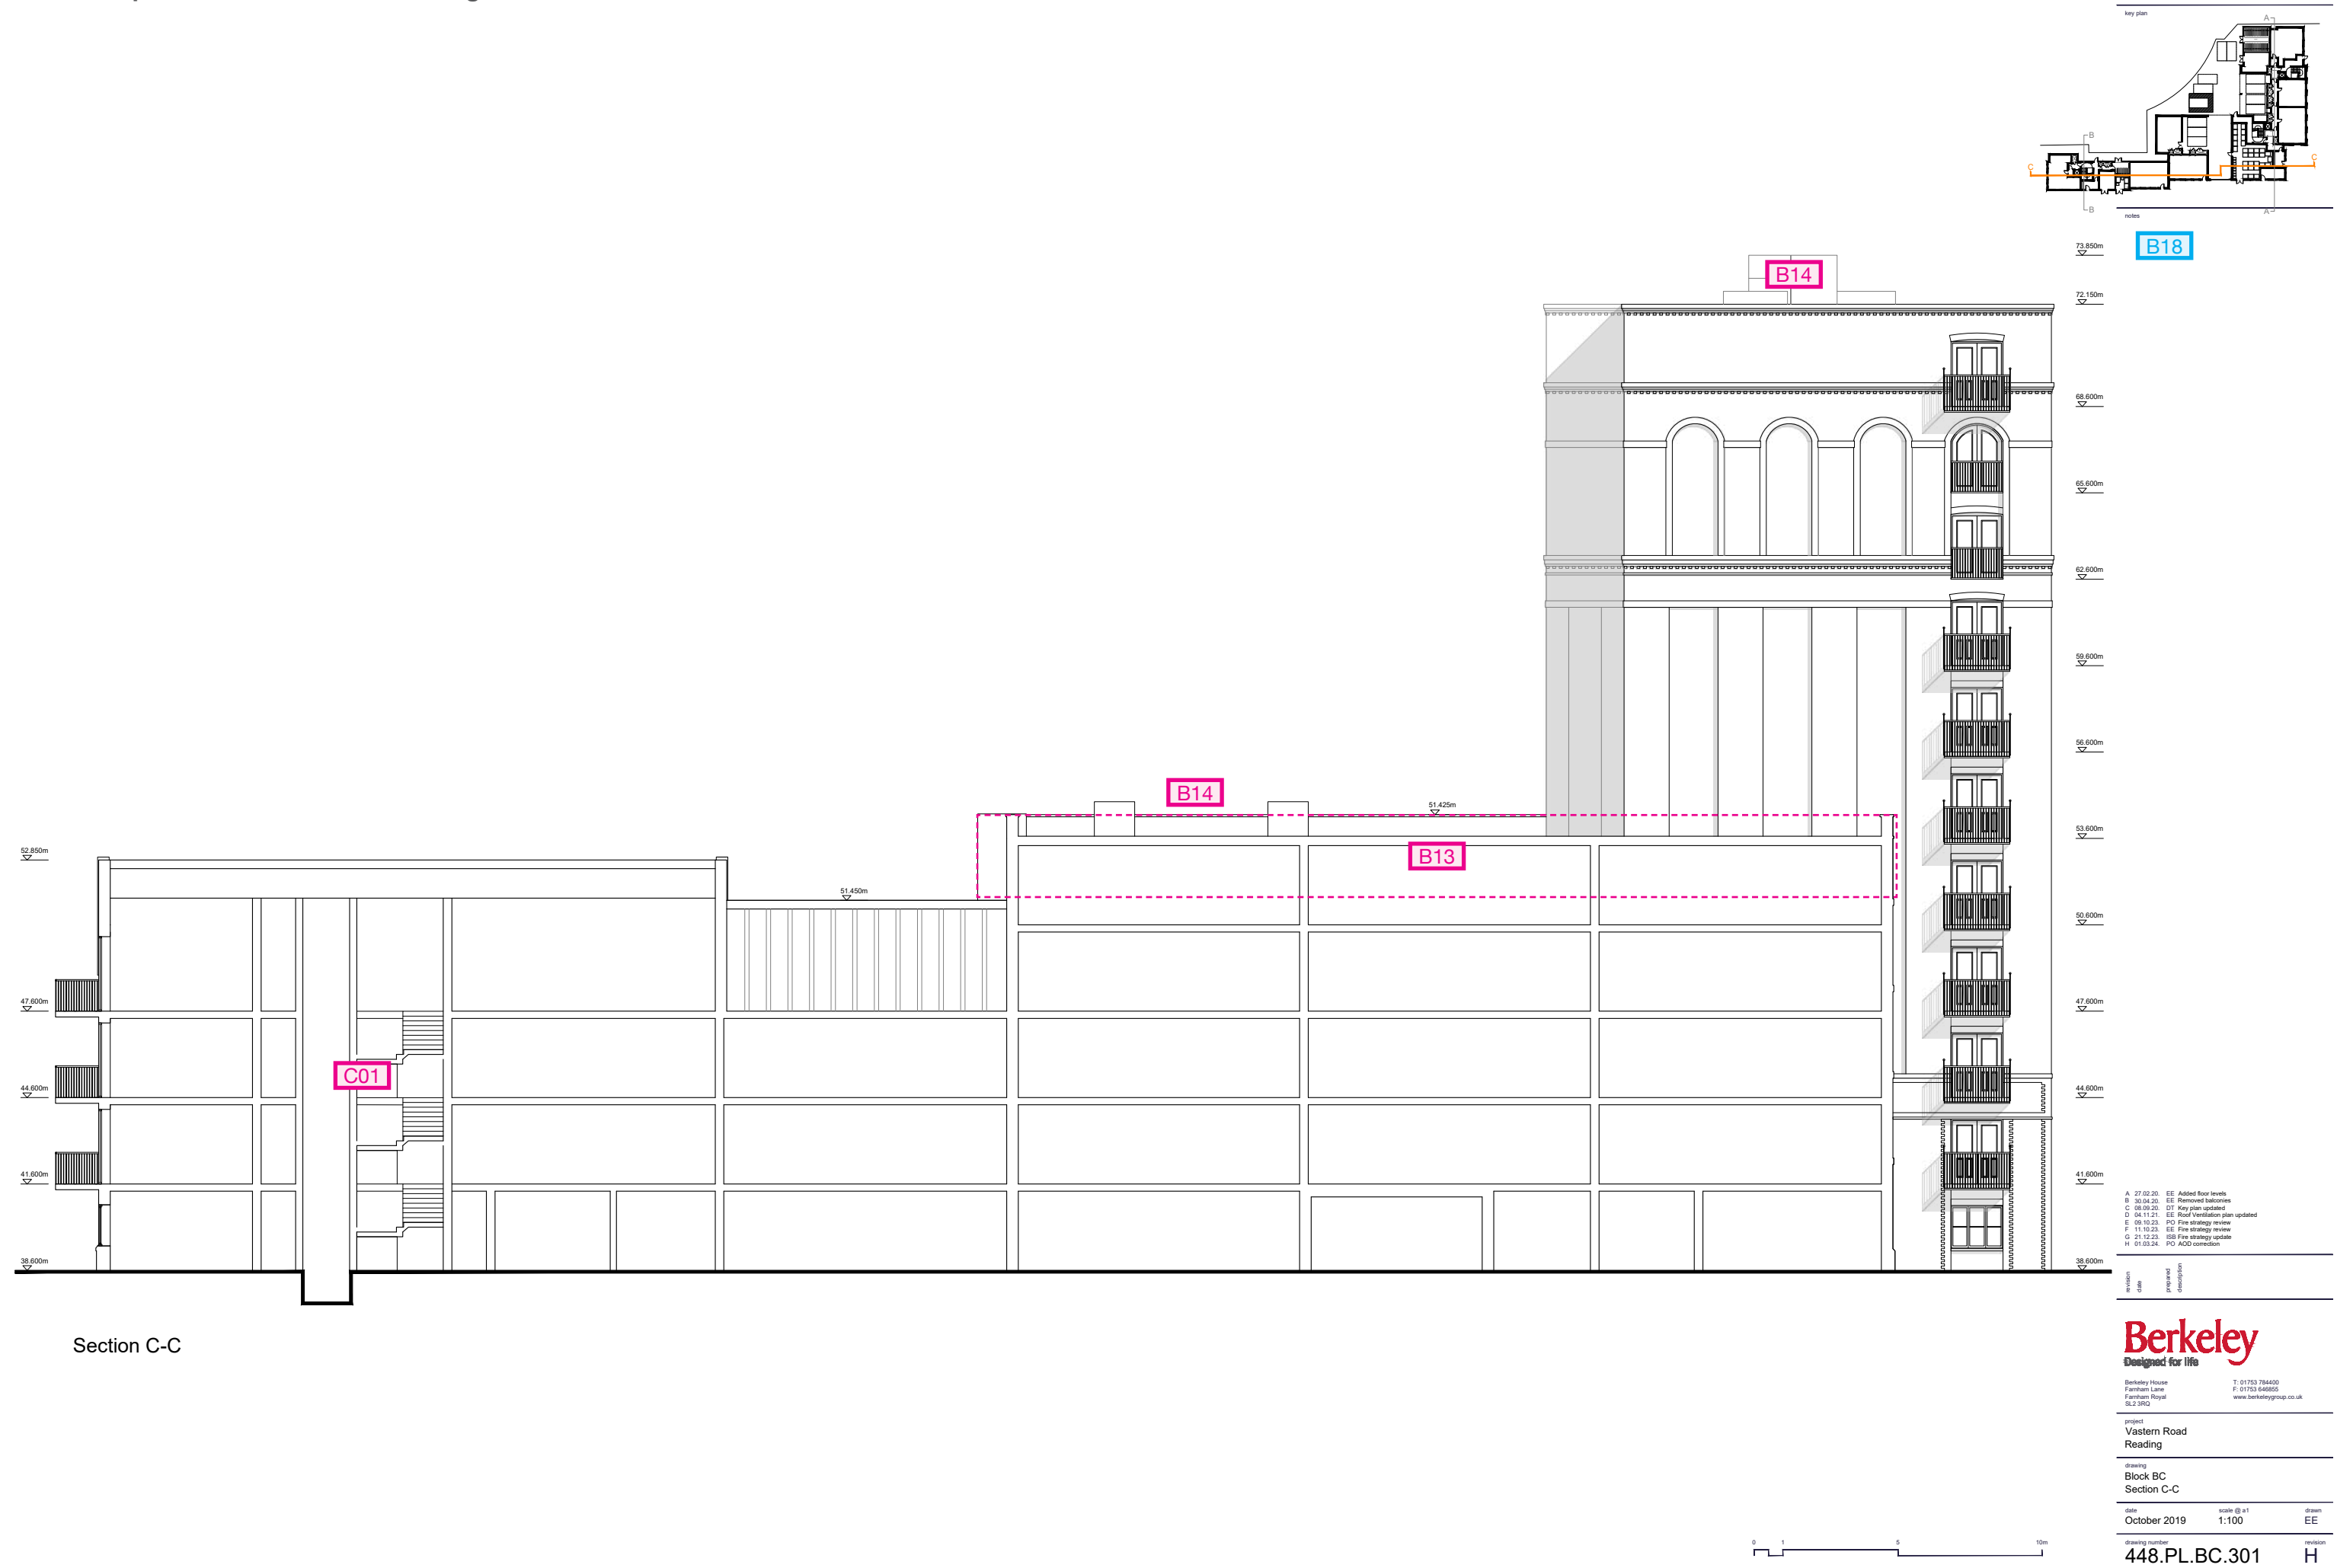


Turbine Hall (Block D)

Schedule of Amendments

Reference	Description	Justification
D01	Stair configuration changed.	Stair width increased from 1200mm overall width to 1200mm between handrails to reflect fire regulation changes. Stair configuration amended to suit.
D02	Escape door position changed.	Fire escape door and associated internal corridors amended to provide direct escape to external area to suit fire regulations.
D03	Introduction of second stair and lift core within tallest part of the building.	Second stair core with lift introduced in the tallest part of the building to reflect fire regulation changes to buildings over 18m.
D04	Communal circulation arrangement changed with the introduction of a lift lobby and adjustment to the lengths of corridors serving apartment entrances.	Introduction of a lift lobby between the stairs and corridors with access to apartments in line with fire regulation changes. Corridors serving apartment entrances redesigned to limit distance from apartment entrance to the lift lobby to 7.5m max. to reflect fire regulations. Riser cupboards amended to suit.
D05	Parking spaces reconfigured.	Undercroft parking spaces relocated to reflect changes to new stair and lift core positions and alterations to structure to suit changes on floors above.
D06	Cycle store consolidated to a single location.	Cycle stores consolidated into a single location following changes to circulation and parking area.
D07	Entrance door arrangement changed.	Minor amendment to the main entrance door to suit changes to the stair position and orientation.
D08	Number of windows changed on north elevation.	Change from 3 windows to 5 windows within this section of the building to provide more glazing within apartments where party wall runs centrally on upper floors whilst retaining odd number of openings and symmetry on elevation.
D09	Set-back element expanded to meet line of building below on east and west elevations.	Set-back removed to limit loss of accommodation from introduction of secondary stair core.
D10	Set-back element pulled back from northern elevation.	Set-back increased to balance increased width on the east and west elevations and to allow simplified structural approach.
D11	Apartment changed from 3-bed to 1-bed.	Introduction of second stair as noted in B04 reduces the footprint of this apartment and therefore results in a change from 2 bedrooms to 1.
D12	Plant enclosure proportions changed.	Enclosure changed to reflect repositioned plant due to locations of smoke shafts, lift over-runs and AOVs. AOV to new stair to open within the enclosure to provide safer access to roof plant.
D13	Lift and smoke shaft over-run positions changed and AOV introduced over stairs.	Lift position changed to suit D01 and D03, with smoke shaft position adjusted to suit fire regulations. AOV added to roof plan over stair position for clarity to reflect fire regulation requirements.
D14	Change from metal cladding to brickwork.	Brickwork introduced to suit elevational changes, providing a “stop” to the glazed element which now sits further back on the building (see D10).
D15	Changes to brick detailing.	Detailing at upper floors changed to suit the revised elevations on the top two floors.
D16	Introduction of plant rooms.	Plant rooms introduced for LV switchgear and Emergency LV switchgear to provide dedicated emergency electrical supplies to each block.
D17	Adjustment to parking space setting out.	Parking spaces adjusted to provide a clear gap to allow alternative fire escape routes from the undercroft area.

Reference	Description	Justification
D18	Internal apartment arrangement handed.	Apartment layout handed to suit change in entrance door position (driven by changes to communal corridor arrangement) and maximise the floor area for the living/kitchen/dining area of this apartment. These internal changes do not affect the external envelope.
D19	Study room added.	Introduction of study rooms to apartments where possible to promote a better home-working environment. These internal changes do not affect the external envelope.
D20	Refuse store updated.	Internal arrangement updated to reflect waste officer comments.

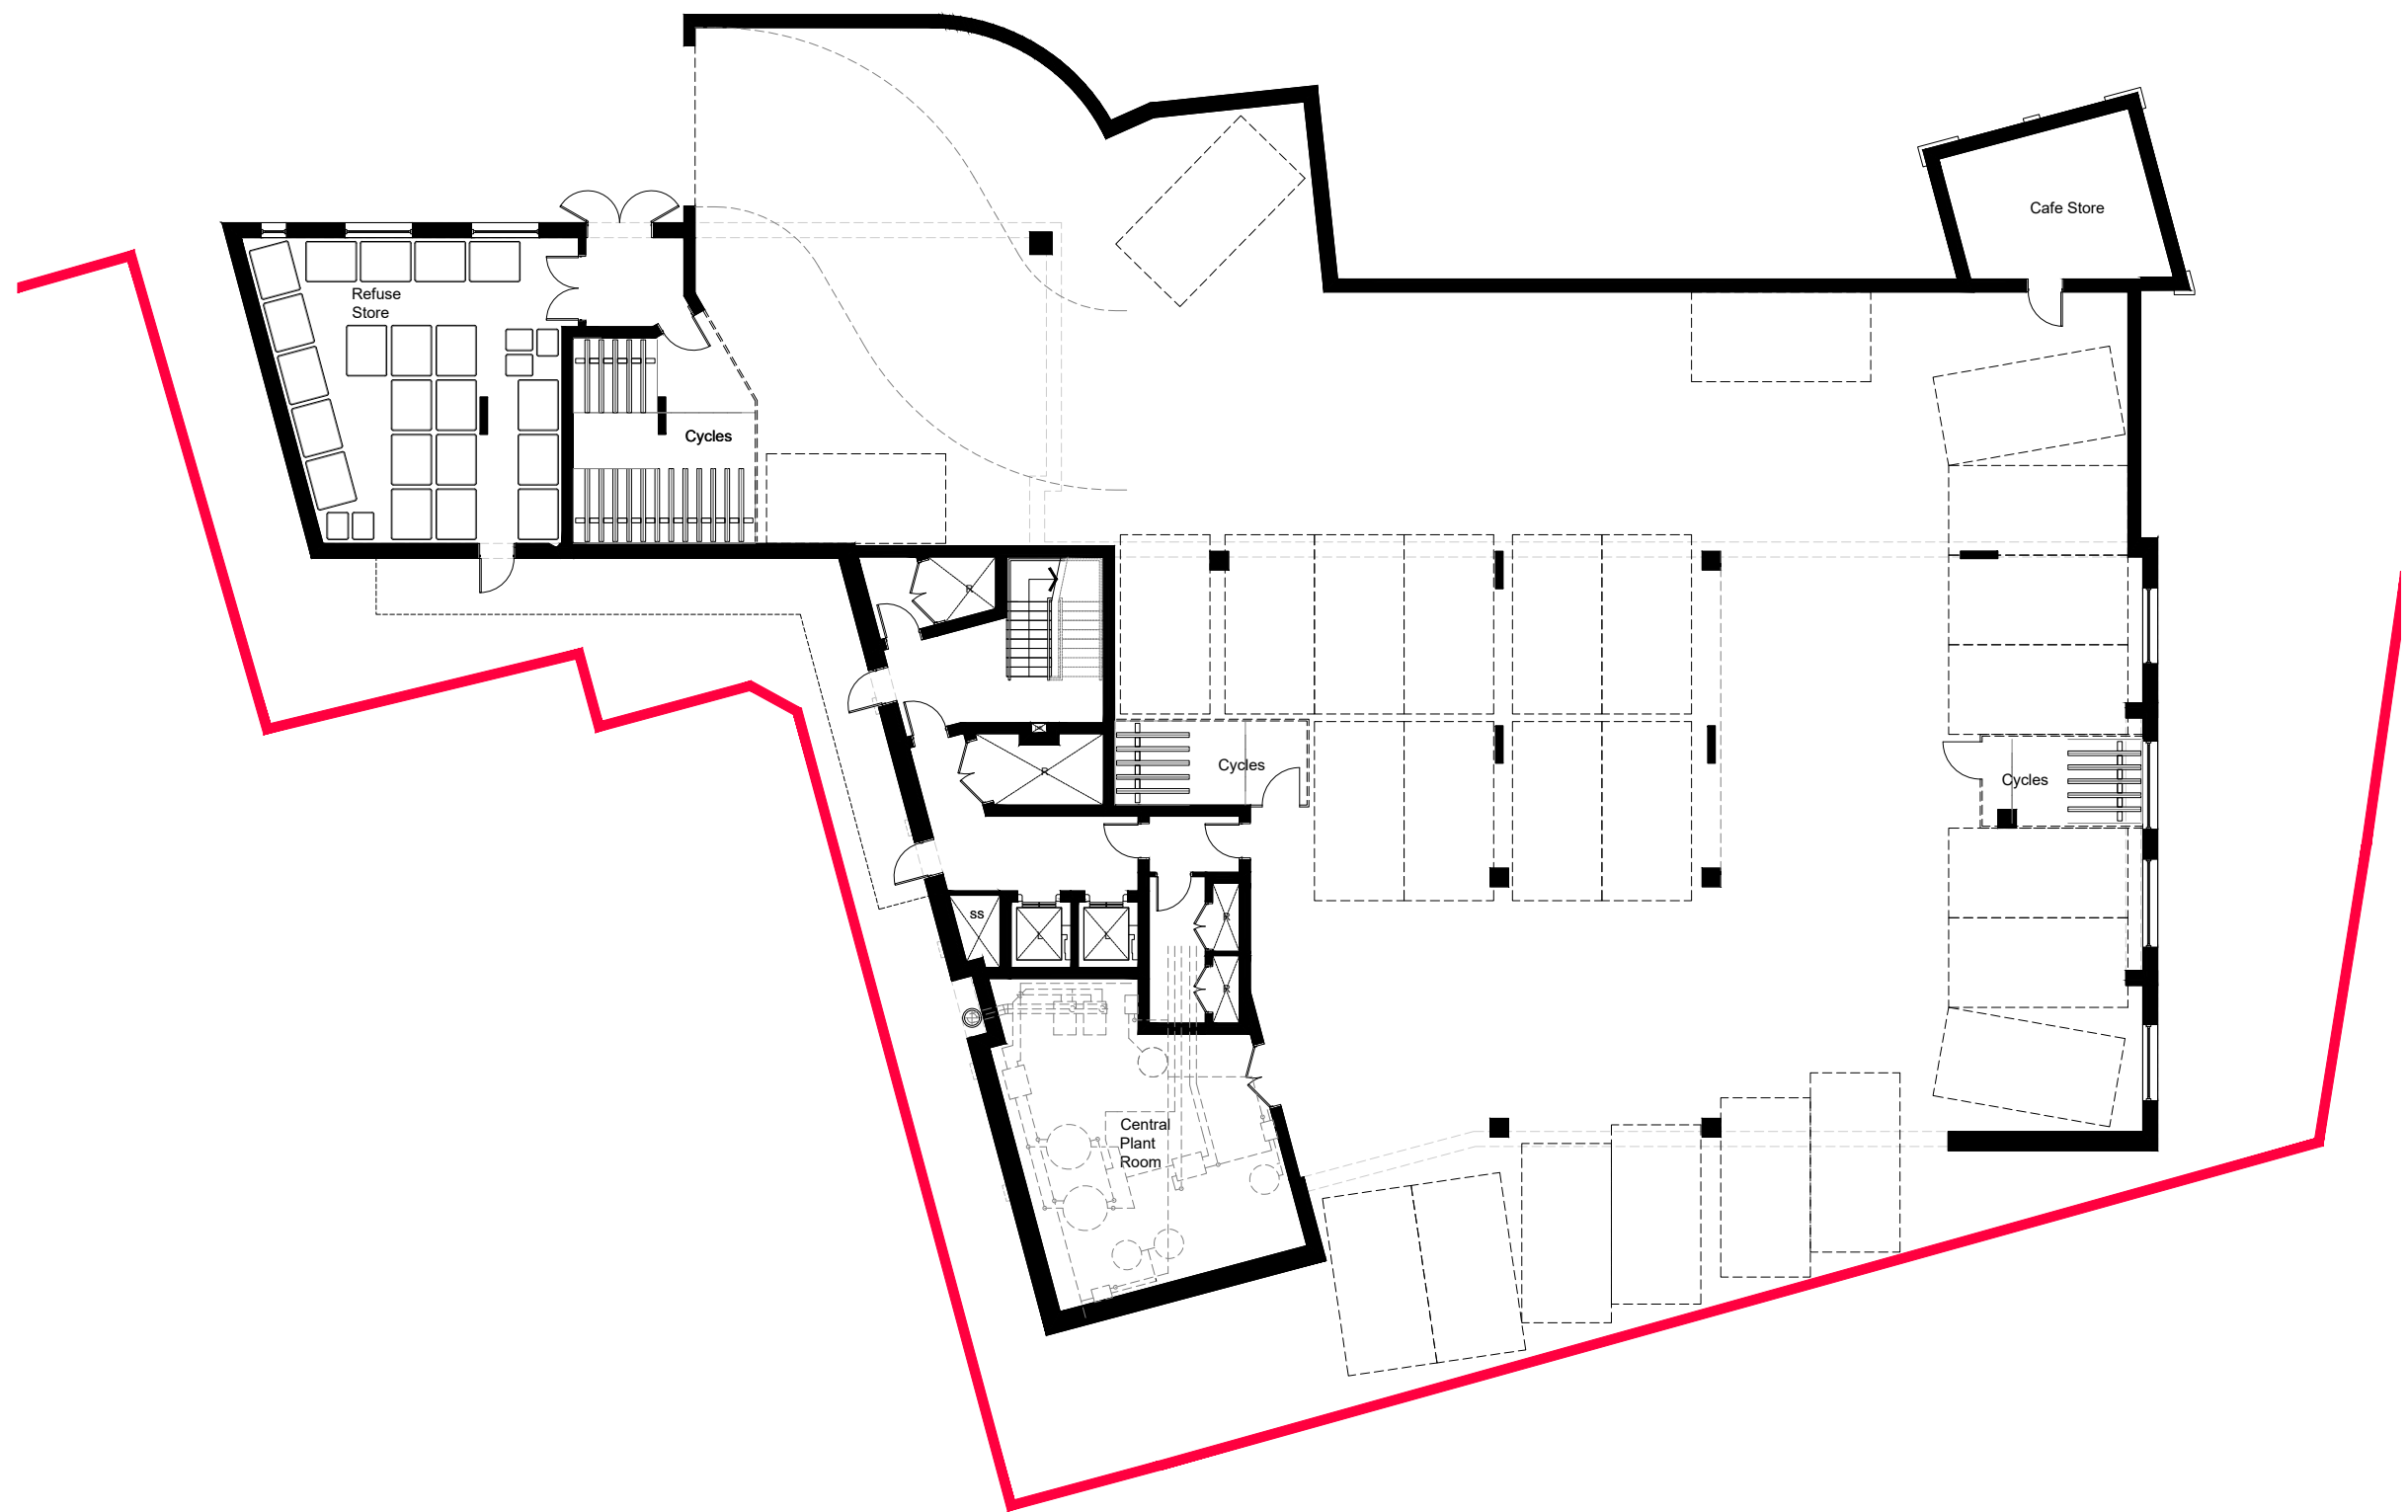

Revisions
date prepared description
A 10.08.20 EE Added cycle storage in the undercroft
B 10.08.20 DT Storage updated
C 22.10.20 DT Energy center added, cycle store revised

Berkeley
Designed for life

Berkeley House
Farnham Lane
Farnham Royal
BU1 2JQ
T: 01753 756400
F: 01753 648800
www.berkeleygroup.co.uk


project
Vastern Road
Reading

drawing
Block D
Ground Floor Plan

date
October 2019
scale (B 1)
1:100
drawn
EE
checked
C

448.PL.D.100

Ground Floor Plan

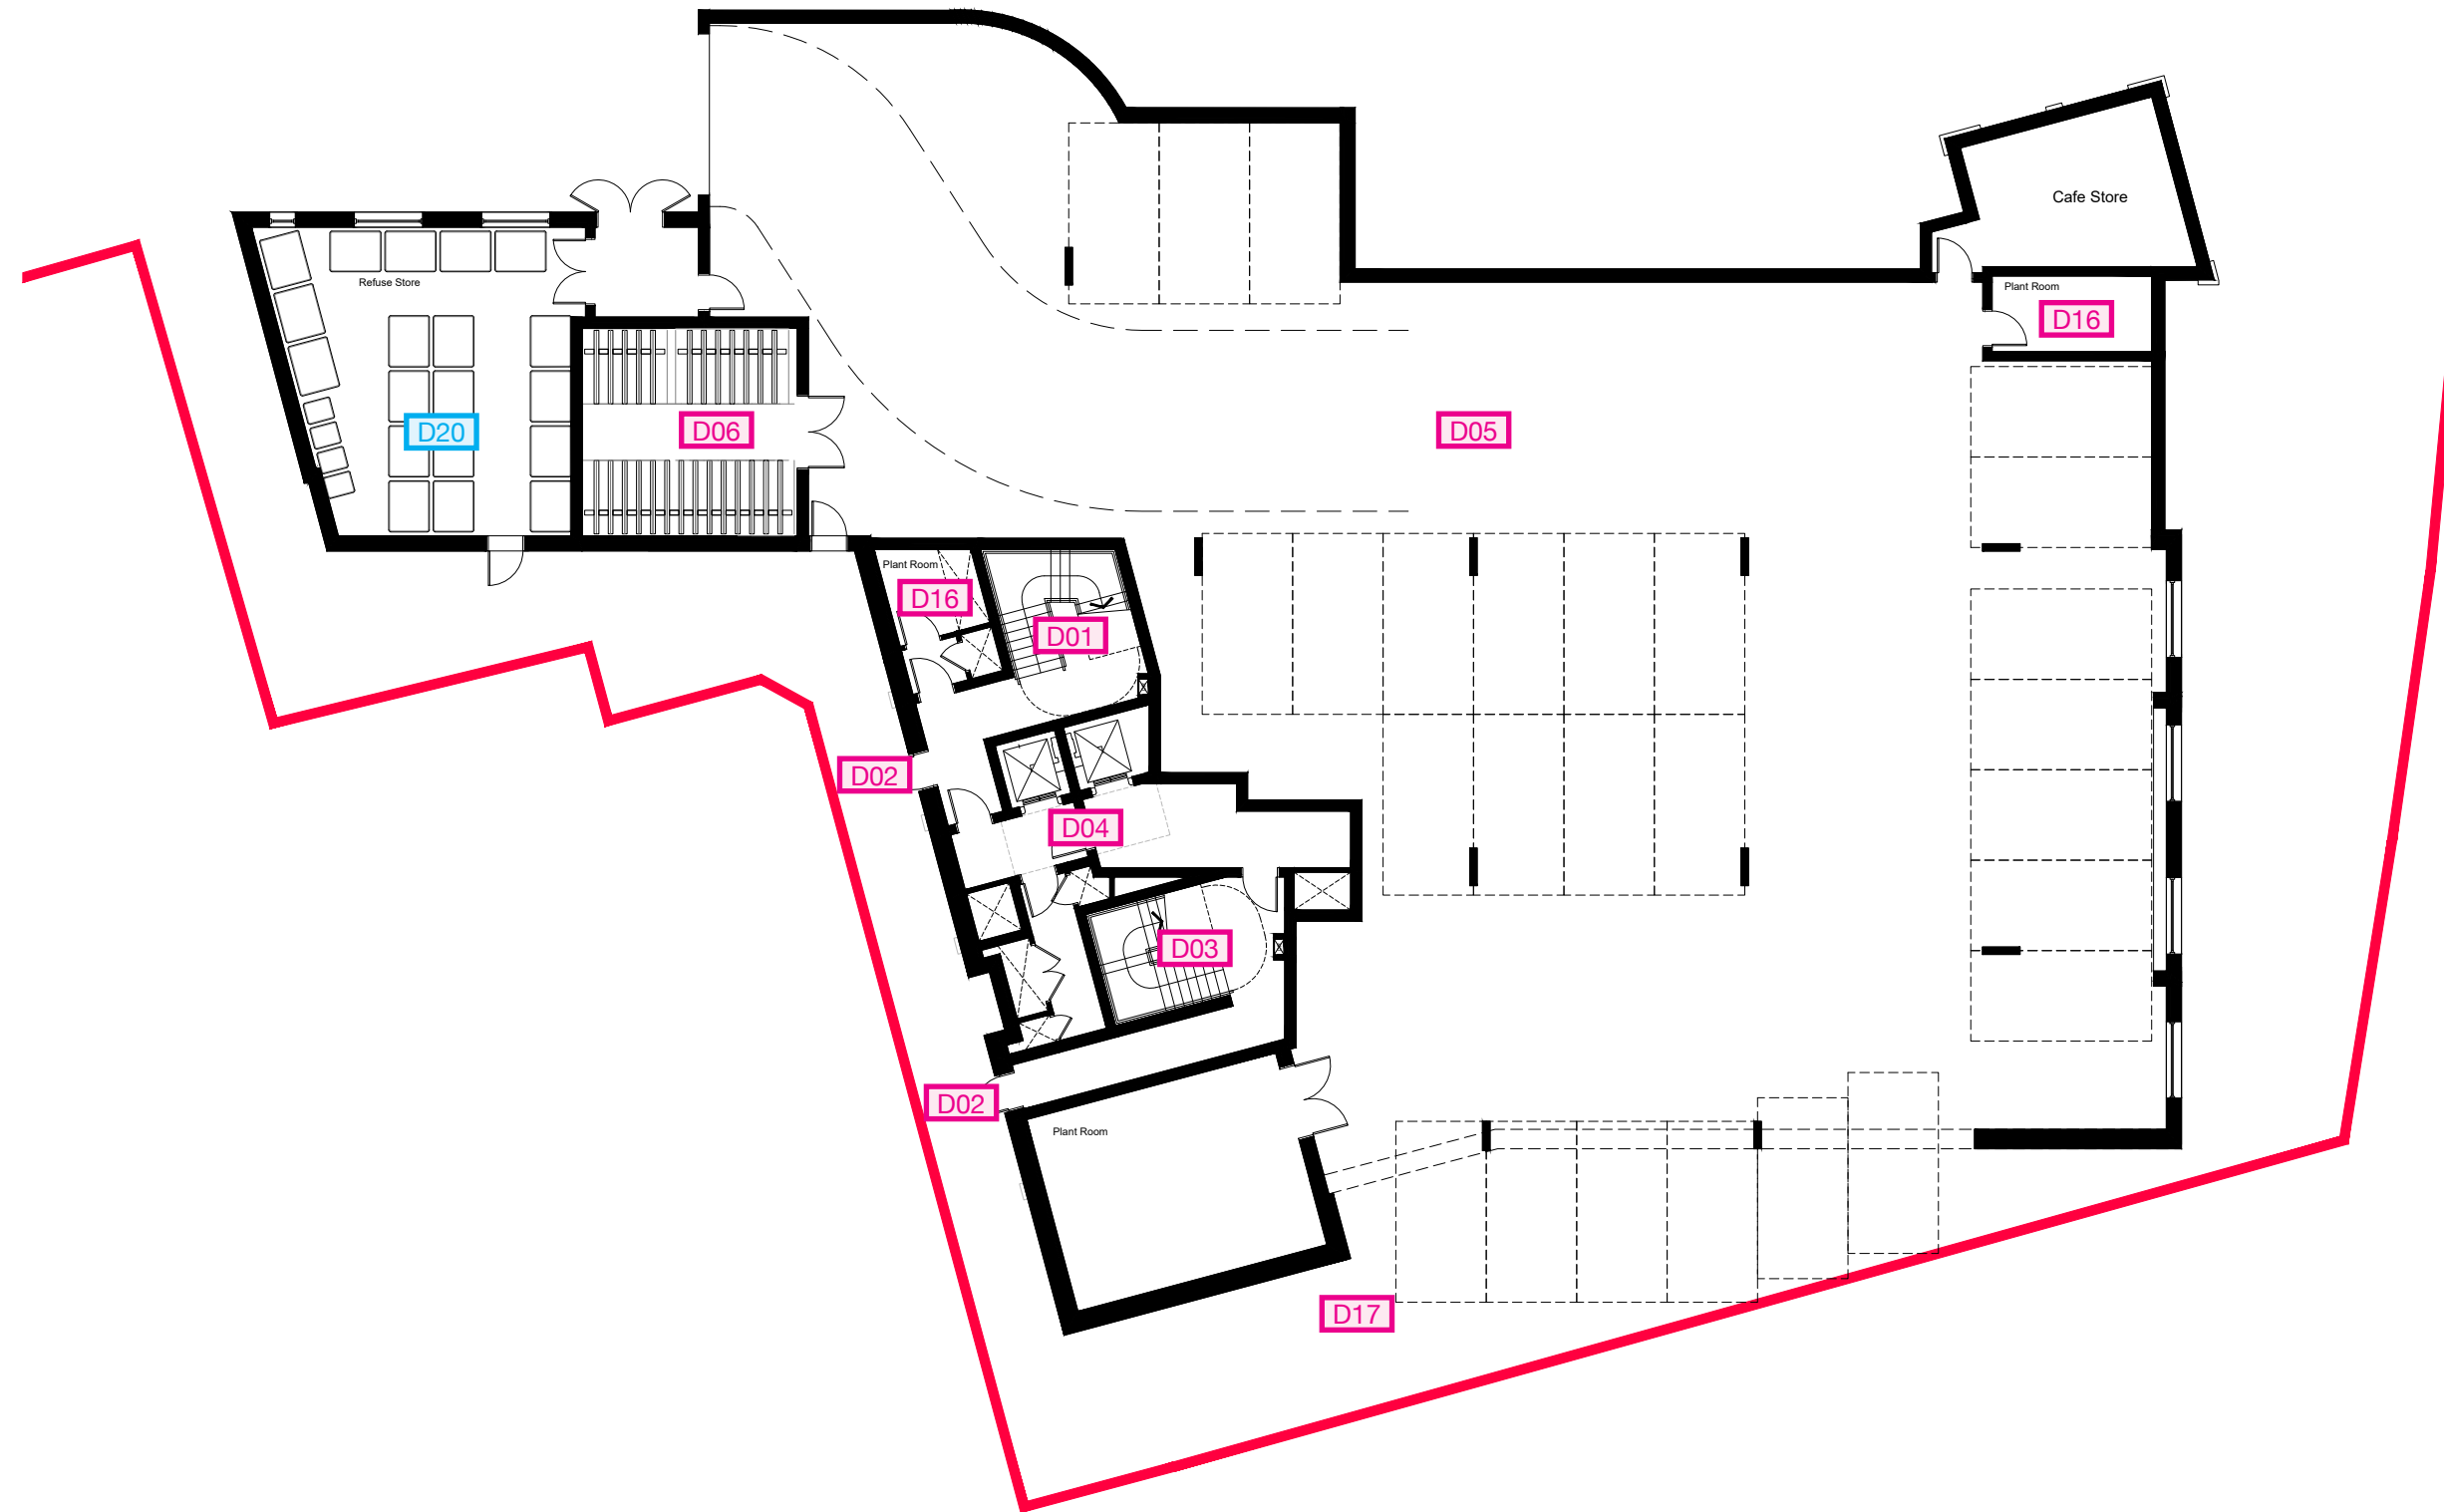

Revisions
date prepared description
A 10.08.20 EE Added cycle storage in the undercroft
B 10.08.20 DT Storage updated
C 22.10.20 DT Energy center added, cycle store revised
D 10.12.20 PQ Fire strategy update
E 10.12.20 PQ Structural scheme rearranged
F 10.12.20 EE Fire Strategy update
G 22.02.24 EE Undercroft scheme layout revise
H 29.02.24 EE Refuse store update

Berkeley
Designed for life

Berkeley House
Farnham Lane
Farnham Royal
BU1 2JQ
T: 01753 756400
F: 01753 648800
www.berkeleygroup.co.uk

project
Vastern Road
Reading

drawing
Block D
Ground Floor Plan

date
October 2019
scale (B 1)
1:100
drawn
EE
checked
H

448.PL.D.100

Ground Floor Plan



key plan

notes

A

25.02.20

EE

Amended wall details

B

16.02.20

D1

Structure updated, balconies removed

C

22.12.20

D1

Energy center added

revision

date

prepared

checked/for

Berkeley

Designed for life

Berkeley House

Farnham Lane

Farnham Royal

BU2 7 9PL

T: 01753 758400

F: 01753 648600

www.berkeleygroup.co.uk

project

Vestern Road

Reading

drawing

Block D

First Floor Plan

date

October 2019

scale (B 1)

1:100

drawn

EE

drawing no.

448.PL.D.101

revision

C

65 Proposed Resubmission Drawing

First Floor Plan

key plan

notes

A

25.02.20

EE

Amended wall details

B

16.02.20

D1

Structure updated, balconies removed

C

22.12.20

D1

Energy center added

D

16.12.20

D1

Fire strategy revised

E

16.12.20

EE

Fire strategy updated

revision

date

prepared

checked/for

Berkeley

Designed for life

Berkeley House

Farnham Lane

Farnham Royal

BU2 7 9PL

T: 01753 758400

F: 01753 648600

www.berkeleygroup.co.uk

project

Vestern Road

Reading

drawing

Block D

First Floor Plan

date

October 2019

scale (B 1)

1:100

drawn


EE

drawing no.

448.PL.D.101

revision

E

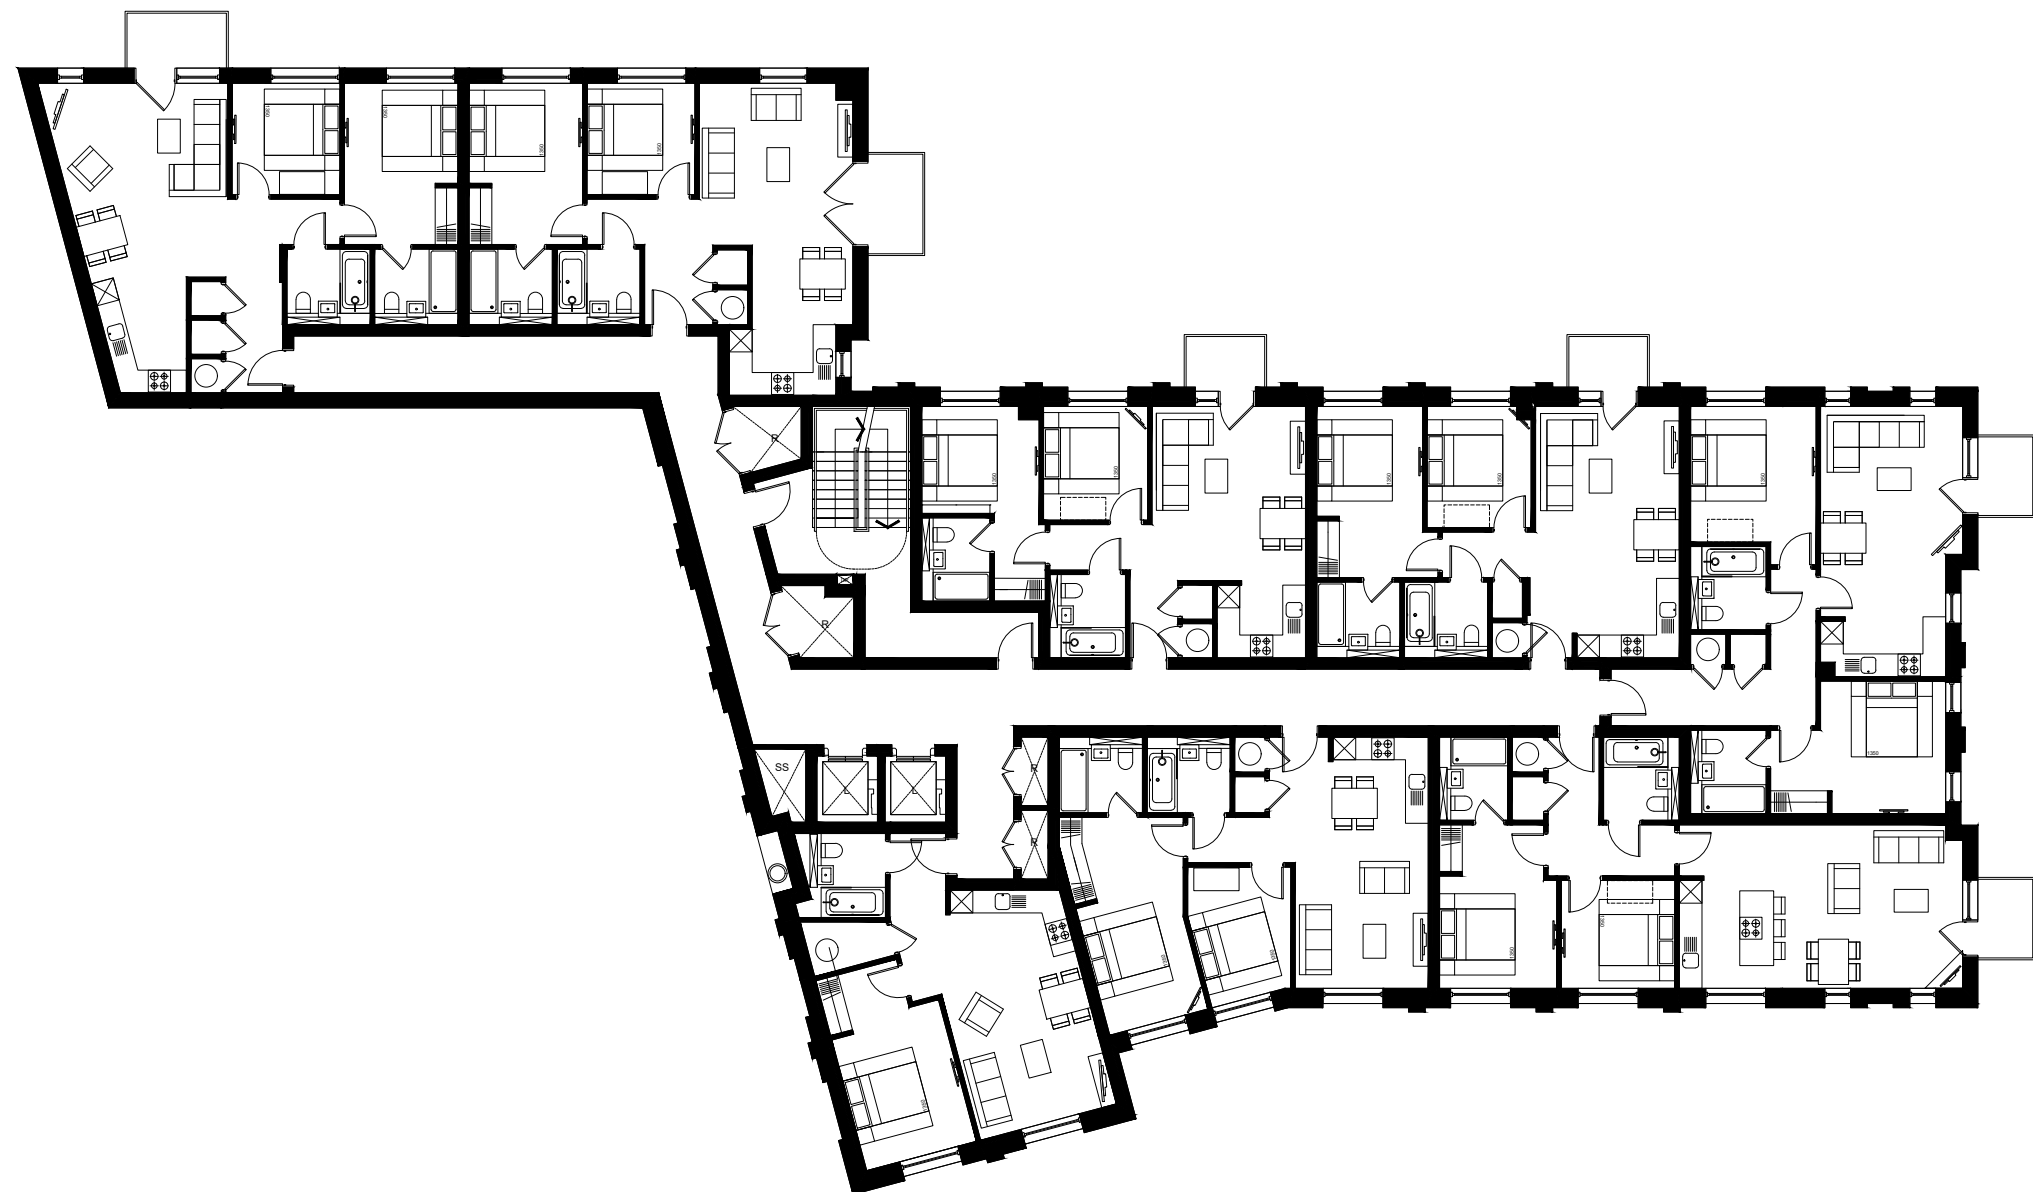

key plan

index

A: 08.09.20 DT Structure updated, balconies removed
B: 22.12.20 DT Energy center added

revision
date prepared description

Berkeley
Designed for life

Berkeley House
Farnham Lane
Farnham Royal
Surrey
T: 01753 758400
F: 01753 648800
www.berkeleygroup.co.uk

project
Vastern Road
Reading

drawing
Block D
Second Floor Plan

date
October 2019

scale (B1)
1:100

drawn
EE

checked
448.PL.D.102

revision
date prepared description

revision
date prepared description

revision
date prepared description



key plan

index

A: 08.09.20 DT Structure updated, balconies removed
B: 22.12.20 DT Energy center added
C: 08.12.20 DT Fire strategy review
D: 18.12.20 EE Fire strategy update

revision
date prepared description

Berkeley
Designed for life

Berkeley House
Farnham Lane
Farnham Royal
Surrey
T: 01753 758400
F: 01753 648800
www.berkeleygroup.co.uk

project
Vastern Road
Reading

drawing
Block D
Second Floor Plan

date
October 2019

scale (B1)
1:100


drawn
EE


checked
448.PL.D.102

revision
date prepared description

revision
date prepared description

revision
date prepared description

 

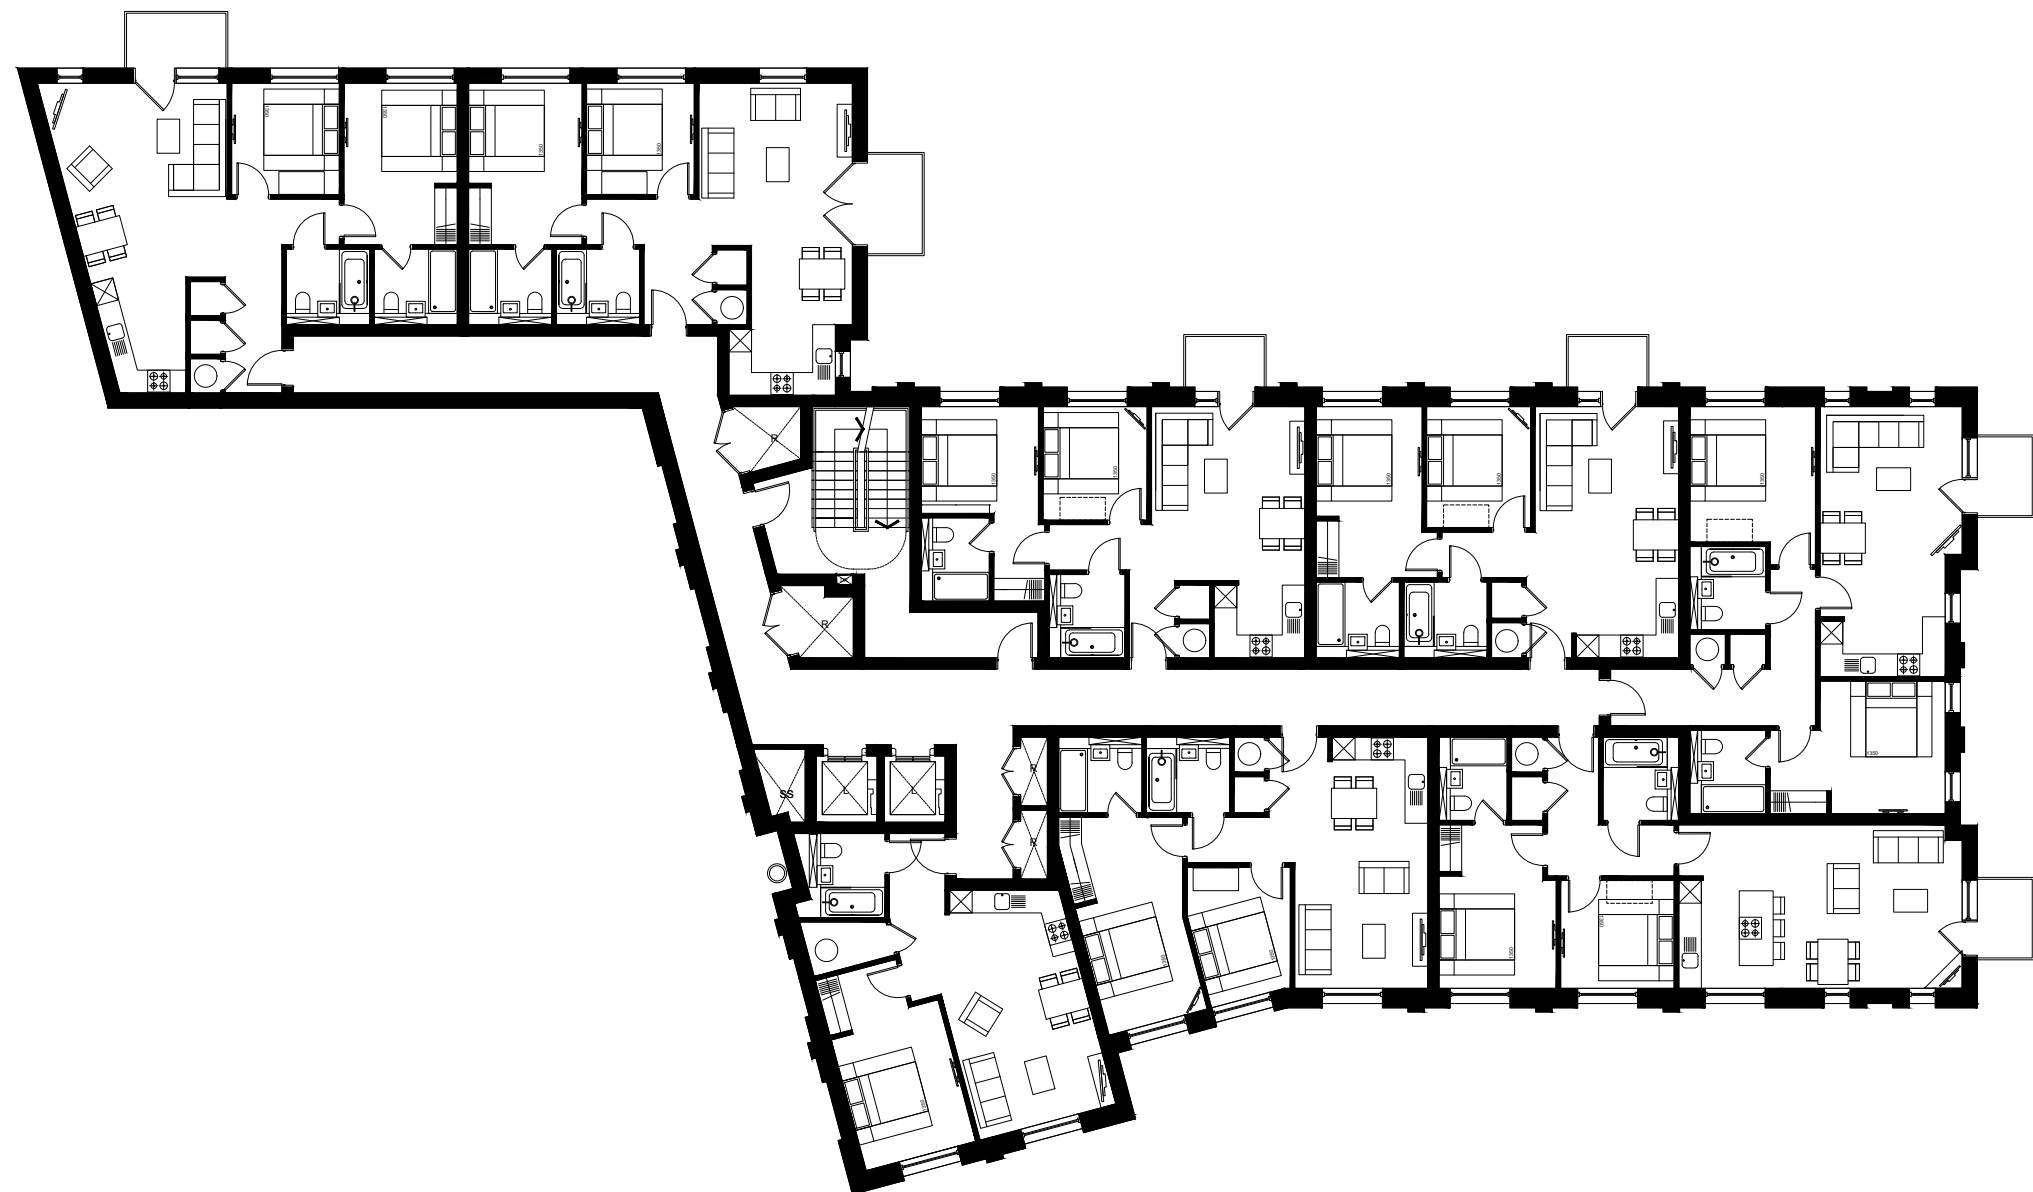

key plan

notes

A: 08.03.20 D1: Structure updated, balconies removed
B: 22.10.20 D1: Energy center added

revision	date	prepared	checked

Berkeley
Designed for life

Berkeley House
Farnham Lane
Farnham Royal
SL11 2JG

T: 01753 756400
F: 01753 646660
www.berkeleygroup.co.uk

project
Vastern Road
Reading

drawing
Block D
Third Floor Plan

date
October 2019

scale (B1)
1:100

drawn
EE

checked
B

448.PL.D.103



Third Floor Plan



key plan

notes

A: 08.03.20 D1: Structure updated, balconies removed
B: 22.10.20 D1: Energy center added
C: 08.12.20 D1: Fire strategy review
D: 18.12.20 EE: Fire strategy update

revision	date	prepared	checked

Berkeley
Designed for life

Berkeley House
Farnham Lane
Farnham Royal
SL11 2JG

T: 01753 756400
F: 01753 646660
www.berkeleygroup.co.uk

project
Vastern Road
Reading

drawing
Block D
Third Floor Plan

date
October 2019

scale (B1)
1:100


drawn
EE

checked
D

448.PL.D.103



Third Floor Plan

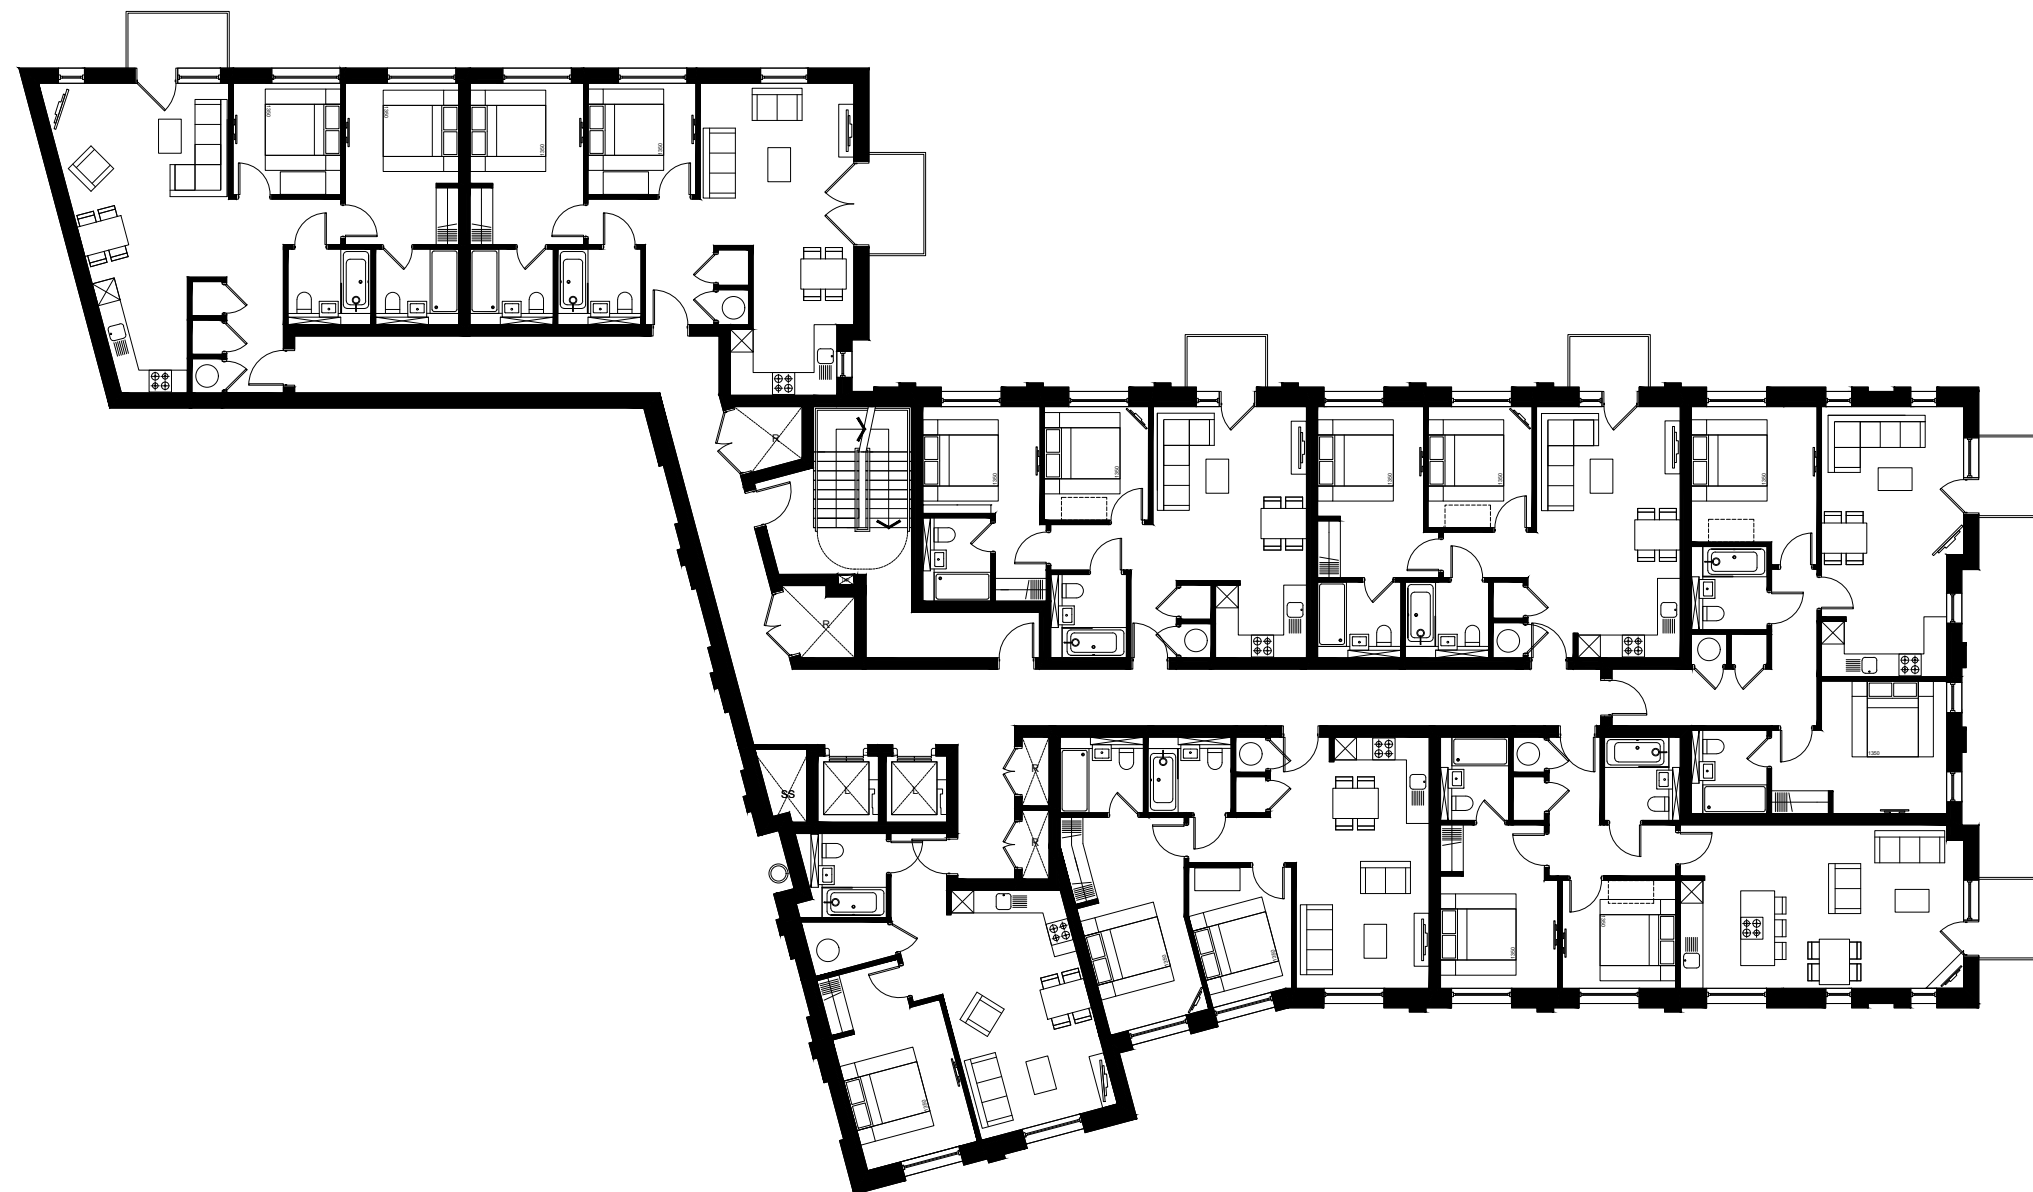

key plan

notes

A: 08.09.20 D1: Structure updated, balconies removed
B: 22.10.20 D1: Energy center added

revision
date prepared description

Berkeley
Designed for life

Berkeley House
Parkside Lane
Reading RG2 2 9PQ
T: 01753 754400
F: 01753 544555
www.berkeleygroup.co.uk

project
Vastern Road
Reading

drawing
Block D
Fourth Floor Plan

date
October 2019


scale (B 1)
1:100

drawn
EE

checked
448.PL.D.104

revision
B

Fourth Floor Plan

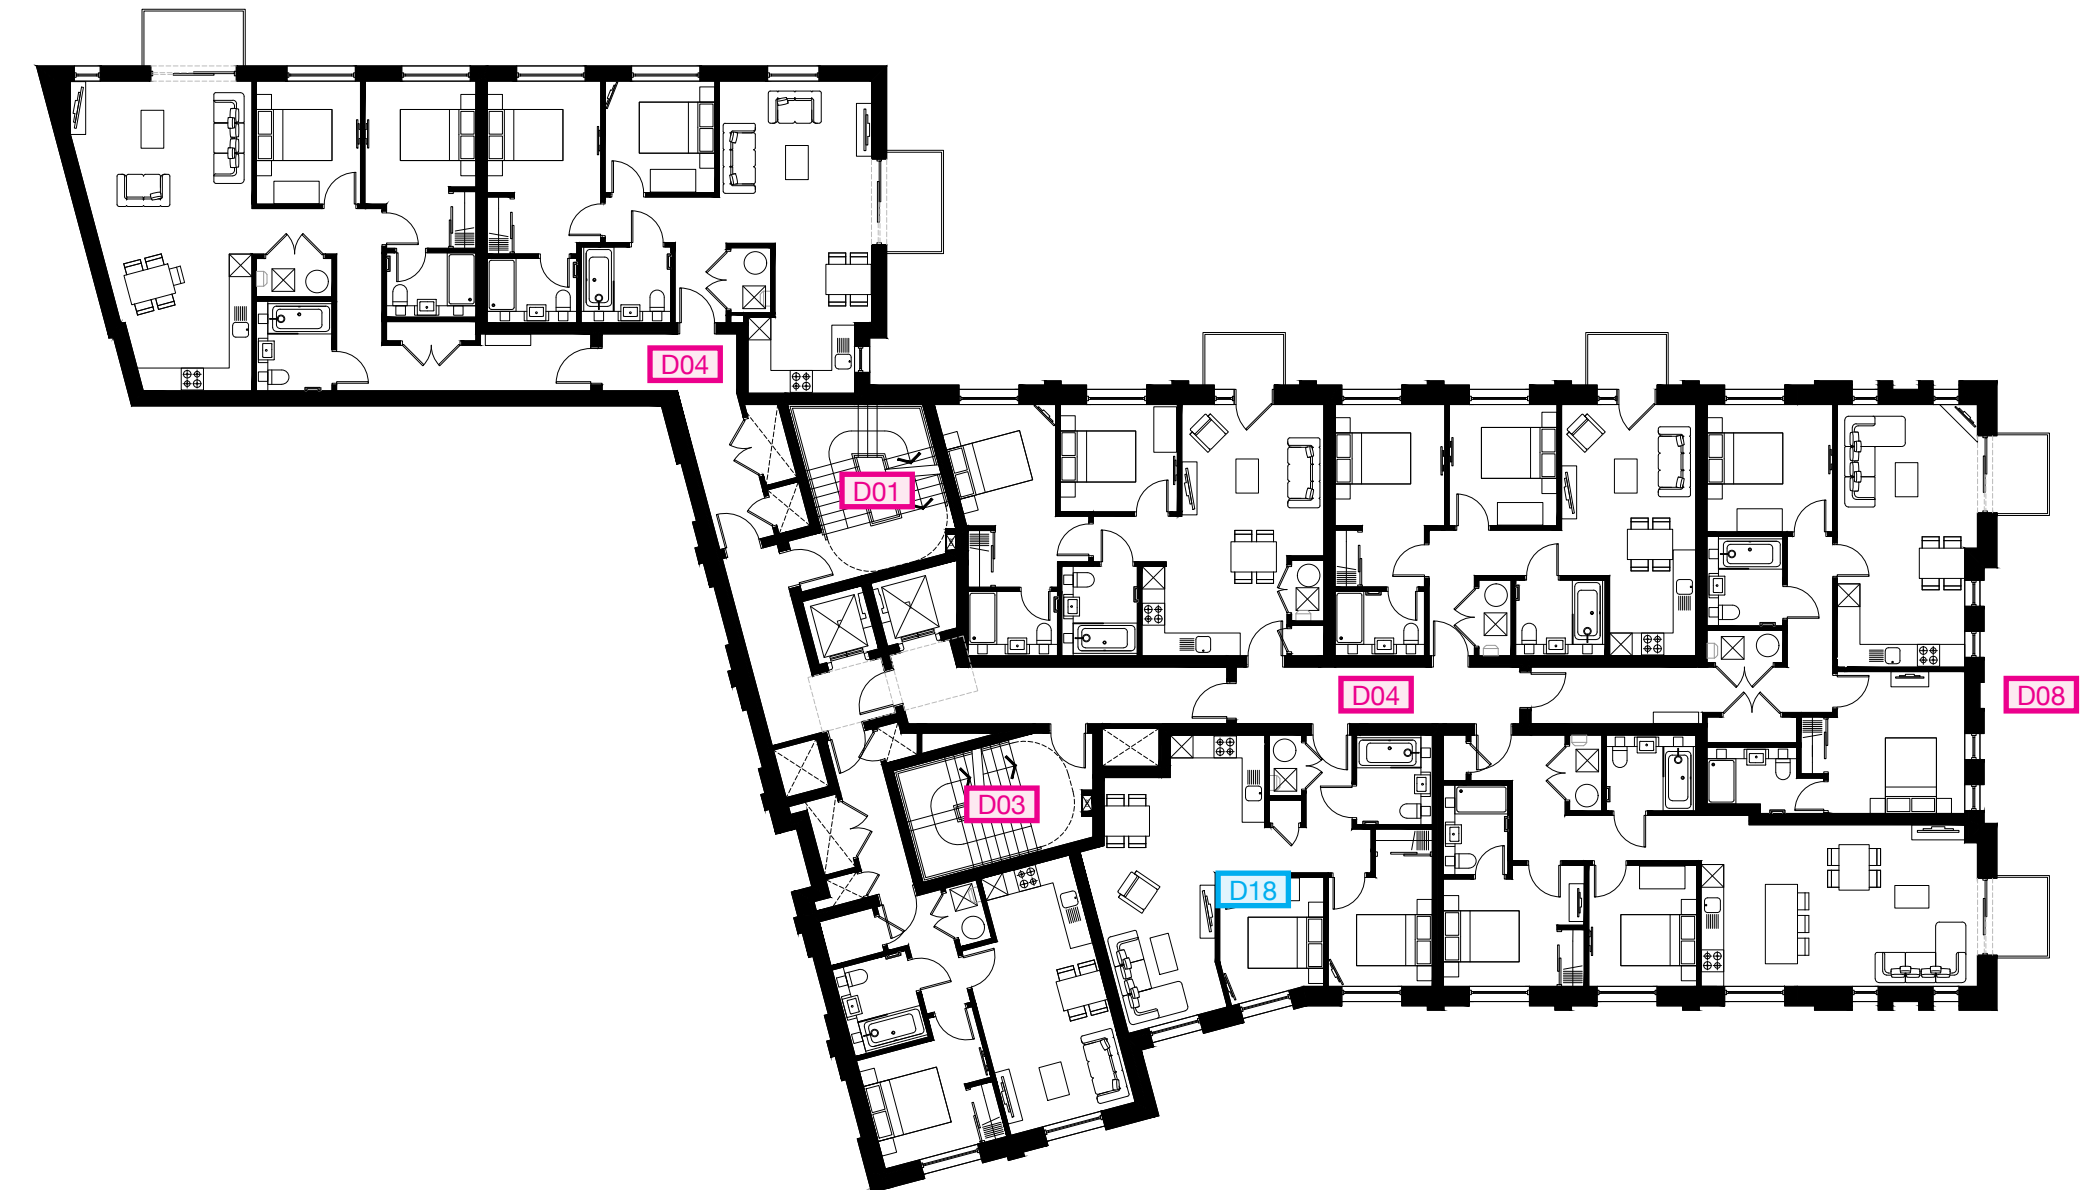

key plan

notes

A: 08.09.20 D1: Structure updated, balconies removed
B: 22.10.20 D1: Energy center added
C: 08.12.20 D2: Fire strategy review
D: 08.12.20 E2: Fire strategy update

revision
date prepared description

Berkeley
Designed for life

Berkeley House
Parkside Lane
Reading RG2 2 9PQ
T: 01753 754400
F: 01753 544555
www.berkeleygroup.co.uk

project
Vastern Road
Reading

drawing
Block D
Fourth Floor Plan

date
October 2019

scale (B 1)
1:100


drawn
EE

checked
448.PL.D.104

revision
D

Fourth Floor Plan



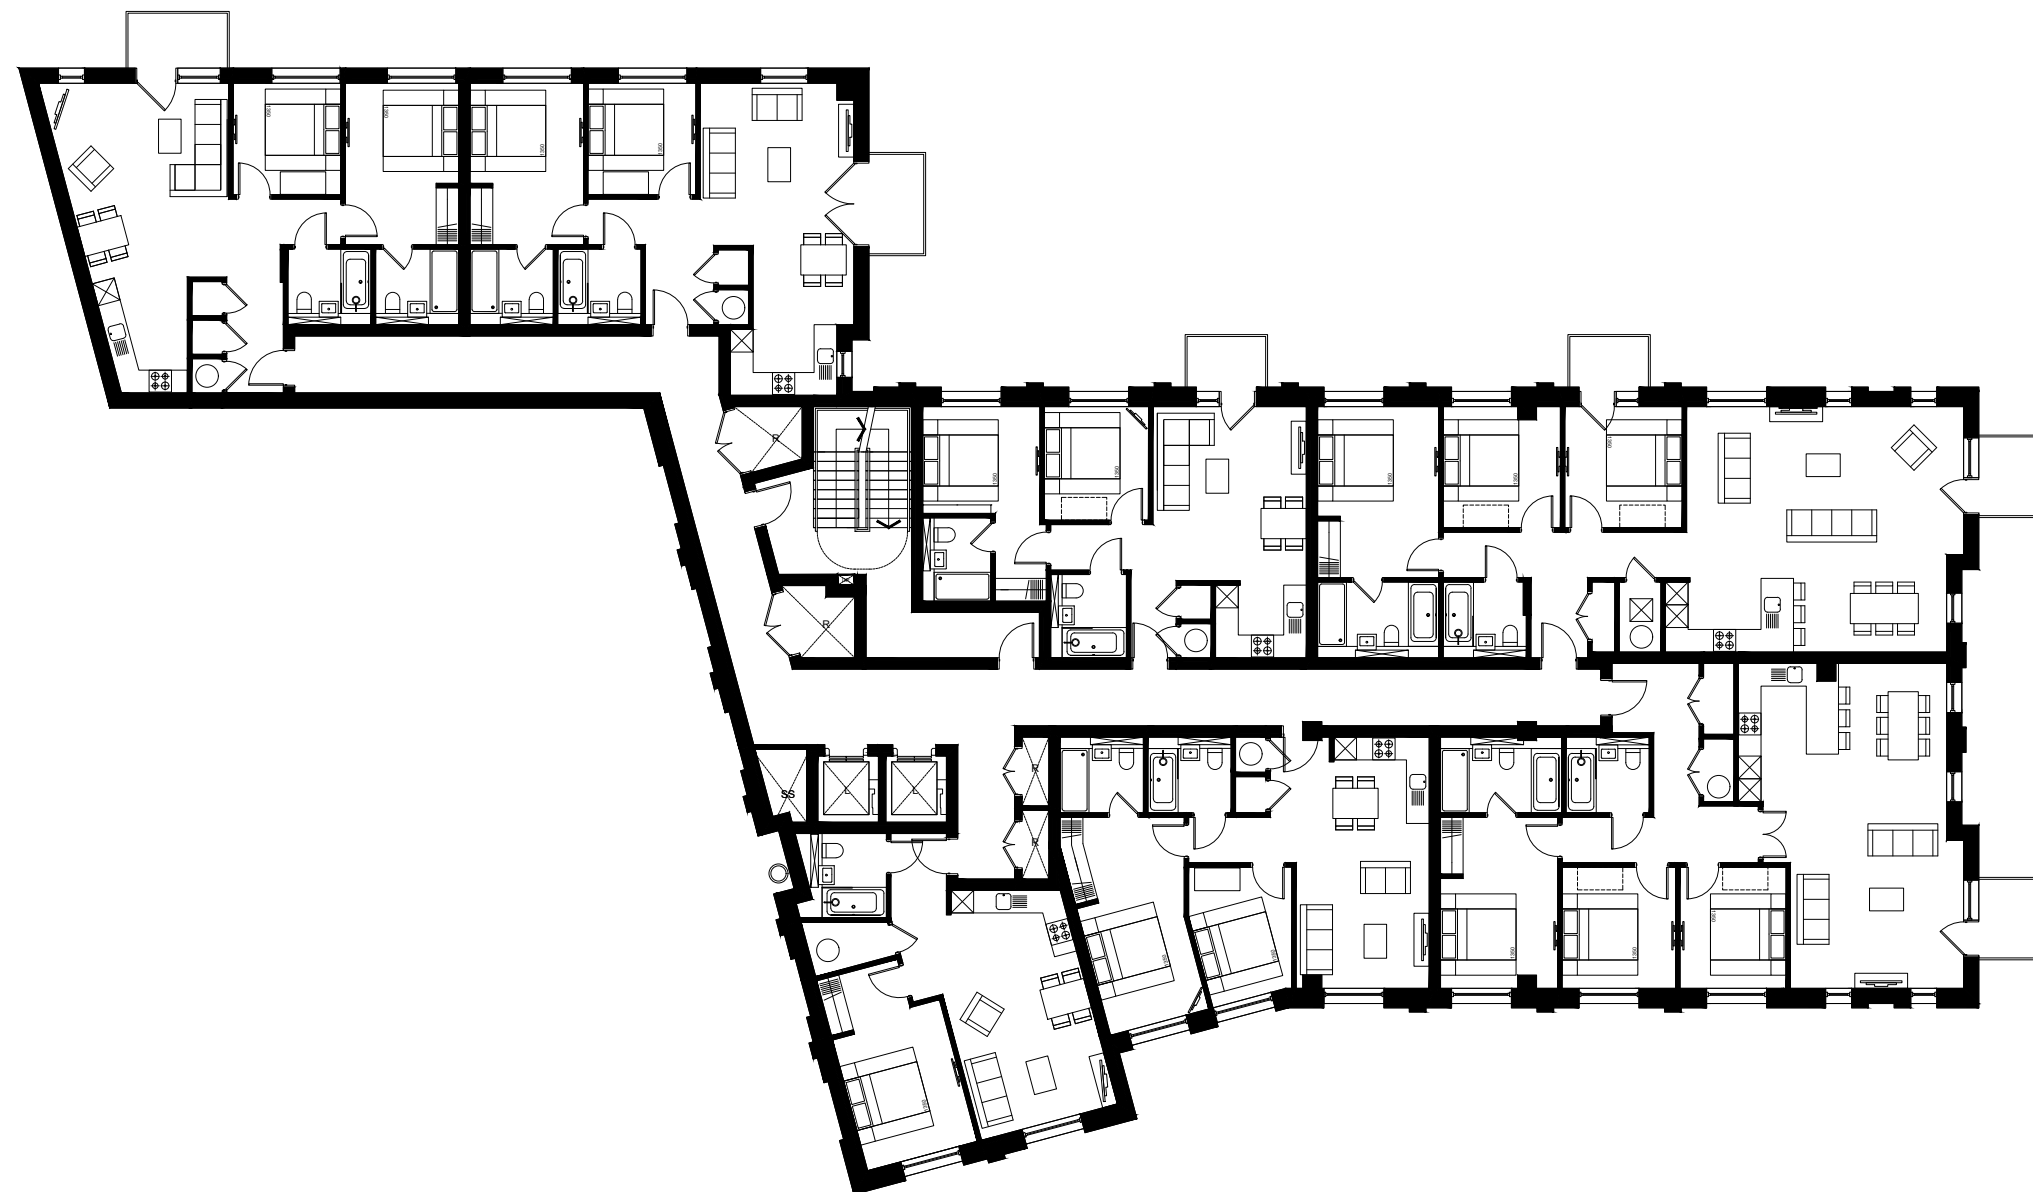

key plan

notes

A: 08.09.20 D1: Structure updated, balconies removed
B: 22.10.20 D1: Energy center added

revision	date	prepared	checked

Berkeley
Designed for life

Berkeley House
Park Lane
London W1A 2AP
T: 01753 754600
F: 01753 646650
www.berkeleygroup.co.uk

project
Vastern Road
Reading

drawing
Block D
Fifth Floor Plan

date
October 2019

scale (B1)
1:100

drawn
EE

checked
448.PL.D.105

revision
B



Fifth Floor Plan



key plan

notes

A: 08.09.20 D1: Structure updated, balconies removed
B: 22.10.20 D1: Energy center added
C: 08.12.20 D2: Fire strategy review
D: 18.12.20 D3: Fire strategy update

revision	date	prepared	checked

Berkeley
Designed for life

Berkeley House
Park Lane
London W1A 2AP
T: 01753 754600
F: 01753 646650
www.berkeleygroup.co.uk

project
Vastern Road
Reading

drawing
Block D
Fifth Floor Plan


date
October 2019

scale (B1)
1:100


drawn
EE

checked
448.PL.D.105

revision
D

 

Fifth Floor Plan

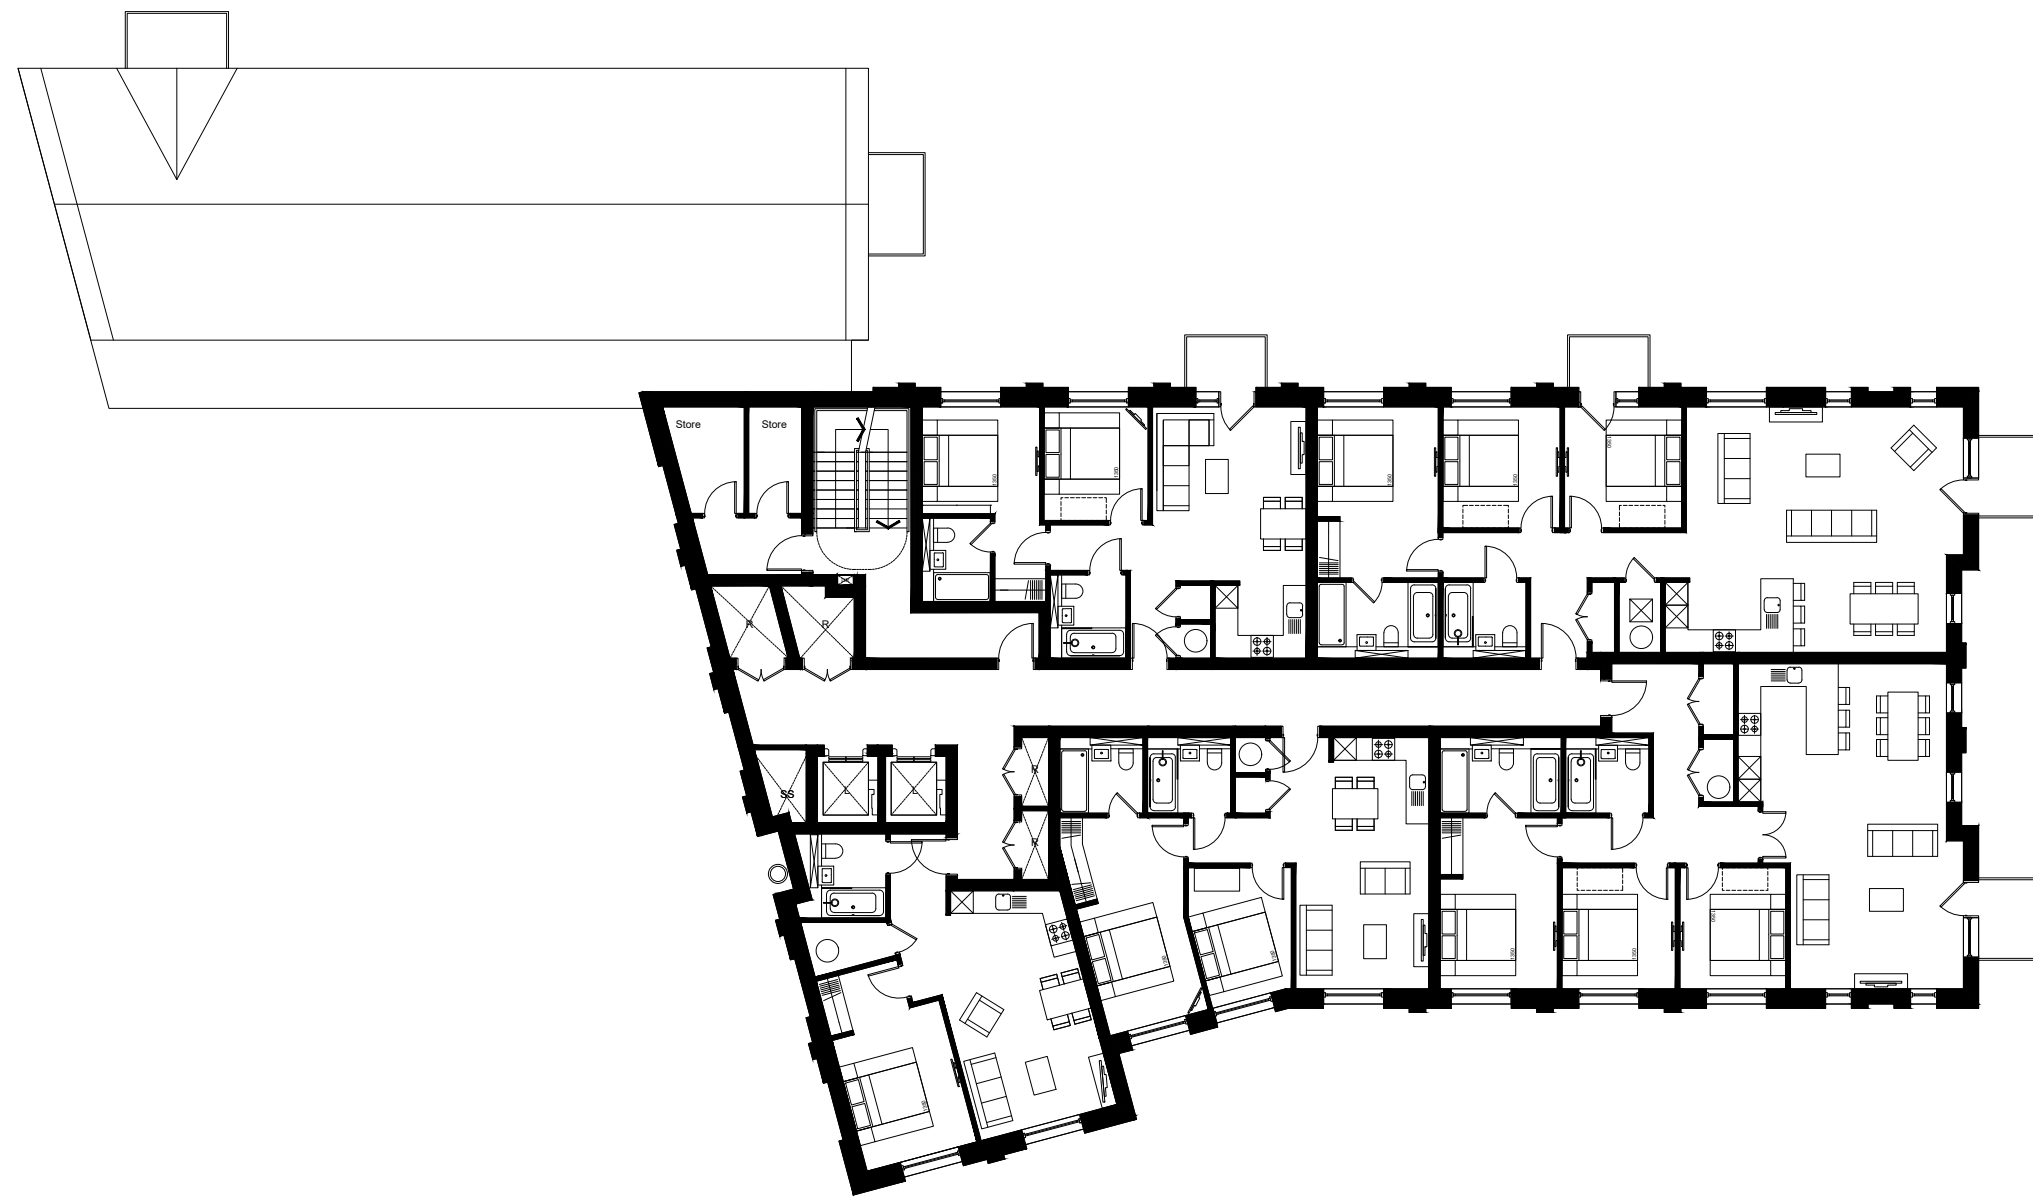

key plan

notes

A: 08.09.20 D1: Structure updated, balconies removed
B: 22.10.20 D1: Energy center added

revision	date	prepared	description

Berkeley
Designed for life

Berkeley House
Farnham Lane
Farnham Royal
BU2 2JQ

T: 01753 784600
F: 01753 648660
www.berkeleygroup.co.uk

project
Vastern Road
Reading

drawing
Block D
Sixth Floor Plan

date
October 2019

scale (B1)
1:100

drawn
EE

checked
448.PL.D.106

revision
B



key plan

notes

A: 08.09.20 D1: Structure updated, balconies removed
B: 22.10.20 D1: Energy center added
C: 08.12.20 D1: Fire strategy review
D: 18.12.20 EE: Fire strategy update

revision	date	prepared	description

Berkeley
Designed for life

Berkeley House
Farnham Lane
Farnham Royal
BU2 2JQ

T: 01753 784600
F: 01753 648660
www.berkeleygroup.co.uk

project
Vastern Road
Reading

drawing
Block D
Sixth Floor Plan

date
October 2019

scale (B1)
1:100

drawn
EE

checked
448.PL.D.106

revision
D





key plan

notes

A: 08.09.20 DT Structure updated, balconies removed
B: 22.10.20 DT Energy center added

revisions
date prepared description

Berkeley
Designed for life

Berkeley House
Farnham Lane
Farnham Royal
BU2 7JY

T: 01753 758400
F: 01753 648800
www.berkeleygroup.co.uk

project
Vastern Road
Reading

drawing
Block D
Seventh Floor Plan

date
October 2019

scale (B 1)
1:100

drawn
EE

drawing number
448.PL.D.107

revision
B



key plan

notes

A: 08.09.20 DT Structure updated, balconies removed
B: 22.10.20 DT Energy center added
C: 08.12.20 DT Fire strategy review
D: 18.12.20 EE Fire strategy update

revisions
date prepared description

Berkeley
Designed for life

Berkeley House
Farnham Lane
Farnham Royal
BU2 7JY

T: 01753 758400
F: 01753 648800
www.berkeleygroup.co.uk

project
Vastern Road
Reading

drawing
Block D
Seventh Floor Plan

date
October 2019

scale (B 1)
1:100

drawn
EE

drawing number
448.PL.D.107

revision
D





key plan

notes

A: 08.09.20 D1: Structure updated, balconies removed
B: 22.10.20 D1: Energy center added

revision	date	prepared	checked

Berkeley
Designed for life

Berkeley House
Parkside Lane
Farnham Road
B2 2 2PL

T: 01753 754400
F: 01753 646655
www.berkeleygroup.co.uk

project
Vastern Road
Reading

drawing
Block D
Eighth Floor Plan

date
October 2019

scale (B x A)
1:100

drawn
EE

checked
448.PL.D.108

revision
B



key plan

notes

A: 08.09.20 D1: Structure updated, balconies removed
B: 22.10.20 D1: Energy center added
C: 08.12.20 D2: Fire strategy review
D: 08.12.20 E5: Fire strategy update

revision	date	prepared	checked

Berkeley
Designed for life

Berkeley House
Parkside Lane
Farnham Road
B2 2 2PL

T: 01753 754400
F: 01753 646655
www.berkeleygroup.co.uk

project
Vastern Road
Reading

drawing
Block D
Eighth Floor Plan


date
October 2019

scale (B x A)
1:100

drawn
EE

checked
448.PL.D.108

revision
D

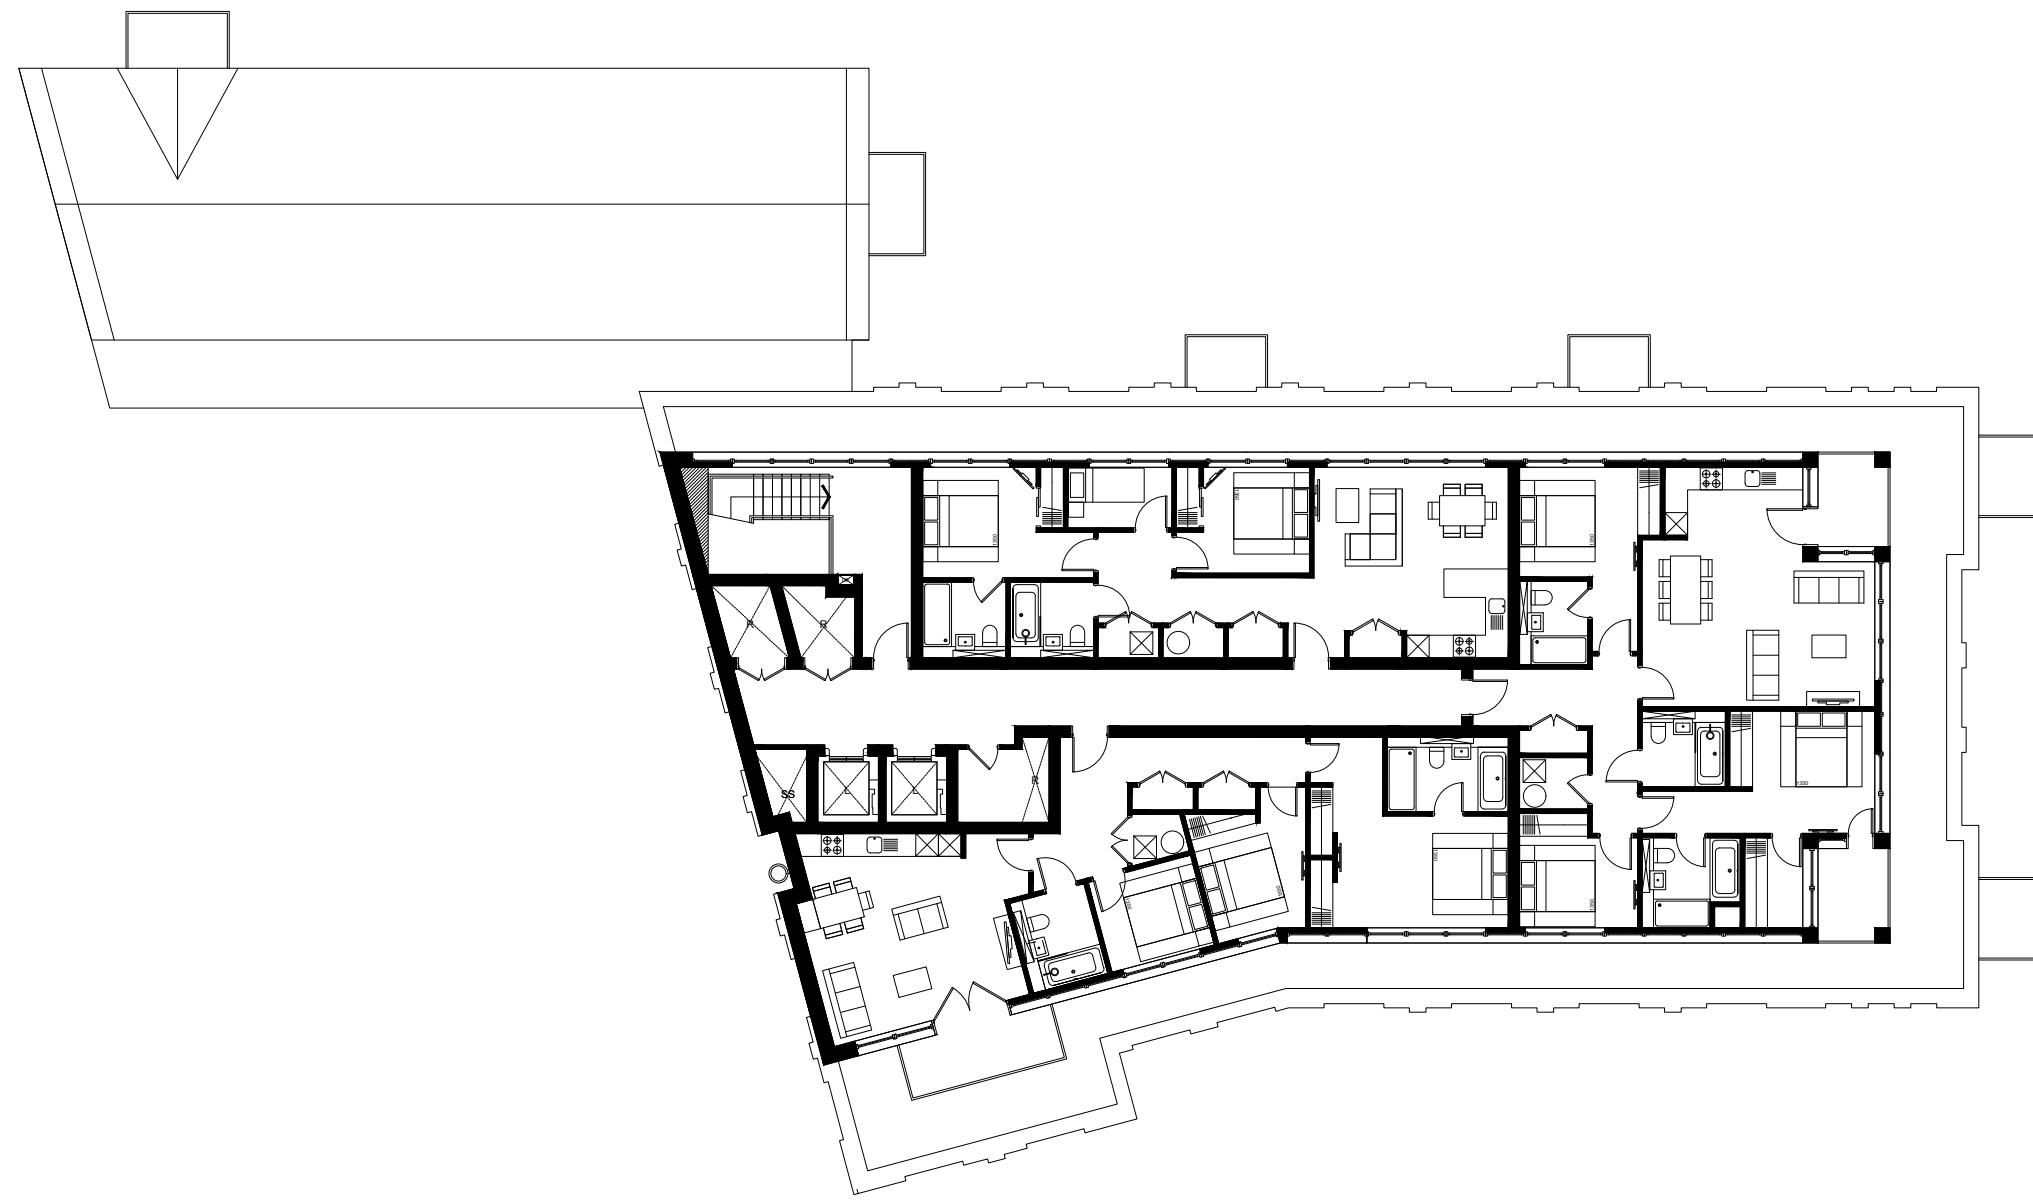

key plan

notes

A: 08.09.20 D1: Structure updated, balconies removed
B: 22.10.20 D1: Energy center added

revision	date	prepared	checked

Berkeley
Designed for life

Berkeley House
Parkside Lane
Farnham Royal
Surrey, UK

T: 01753 754600
F: 01753 646660
www.berkeleygroup.co.uk

project
Vastern Road
Reading

drawing
Block D
Ninth Floor Plan

date
October 2019

scale (B 1)
1:100

drawn
EE

checked
448.PL.D.109

revision
B



key plan

notes

A: 08.09.20 D1: Structure updated, balconies removed
B: 22.10.20 D1: Energy center added
C: 08.12.20 D2: Fire strategy review
D: 08.12.20 D2: Fire strategy update

revision	date	prepared	checked

Berkeley
Designed for life

Berkeley House
Parkside Lane
Farnham Royal
Surrey, UK

T: 01753 754600
F: 01753 646660
www.berkeleygroup.co.uk

project
Vastern Road
Reading

drawing
Block D
Ninth Floor Plan

date
October 2019


scale (B 1)
1:100

drawn
EE

checked
448.PL.D.109

revision
D



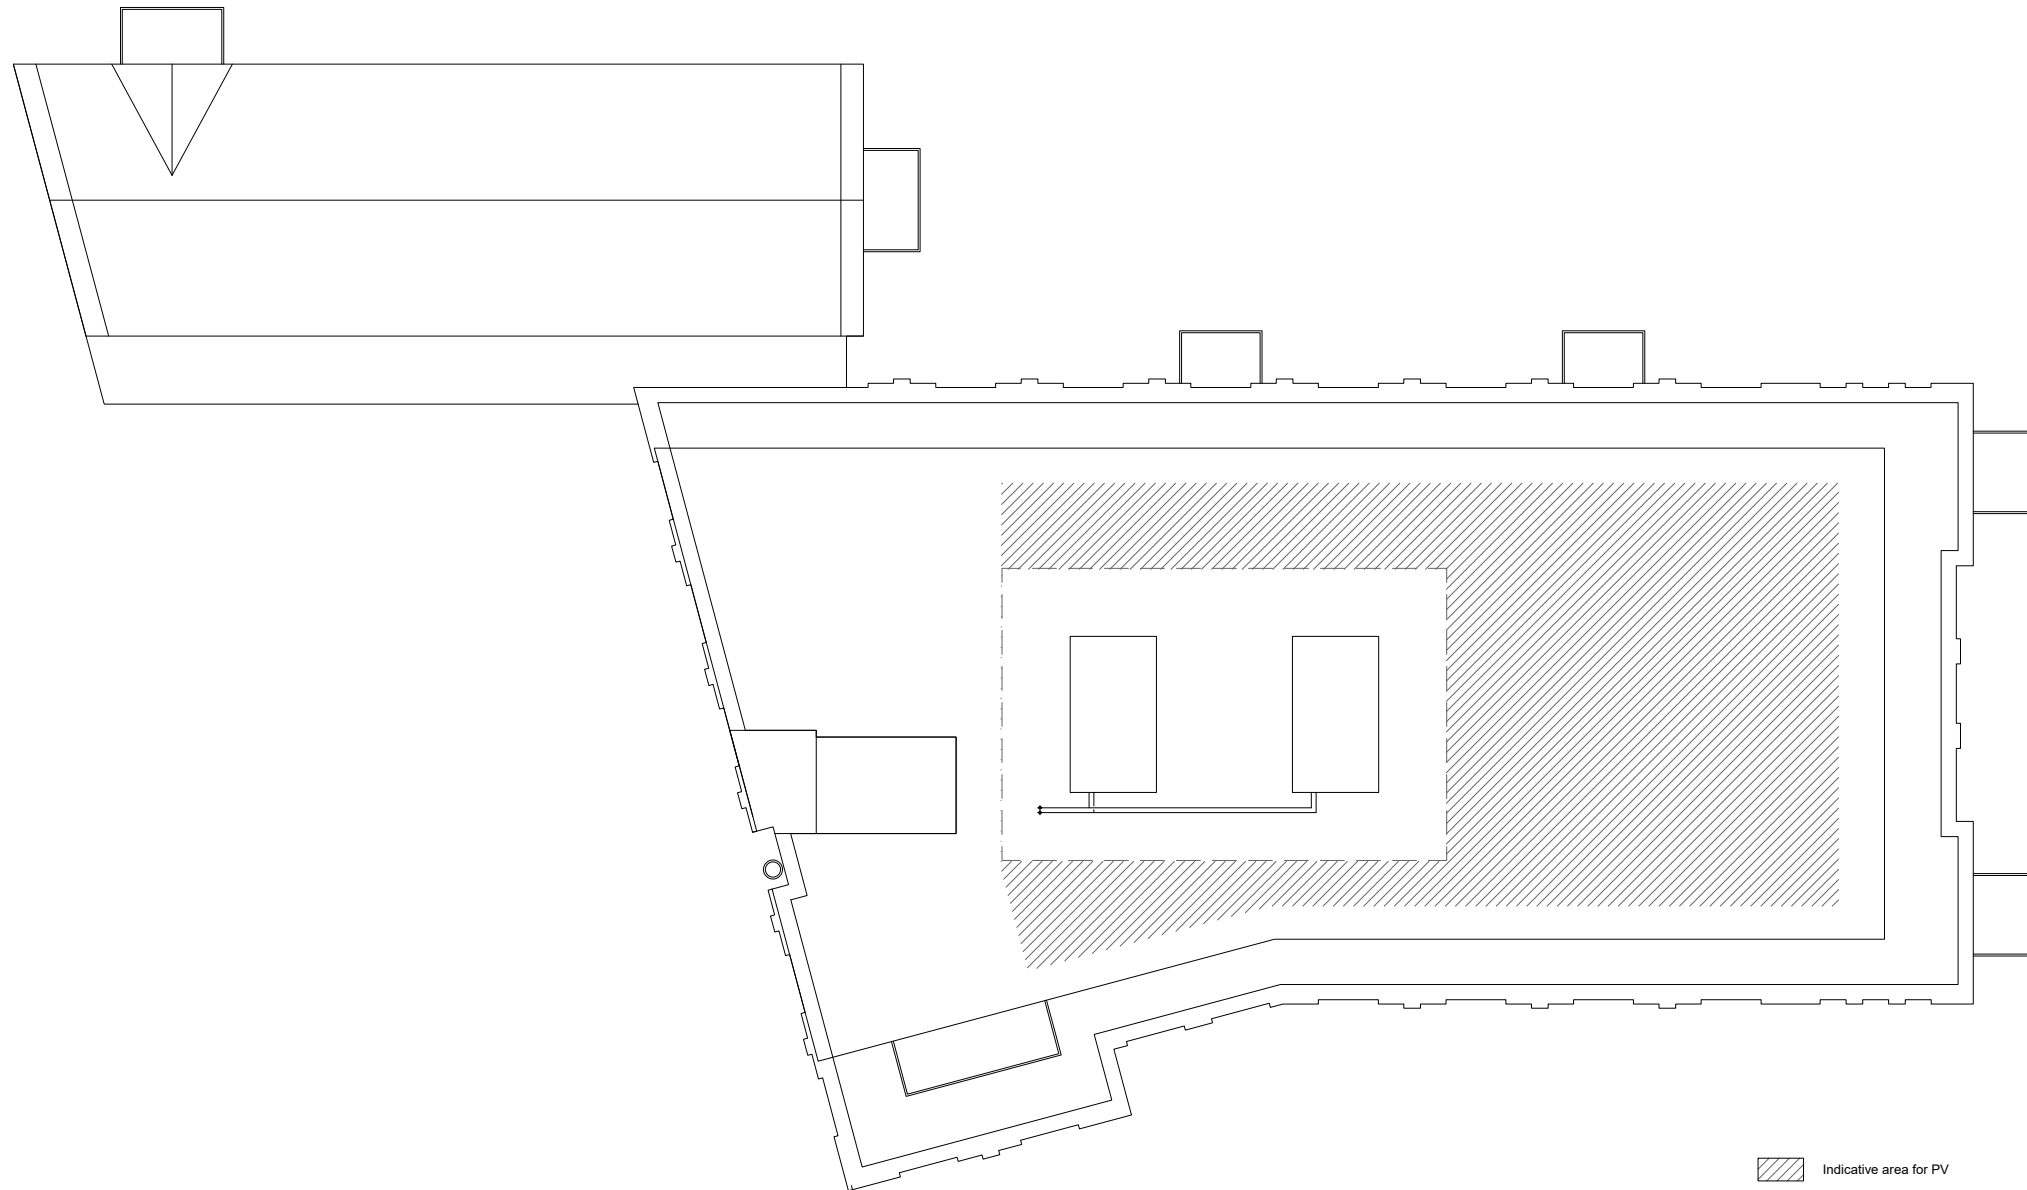

key plan

notes

A: 08.09.20 D1: Structure updated, balconies removed
B: 22.10.20 D1: Energy center added

revision	date	prepared	checked

Berkeley
Designed for life

Berkeley House
Parkside Lane
Farnham Road
B2 2 9PL

T: 01753 754600
F: 01753 644660
www.berkeleygroup.co.uk

project
Vastern Road
Reading

drawing
Block D
Roof Plan


date
February 2020

scale (B x V)
1:100

drawn
EE

checked
448.PL.D.110

revision
B

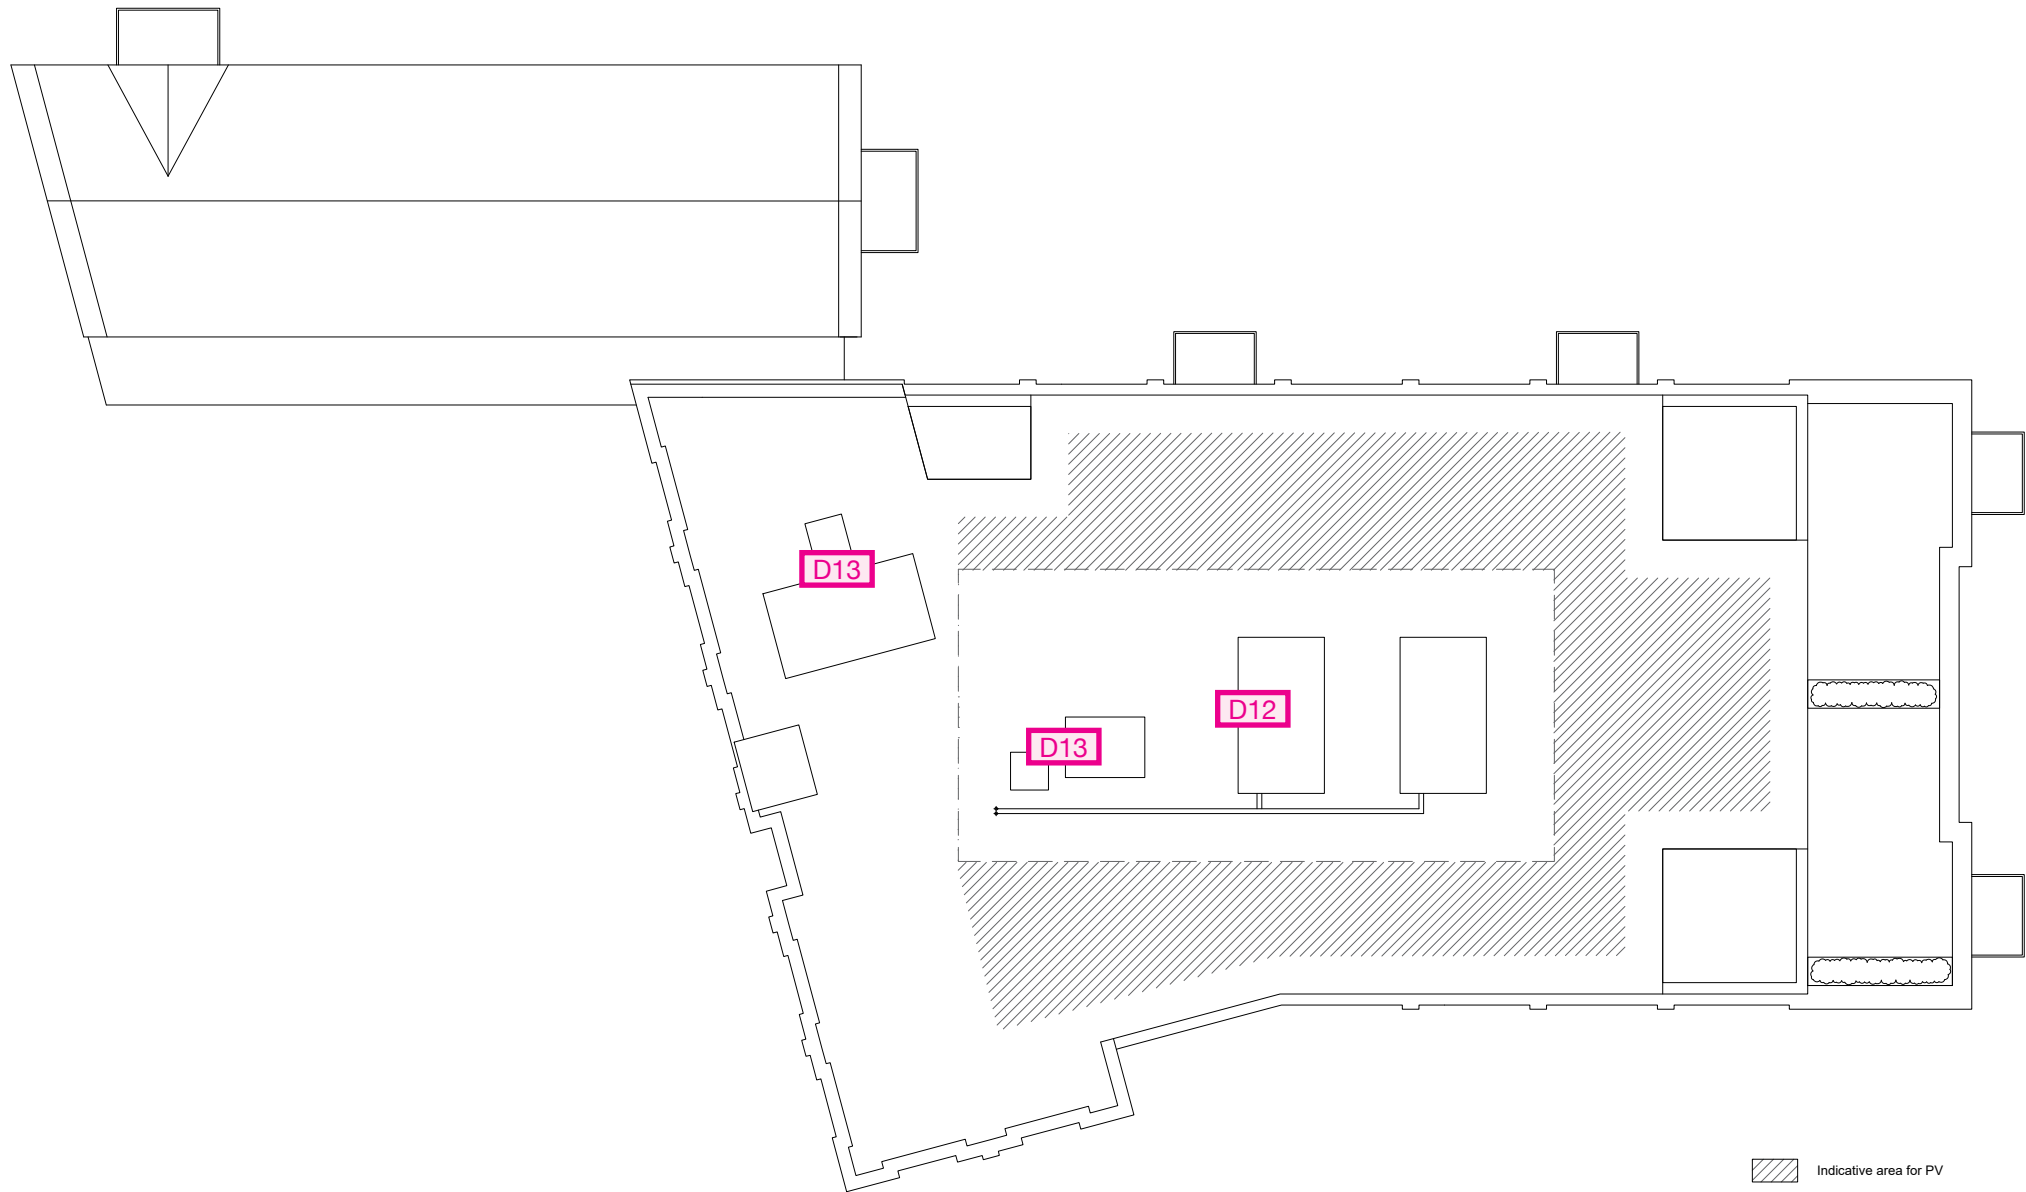

key plan

notes

A: 08.09.20 D1: Structure updated, balconies removed
B: 22.10.20 D1: Energy center added
C: 08.12.20 D1: Fire strategy review
D: 18.12.20 D1: Fire strategy update

revision	date	prepared	checked

Berkeley
Designed for life

Berkeley House
Parkside Lane
Farnham Road
B2 2 9PL

T: 01753 754600
F: 01753 644660
www.berkeleygroup.co.uk

project
Vastern Road
Reading

drawing
Block D
Roof Plan

date
February 2020

scale (B x V)
1:100

drawn
EE


checked
448.PL.D.110

revision
D





Northeast and Southwest Elevation

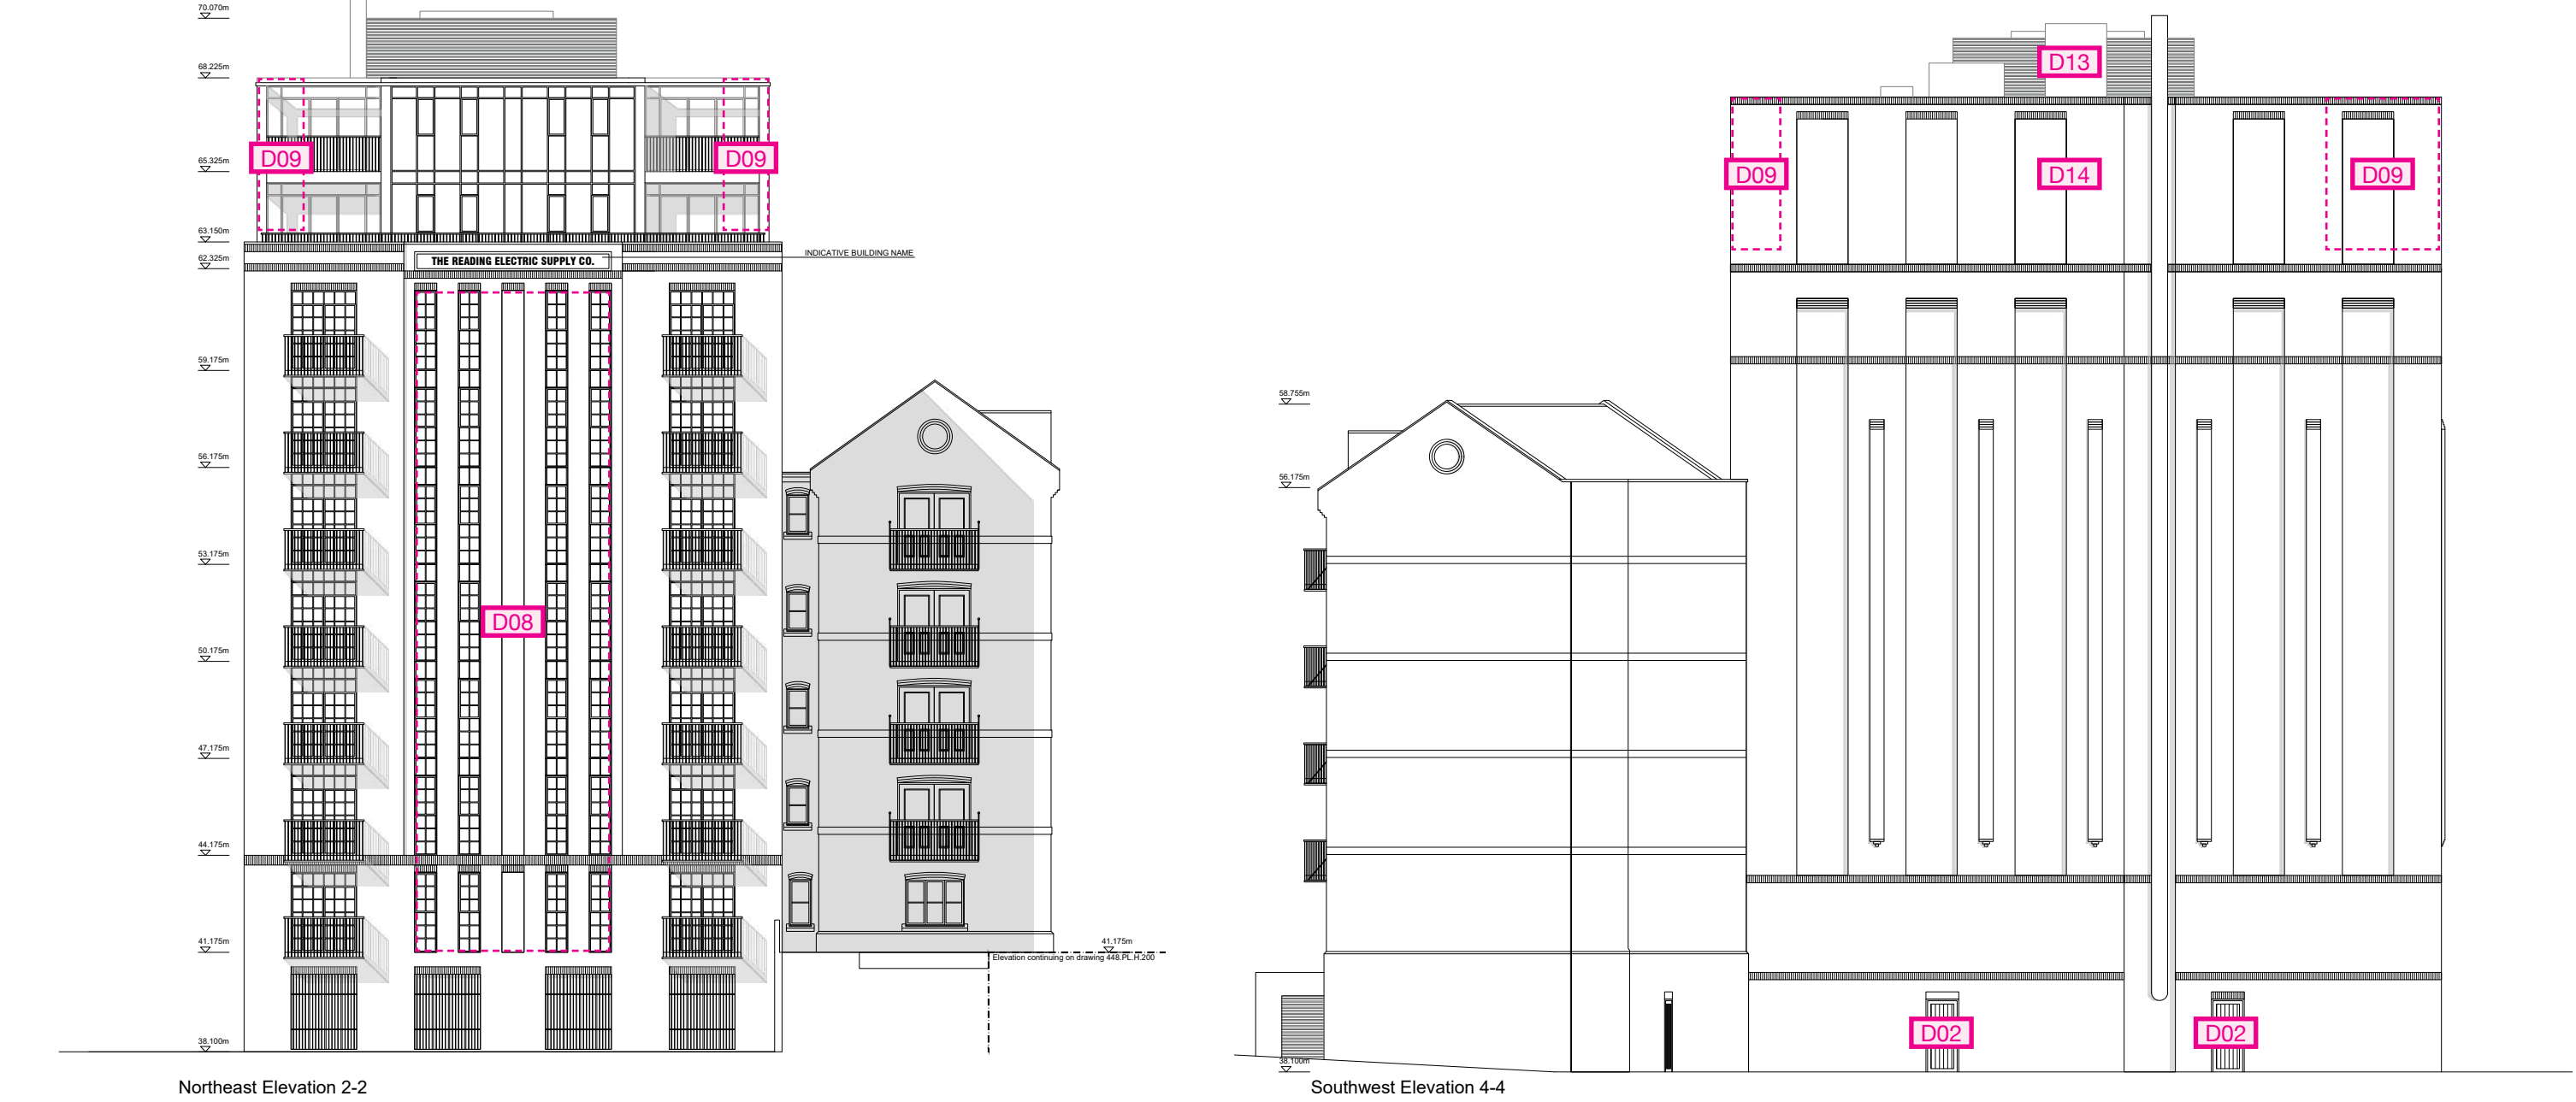

Northeast and Southwest Elevation

revision
date
prepared
checked
designed

A: 20.02.20 EE Added floor levels, balconies and vehicle entrance
B: 26.02.20 DT Balconies removed
C: 22.12.20 DT Energy center added

Berkeley
Designed for life

Berkeley House
Parkman Lane
Farnham Royal
BU1 3PS

T: 01753 754600
F: 01753 754600
www.berkeleygroup.co.uk

project
Vastern Road
Reading

drawing
Block D
Northeast and Southwest Elevation

date
October 2019

scale @ a1
1:100

drawn
EE

checked
C

448.PL.D.201

revision
date
prepared
checked
designed

A: 20.02.20 EE Added floor levels, balconies and vehicle entrance
B: 26.02.20 DT Balconies removed
C: 22.12.20 DT Energy center added
D: 26.12.20 DT Fine shading revised
E: 18.12.23 EE Fine shading update

Berkeley
Designed for life

Berkeley House
Parkman Lane
Farnham Royal
BU1 3PS

T: 01753 754600
F: 01753 754600
www.berkeleygroup.co.uk

project
Vastern Road
Reading

drawing
Block D
Northeast and Southwest Elevation


date
October 2019

scale @ a1
1:100


drawn
EE

checked
E

448.PL.D.201

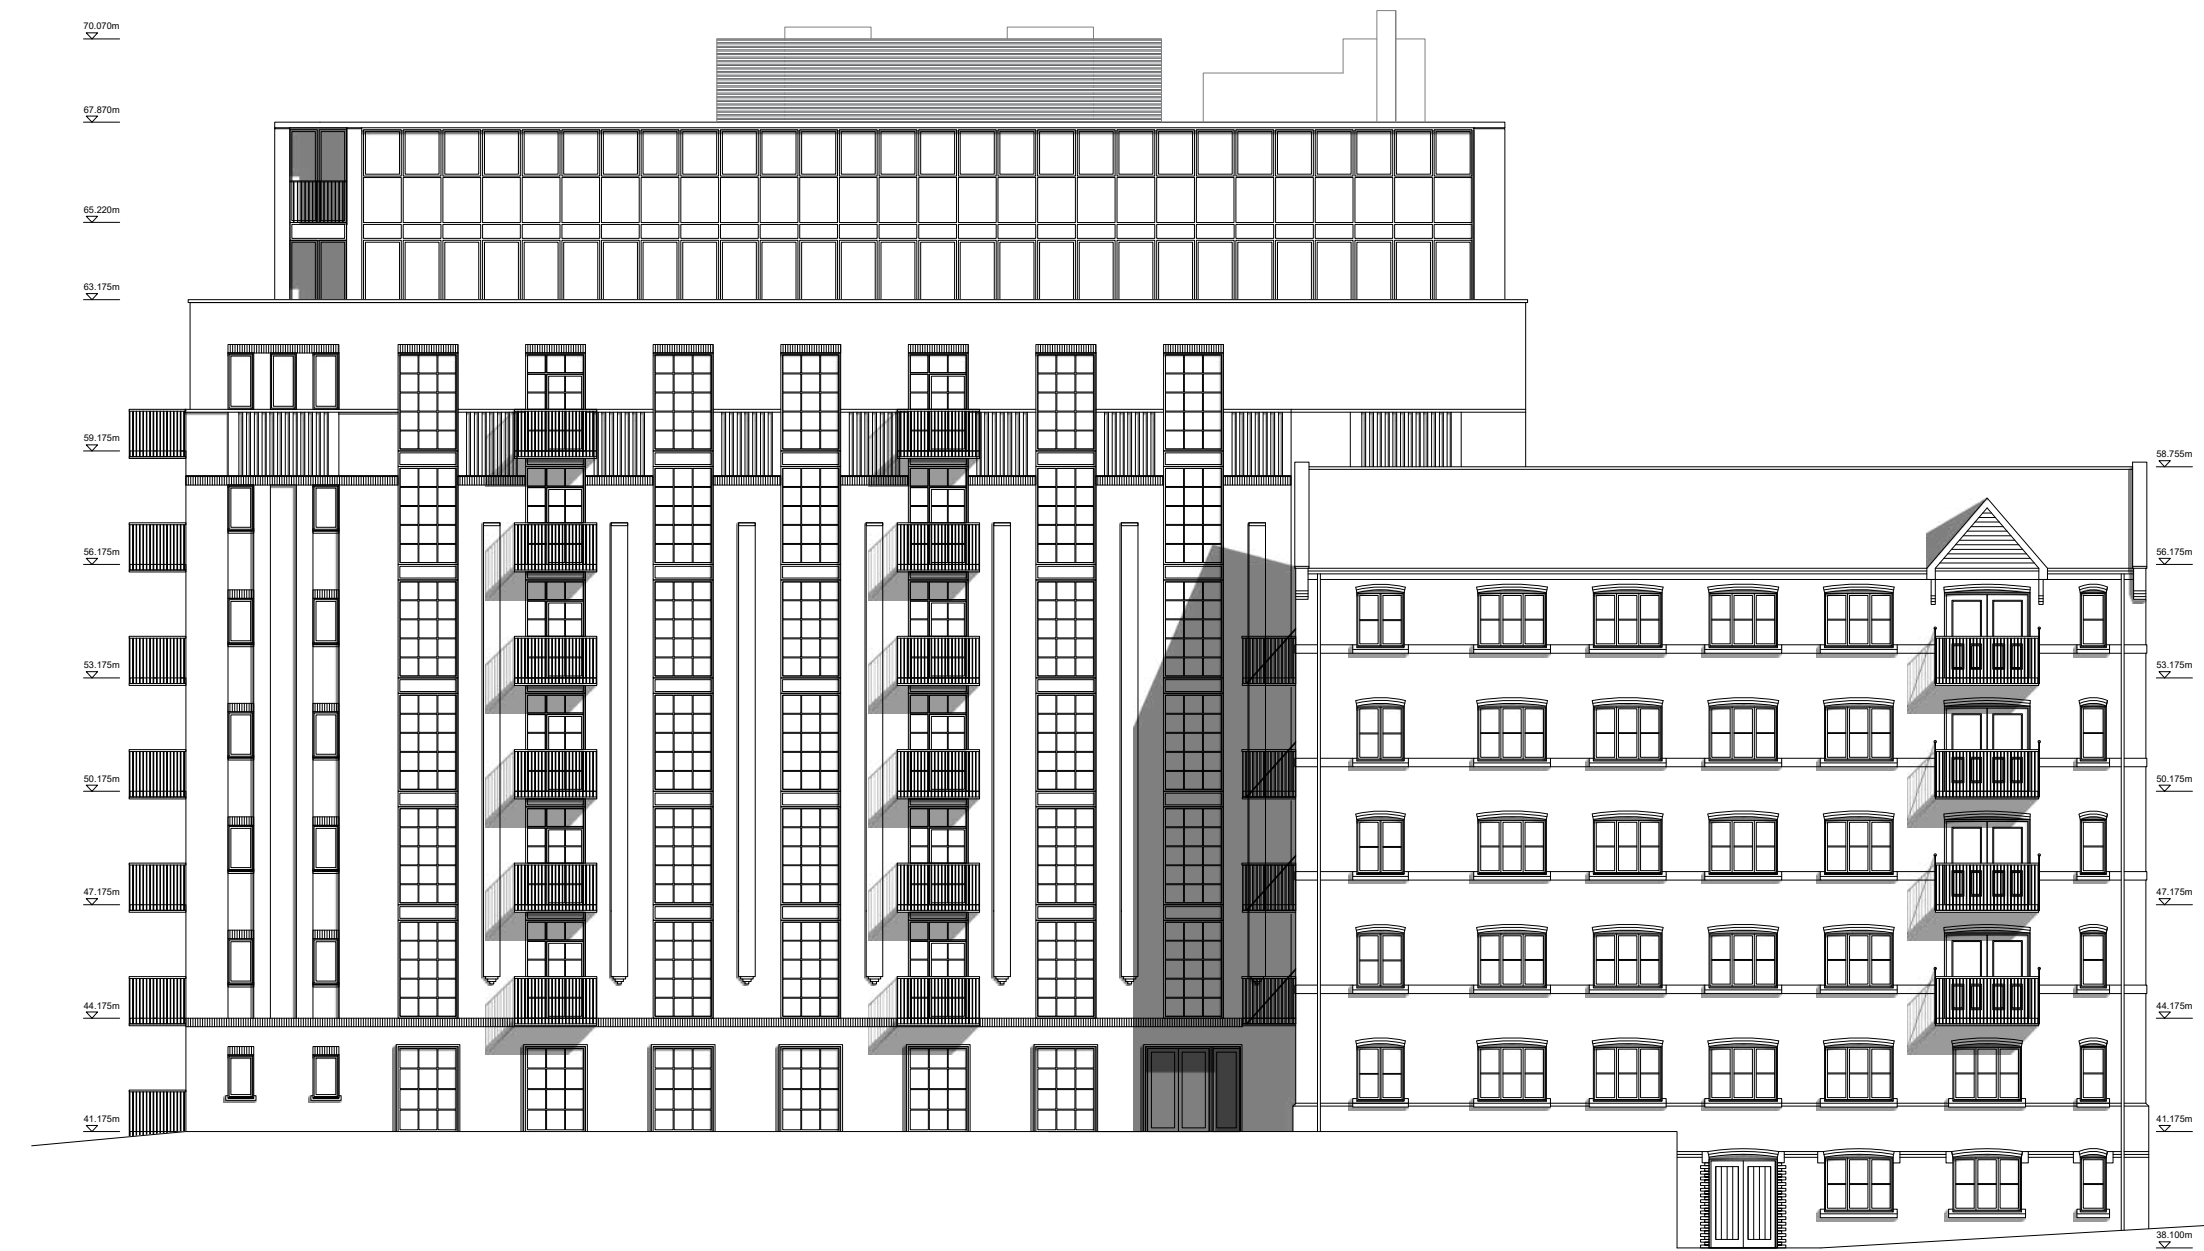

Northwest Elevation 3-3

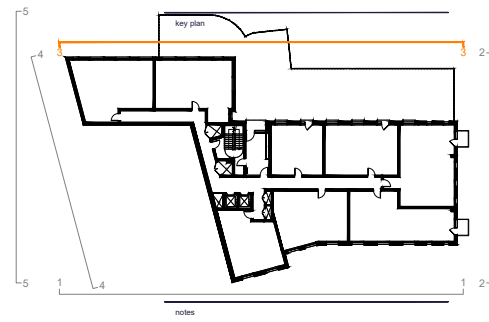

A 20.02.20 EE Added floor levels
B 22.10.20 D1 Energy center added

revision	date	prepared	checked
----------	------	----------	---------

Berkeley
Designed for life

Berkeley House
Parkway Lane
Farnham Royal
BU13 3JG

T: 01753 764600
P: 01753 764600
www.berkeleygroup.co.uk

project
Vestern Road
Reading

drawing
Block D
Northwest Elevation


date
October 2019

scale @ a1
1:100


drawn
EE

checked
B

448.PL.D.202

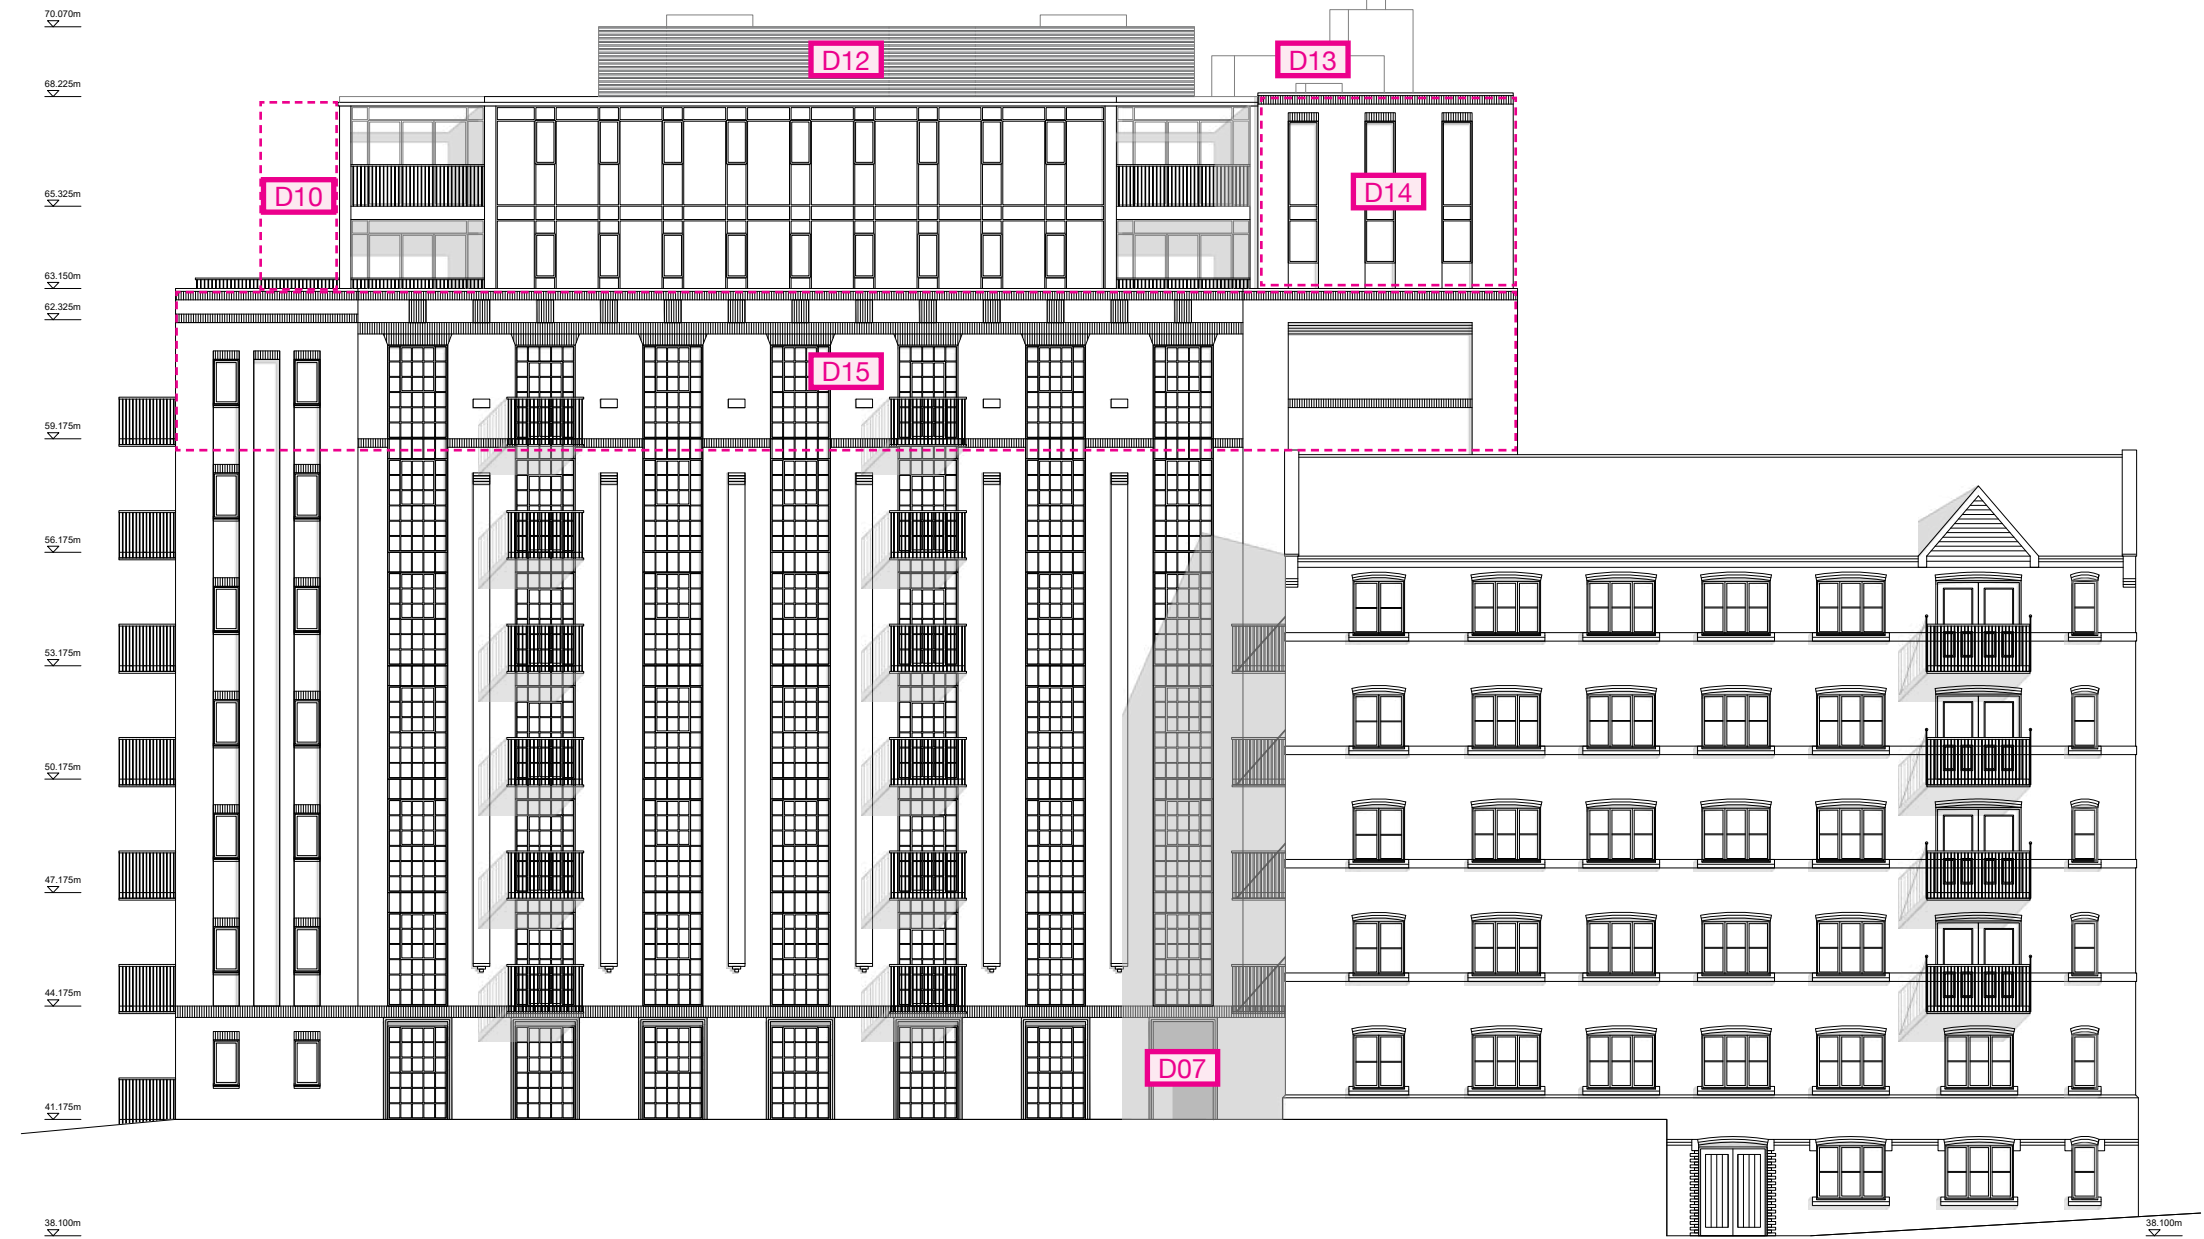

Northwest Elevation 3-3

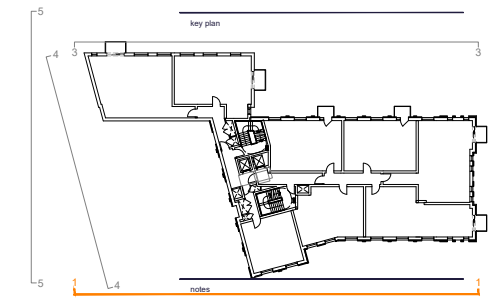

A 20.02.20 EE Added floor levels
B 22.10.20 D1 Energy center added
C 18.12.20 P01 Fire strategy review
D 18.12.20 EE Fire strategy update

revision	date	prepared	checked
----------	------	----------	---------

Berkeley
Designed for life

Berkeley House
Parkway Lane
Farnham Royal
BU13 3JG

T: 01753 764600
P: 01753 764600
www.berkeleygroup.co.uk

project
Vestern Road
Reading

drawing
Block D
Northwest Elevation



date
October 2019

scale @ a1
1:100

drawn
EE

checked
D

448.PL.D.202

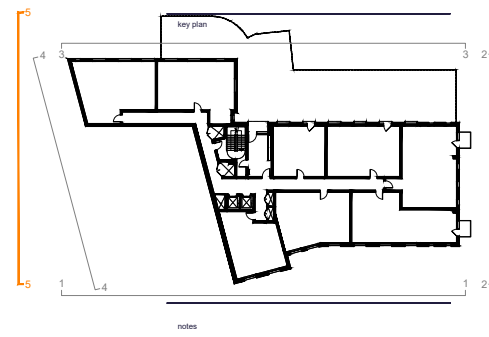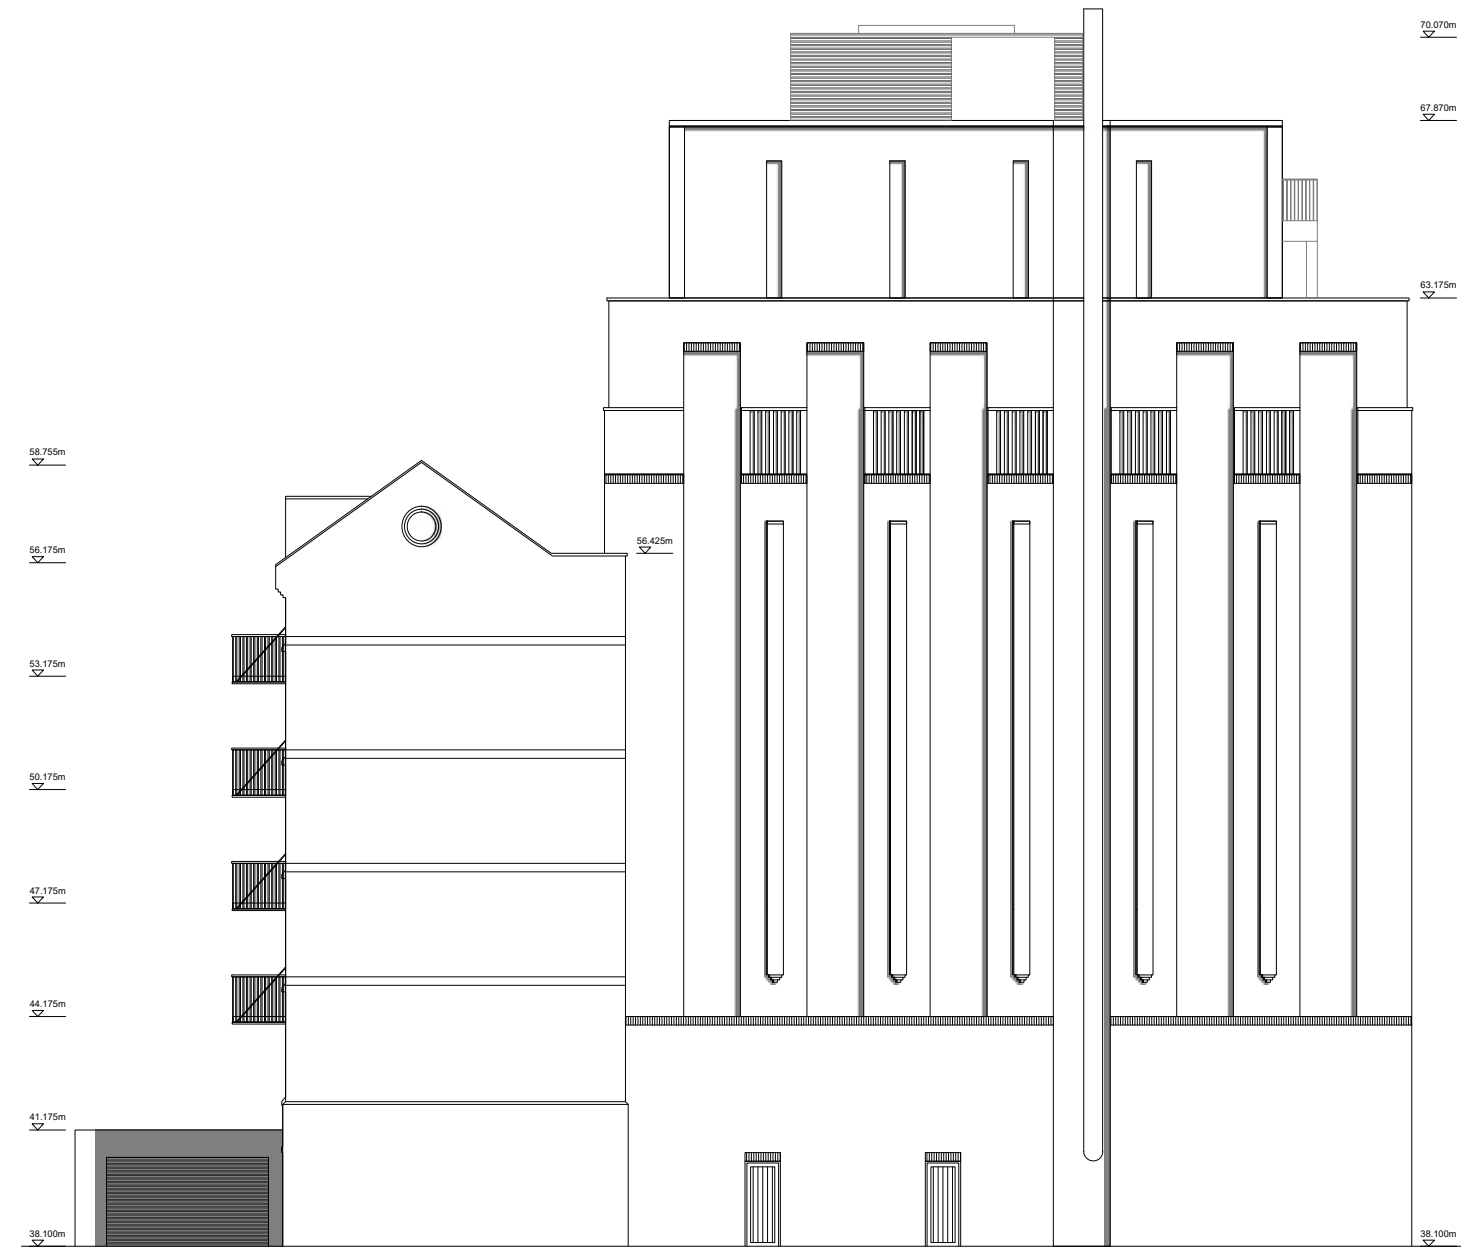

A 22.10.20 DT Energy center added

revision	date	project	description
1	22.10.20	DT Energy center added	

Berkeley
Designed for life

Berkeley House
Farnham Lane
Farnham, Surrey
GU14 7PH

T: 01753 784600
F: 01753 646655
www.berkeleygroup.co.uk

project:
Vastern Road
Reading

drawing:
Block D
Southwest Elevation



date:
February 2020

scale @ A1:
1:100

drawn:
EE

drawing number:
448.PL.D.203

revision:
A

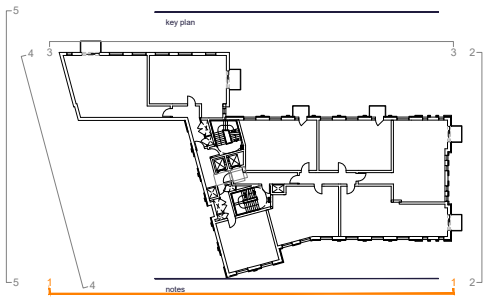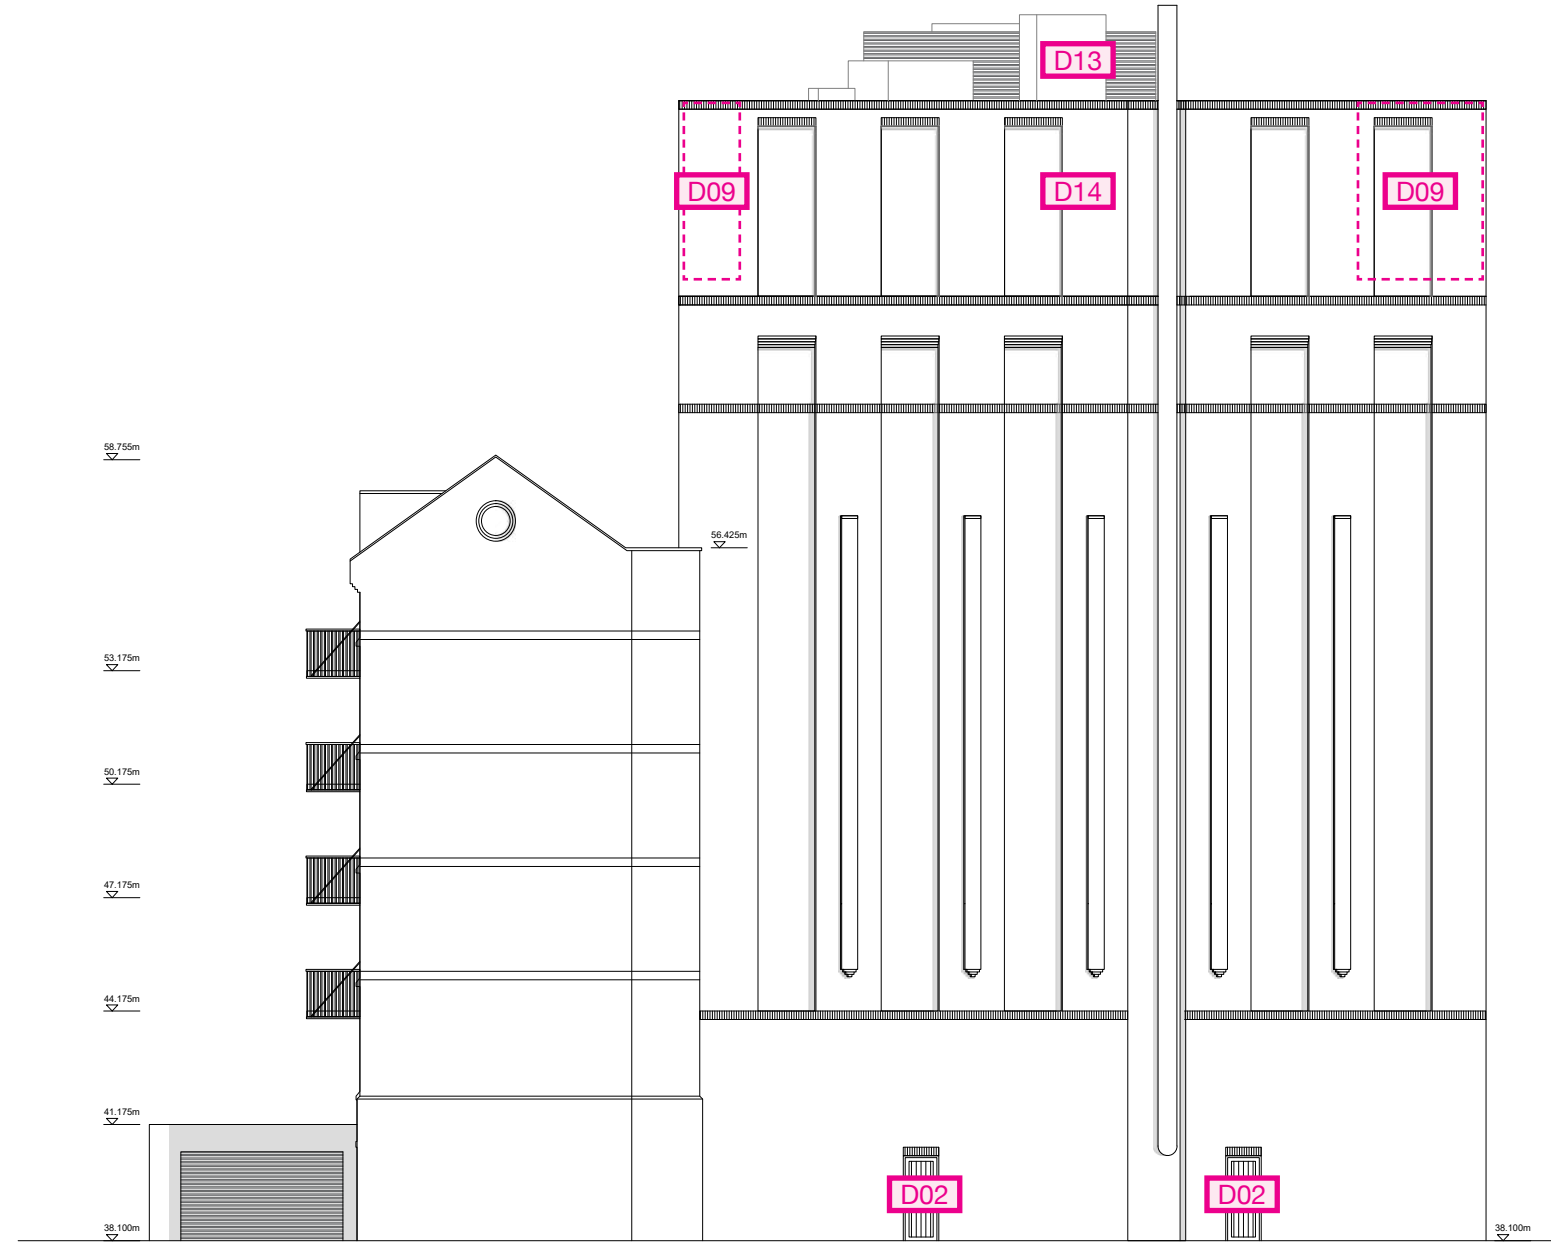

A 22.10.20 DT Energy center added
B 28.10.20 PD Fire strategy review
C 18.12.23 EE Fire strategy update

revision	date	project	description
1	22.10.20	DT Energy center added	
2	28.10.20	PD Fire strategy review	
3	18.12.23	EE Fire strategy update	

Berkeley
Designed for life

Berkeley House
Farnham Lane
Farnham, Surrey
GU14 7PH

T: 01753 784600
F: 01753 646655
www.berkeleygroup.co.uk

project:
Vastern Road
Reading

drawing:
Block D
Southwest Elevation


date:
February 2020

scale @ A1:
1:100


drawn:
EE

drawing number:
448.PL.D.203


revision:
C

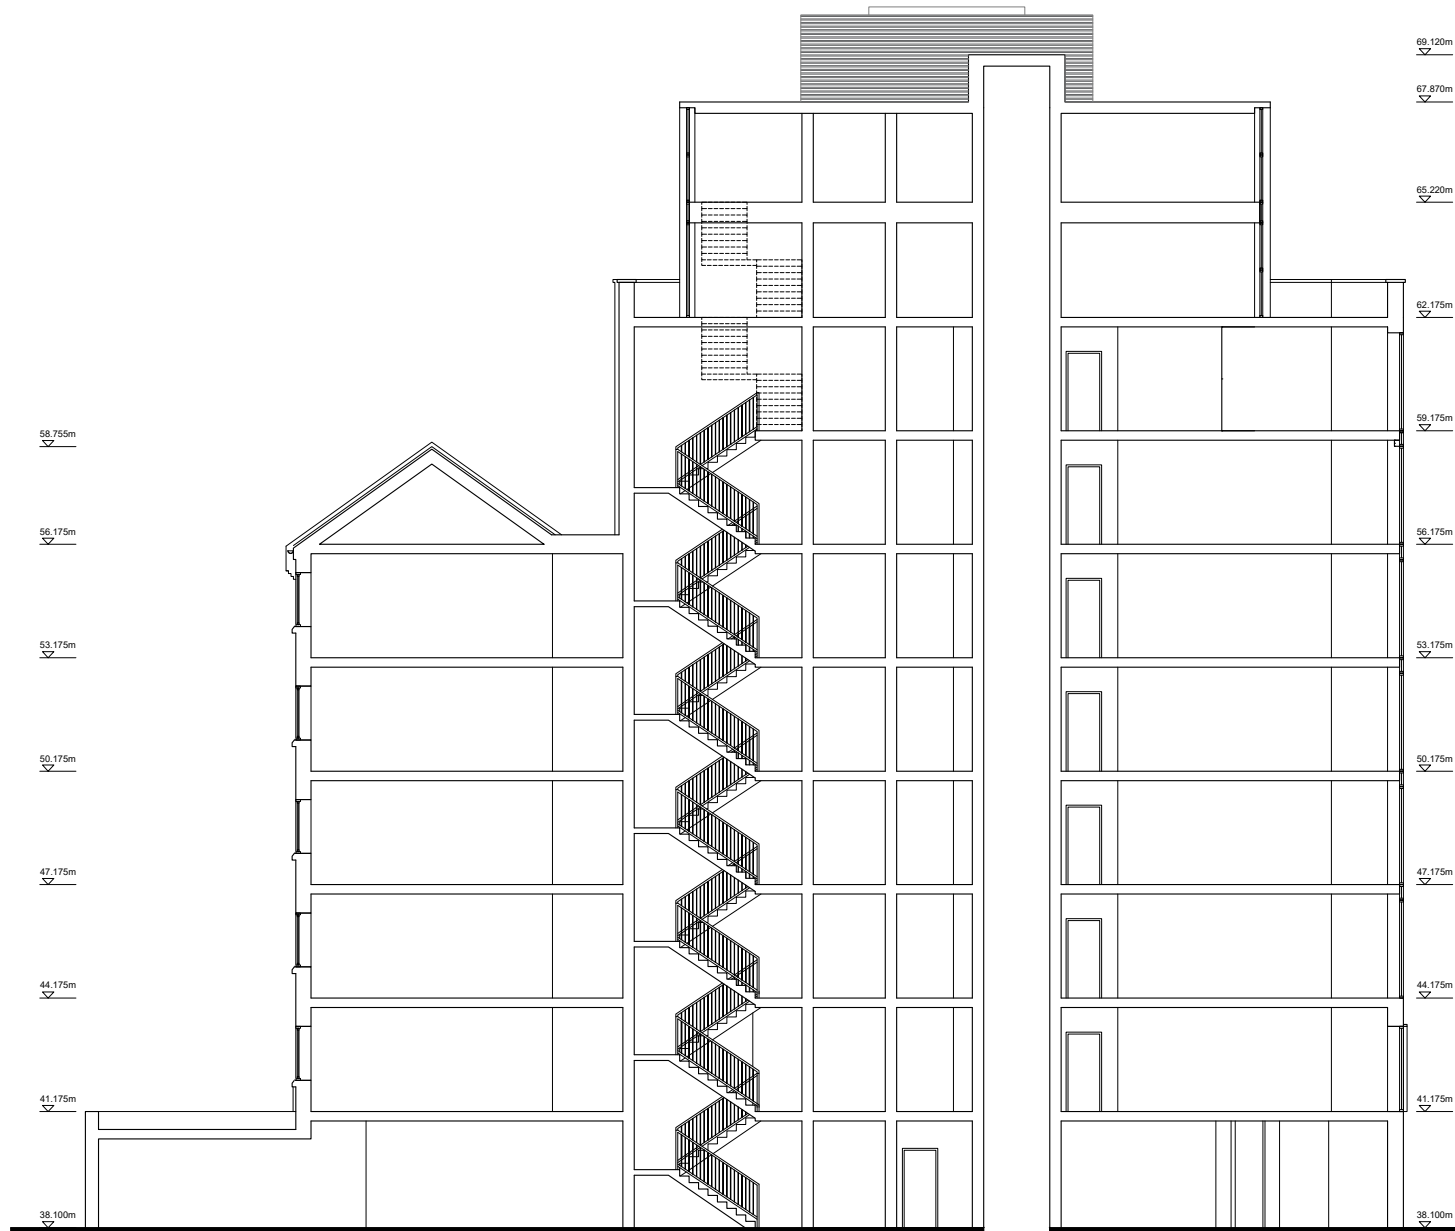

Section A-A

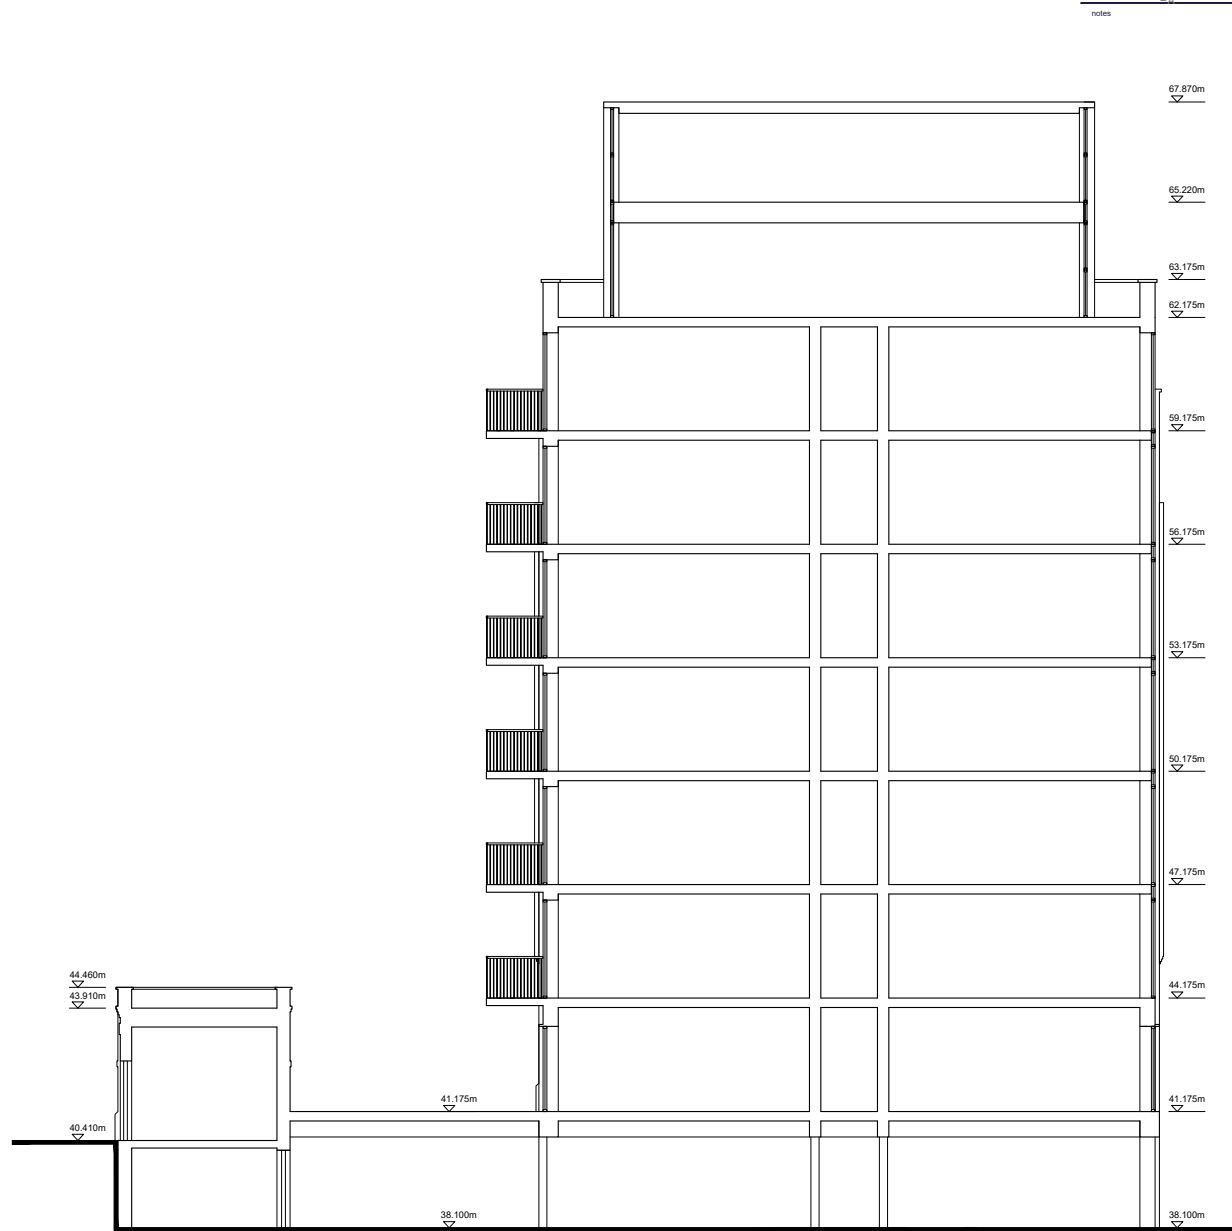

Section B-B

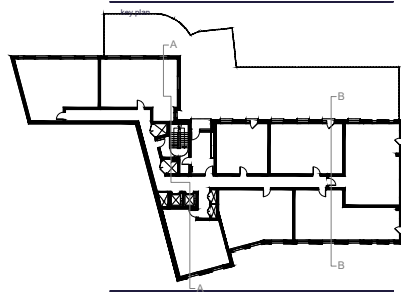

A 25.02.20 EE Added floor levels
B 22.10.20 EE Energy centre added
C 19.12.20 EE Fire strategy update

revision
date
description

Berkeley
Designed for life

Berkeley Homes
Farnham Lane
Farnham, Surrey
GU14 7JF

T: 01753 784600
F: 01753 696065
www.berkeleygroup.co.uk

project
Vastern Road
Reading

drawing
Block D
Section A-A and B-B




date
October 2019

scale @ A1
1:100

drawn
EE

drawing number
448.PL.D.300

revision
B

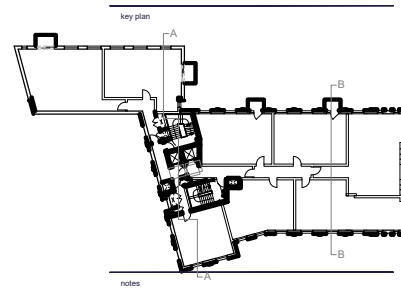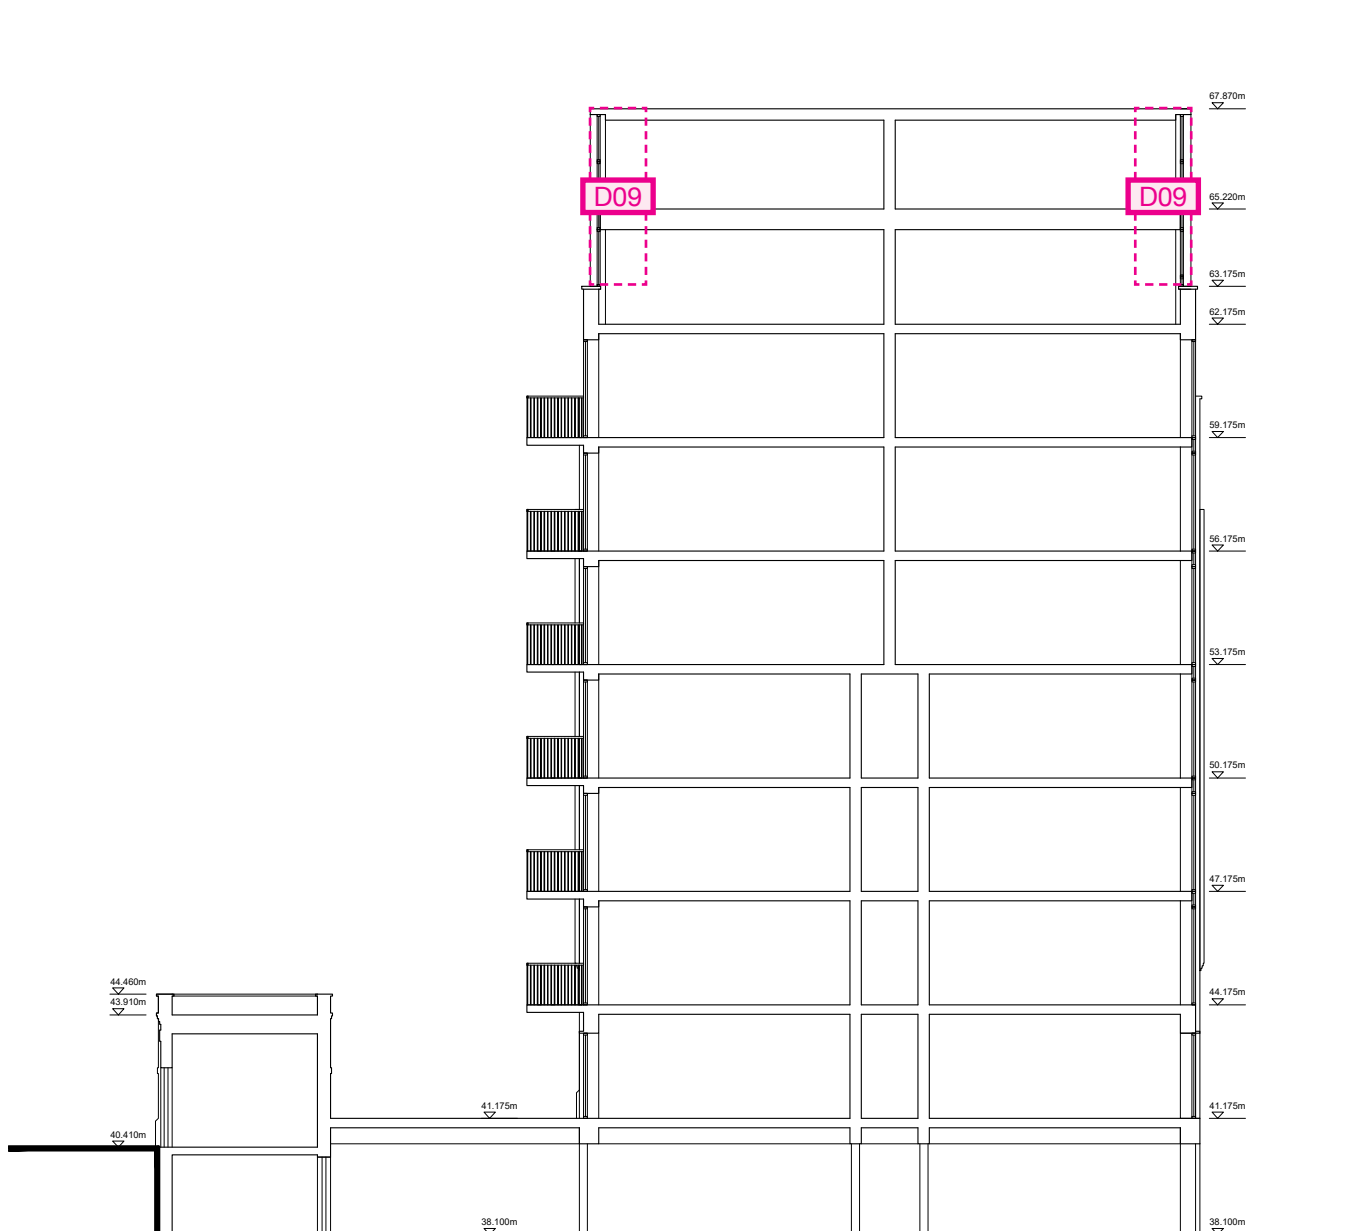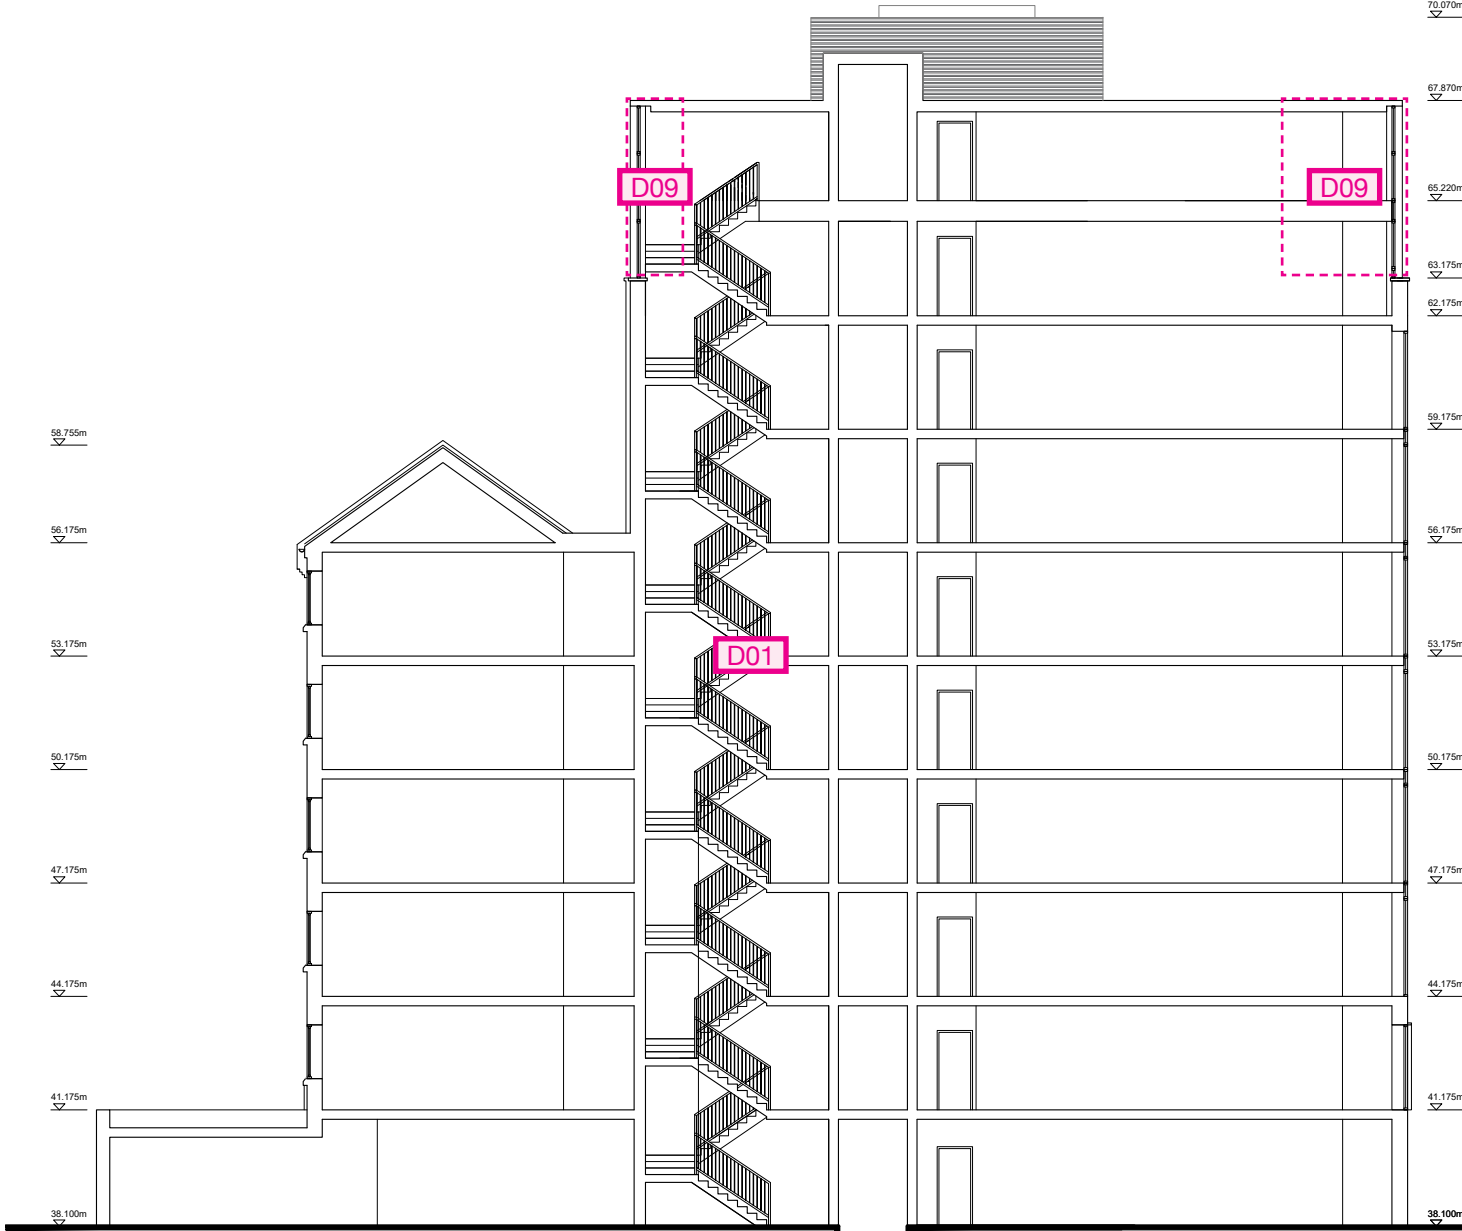

A 25.02.20 EE Added floor levels
B 22.10.20 EE Energy centre added
C 19.12.20 EE Fire strategy update
D 19.12.20 EE Fire strategy update

revision
date
description

Berkeley
Designed for life

Berkeley Homes
Farnham Lane
Farnham, Surrey
GU14 7JF

T: 01753 784600
F: 01753 696065
www.berkeleygroup.co.uk

project
Vastern Road
Reading

drawing
Block D
Section A-A and B-B

date
October 2019

scale @ A1
1:100

drawn
EE

drawing number
448.PL.D.300

revision
D



Christchurch Wharf (Block E), Coal Drop Building (Blocks F & G)

Schedule of Amendments

Reference	Description	Justification
E01	Stair configuration changed.	Stair width increased from 1200mm overall width to 1200mm between handrails to reflect fire regulation changes. Stair configuration amended to suit.
E02	Escape door position changed.	Fire escape door and associated internal corridors amended to provide direct escape to external area to suit fire regulations.
E03	Introduction of second stair and lift core within tallest part of the building.	Second stair core with lift introduced in the tallest part of the building to reflect fire regulation changes to buildings over 18m.
E04	Communal circulation arrangement changed with the introduction of a lift lobby and adjustment to the lengths of corridors serving apartment entrances.	Introduction of a lift lobby between the stairs and corridors with access to apartments in line with fire regulation changes. Corridors serving apartment entrances redesigned to limit distance from apartment entrance to the lift lobby to 7.5m max. to reflect fire regulations. Riser cupboards amended to suit.
E05	Cycle store position adjusted.	Cycle store shifted south to allow emergency escape door to revised stair core position.
E06	2no 1-bed apartments combined into a single 2-bed apartment at ground floor, and 1no 1-bed and 1no 2-bed combined to a single 2-bed on upper floors.	Combination of apartments due to smaller footprint sizes through larger circulation spaces, and requirement to maintain 209 dwellings across the scheme.
E07	Door and window configuration handed.	Handing to suit internal arrangement changes.
E08	Doorset changed to window. Balcony removed on upper floors.	Removal of balcony and change to window to reflect the internal arrangement changes and provide rhythm with the adjacent two bays to this elevation.
E09	High-level windows omitted on rear elevation.	Windows omitted due to incompatibility with internal arrangement of the apartment and configuration / floor levels within the stair cores.
E10	New south-facing window added.	Introduction of windows to upper floor apartments to allow introduction of study spaces. Introduction of study rooms to apartments where possible to promote a better home-working environment. These internal changes do not affect the external envelope.
E11	Building footprint changed to match floors below. Addition of 1no 1-bed apartment.	Changes to floor due to inefficiencies of previous scheme when incorporating second stair and lift cores in such a small footprint.
E12	Building footprint changed to match floors below, with provision of 2no set-backs to provide external amenity.	Changes to floor due to inefficiencies of previous scheme when incorporating second stair and lift cores in such a small footprint.
E13	1no 2-bed apartment changed to 1no 3-bed apartment.	Change in number of bedrooms to suit floorspace of the apartment and maintain quantum of 3-beds across the site.
E14	Lift and smoke shaft over-run positions changed and AOV introduced over stairs.	Lift position changed to suit E01 and E03, with smoke shaft position adjusted to suit fire regulations. AOV added to roof plan over stair position for clarity to reflect fire regulation requirements.
E15	Study room added.	Introduction of study rooms to apartments where possible to promote a better home-working environment. These internal changes do not affect the external envelope.
E16	Additional height information added.	AOD levels provided to maintain consistency with approved elevations. Changes to AOD heights through the introduction of parapet to suit masonry construction.

Reference	Description	Justification
F01	Stair configuration changed.	Stair width increased from 1200mm overall width to 1200mm between handrails to reflect fire regulation changes. Stair configuration amended to suit.
F02	Entrance door handed.	Door handing to reflect stair core layout changes.
F03	Window sizes changed.	Window size and positions changed to provide fire separation from adjacent fenestration.
F04	Enlarged lean-to building through introduction of plant rooms.	Plant rooms introduced for LV switchgear and Emergency LV switchgear to provide dedicated emergency electrical supplies to each block.
F05	Refuse store updated.	Internal arrangement updated to suit waste officer comments.



Ground Floor Plan

key plan

index

A: 20/04/20 EE: Cycle and refuse store modified. Added windows.

revision	date	prepared	checked
1			

Berkeley
Designed for life

Berkeley House
Parkview Lane
Farnham Road
Reading RG2 2 9JY

T: 01753 784600
F: 01753 784600
www.berkeleygroup.co.uk

project
Vastern Road
Reading

drawing
Block E, F and G
Ground Floor Plan

date
October 2019

scale (B 1)
1:100

drawn
EE

checked
448.PL.EFG.100

revision
A



First Floor Plan



key plan

notes

A: 20.04.20 EE Cycle and refuse store modified. Added windows.

revision	date	prepared	checked
1	20.04.20	EE	EE

Berkeley
Designed for life

Berkeley House
Parkside Lane
Farnham Royal
BU2 2 9PL

T: 01753 756400
F: 01753 756400
www.berkeleygroup.co.uk

project
Vastern Road
Reading

drawing
Block E, F and G
First Floor Plan

date
October 2019

scale (B 1)
1:100

drawn
EE

revision
448.PL.EFG.101 A



First Floor Plan



key plan

notes

A: 20.04.20 EE Cycle and refuse store modified. Added windows.
B: 04.10.20 EE Fire strategy review.
C: 01.12.20 F02 Removal factory
D: 19.12.20 150 Fire strategy update

revision	date	prepared	checked
1	20.04.20	EE	EE

Berkeley
Designed for life

Berkeley House
Parkside Lane
Farnham Royal
BU2 2 9PL

T: 01753 756400
F: 01753 756400
www.berkeleygroup.co.uk

project
Vastern Road
Reading

drawing
Block E, F and G
First Floor Plan

date
October 2019

scale (B 1)
1:100

drawn
EE

revision
448.PL.EFG.101 D





A. 30.04.20 EE Cycle and refuse store modified

revision	date	prepared	checked
1			

Berkeley
Designed for life

Berkeley House
Parkside Lane
Farnham Royal
Surrey GU14 7JY

T: 01753 756400
F: 01753 544660
www.berkeleygroup.co.uk

project
Vastern Road
Reading

drawing
Block E, F and G
Second Floor Plan

date
October 2019

scale (B x 1)
1:100

drawn
EE

checked
A

448.PL.EFG.102



A. 30.04.20 EE Cycle and refuse store modified
B. 08.10.20 EE Fire strategy review
C. 01.11.20 EE Fire strategy review
D. 19.12.20 EE Fire strategy review

revision	date	prepared	checked
1			

Berkeley
Designed for life

Berkeley House
Parkside Lane
Farnham Royal
Surrey GU14 7JY

T: 01753 756400
F: 01753 544660
www.berkeleygroup.co.uk

project
Vastern Road
Reading

drawing
Block E, F and G
Second Floor Plan

date
October 2019

scale (B x 1)
1:100

drawn
EE

checked
D

448.PL.EFG.102



key plan

notes

A 30.04.20 EE Cycle and refuse store modified

revision	date	prepared	checked
1	30.04.20	EE	EE

Berkeley
Designed for life

Berkeley House
Parkside Lane
Farnham Surrey
GU14 7JH

T: 01753 754400
F: 01753 544000
www.berkeleygroup.co.uk

project
Vastern Road
Reading

drawing
Block E, F and G
Third Floor Plan


date
October 2019

scale (B 1)
1:100

drawn
EE

checked
EE

448.PL.EFG.103 A

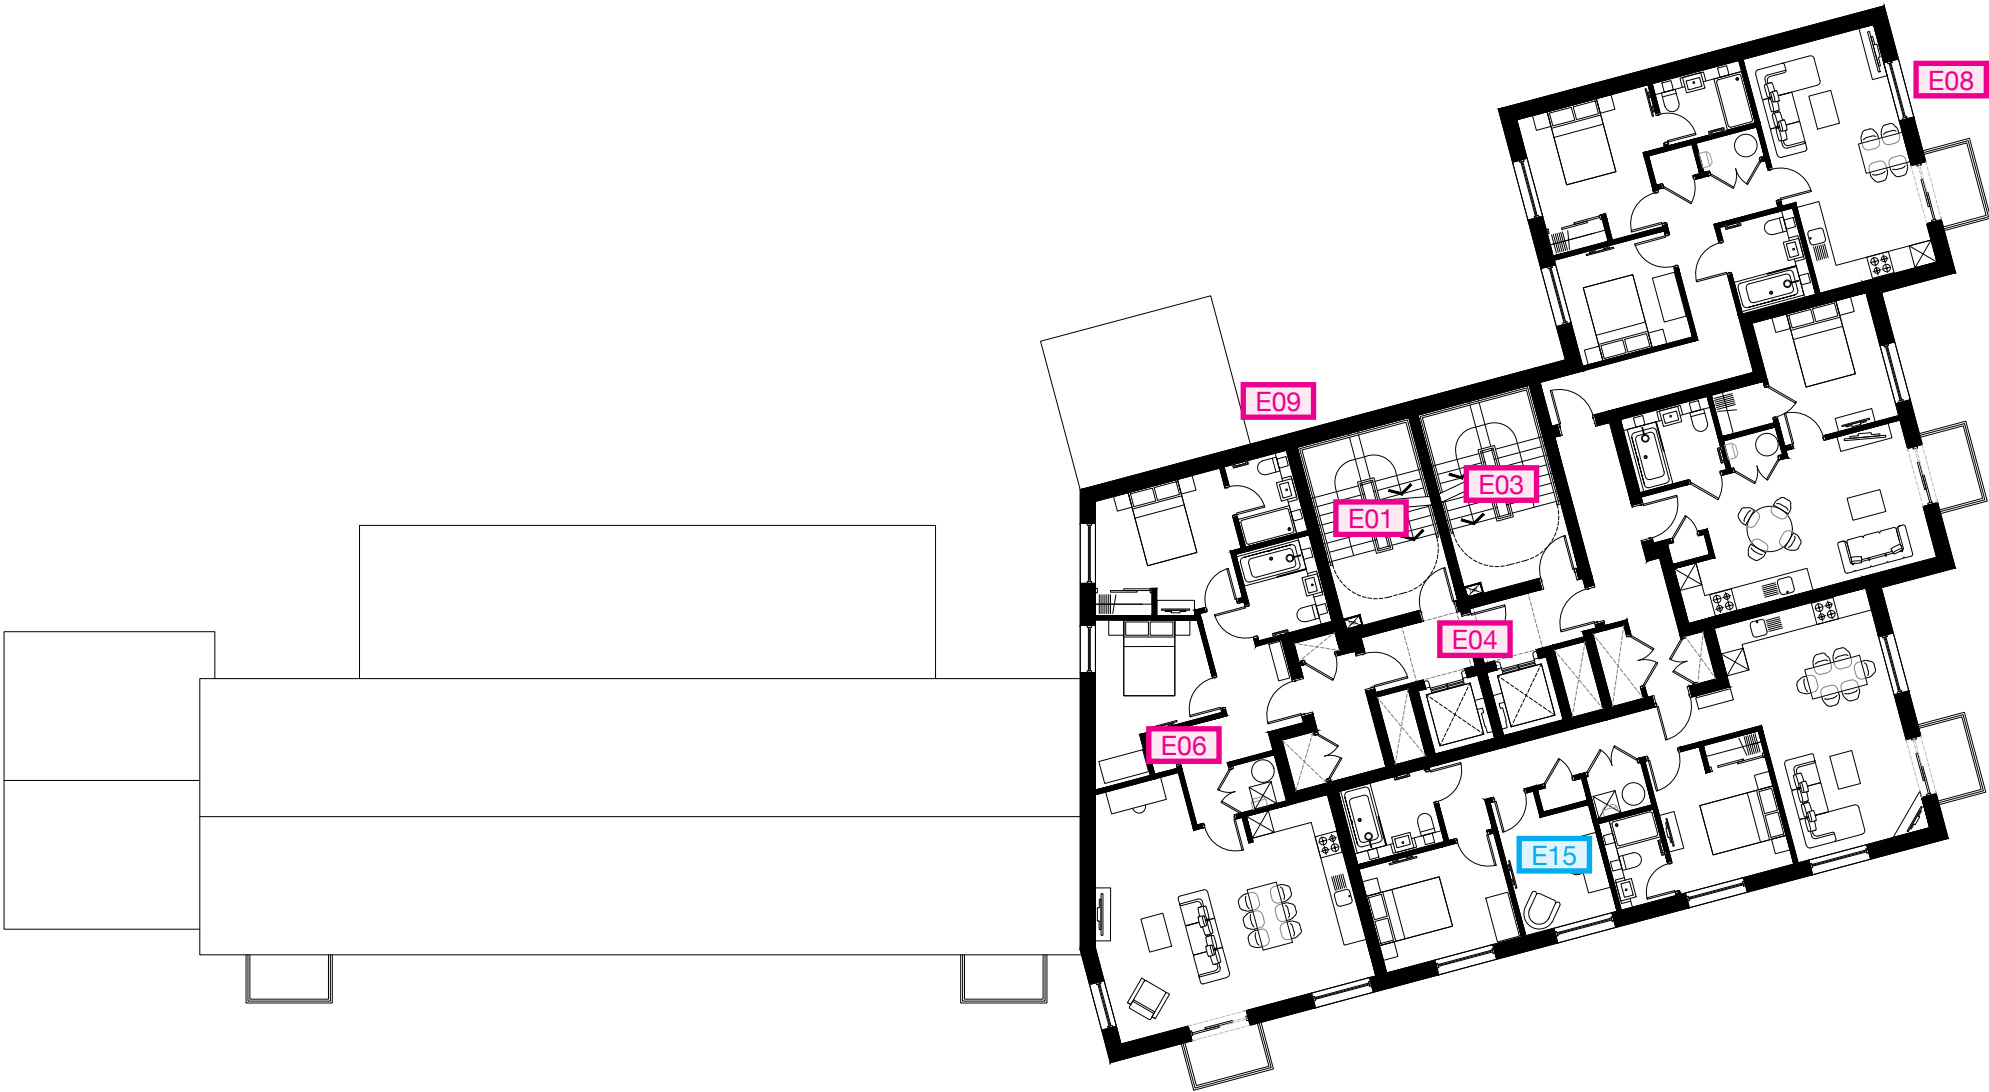

key plan

notes

A 30.04.20 EE Cycle and refuse store modified
B 04.12.20 EE Fire strategy review
C 03.11.20 EE Fire strategy review
D 10.12.20 EE Fire strategy review

revision	date	prepared	checked
1	30.04.20	EE	EE

Berkeley
Designed for life

Berkeley House
Parkside Lane
Farnham Surrey
GU14 7JH

T: 01753 754400
F: 01753 544000
www.berkeleygroup.co.uk

project
Vastern Road
Reading

drawing
Block E, F and G
Third Floor Plan

date
October 2019

scale (B 1)
1:100

drawn
EE

checked
EE

448.PL.EFG.103 D





key plan

index

A: 20.04.20 EE Cycle and refuse store modified

revision	date	prepared	checked
1	20.04.20	EE	EE

Berkeley
Designed for life

Berkeley House
Parkway Lane
Farnham Royal
BU2 2 9PE

T: 01753 784400
F: 01753 784400
www.berkeleygroup.co.uk

project:
Vastern Road
Reading

drawing:
Block E, F and G
Fourth Floor Plan

date:
October 2019

scale (B 1):
1:100

drawn:
EE

checked:
EE

448.PL.EFG.104 A



key plan

index

A: 20.04.20 EE Cycle and refuse store modified
B: 04.10.20 EE Fire strategy review
C: 10.11.20 EE Revised layout
D: 10.12.20 EE Fire strategy update

revision	date	prepared	checked
1	20.04.20	EE	EE

Berkeley
Designed for life

Berkeley House
Parkway Lane
Farnham Royal
BU2 2 9PE

T: 01753 784400
F: 01753 784400
www.berkeleygroup.co.uk

project:
Vastern Road
Reading

drawing:
Block E, F and G
Fourth Floor Plan

date:
October 2019

scale (B 1):
1:100

drawn:
EE

checked:
EE

448.PL.EFG.104 D





A 30.04.20. EE Cycle and refuse store modified

revision	data	prepared	description
1	1	1	1
2	2	2	2
3	3	3	3
100	100	100	100

Berkeley
Designed for life

Berkeley House
Farnham Lane
Farnham Royal
Maidenhead
T: 01753 784400
F: 01753 646886
www.berkeleygroup.co.uk

project
Vastern Road
Reading

Block E,F and G
Fifth Floor Plan

date **October 2019** scale @ a1 **1:100** drawn **EE**

drawing number
448.PL.EFG.105
revision
A

Fifth Floor Plan



A	30.04.20.	EE	Cycle and refuse store modified
B	04.10.23.	EE	Fire strategy review
C	01.11.23.	PO	Removed balcony
D	16.12.23	ISO	Fire strategy update

revision	date	prepared by	description
----------	------	-------------	-------------

Berkeley
Designed for life

Berkeley House
Farnham Lane
Farnham Royal
T: 01753 784400
F: 01753 648855
www.berkeleygroup.co.uk

project
Vastern Road
Reading

Block E,F and G
Fifth Floor Plan

date	scale @ a1	drawn
October 2019	1:100	EE

drawing number
448.PL.EFG.105
revision
D

Fifth Floor Plan



Sixth Floor Plan



key plan

notes

A: 30.04.20 EE Cycle and refuse store modified

revisions
date prepared description

Berkeley
Designed for life

Berkeley House
Parkside Lane
Eastham Road
B2 2 9PL

T: 01753 754400
F: 01753 544880
www.berkeleygroup.co.uk

project
Vastern Road
Reading


drawing
Block E, F and G
Sixth Floor Plan

date October 2019 scale (B 1) 1:100 drawn EE

drawing number 448.PL.EFG.106 revision A



Sixth Floor Plan

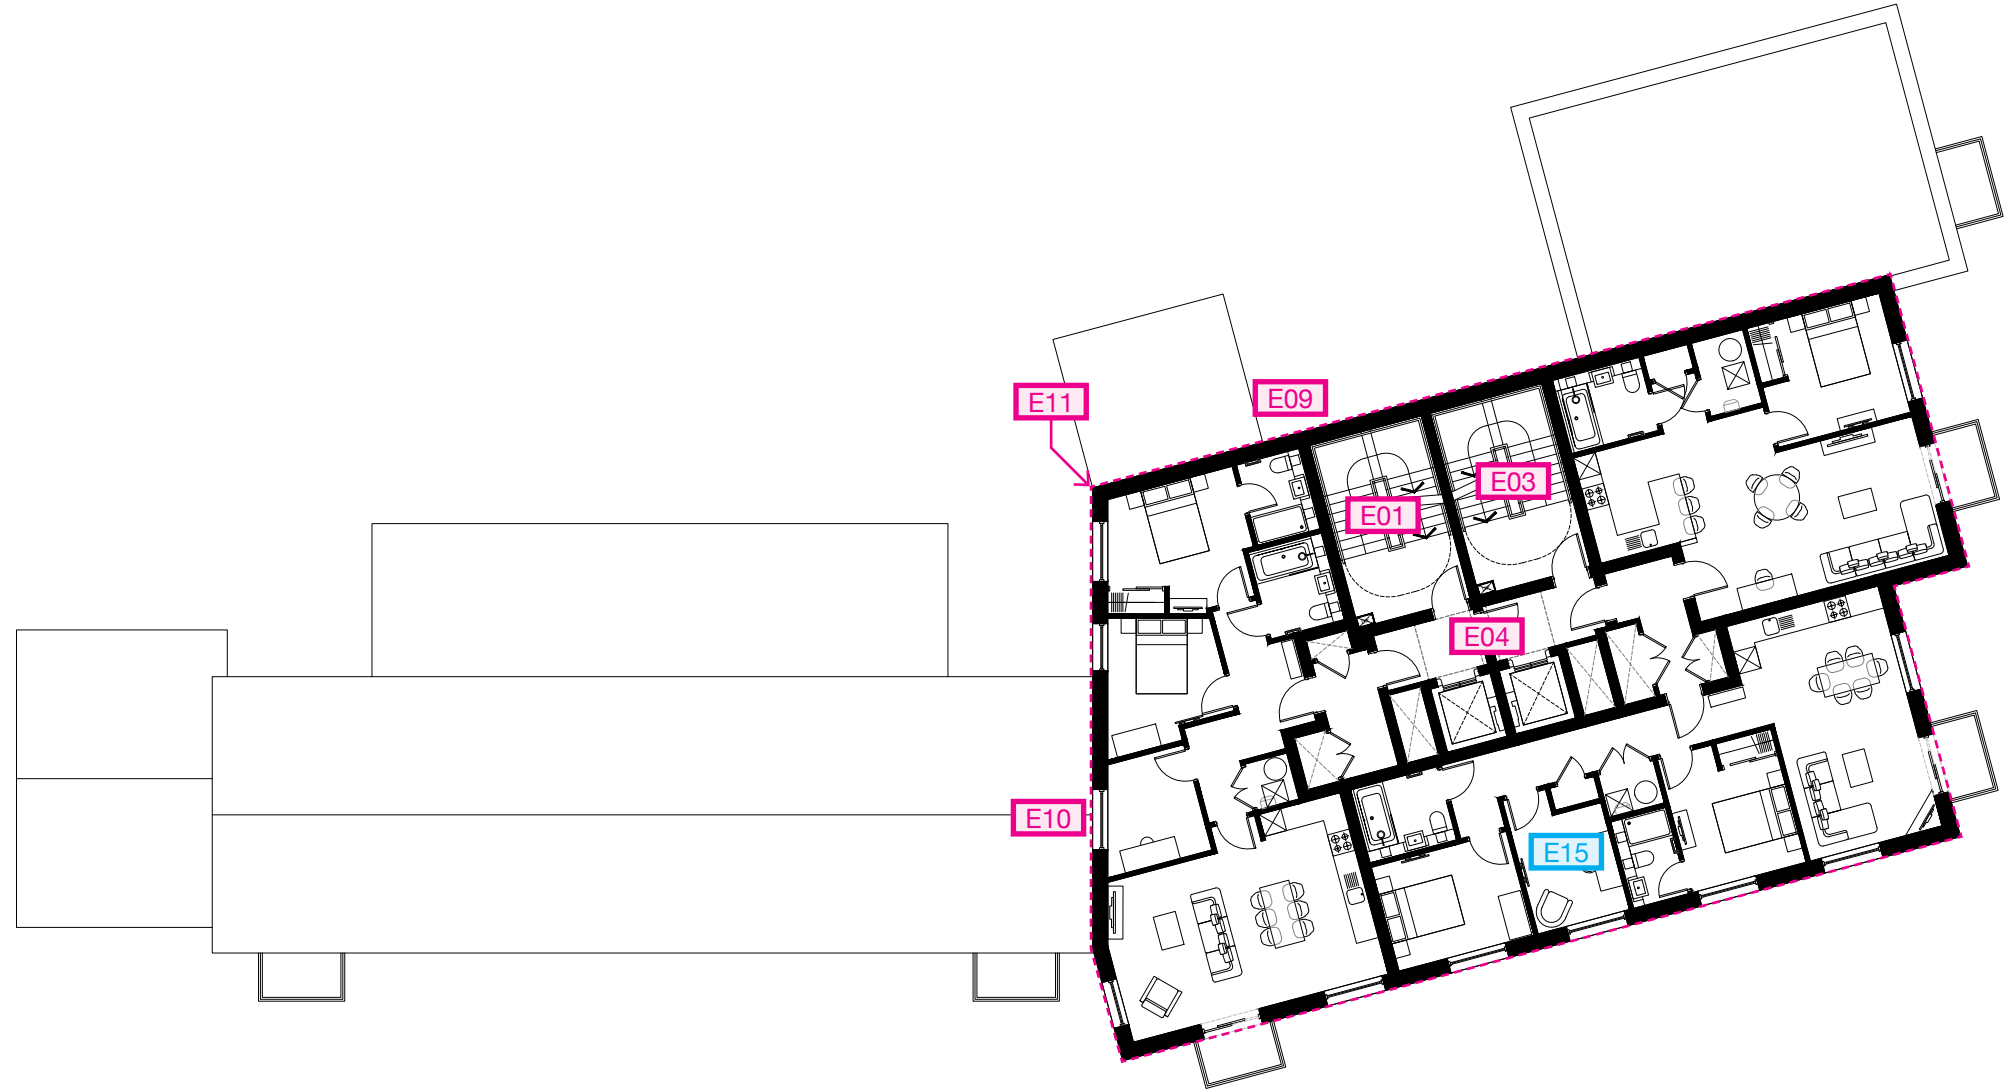

key plan

notes

A: 30.04.20 EE Cycle and refuse store modified
B: 04.10.20 EE Fire strategy review
C: 03.11.20 EE Fire strategy review
D: 19.12.20 EE Fire strategy update

revisions
date prepared description

Berkeley
Designed for life

Berkeley House
Parkside Lane
Eastham Road
B2 2 9PL

T: 01753 754400
F: 01753 544880
www.berkeleygroup.co.uk

project
Vastern Road
Reading


drawing
Block E, F and G
Sixth Floor Plan

date October 2019 scale (B 1) 1:100 drawn EE

drawing number 448.PL.EFG.106 revision D








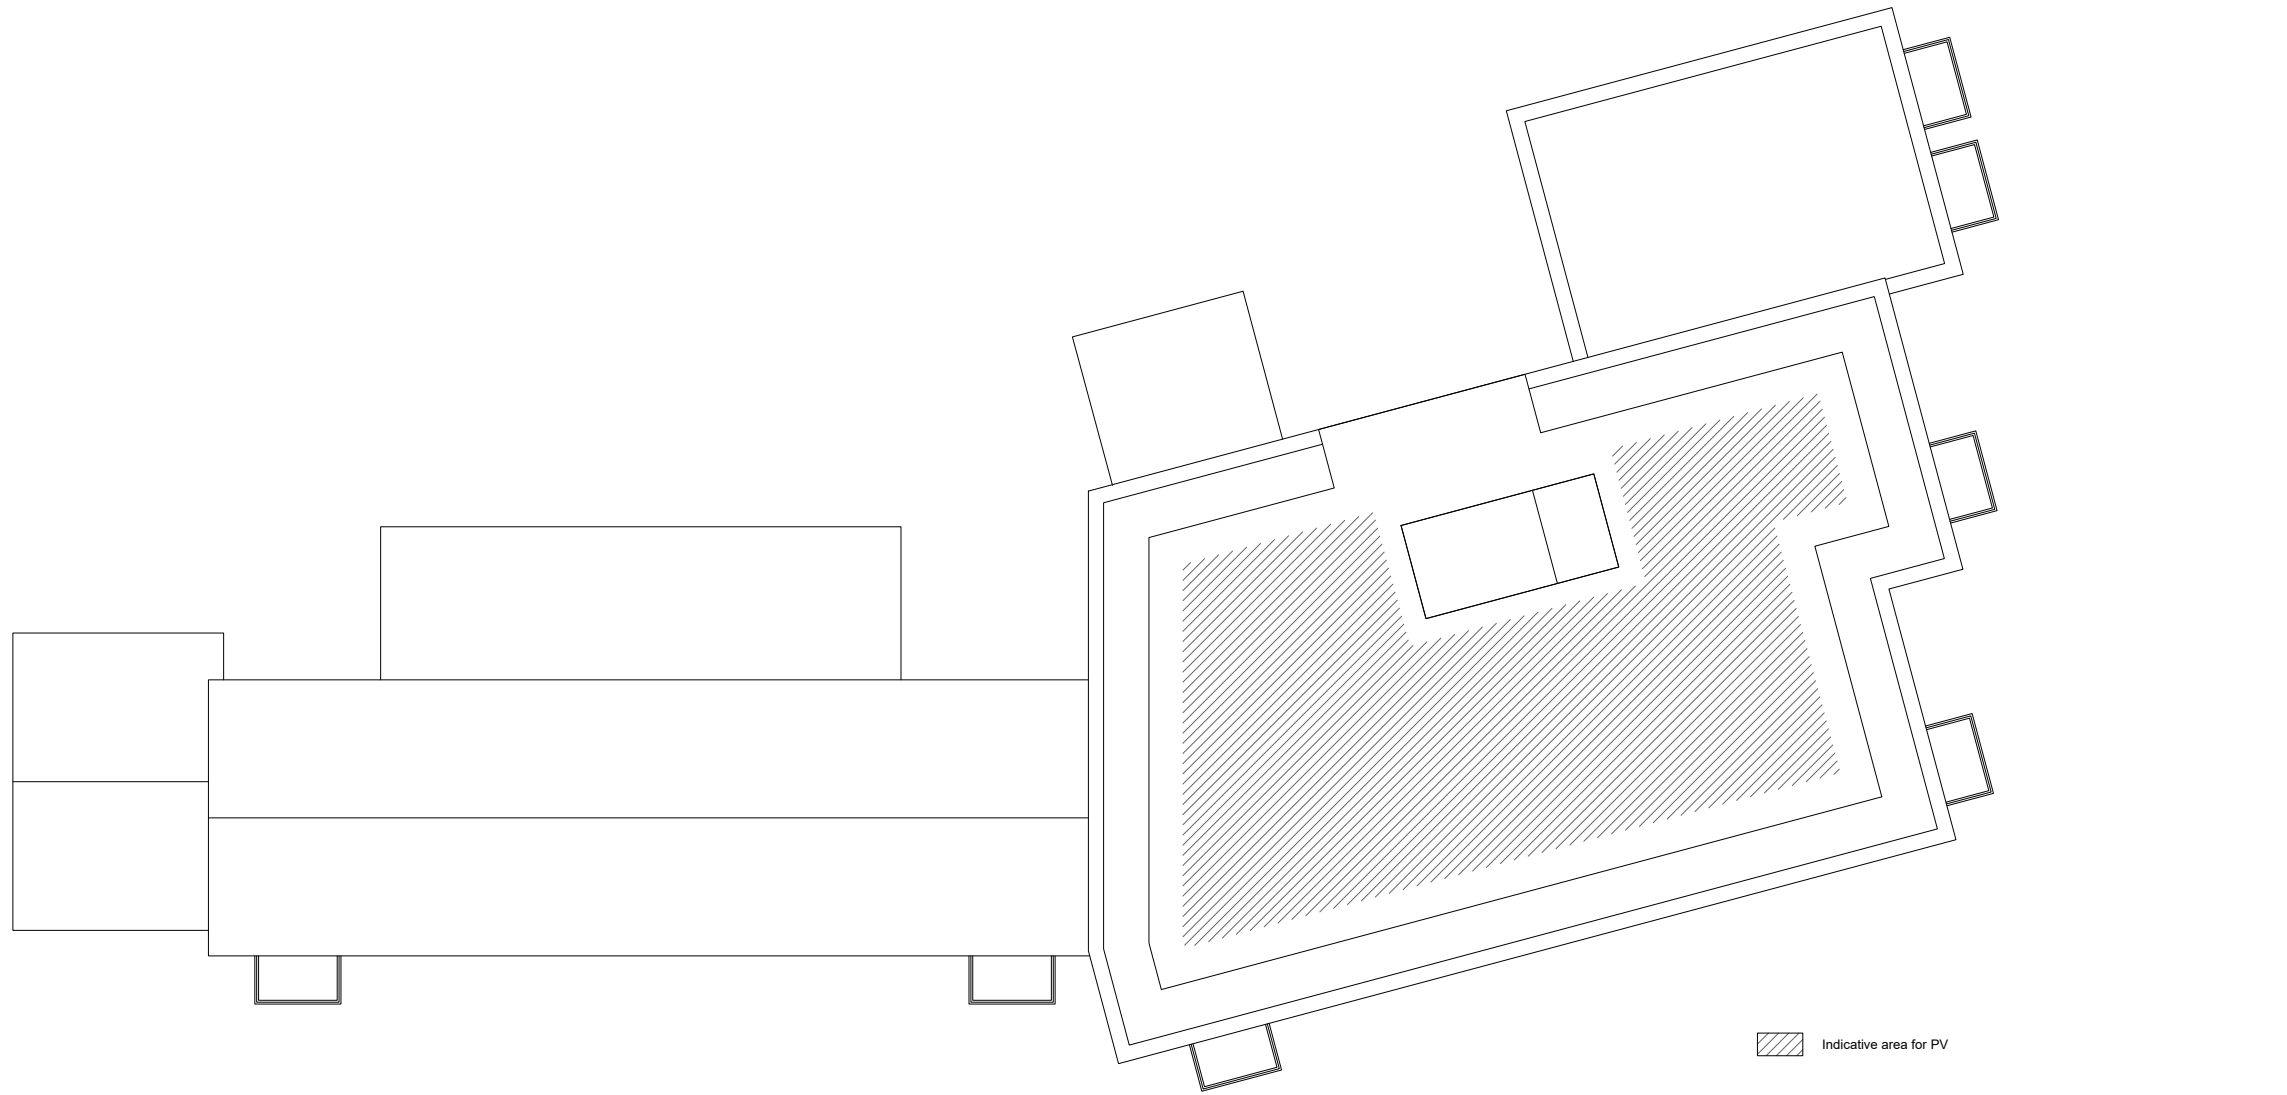

key plan

index

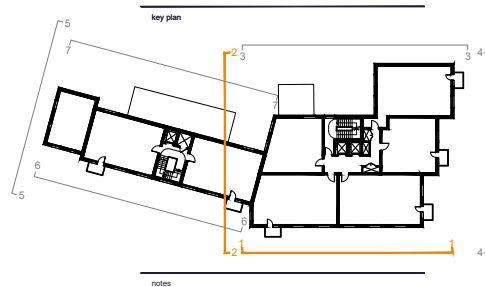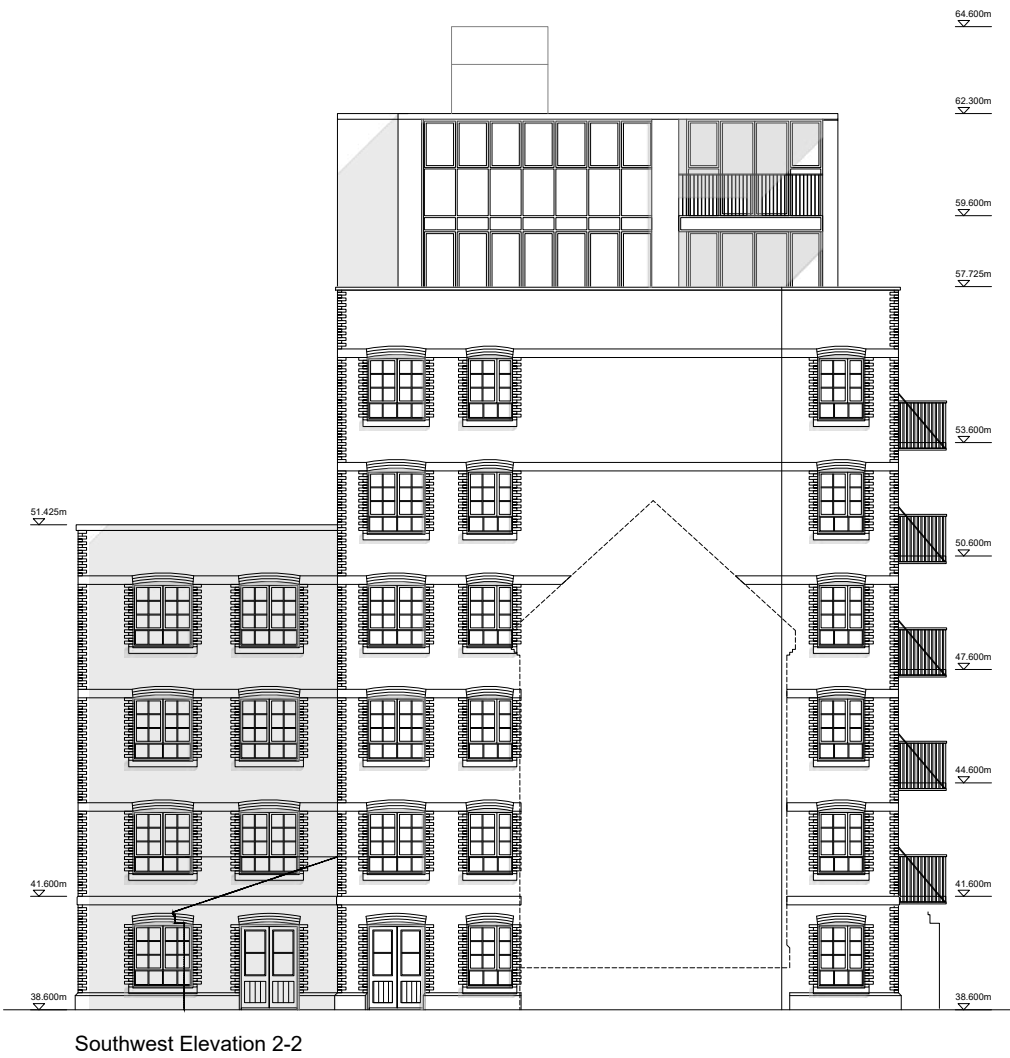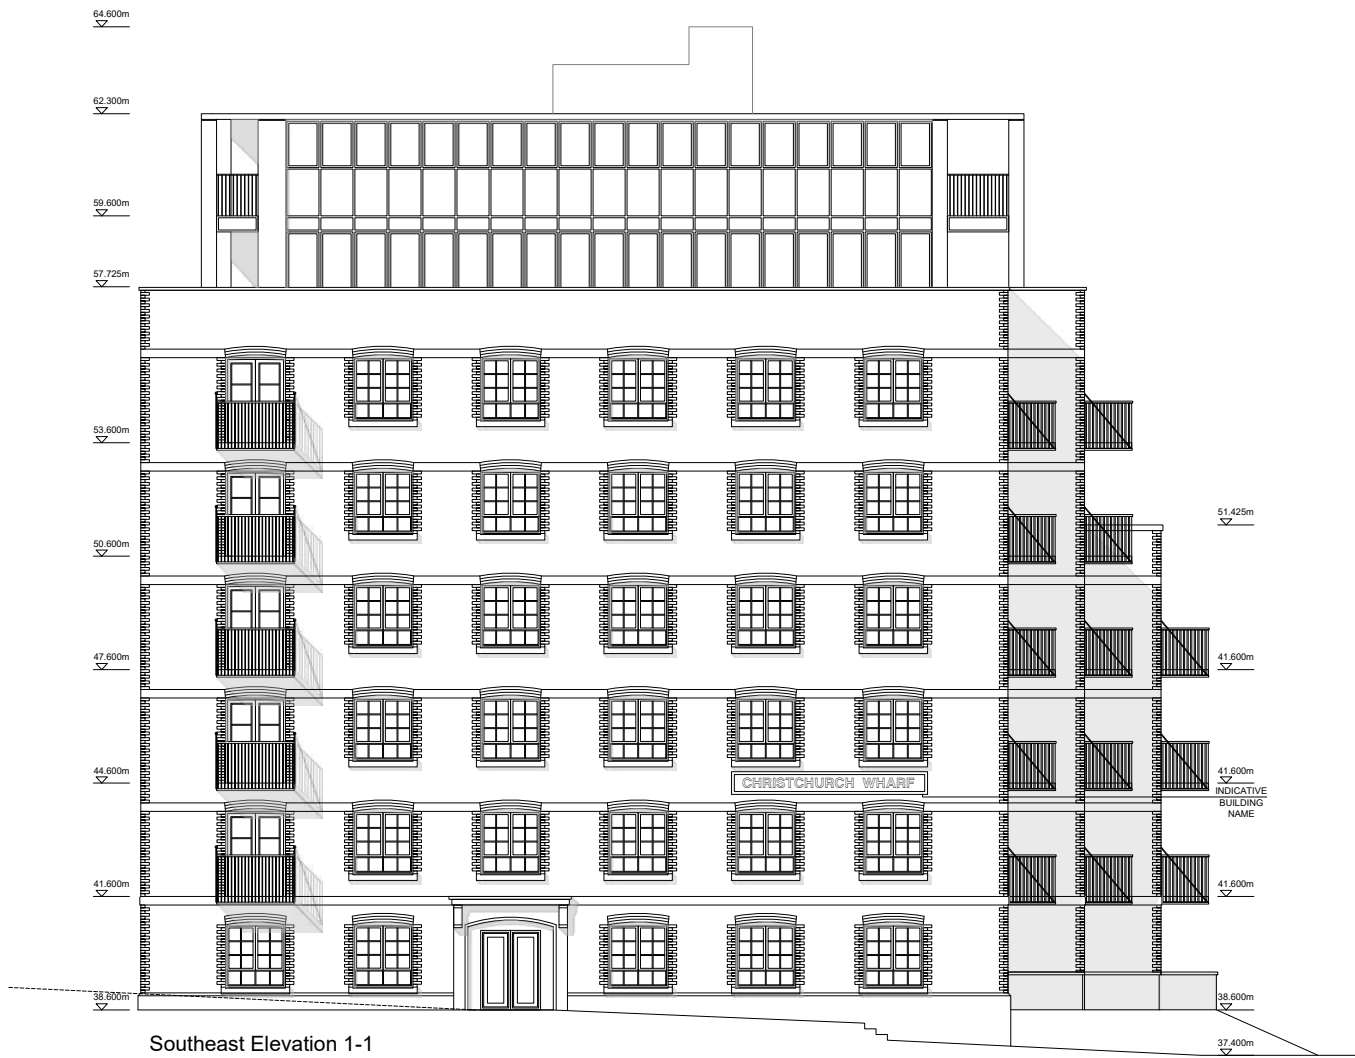

A: 20.02.20 EE Added floor levels
B: 20.04.20 EE Cycle and refuse store modified

revision	date	prepared	checked
1	20.02.20	EE	EE

Berkeley
Designed for life

Berkeley House
Parkway Lane
Farnham Road
B2 2 9PQ

T: 01753 754600
F: 01753 646600
www.berkeleygroup.co.uk

project
Vastern Road
Reading



drawing
Block E
Southeast and Southwest Elevation

date
October 2019

scale (B of A)
1:100

drawn
EE

checked
448.PL.EFG.200 B

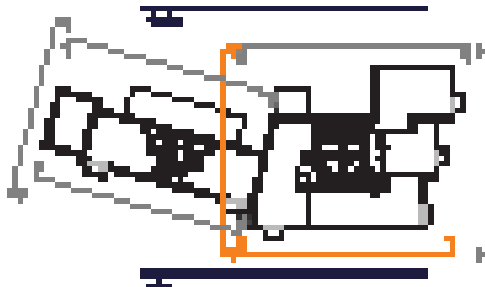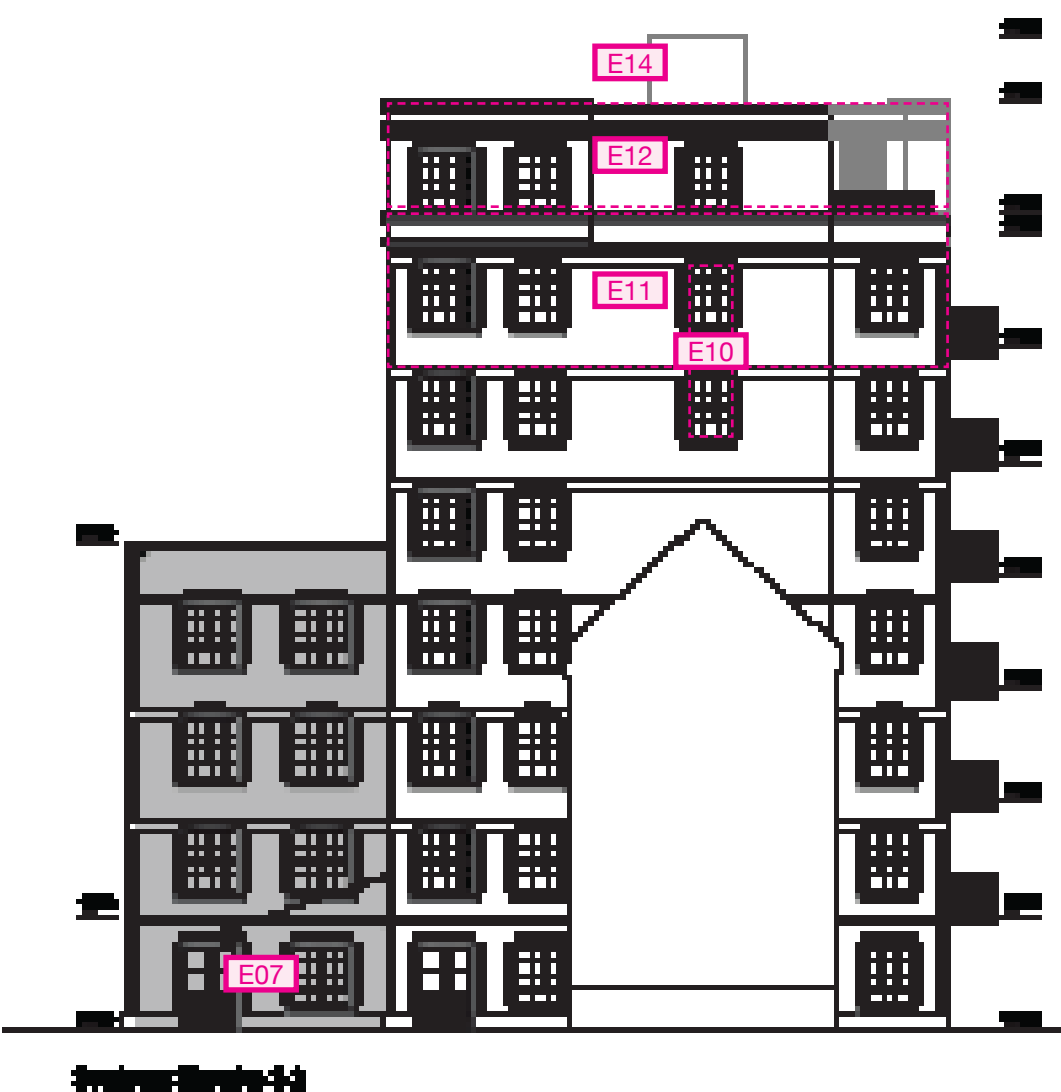

A: 20.02.20 EE Added floor levels
B: 20.04.20 EE Cycle and refuse store modified

revision	date	prepared	checked
1	20.02.20	EE	EE

Berkeley
Designed for life

Berkeley House
Parkway Lane
Farnham Road
B2 2 9PQ

T: 01753 754600
F: 01753 646600
www.berkeleygroup.co.uk

project
Vastern Road
Reading







drawing
Block E
Southeast and Southwest Elevation

date
October 2019

scale (B of A)
1:100

drawn
EE

checked
448.PL.EFG.200 B

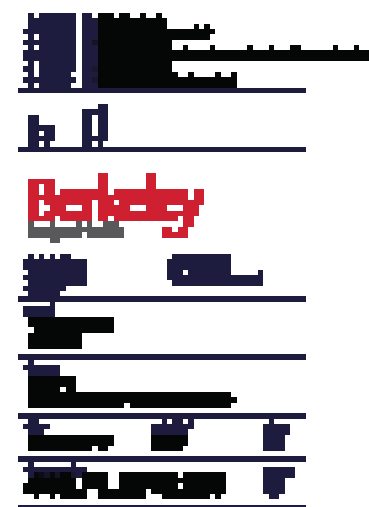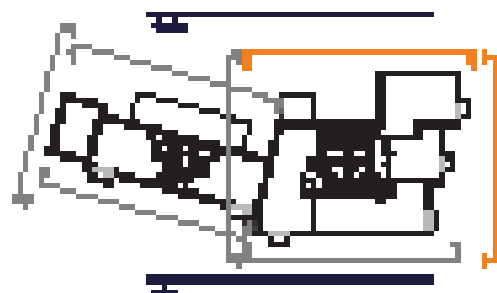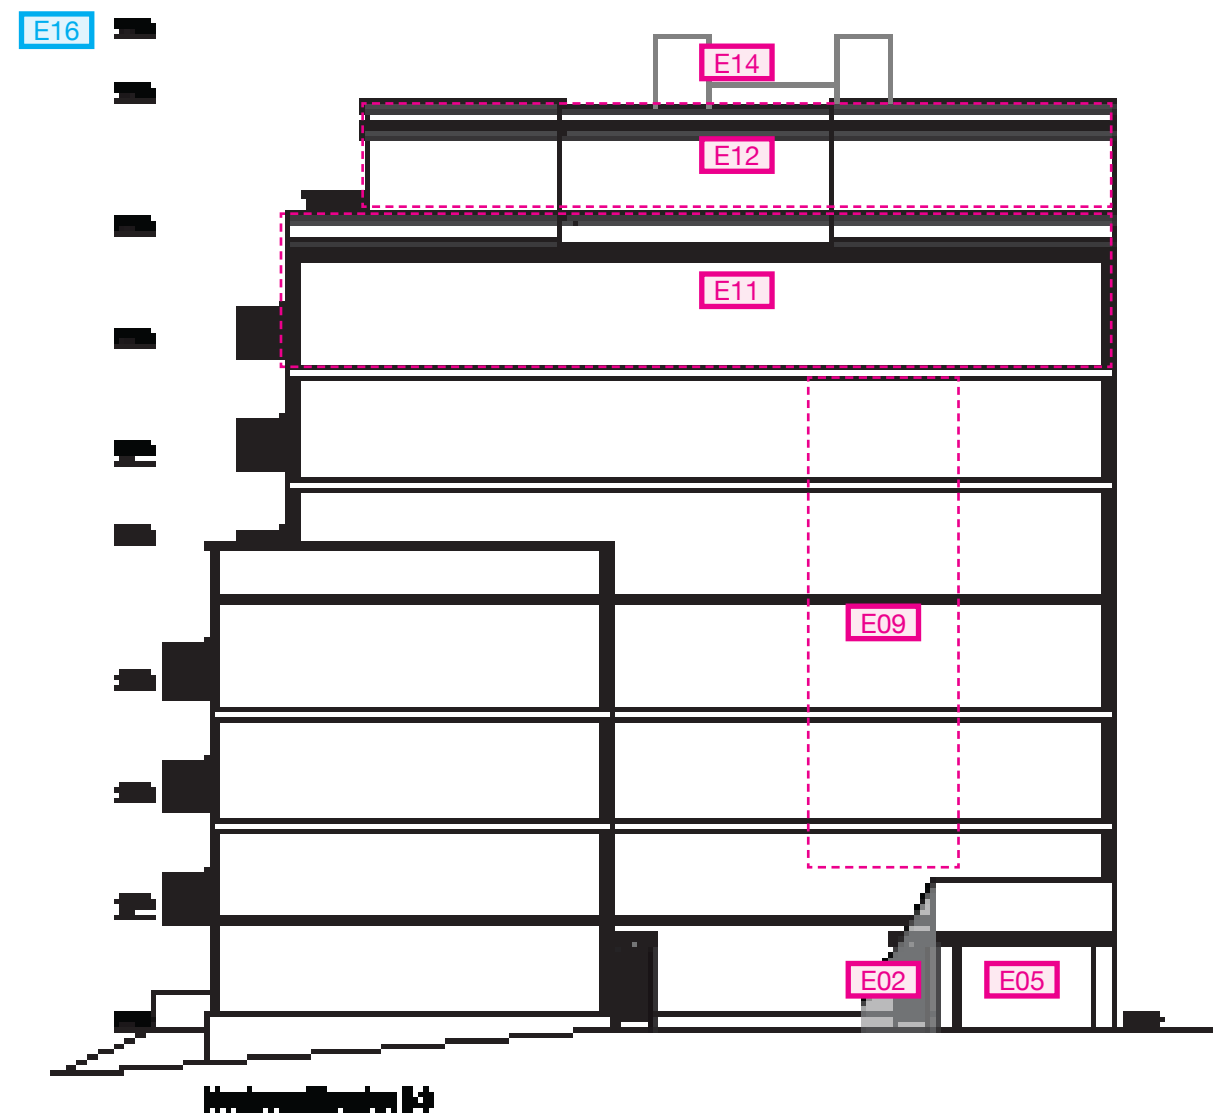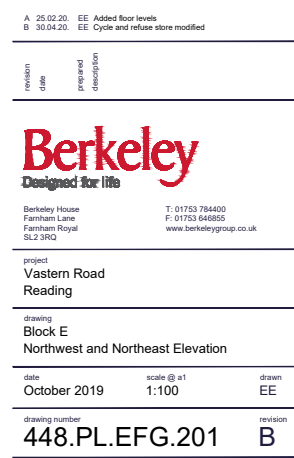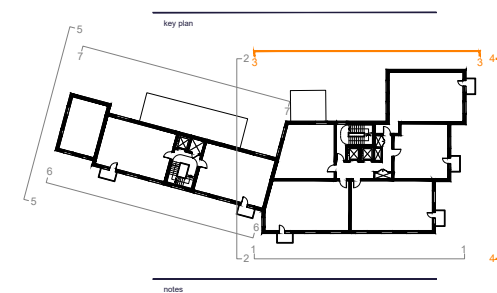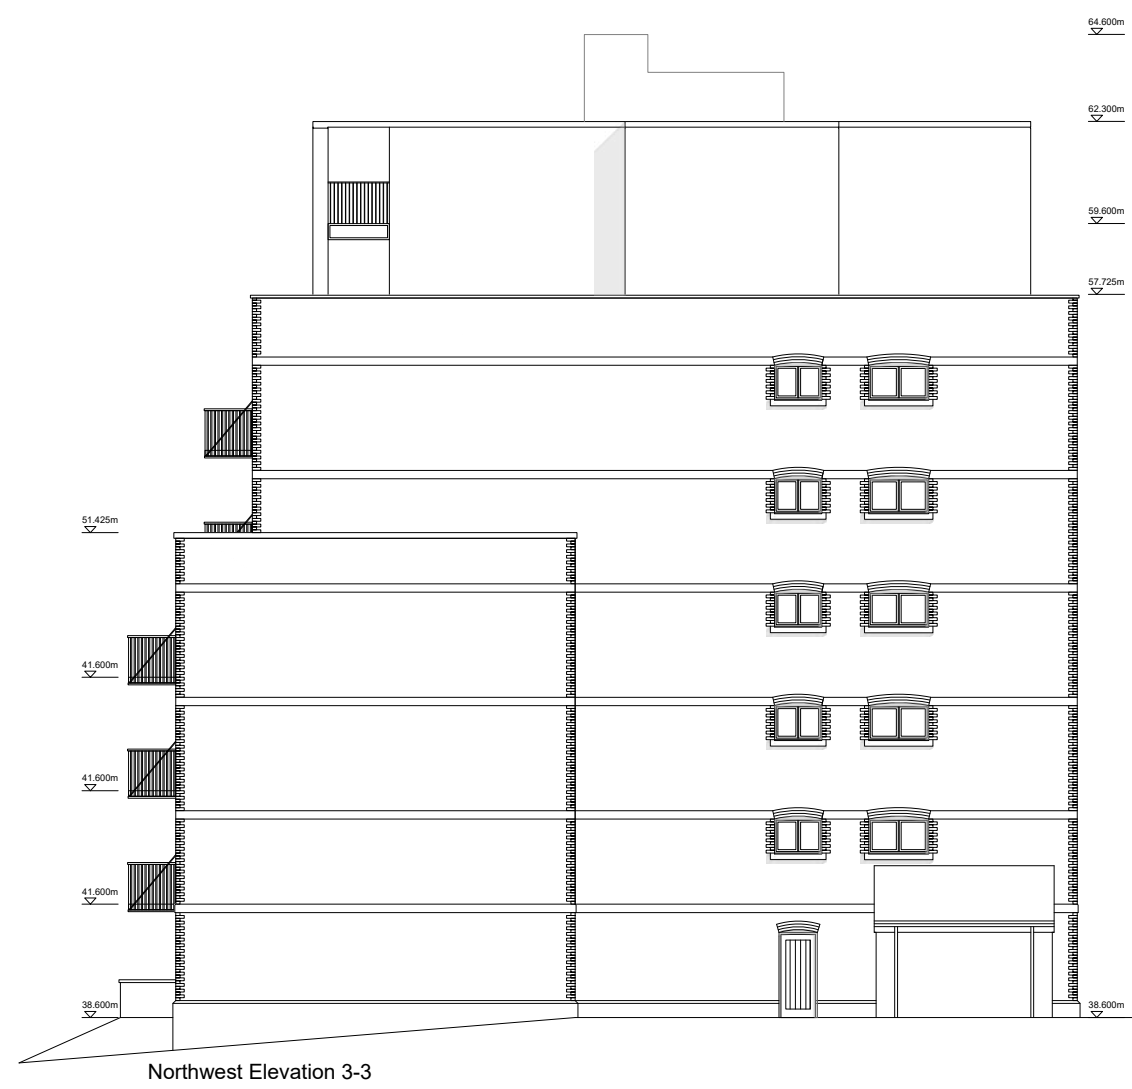





Southwest Elevation 5-5



Southeast Elevation 6-6

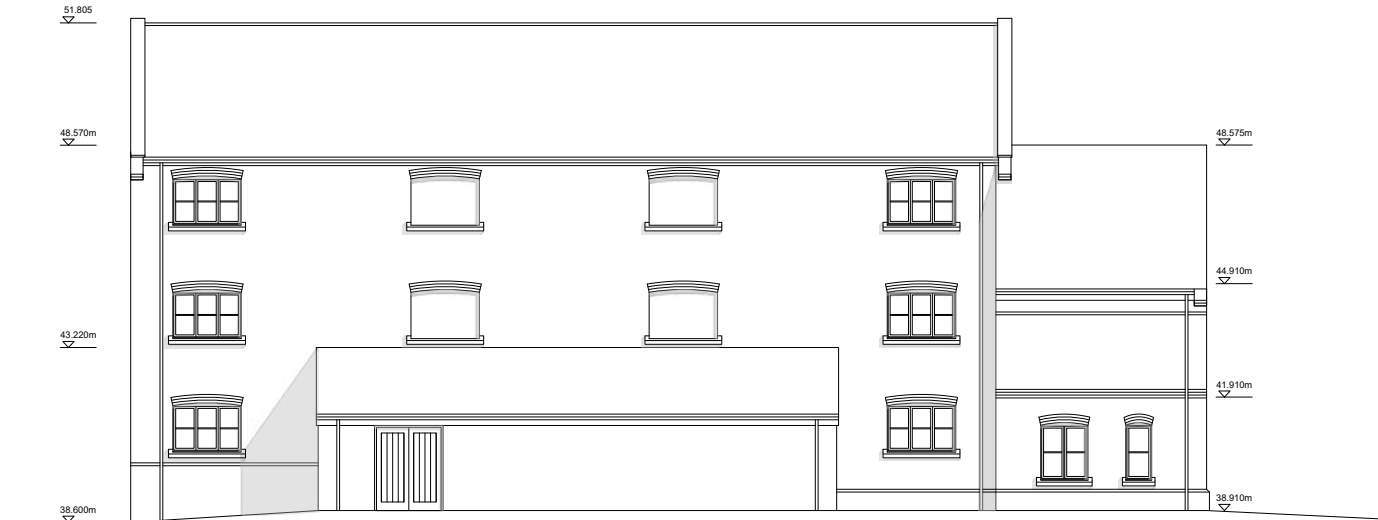

Northwest Elevation 7-7

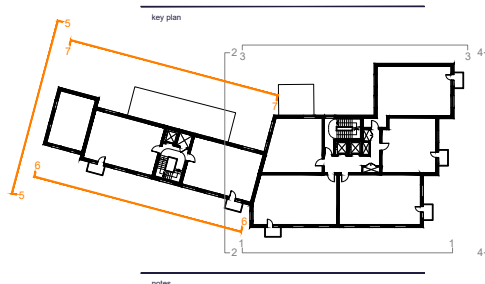

revision table prepared description

Berkeley
Designed for life

Berkeley House
Parklands Lane
Farnham Road
Reading RG2 3JY

T: 01753 756400
F: 01753 646650
www.berkeleygroup.co.uk

project
Vastern Road
Reading

drawings
Block F and G
Southwest,Southeast and Northwest Elevation

date
October 2019

scale (B x 1)
1:100

drawn
EE

checked
448.PL.EFG.202


revision
C




Southwest Elevation 5-5



Southeast Elevation 6-6

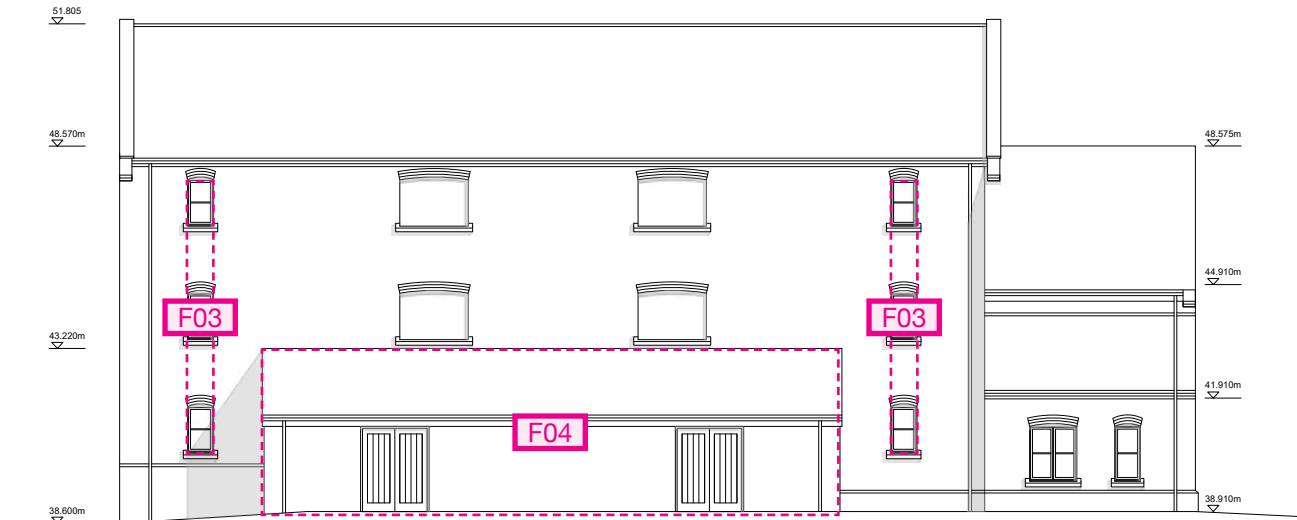

Northwest Elevation 7-7

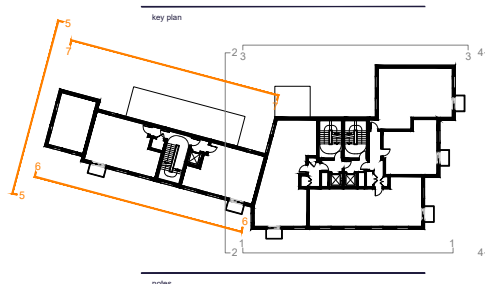

revision table prepared description

Berkeley
Designed for life

Berkeley House
Parklands Lane
Farnham Road
Reading RG2 3JY

T: 01753 756400
F: 01753 646650
www.berkeleygroup.co.uk

project
Vastern Road
Reading

drawings
Block F and G
Southwest,Southeast and Northwest Elevation


date
October 2019

scale (B x 1)
1:100


drawn
EE

checked
448.PL.EFG.202


revision
E

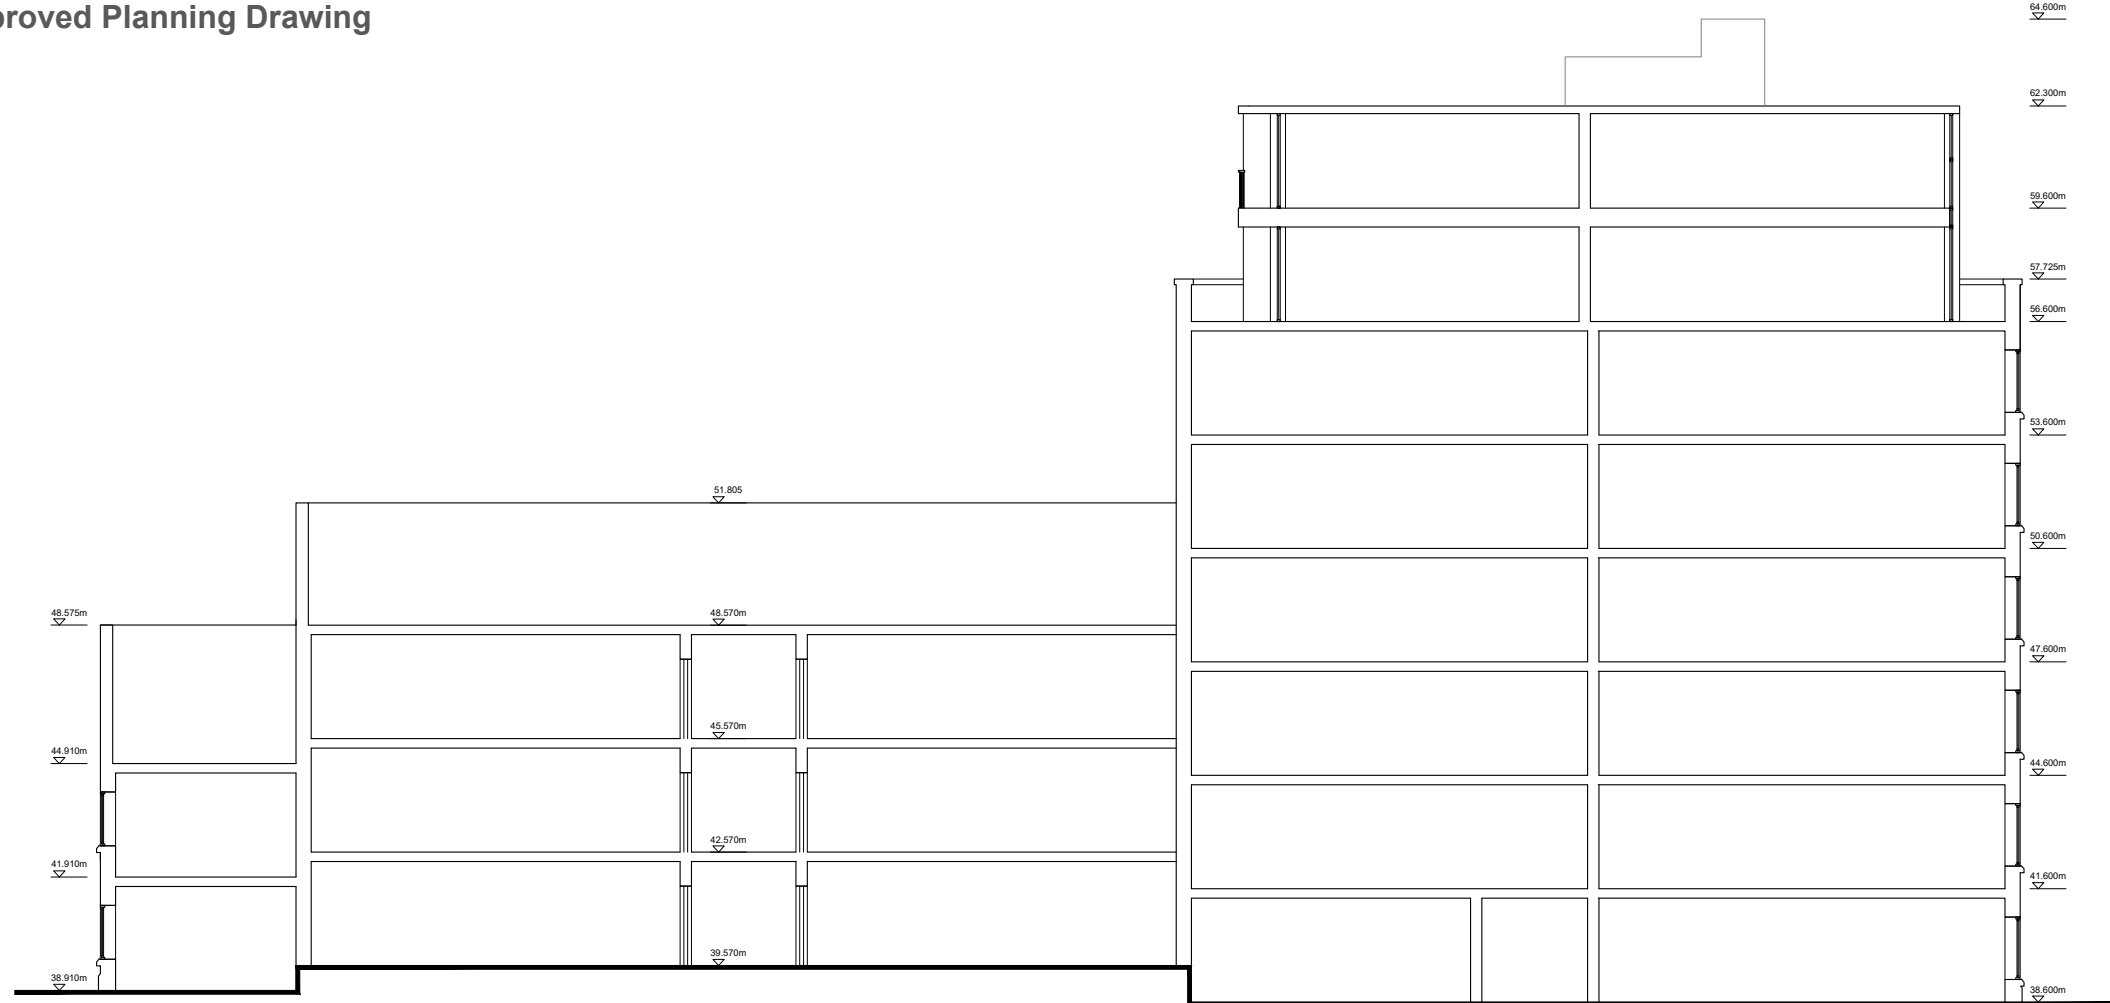


Section A-A

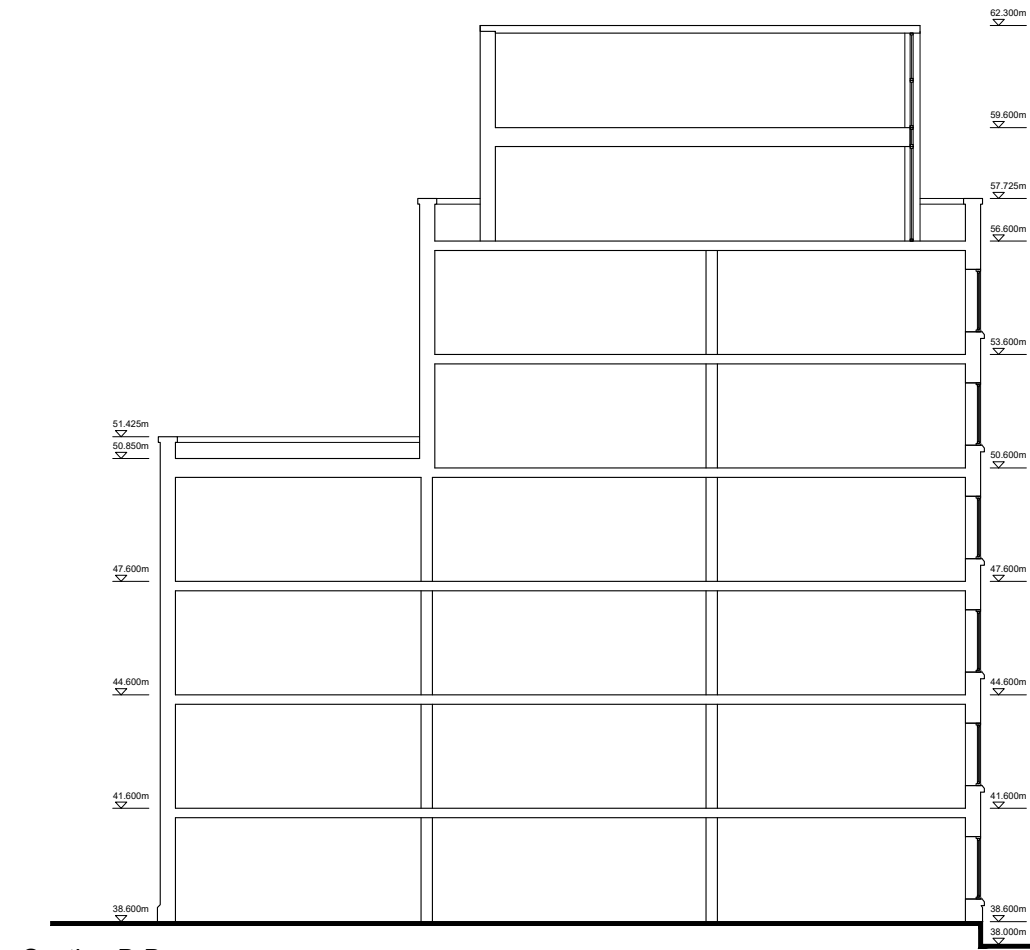

Section B-B

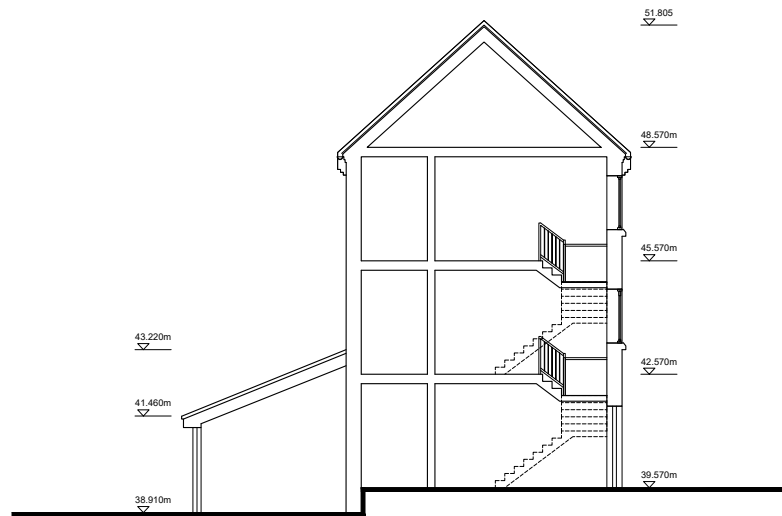

Section C-C

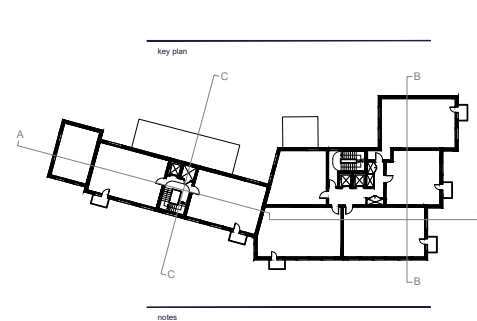

A 25.05.20 EE Added floor levels
B 26.04.20 EE Cycle and refuse store installed

revision	date	prepared	checked
1	25.05.20	EE	EE

Berkeley
Designed for life

Berkeley House
Parkway Lane
Farnham Surrey
GU14 7JH

T: 01753 784000
F: 01753 548888
www.berkeleygroup.co.uk

project
Vastern Road
Reading

drawing
Block EFG
Section A-A, B-B and C-C


date
October 2019

scale (B) of
1:100


drawn
EE

checked
B


448.PL.EFG.300

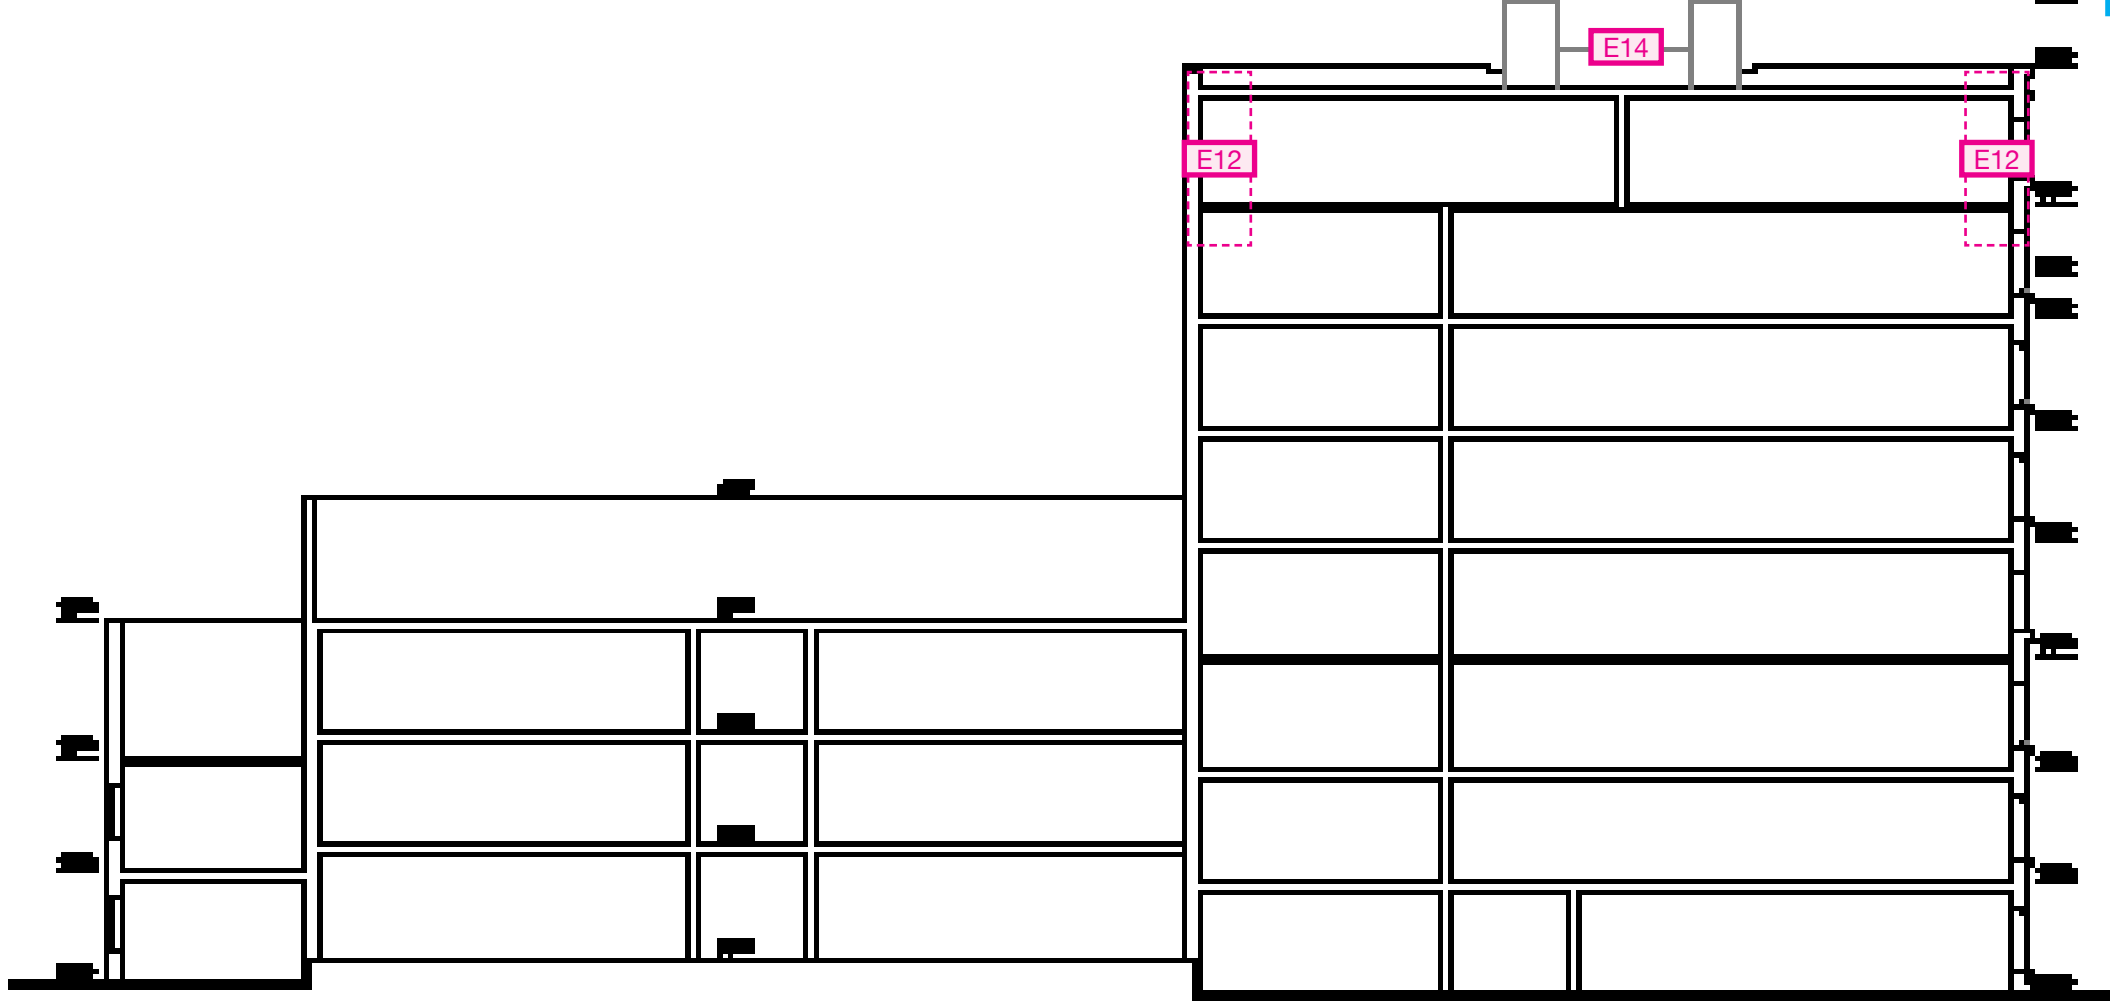


Section A-A

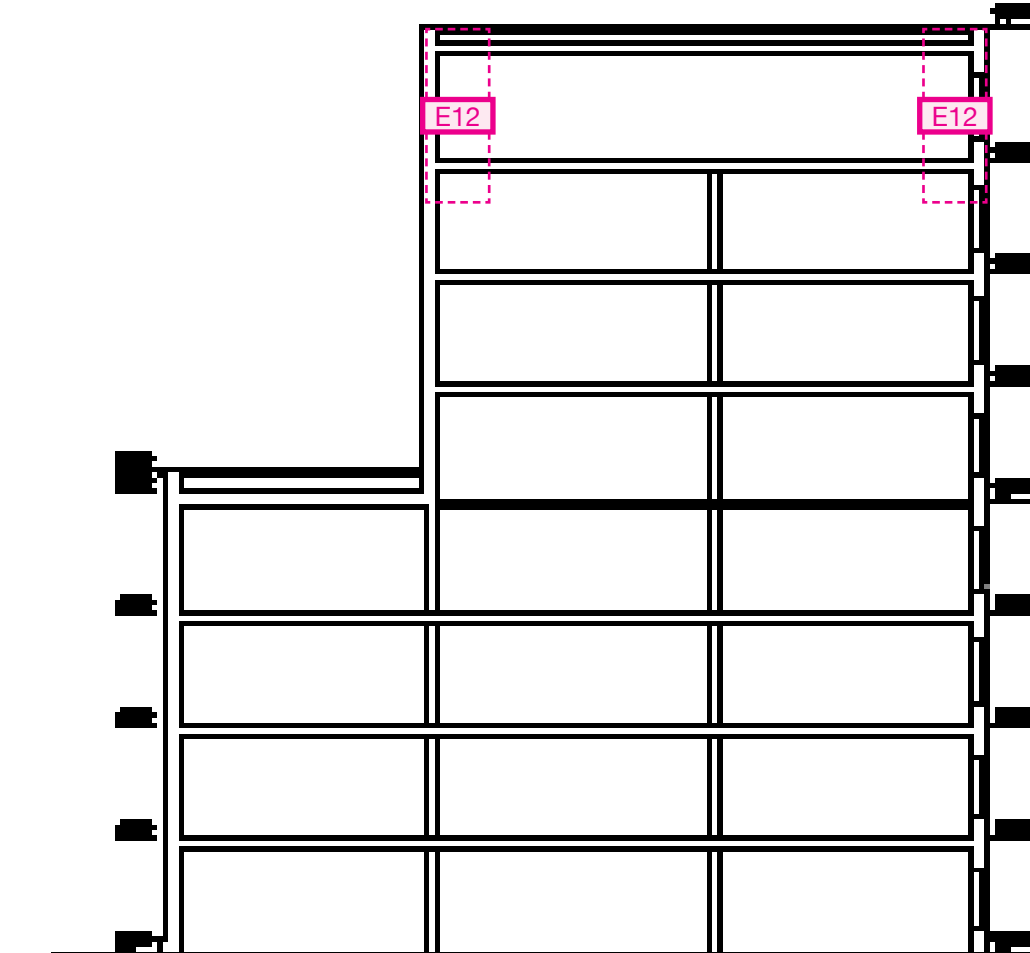

Section B-B

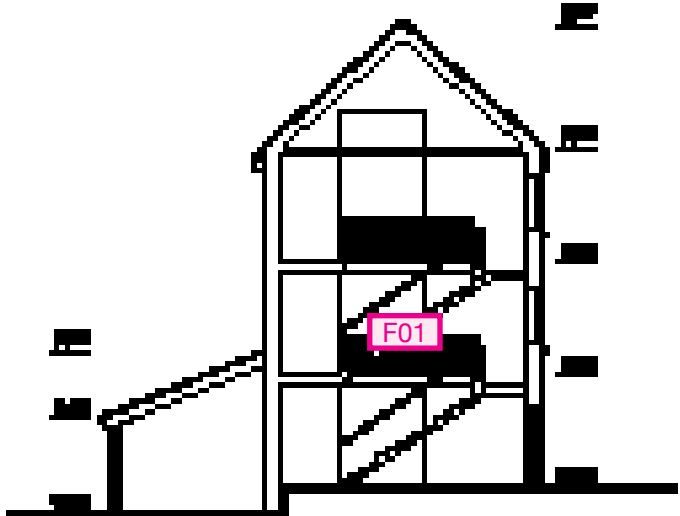

Section C-C

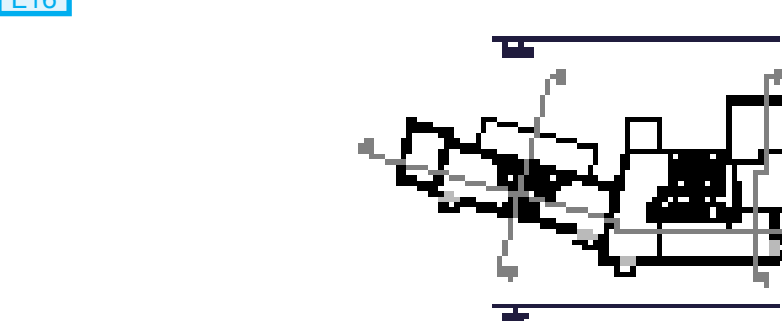

A 25.05.20 EE Added floor levels
B 26.04.20 EE Cycle and refuse store installed

revision	date	prepared	checked
1	25.05.20	EE	EE

Berkeley
Designed for life

Berkeley House
Parkway Lane
Farnham Surrey
GU14 7JH

T: 01753 784000
F: 01753 548888
www.berkeleygroup.co.uk

project
Vastern Road
Reading

drawing
Block EFG
Section A-A, B-B and C-C

date
October 2019

scale (B) of
1:100

drawn
EE

checked
B

448.PL.EFG.300