



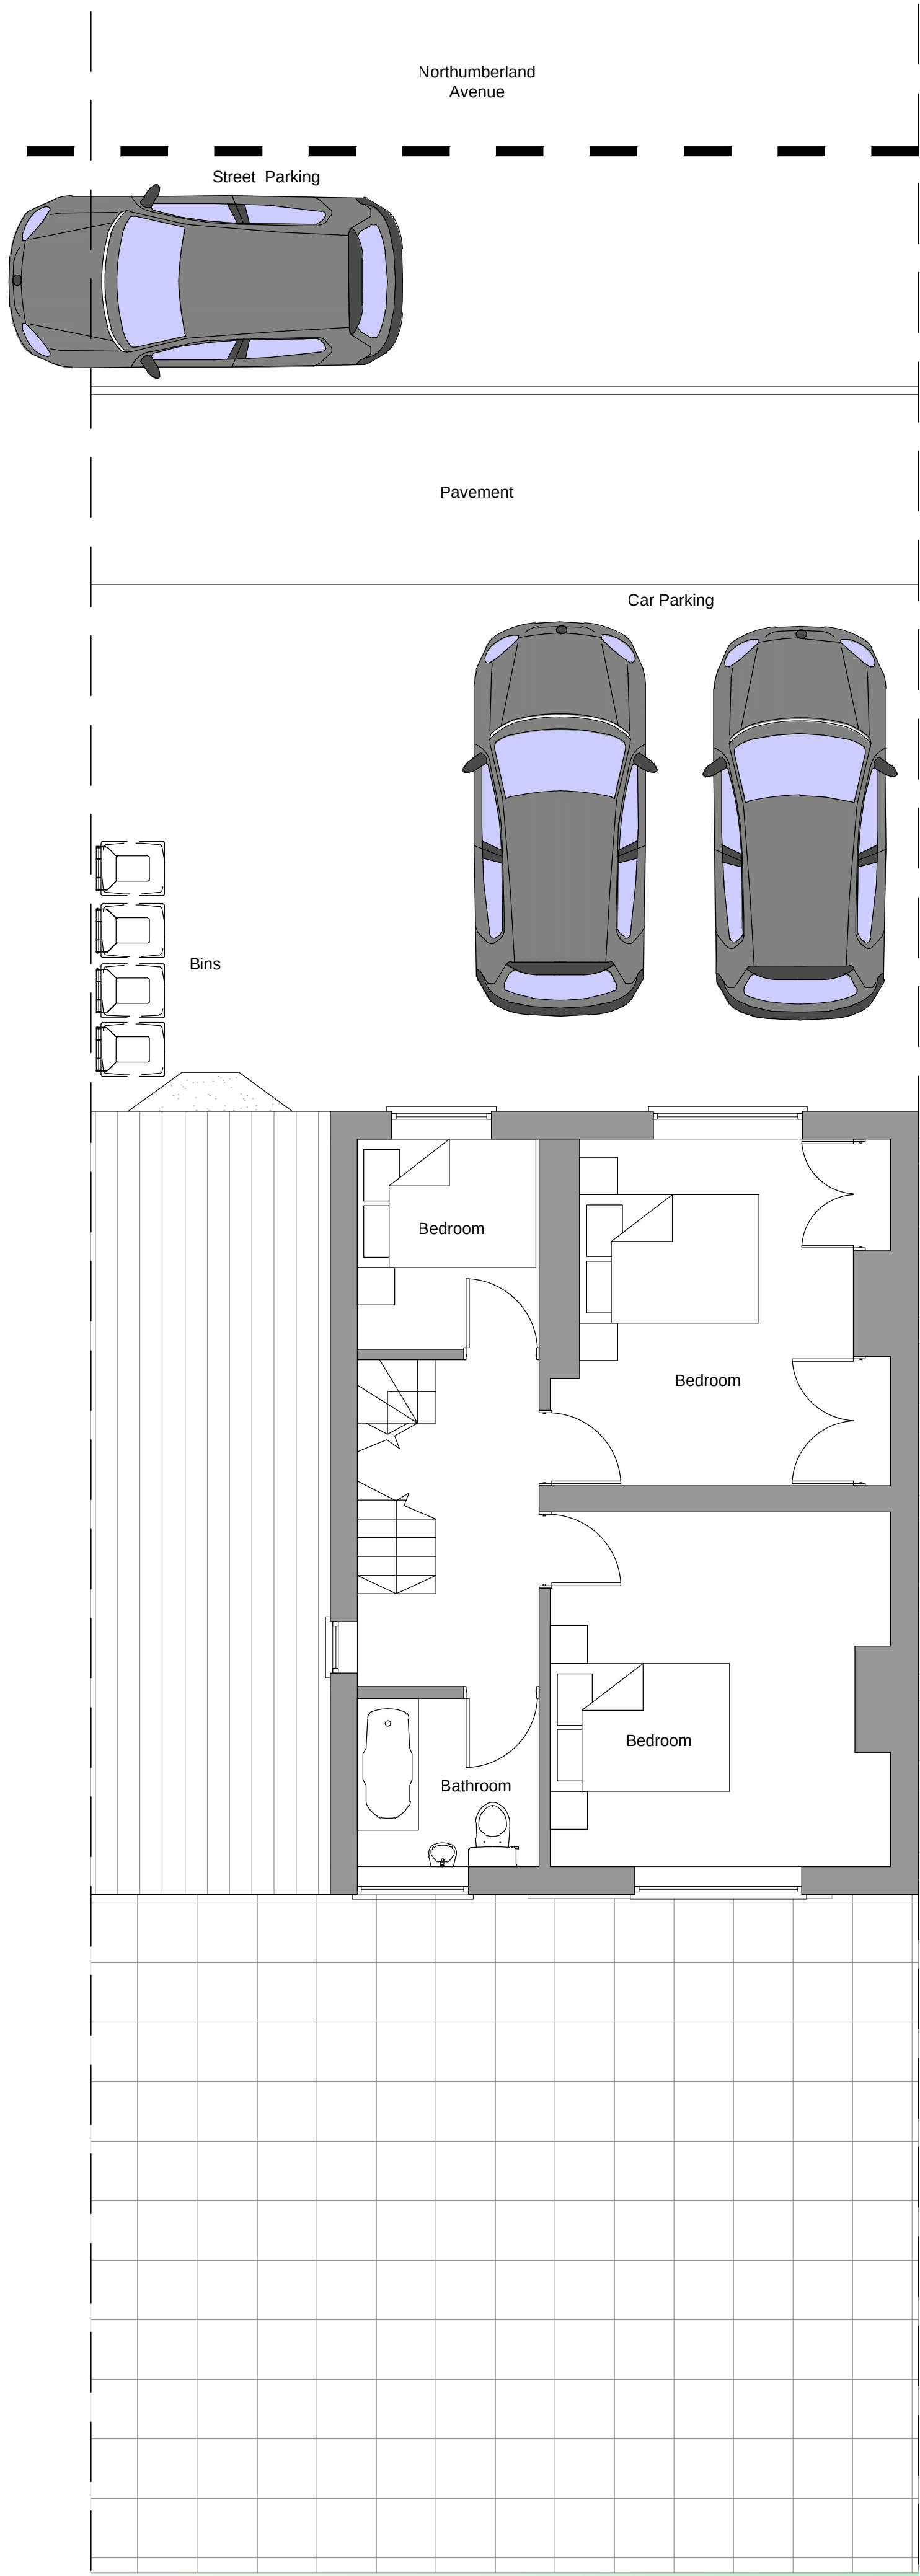

Existing
First Floor Plan

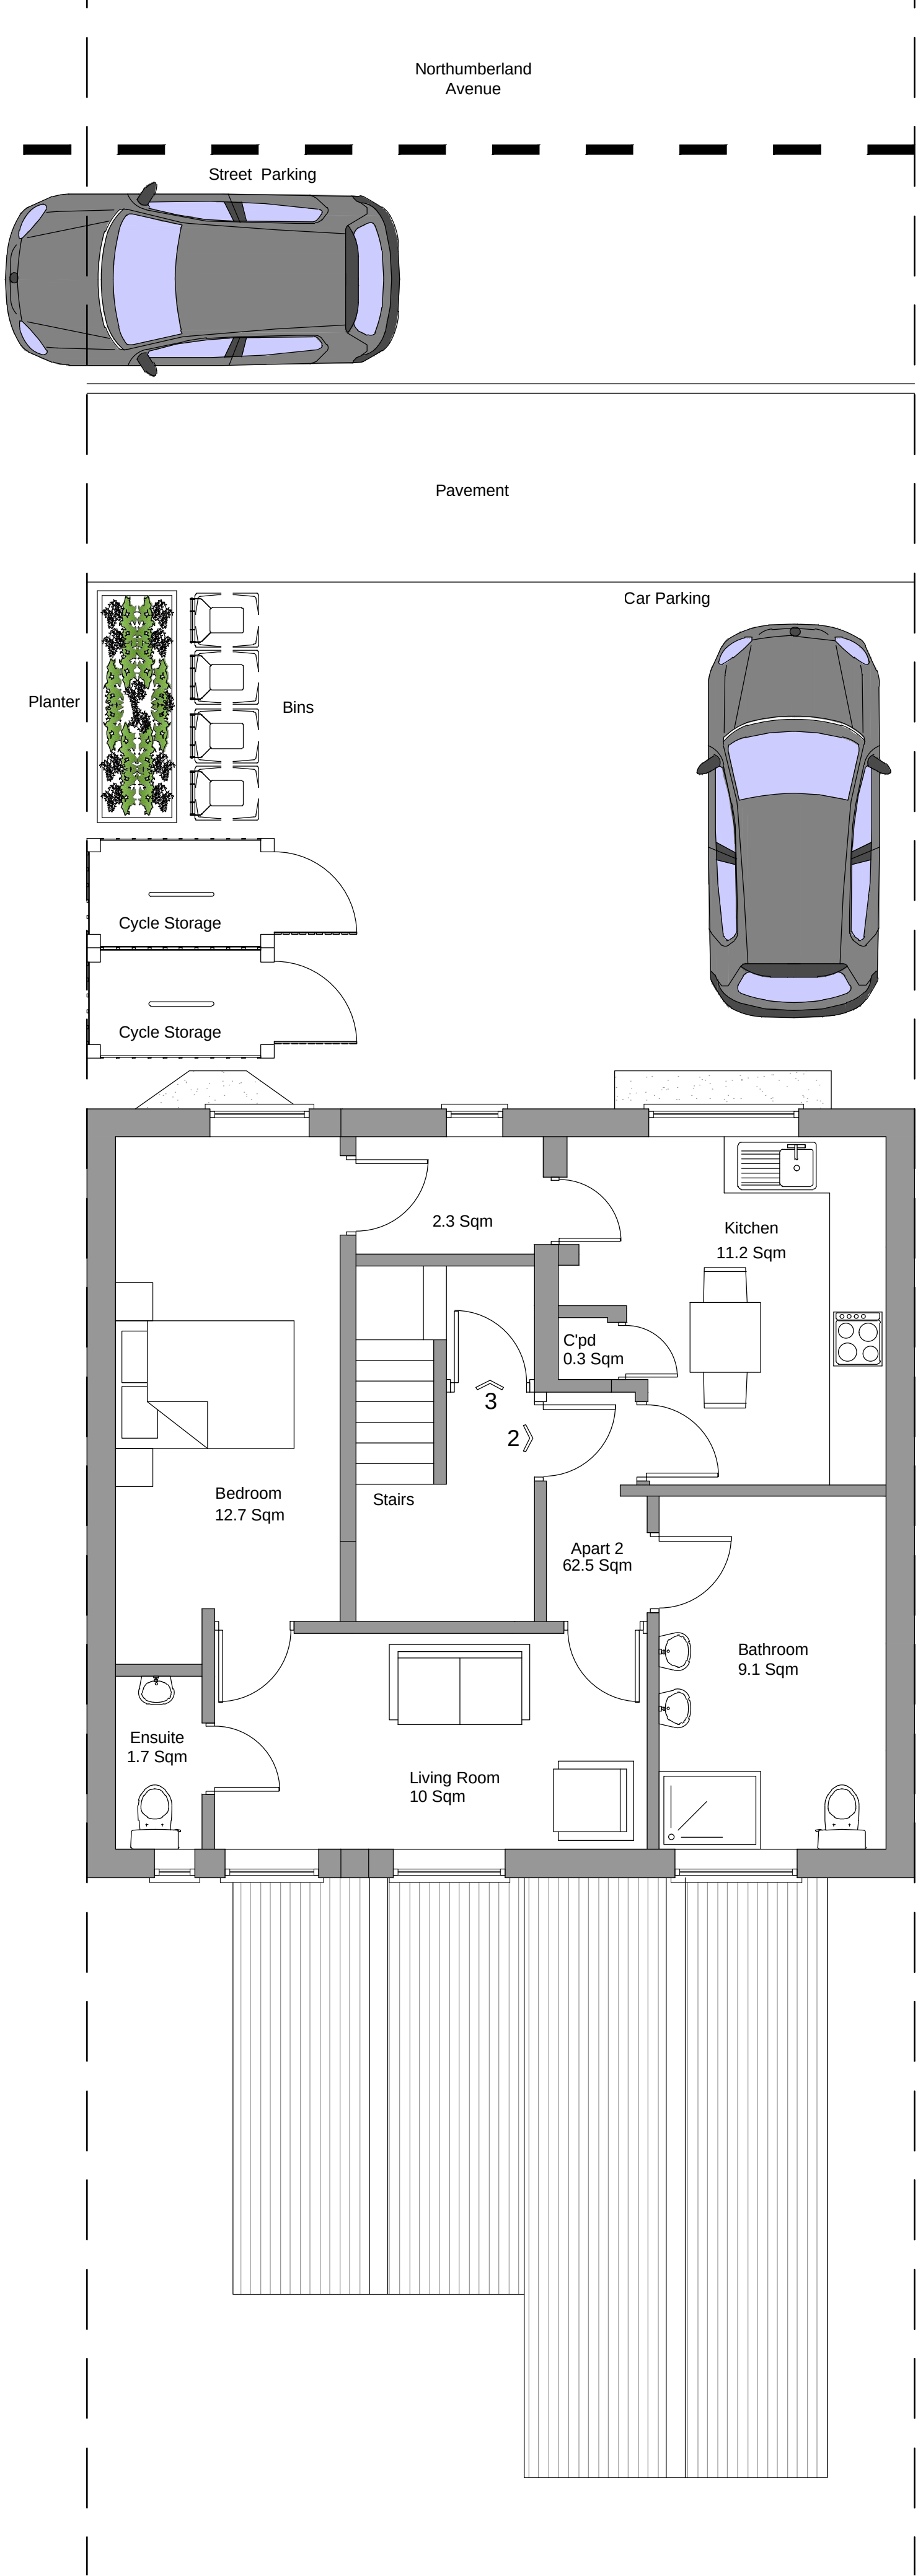

Retrospective
First Floor Plan

KEY

EXISTING & PROPOSED
STRUCTURE/PARTITION

010002000300040005000mm

SCALE 1:50

E	11.06.24	JA	DA	JA	ISSUED FOR PLANNING APPROVAL
D	21.05.24	JA	DA	JA	ISSUED FOR RETROSPCIVE PLANNING
C	05.04.24	JA	DA	JA	ISSUED FOR RETROSPECTIVE PLAN APP
B	12.02.23	JA	DA	JA	ISSUED TO CLIENT
A	22.07.20	JA	DA	JA	ISSUED FOR PLANNING APPROVAL
REV	DATE	DRN	CHKD	APPD	DESCRIPTION
DRAWING STATUS					
For Approval					

BLUEBIRD
DESIGN SERVICES

E: info@bluebirdengineering.co.uk
T: 0118 9583 551F: 0118 9583 563
A: 46LondonStreet,Reading,RG1 4SQ

CLIENT

Mr Hargun

PROJECT

95 Northumberland Avenue
Reading

TITLE

Existing and
First Floor Plans
Retrospective Planning

DRAWN

JA

DATE

July 20

SCALE

1:50 @ A1

DRG NO

A-1012

REV

E

© BLUEBIRD ENGINEERING LTD 2019