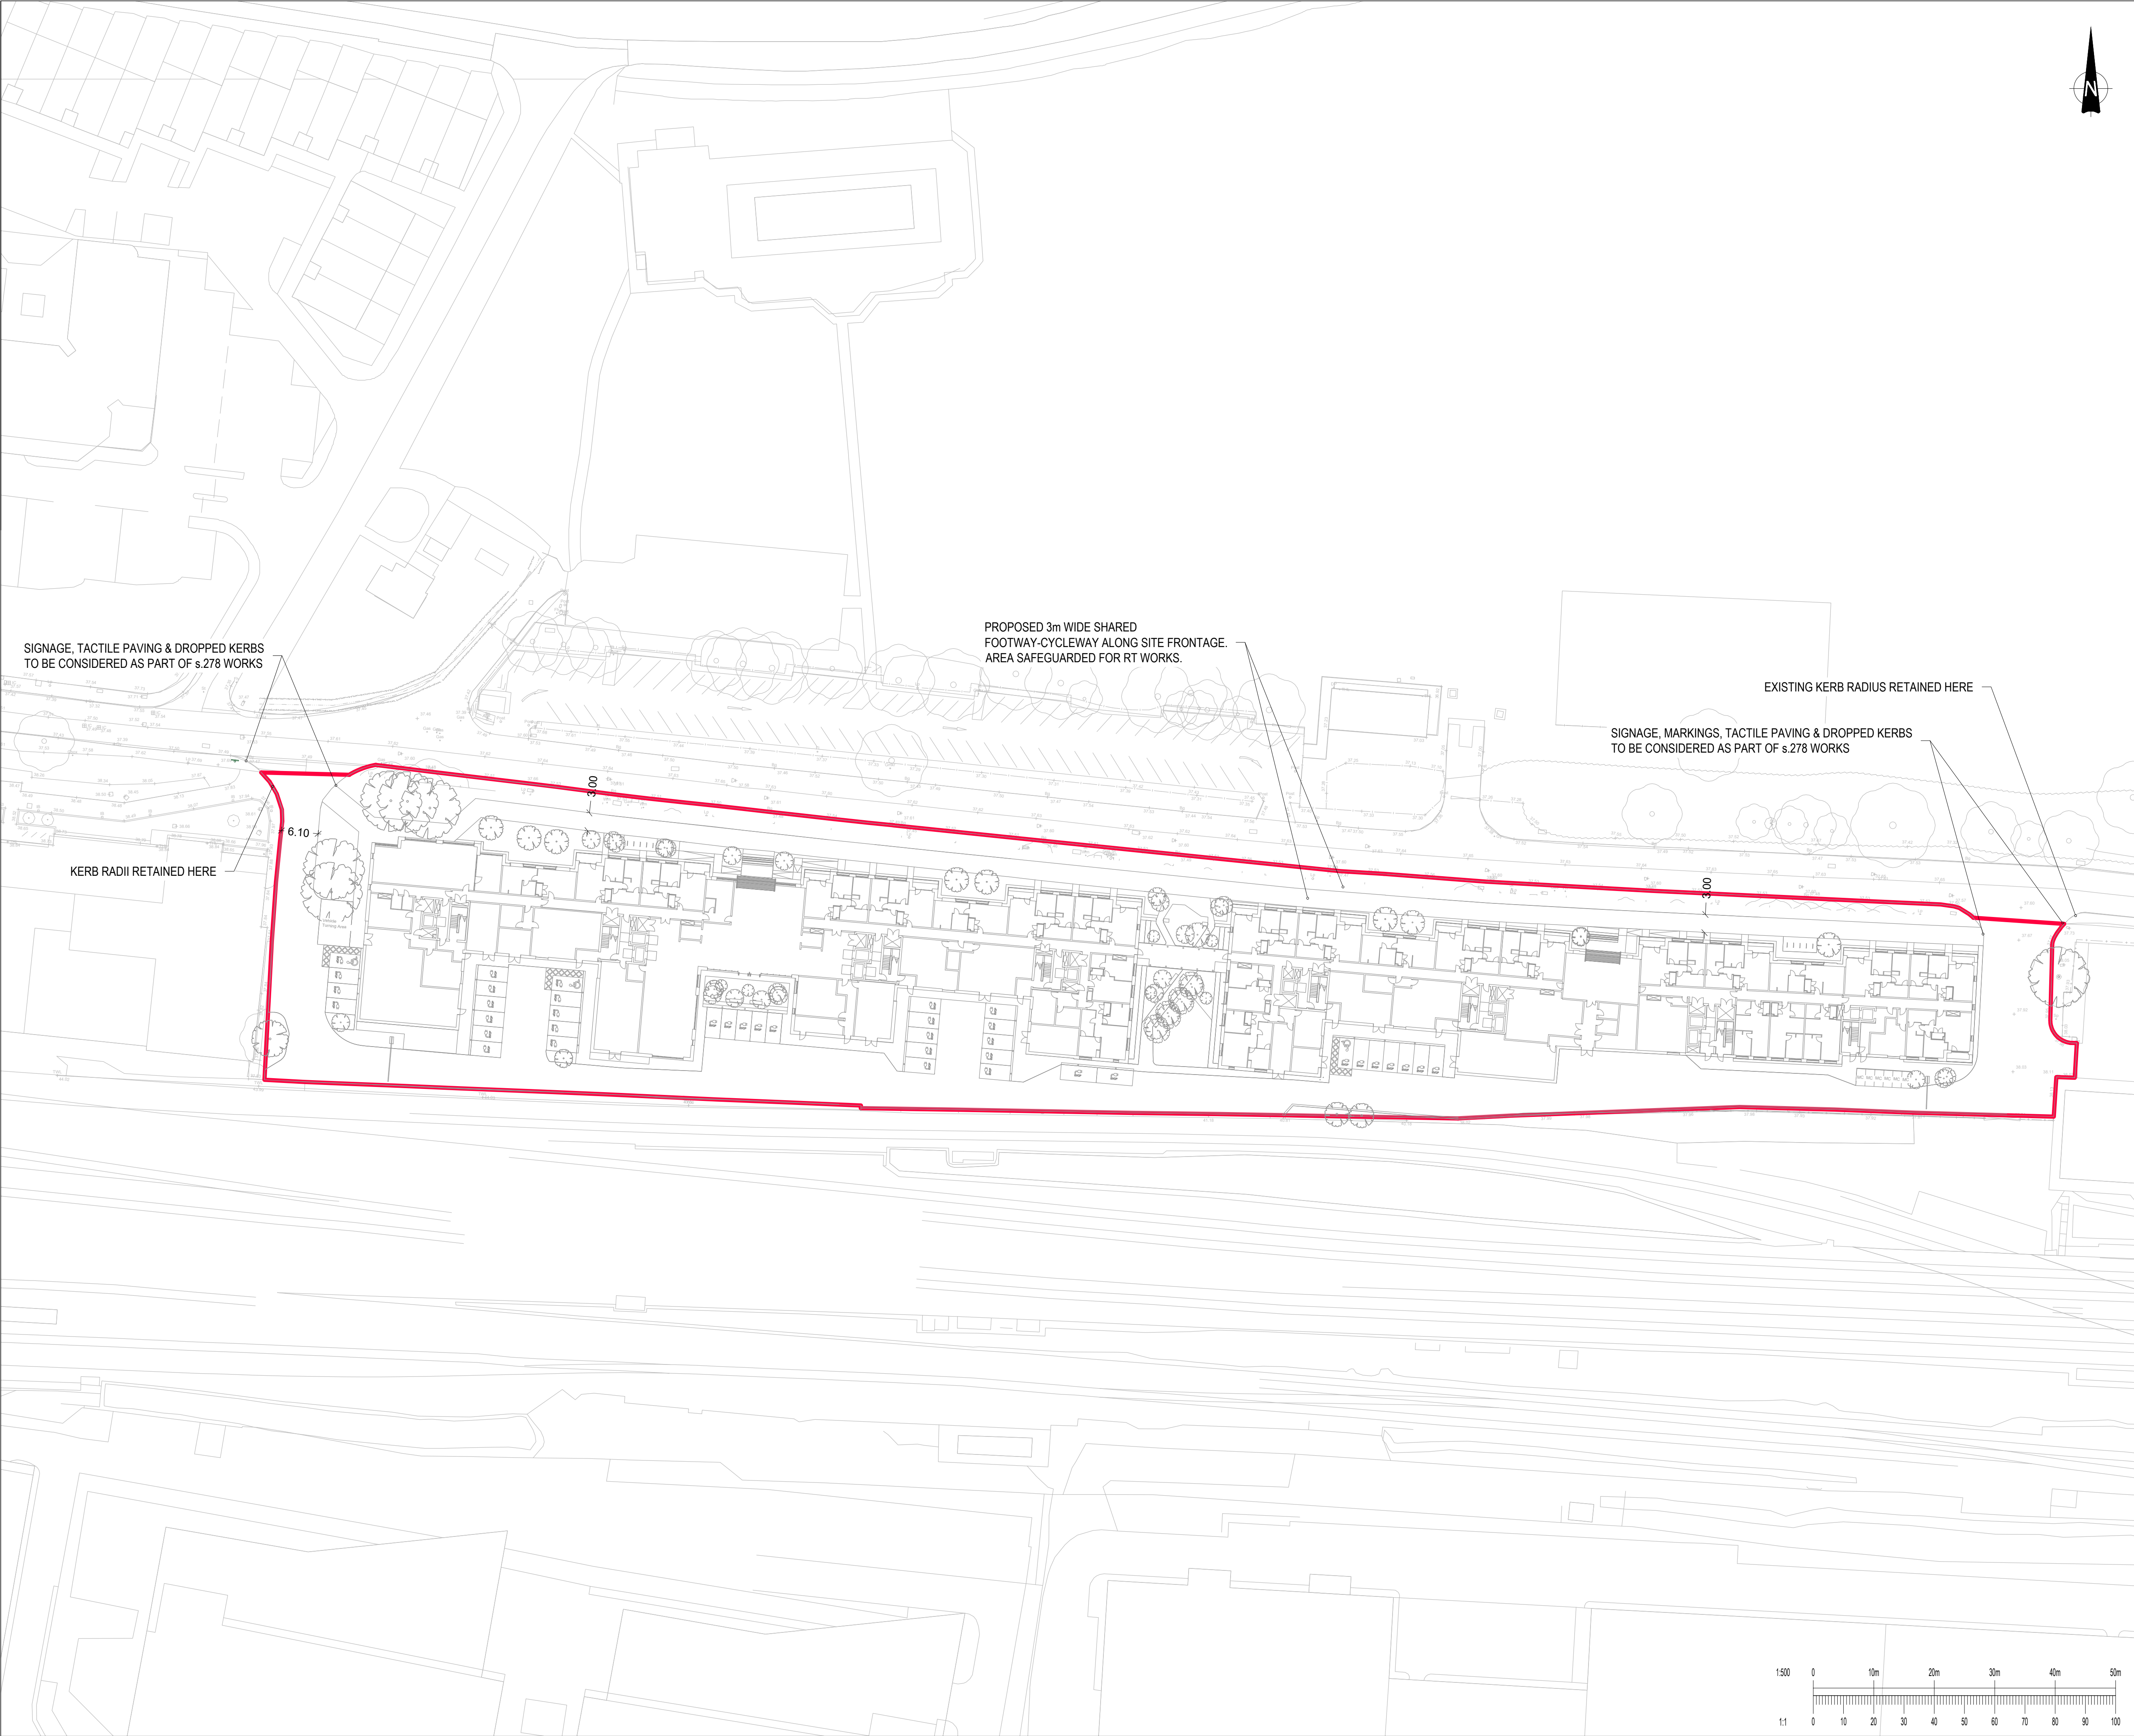


GENERAL NOTES:

- THIS DRAWING IS TO BE READ IN CONJUNCTION WITH ALL RELEVANT ARCHITECTS AND ENGINEERS DRAWINGS AND SPECIFICATIONS.
- DO NOT SCALE FROM THIS DRAWING UNLESS BY REFERENCE TO THE SCALE BAR PROVIDED.
- ALL DIMENSIONS ARE IN METRES UNLESS NOTED OTHERWISE.
- FOR GENERAL NOTES REFER TO DRAWING.
- THE CONTENTS OF THIS DRAWING ARE FOR INDICATIVE INFORMATION ONLY AND ARE NOT SUITABLE FOR CONSTRUCTION PURPOSES.
- BASED ON 5PLUS ARCHITECTS' LAYOUT.
DRAWING REF: 'READ-5PA-ZZ-00-DR-A-022200-Ground Floor Plan - Masterplan'

KEY: — EXTENTS OF RED LINE (as supplied by 5plus)

P07	Layout updated	04/06/24	MQ	AT
P06	Redline updated	24/05/24	JM	AT
P05	Layout updated	23/05/24	JM	AT
P04	Notes updated	26/03/24	JM	AT
P03	Layout updated	22/03/24	JM	KOB
P02	Layout & redline updated	07/02/24	JM	KOB
Rev:	Description:	Date:	By:	Chkd:

Curtins

Merchant Exchange, 17-19 Whitworth Street West, Manchester, M1 5WG
0161 236 2394
manchester@curtins.com
www.curtins.com

Civils & Structures • Transport Planning • Environmental • Infrastructure • Geotechnical • Conservation & Heritage • Principal Designer
Birmingham • Bristol • Cambridge • Cardiff • Douglas • Dublin • Edinburgh • Glasgow • Kendal • Leeds • Liverpool • London • Manchester • Nottingham

Status:

FOR PLANNING

Project:


NAPIER COURT, READING

Orig Title:

ACCESS ARRANGEMENT

Drawn By	JM	Designed By	JM	Checked By	KOB
Date			27/10/23		
Scales @ A1			1:500		

Project No - Originator - Function - Spatial - Form - Discipline - Number	Revision
80908 - CUR - XX - 00 - D -TP- 75001	P07

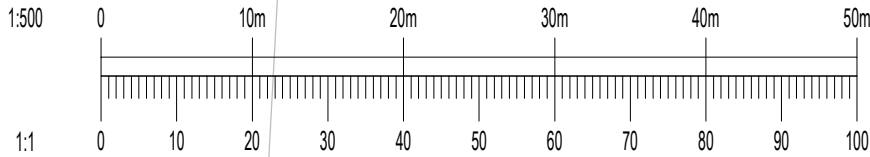

I:\ms & IT\Projects\809001 - 081000\809008 - Napier Road Reading\QA-Production\A4-Models Drawings\TPCA0715