



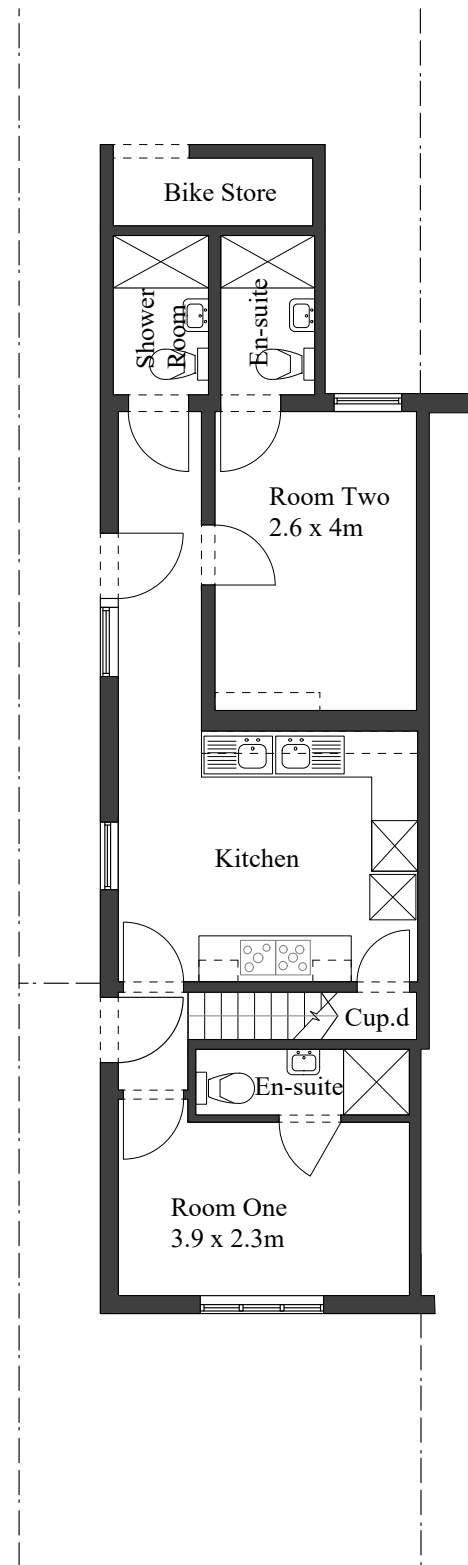

Ground Floor Plan  
Scale 1:100 @ A3

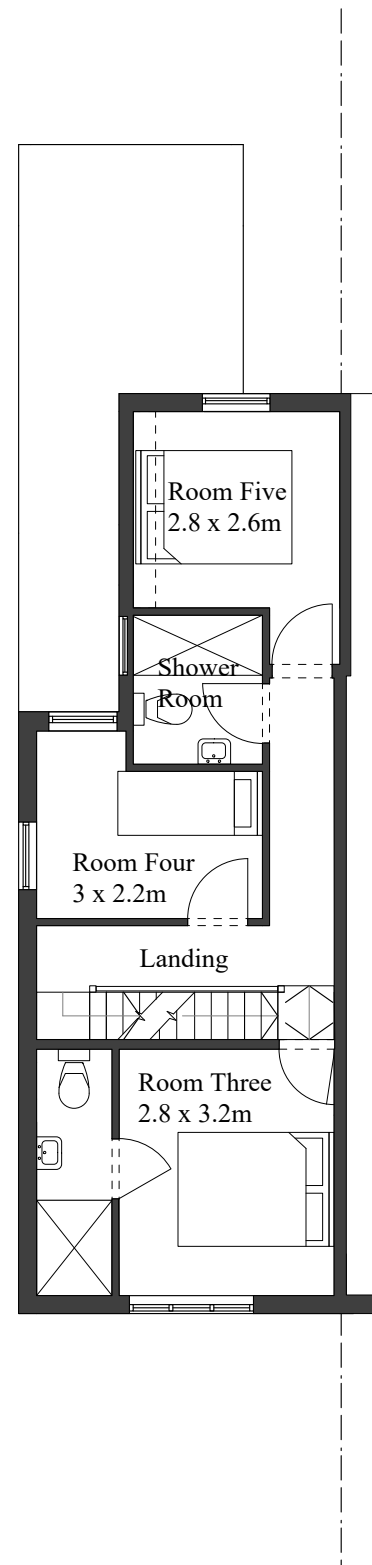

First Floor Plan  
Scale 1:100 @ A3

Use figured dimensions only. All levels and dimensions to be checked on site. This drawing is to be read in conjunction with all other relevant drawings and specifications. © Robert Young Associates (Hungerford) Ltd This drawing and design remains the copyright and intellectual Property of Robert Young Associates(Hungerford) Ltd and shall not be copied in any format without approval.

Ground and First Floor Plans  
Scale 1:100 @ A3

project name: 136 Whitley Wood Lane  
Reading  
Berkshire  
RG2 8PP

drawing reference: Survey Plans  
drawing number: Existing Survey Plans and Elevations

status: Planning application

revision: -  
date: 09/05/2024

scale: 1:100 @ A1

drawn: MFR checked: R Y



**Robert Young Associates (Hungerford) Ltd**  
Architectural Consultants Chartered Townplanners

Tel: 01488 208 845 Mob: 07977407288  
bobyoun@ryassociatesuk.co.uk | www.robertyoungassociates.com