




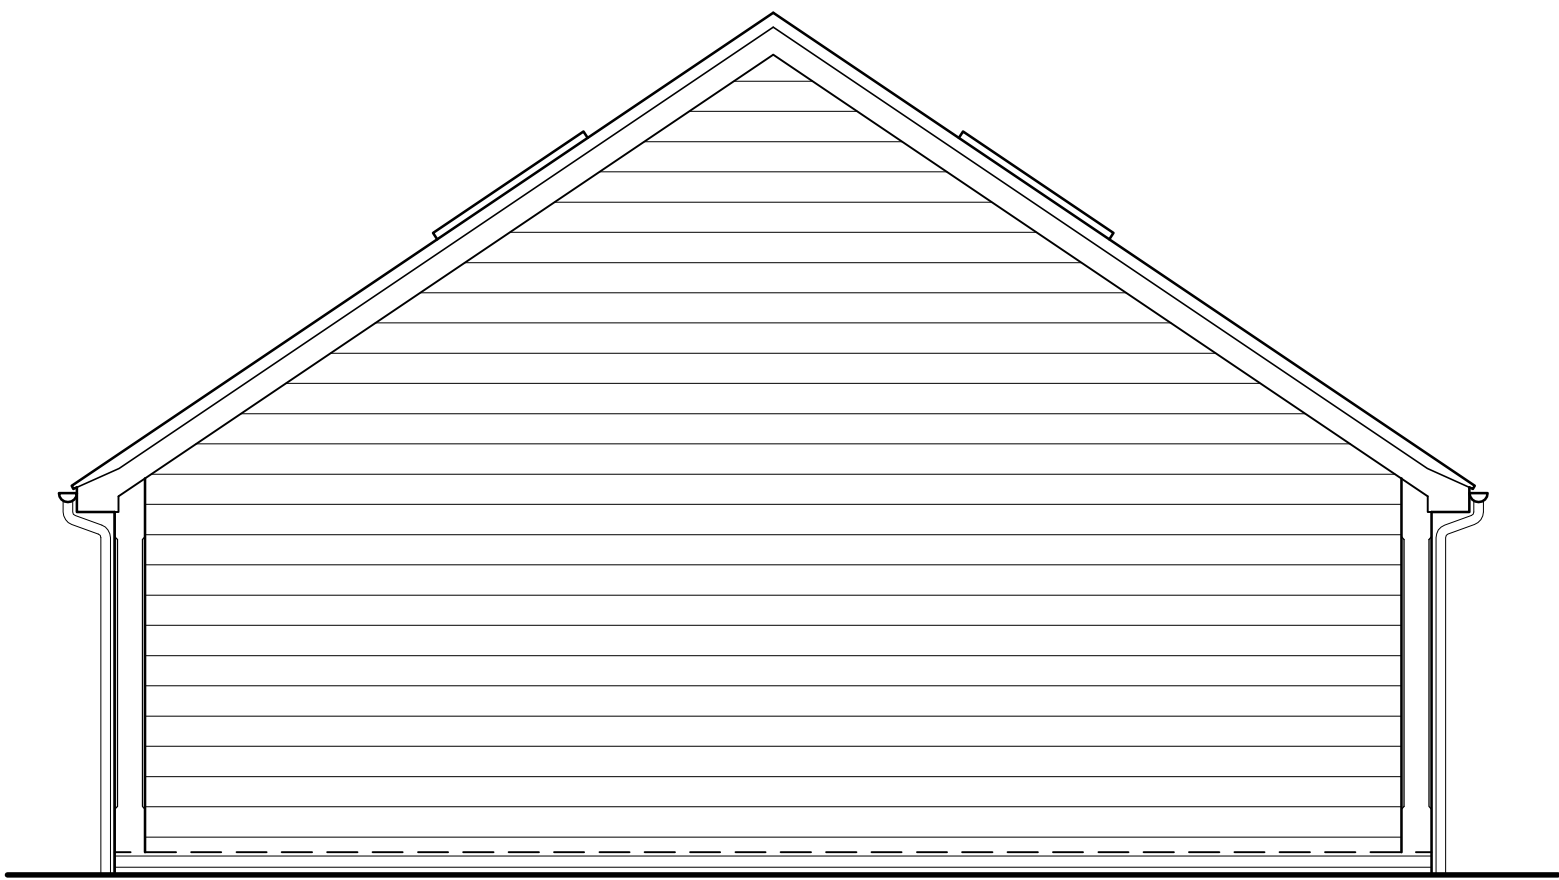


Proposed North Elevation

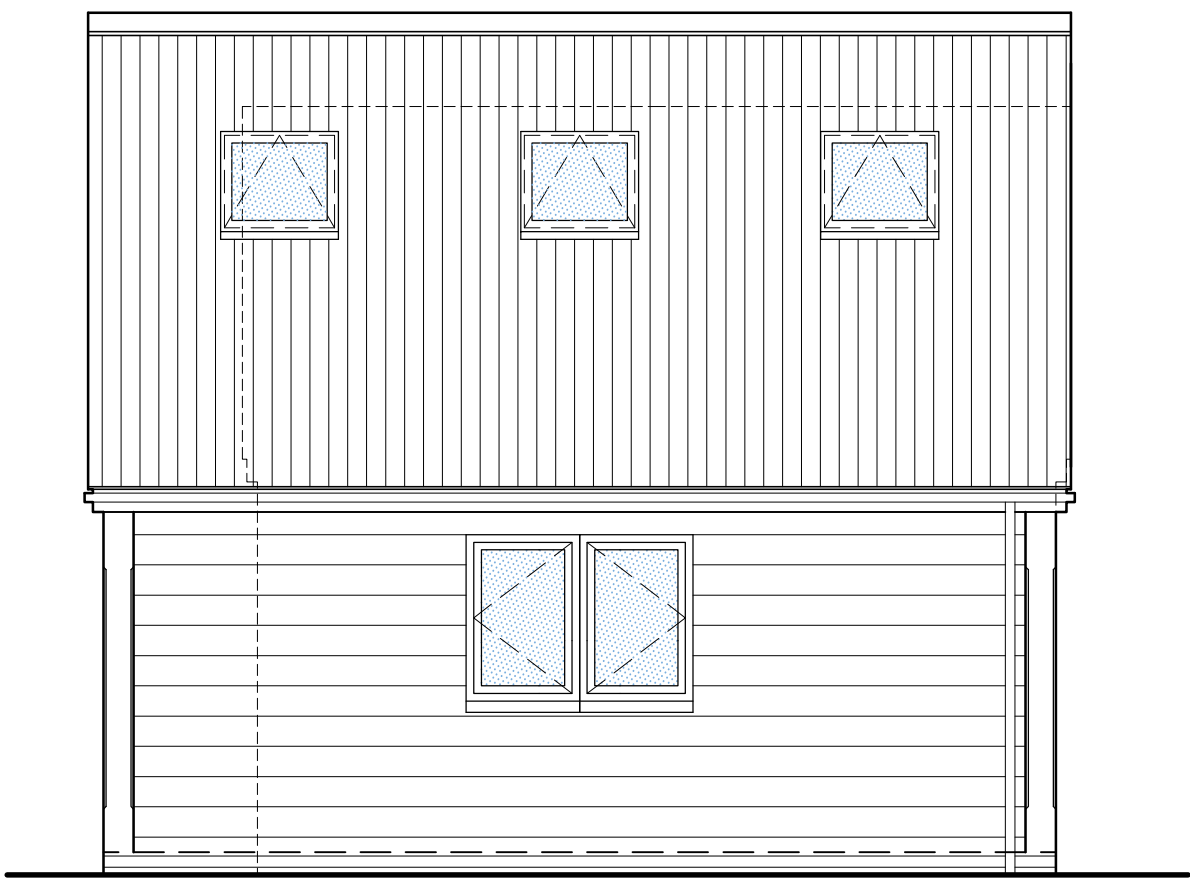


Proposed West Elevation

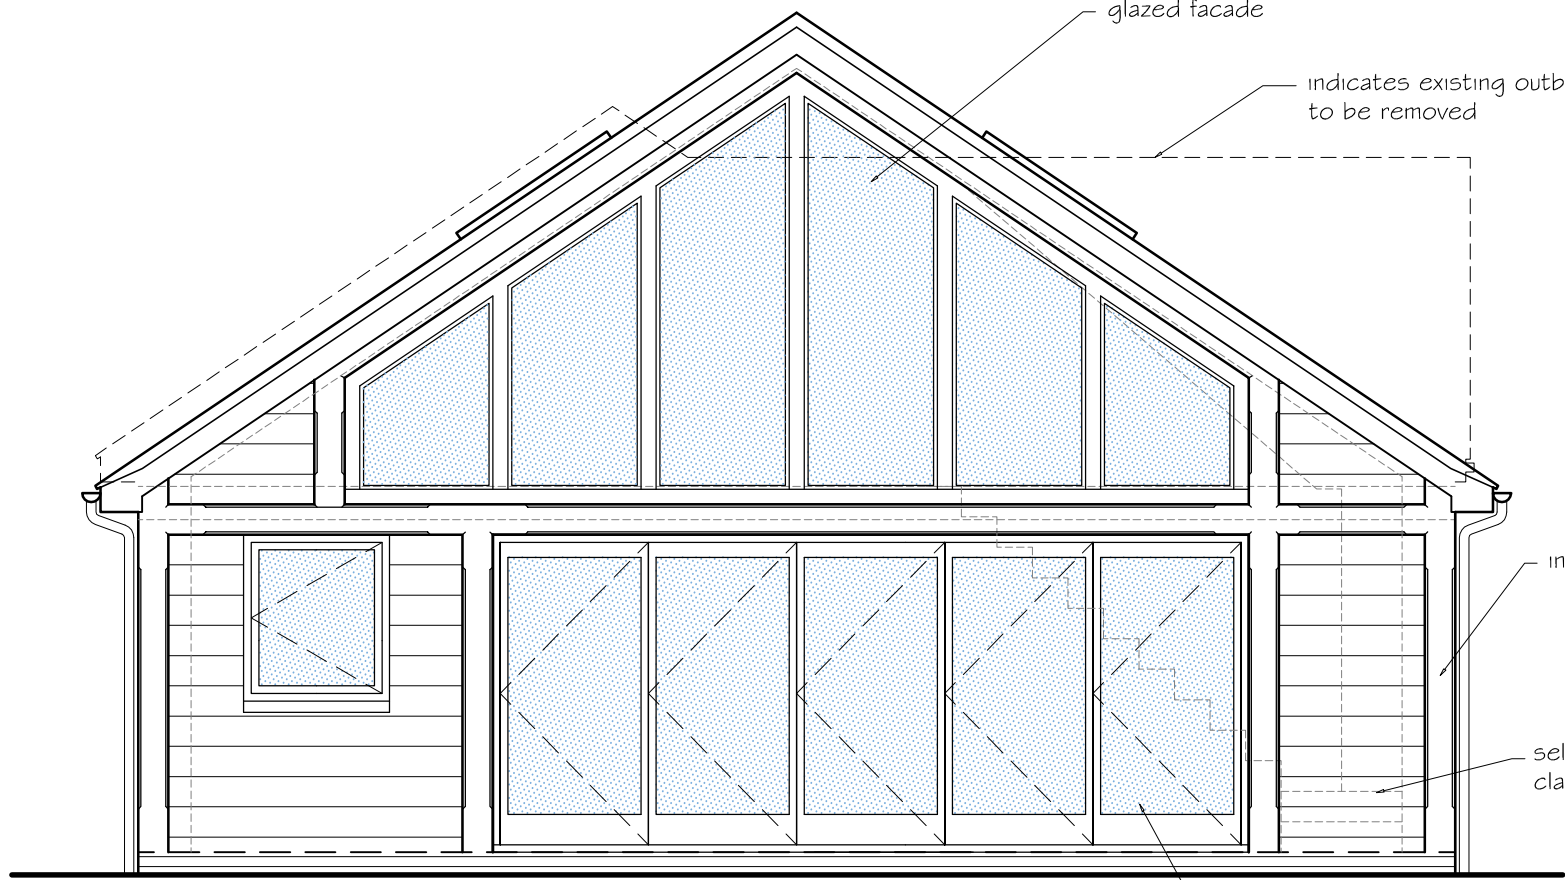



Proposed South Elevation

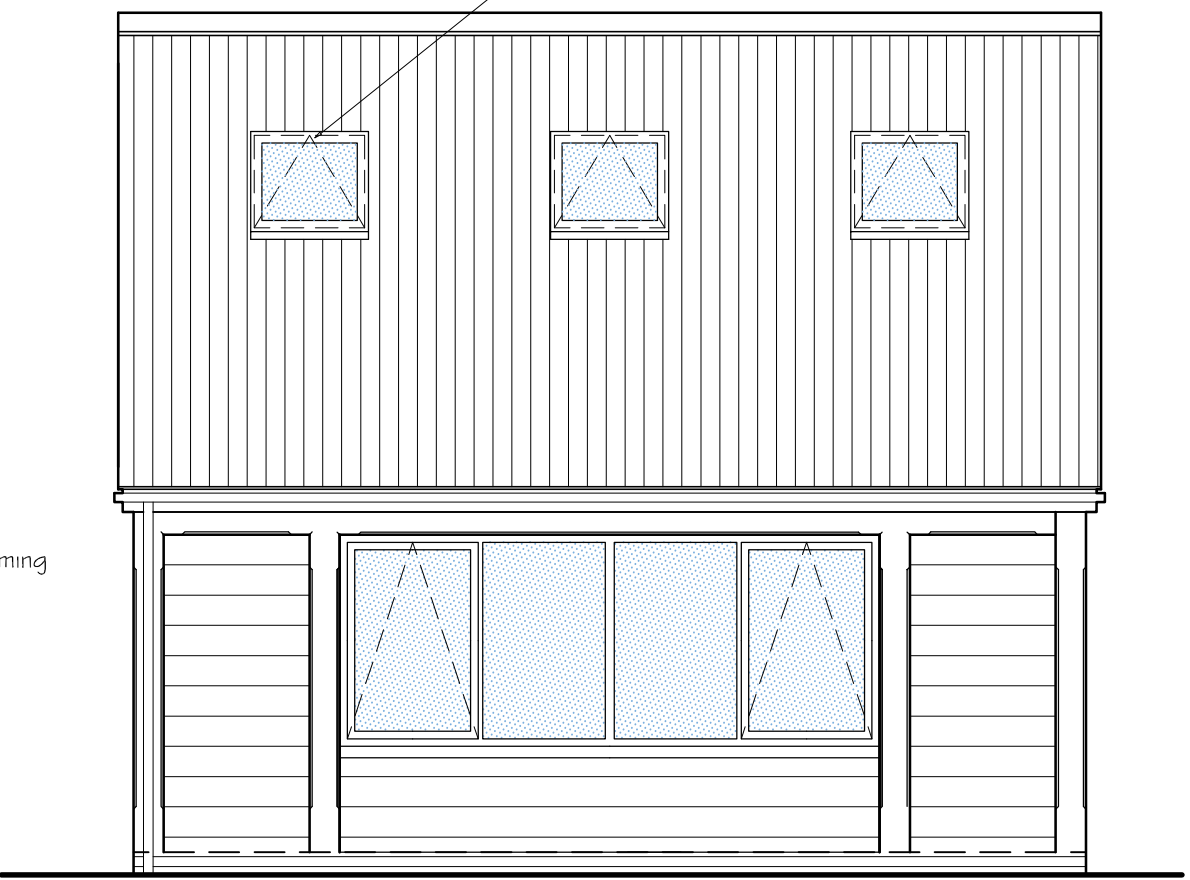


Proposed East Elevation

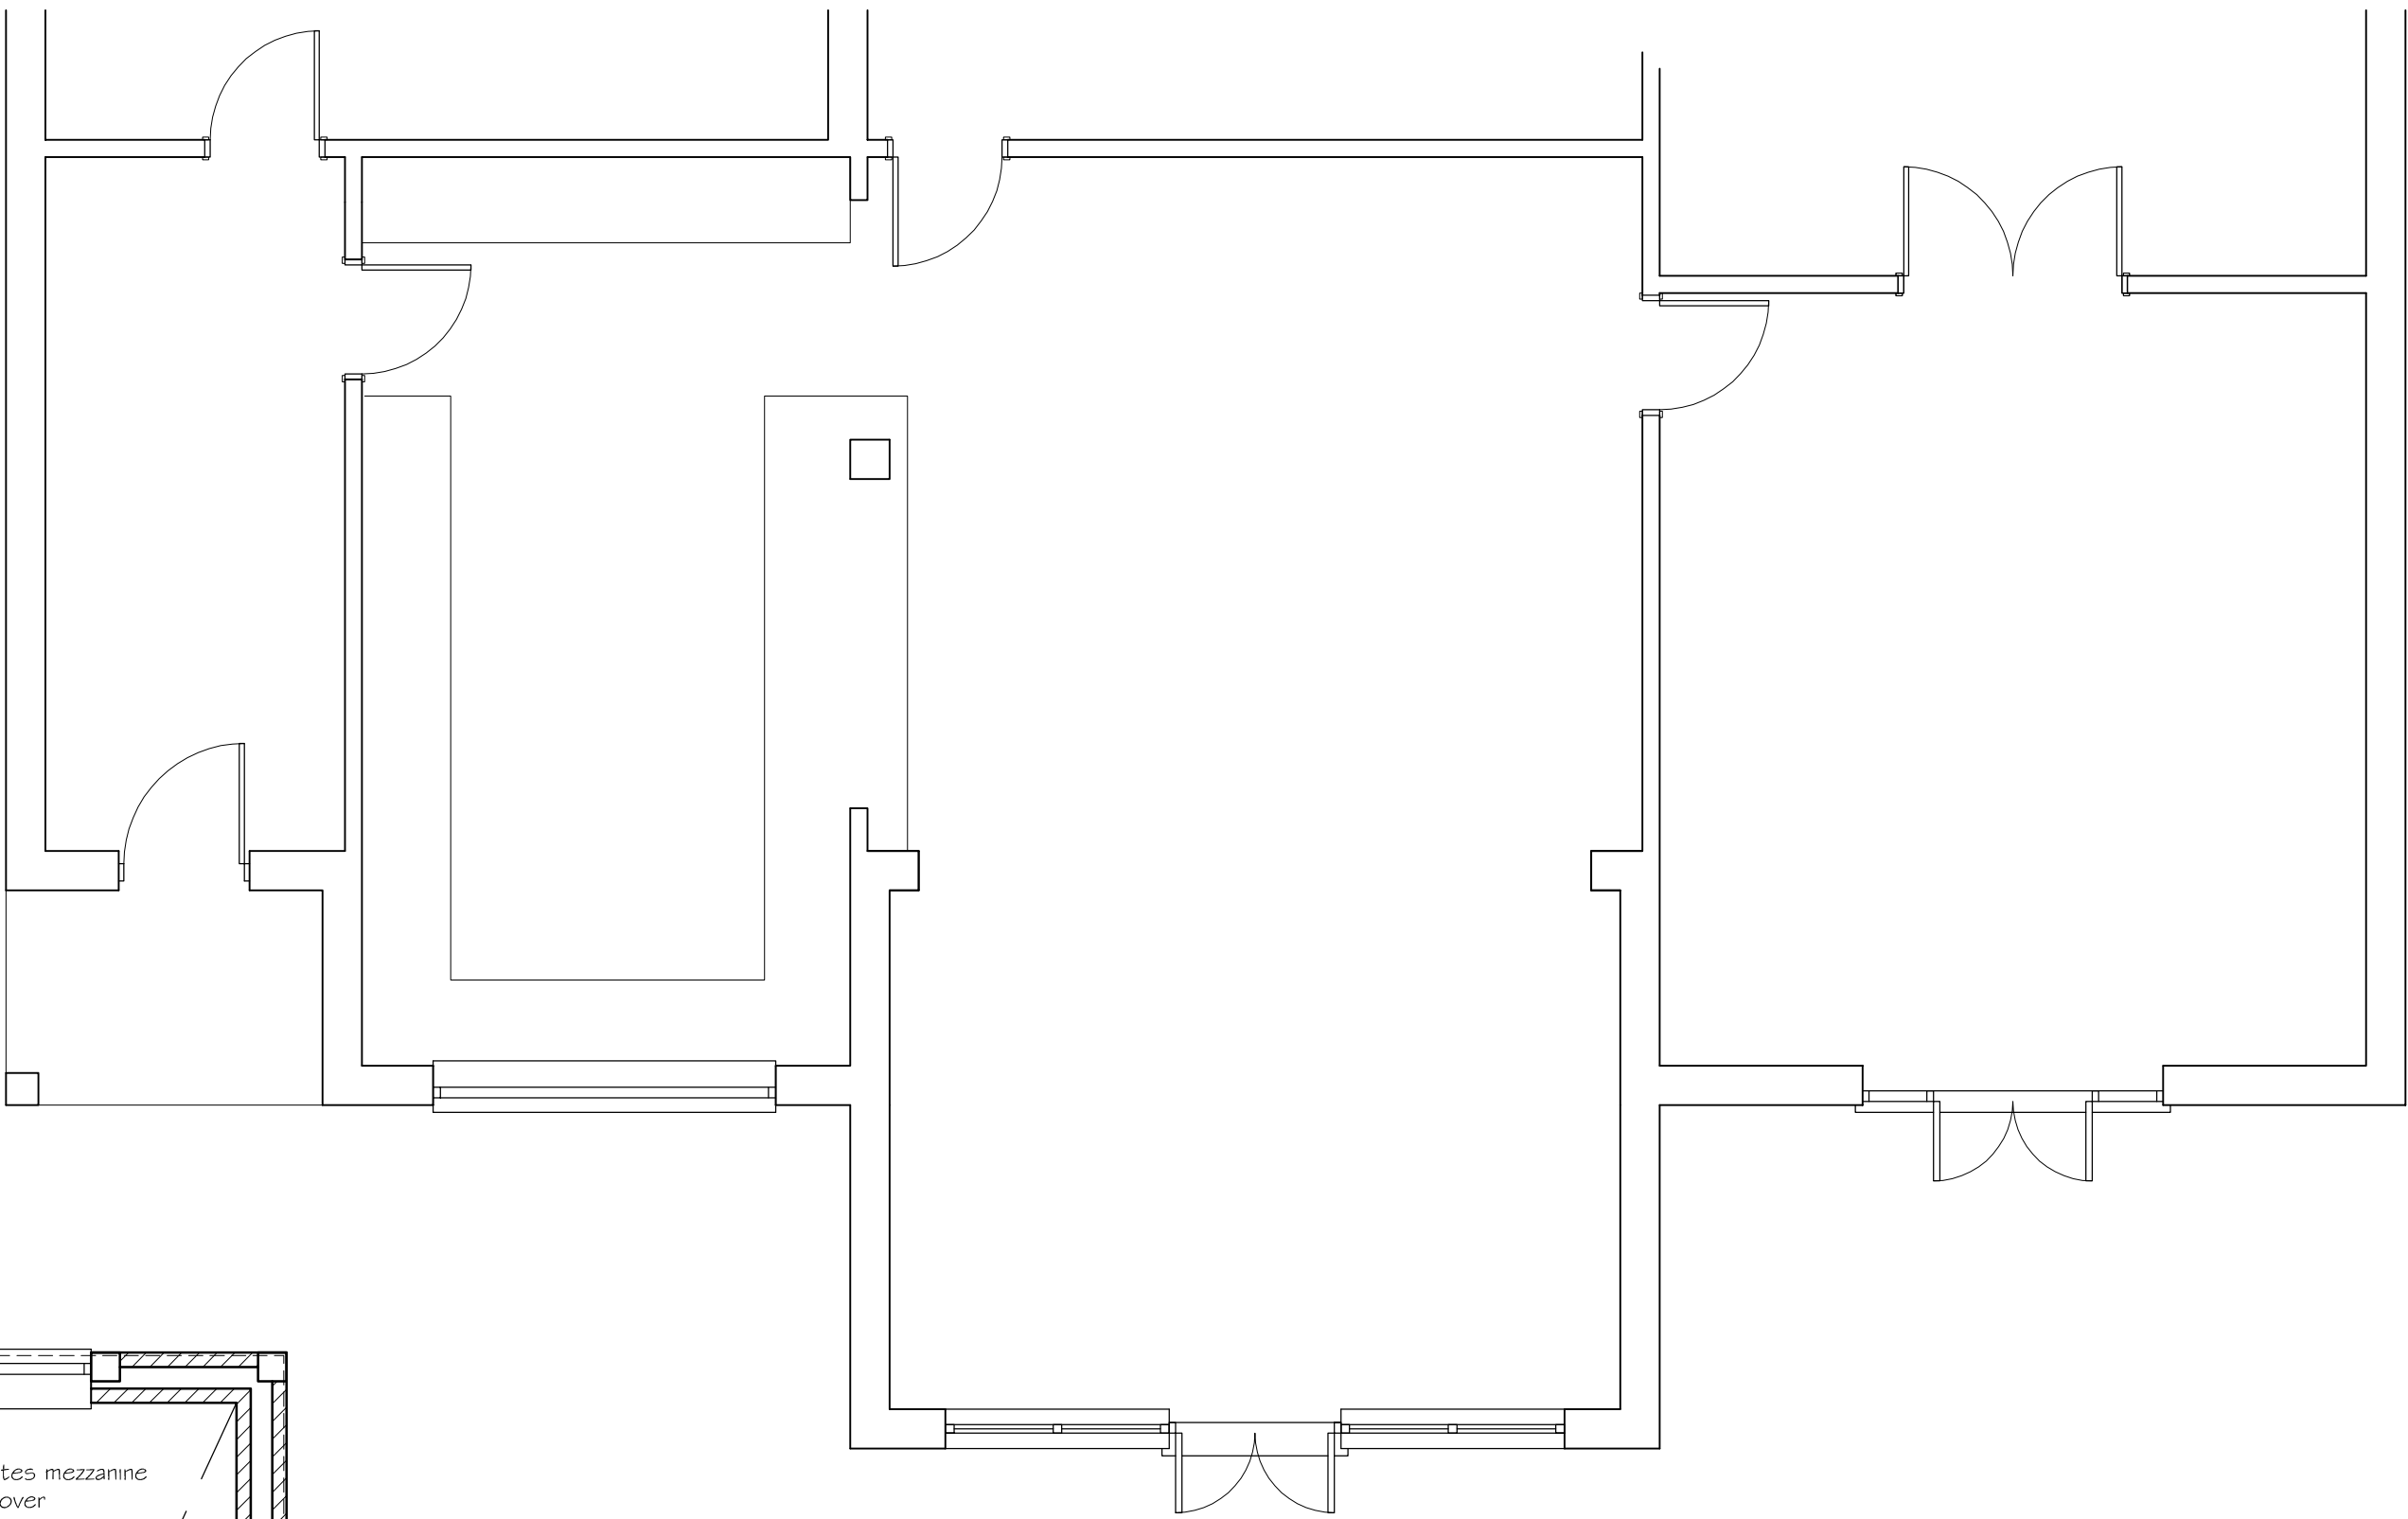

Proposed Ground Floor Plan
SCALE 1:50
5 Metres

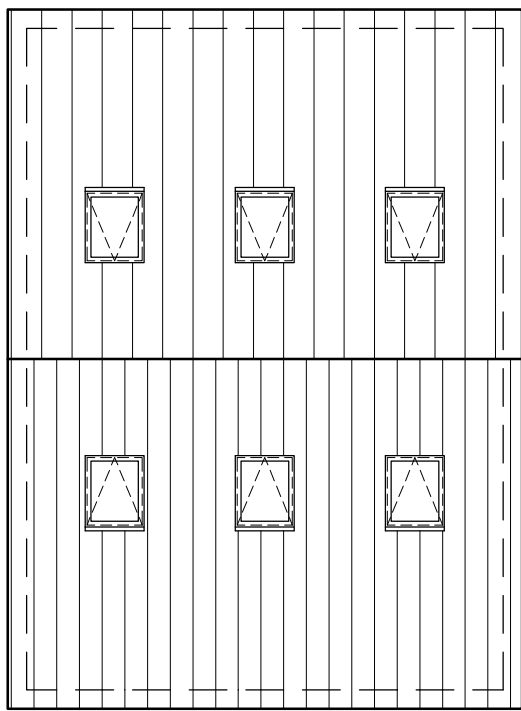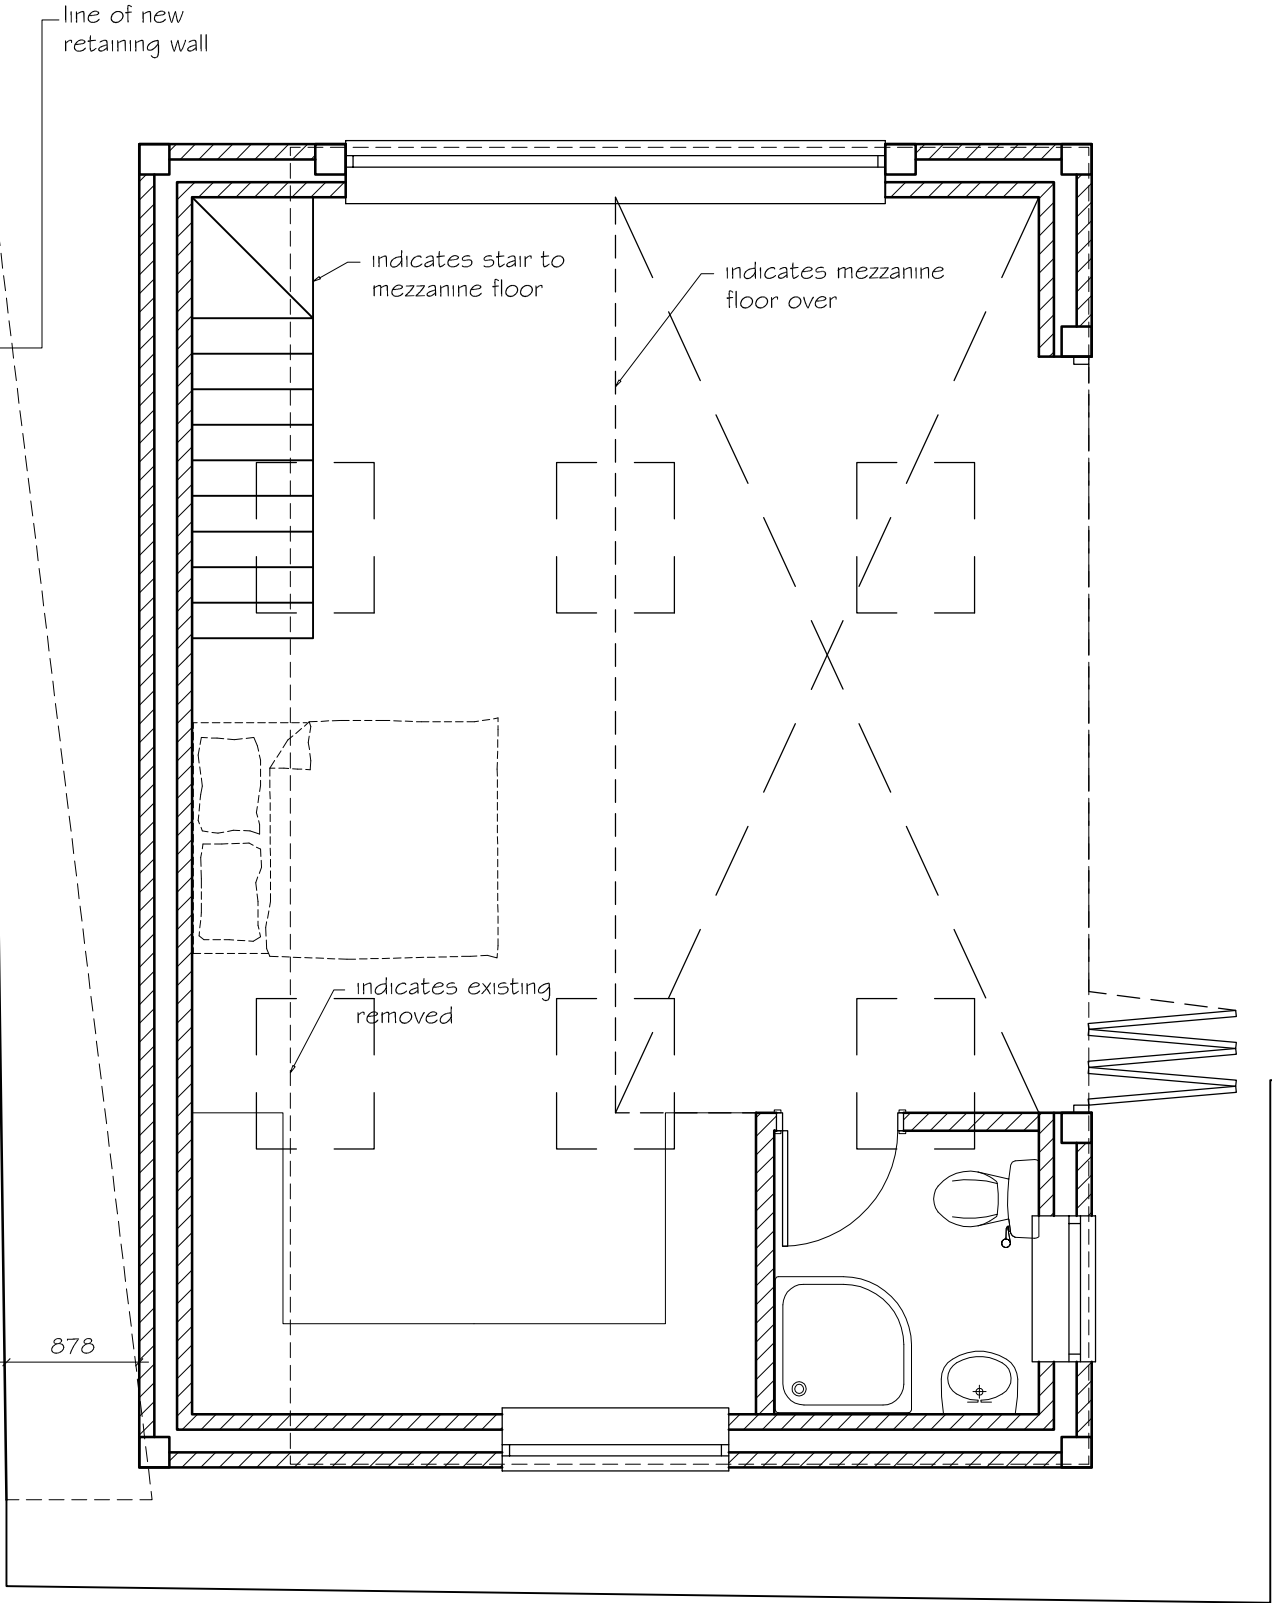

Proposed Roof Plan
SCALE 1:100
5 Metres

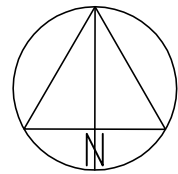

©Crown Copyright and database rights 2024 OS Licence no. AC0000849896

DATE	MODIFICATION	ISSUE	TITLE:-	SCALE:-
			PROPOSED PLANS & ELEVATIONS	1:50 uos
			71 PEPPARD ROAD,	DRAWN BY:-
			CAVERSHAM. RG4 8NH	CVS Designs
			FOR Mr and Mrs B Giamatti	DATE:-
			NEW GARDEN ROOM	JUNE 2024
				DRAWING No:-
				02
				REV:-