




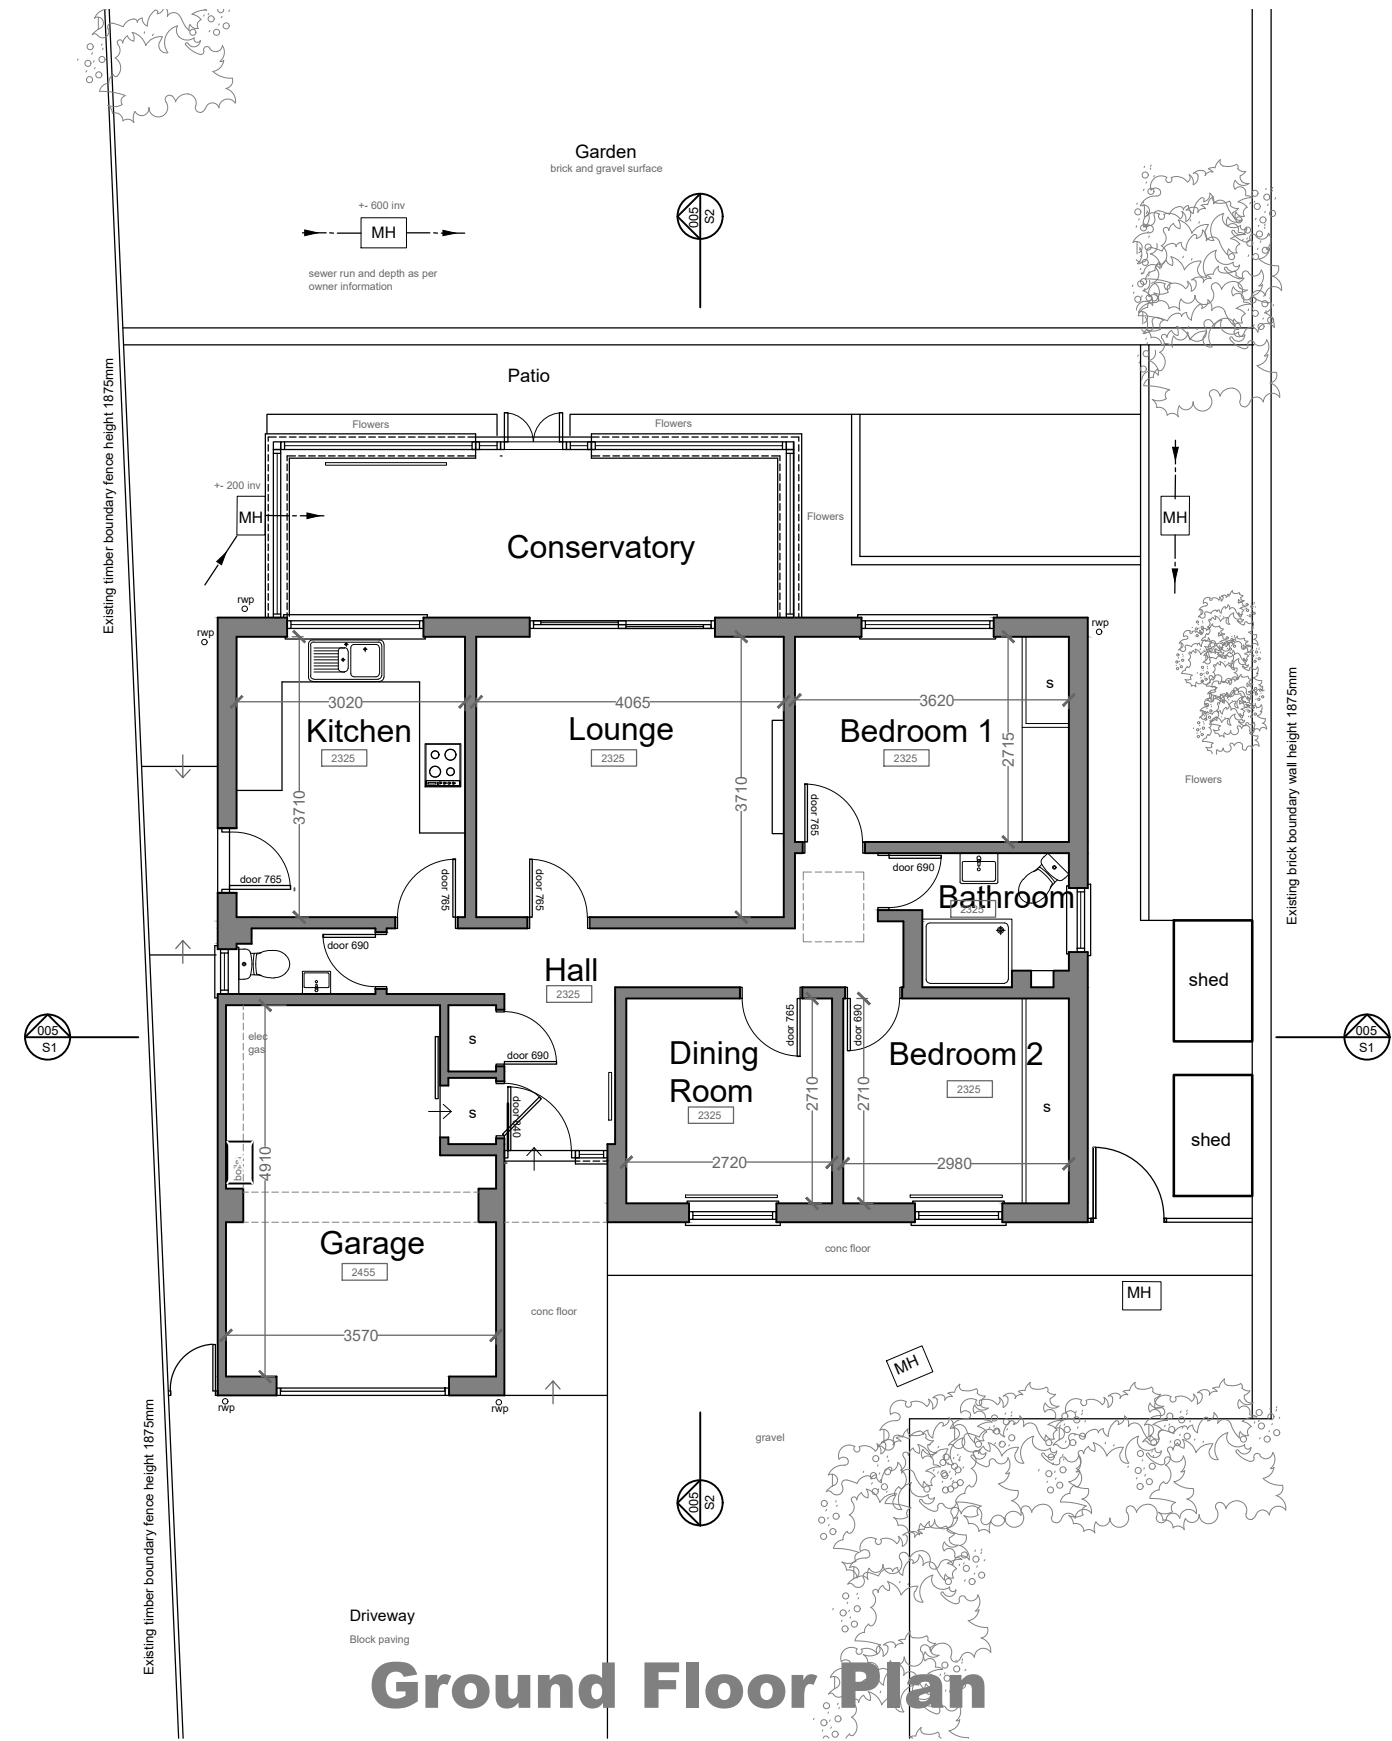

Ground Floor Plan

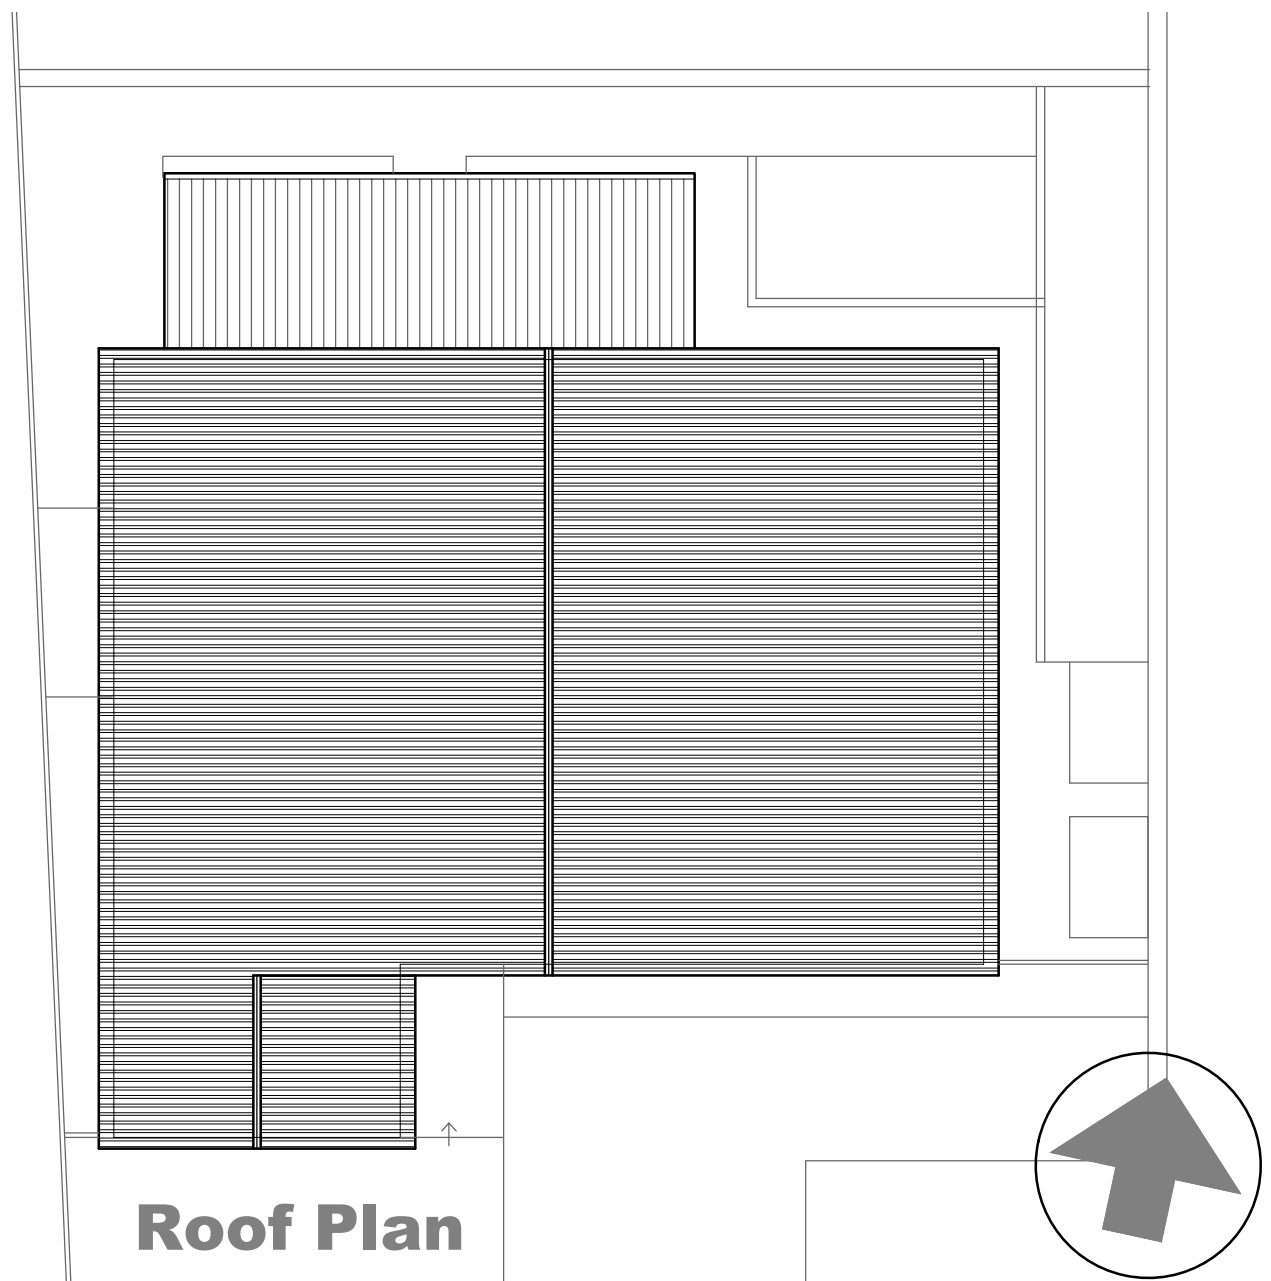

Roof Plan

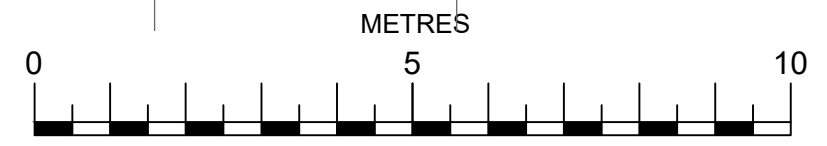

1:100 SCALE

IAN HUNT ASSOCIATES



Oakwood House
14 High Tree Drive Earley
Reading Berkshire RG6 1EU
0118 935 3655
info@ihaltld.co.uk

Project

Proposed Extension & Alterations
at 54 Harrogate Road, Caversham,
Reading RG4 7PN

Client

Mr Antreas Markouli

Title

Existing Ground Floor and Roof Plans

Revision

Drawn	Scale	Date
IRH	1:100	May 2024
Drawing No		Rev
1590.02		

All dimensions to be checked on site prior
to the commencement of any construction.
This drawing may not be reproduced in
any part or form without the written
consent of Ian Hunt Associates Ltd.

ALL COPYRIGHTS RESERVED

A3