

NOTES


The designs and details on this drawing are copyright and must not be reproduced without the written permission of the designer.

Contractors are to check all sizes and dimensions before setting out any site or shopwork. Any errors or discrepancies to be reported to the designer.


Do not scale off this drawing.

REVISIONS	DATE	
REV A - Thank you sign dimensions adjusted.	22/01/24	CP
REV B - Totem height reduced to 6m overall	21/03/24	CP


DRIVE THRU SIGNAGE SCHEDULE AND DETAILS							
ADVERT REF	SIGN REF	SIZE (MM)	MATERIALS	HEIGHT (MM) FROM GROUND	HEIGHT (MM) OF TEXT	ILLUMINATION	QTY
WELCOME SIGN	1	920(w) x 150(d) x 2000(h)	Mild steel framework clad wih aluminium panels powder coated blue RAL 5019. Apertures with inlayed yellow acrylic. Lower Plinth from brushed SS.	2000mm	105mm max	STATIC Face illumination only to letters and logo, MAX 300cd/m2	1
MENU DIGITAL SCREEN	2	915(w) x 150(d) x 2000(h)	Mild steel framework clad with aluminium panels powder coated blue RAL 5019. Inset with digital screen.	2000mm	N/A	DIGITAL SCREEN Face illumination only to screen, MAX 300cd/m2	4
THANK YOU SIGN	3	600(w) x 100(d) x 450(h)	3mm Aluminium panel powder coated blue, lettering applied as a digitally printed image with protective laminate to face.	1100mm	50mm max	N/A	1
WAITING BAY SIGN	4	600(w) x 100(d) x 450(h)	3mm Aluminium panel powder coated blue, lettering applied as a digitally printed image with protective laminate to face.	1100mm	50mm max	N/A	2
TOTEM SIGNAGE - 3 SIDED TOTEM	5	1500(w) x 1500(d) x 2000(h)	Galvanised mild steel totem leg. Fabricated mild steel internal framework, galvanised, with folded aluminium panels front and back, powder coated blue RAL 5019. Logo/text CNC cut and inlaid with 5mm yellow and opal acrylic.	4000mm	200mm	STATIC Face illumination only to letters and logo, MAX 300cd/m2	1
GIVE WAY / NO ENTRY SIGN	6	As transport dept guidelines	Double sided post As transport dept guidelines	As transport dept guidelines	As transport dept guidelines	As transport dept guidelines	1
FOR BUILDING SIGNAGE REF A / B / C - PLEASE REFER TO DRAWINGS 2136 - 36, 2136 - 37 AND 2136 - 39.							

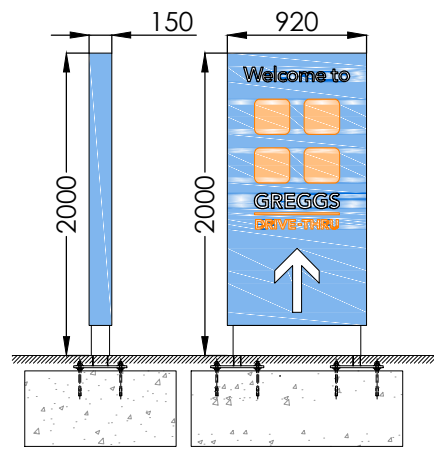


WELCOME SIGN 1
Scale 1:50

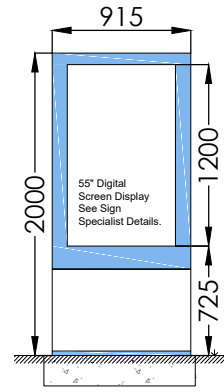


DIGITAL MENU
SCREEN 2
Scale 1:50

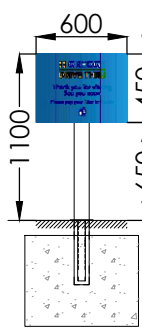


THANK YOU SIGN 3
Scale 1:50

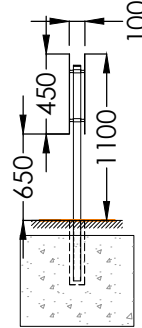


3 & 4 SECTION
Scale 1:50

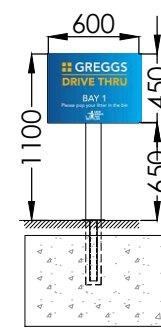


WAITING BAY SIGN 4
Scale 1:50

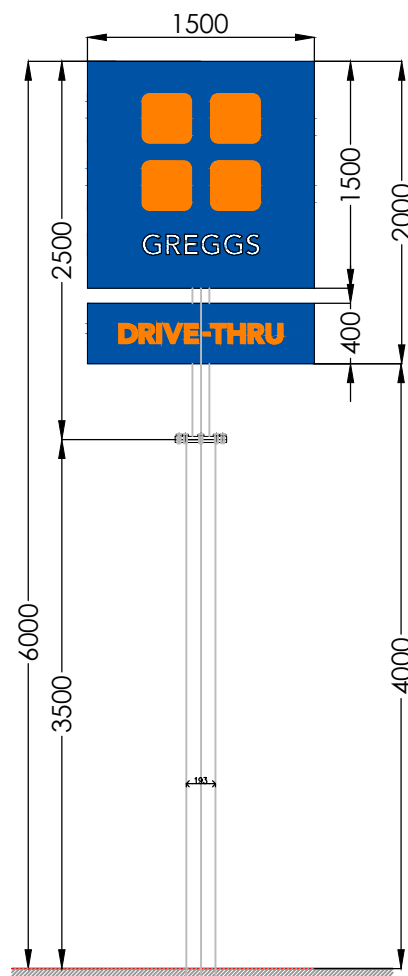


TOTEM SIGN 5
Scale 1:50

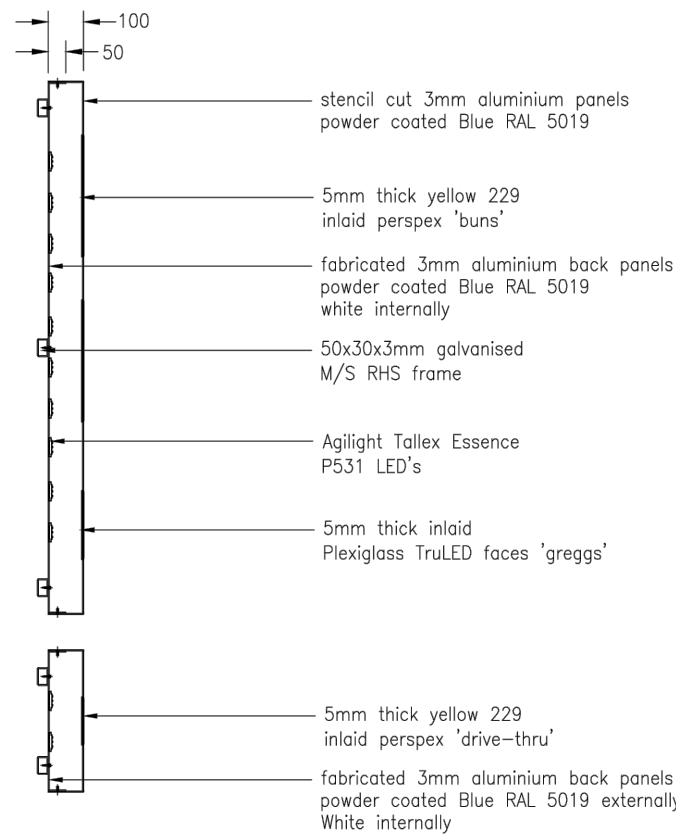


SIGN 5 SECTION
Scale 1:20

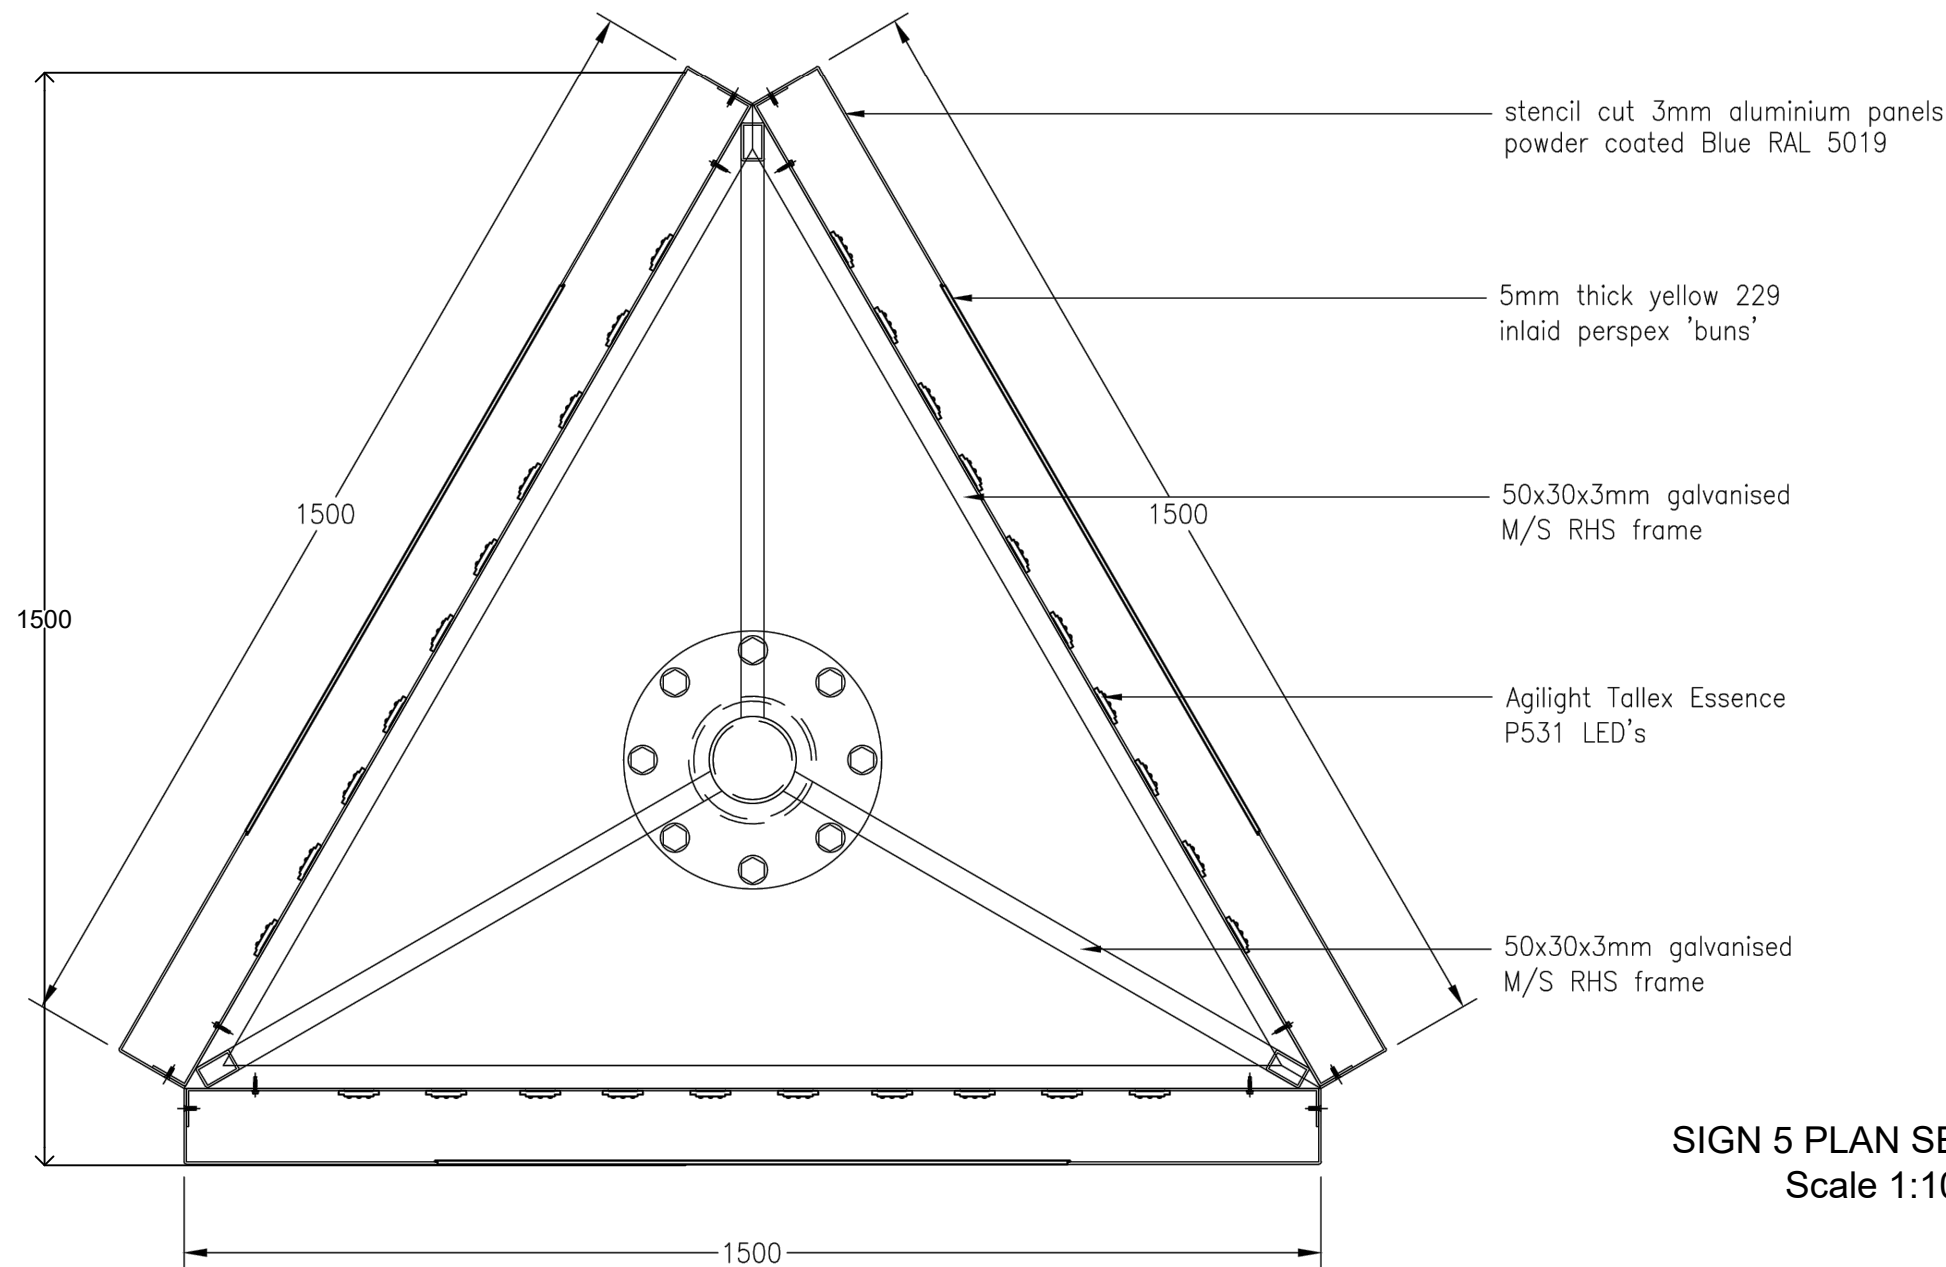

SIGN 5 PLAN SECTION
Scale 1:10

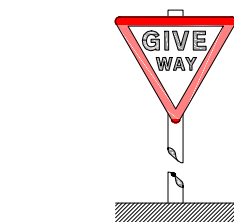


GIVE WAY SIGN 6
Scale 1:50

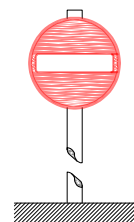

NO ENTRY SIGN 6
Scale 1:50

all road traffic signage to be produced in line with the department of transport guidelines set out for road traffic signs. All signs to have Class 1 High Intensity Reflective Face.

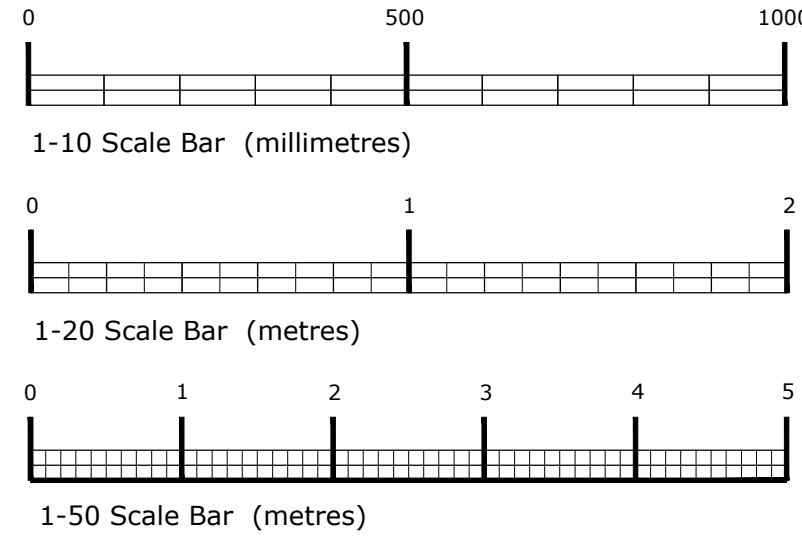

PLANNING

DRAWING DESCRIPTION

PROPOSED SITE PLAN SIGNAGE
DETAILS
GREGGS DRIVE THRU

JOB TITLE

GEORGE & DRAGON
162 BATH ROAD
READING RG30 2HA

CLIENT

GREENE KING

DRAWN BY	CP	SCALE	AS NOTED @ A1
DATE	JAN 24	DRAWING NO.	2136-40
CHECKED		REVISION	B

John Dixon & Associates Ltd,
Unit 209
Chambers Business Centre,
Chapel Road,
Oldham
OL8 4QQ

TEL : 0161 682 0964
E-MAIL : info@johndixon.co.uk
WEB : www.jda-design.com

architecture
interior design
project management

