


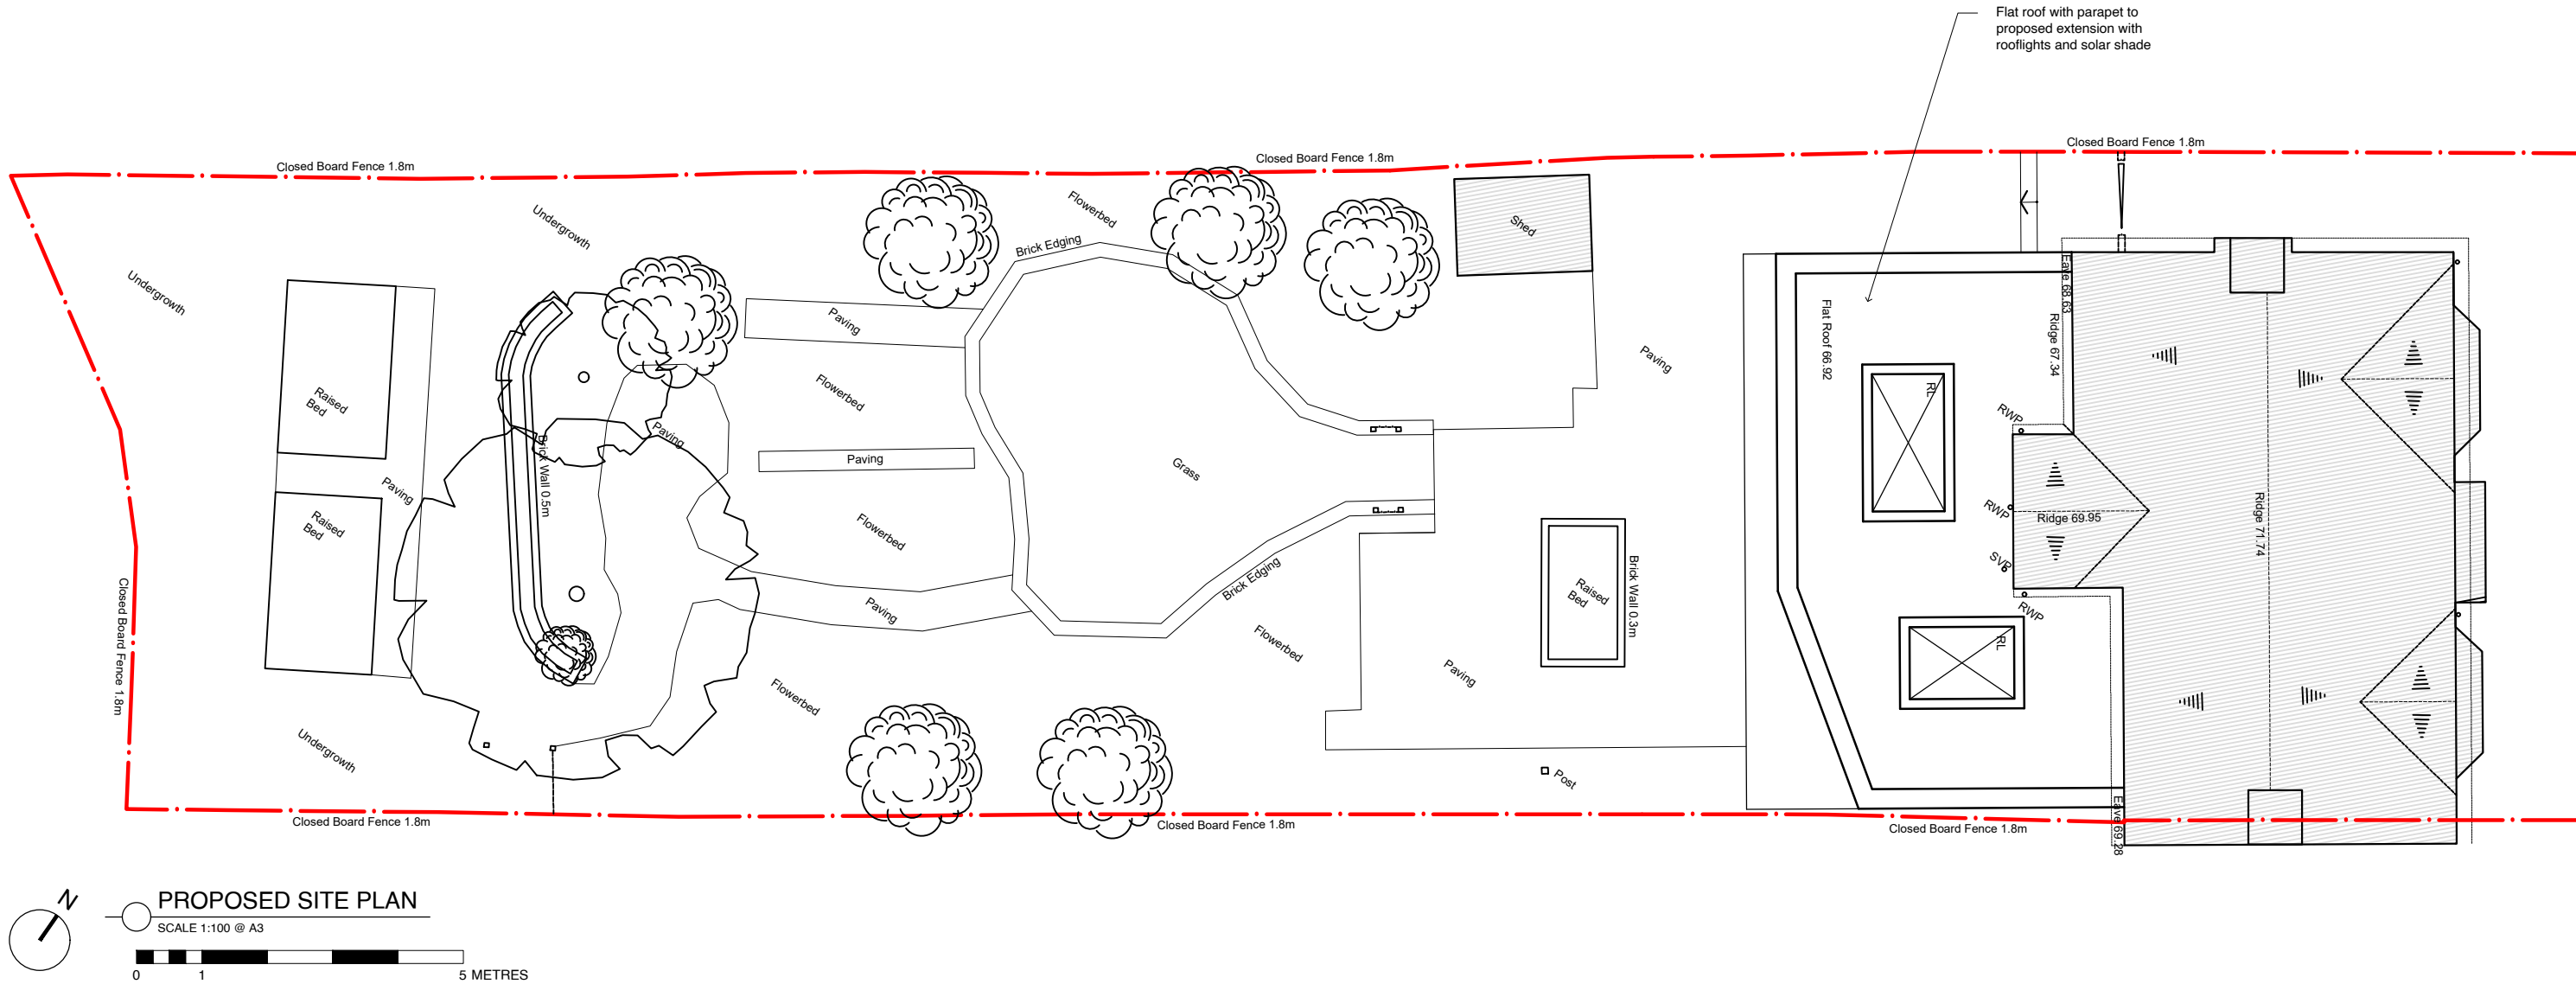

NWGArchitecture

NWG Architecture Ltd
21 Millbank Crescent
RG5 4EP

niall@nwgarchitecture.co.uk
07840917012
nwgarchitecture.co.uk

project north



notes

1. Drawings are based on survey data and may not accurately represent what is physically present.
2. Do not scale from this drawing. All dimensions to be site verified by the contractor before proceeding.
3. All dimensions are in millimetres unless noted otherwise.
4. NWG Architecture Ltd shall be notified in writing of any discrepancies.

key plan
not to scale



revisions

REV	DATE	DRAWN BY	APPR. BY	NOTES
PL01	27.06.24	NG	NG	PLANNING APPLICATION

client:

BRUNO SCHIAVO
MICHELA TURCO

project:

244 WOKINGHAM ROAD
READING

status:

PLANNING

revision:

PL01

title:

PROPOSED SITE PLAN

drawn by:

NG

approved by:

NG

date:

27.06.24

job no:

2023-110

scale:

1:100 @ A3

drawing no:

102