




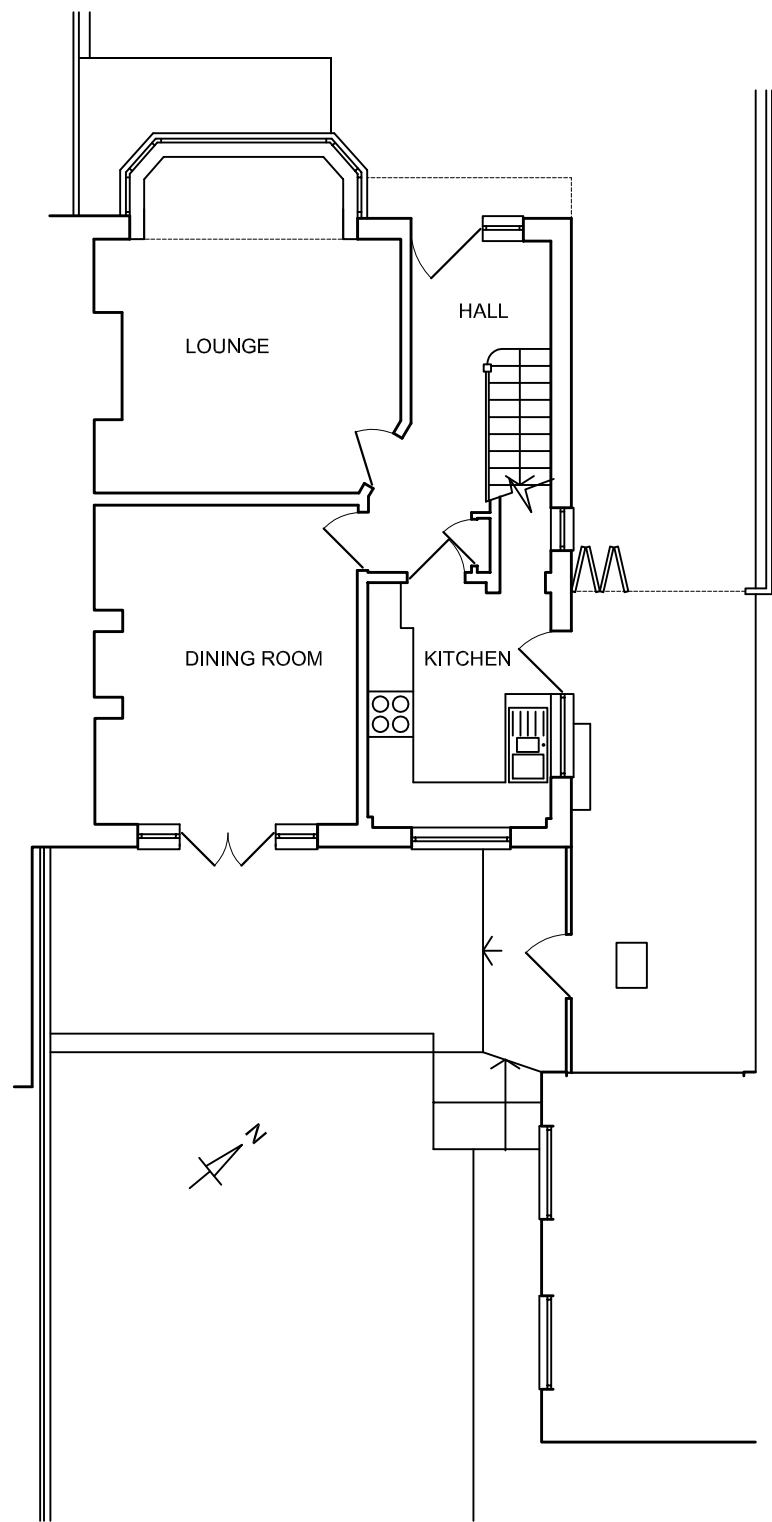


GROUND FLOOR PLAN

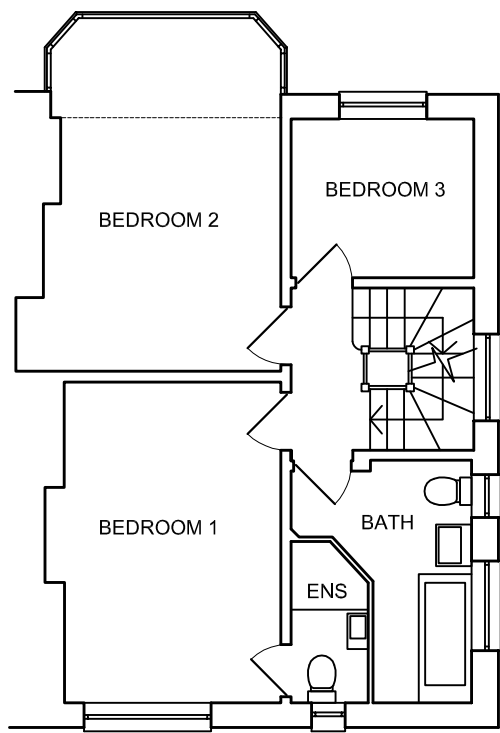

FIRST FLOOR PLAN

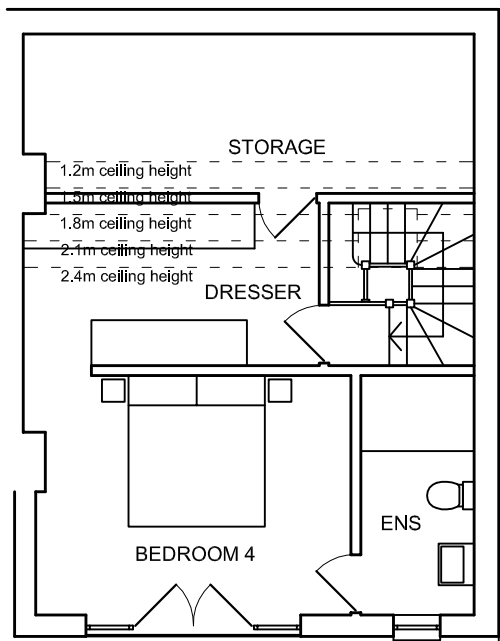

SECOND FLOOR PLAN

 

Project: 11 Southcote Lane Loft Conversion

Dwg Name	Scale	Size
Proposed Plans	1:100	A3

Dwg No: **SLLC/04**