


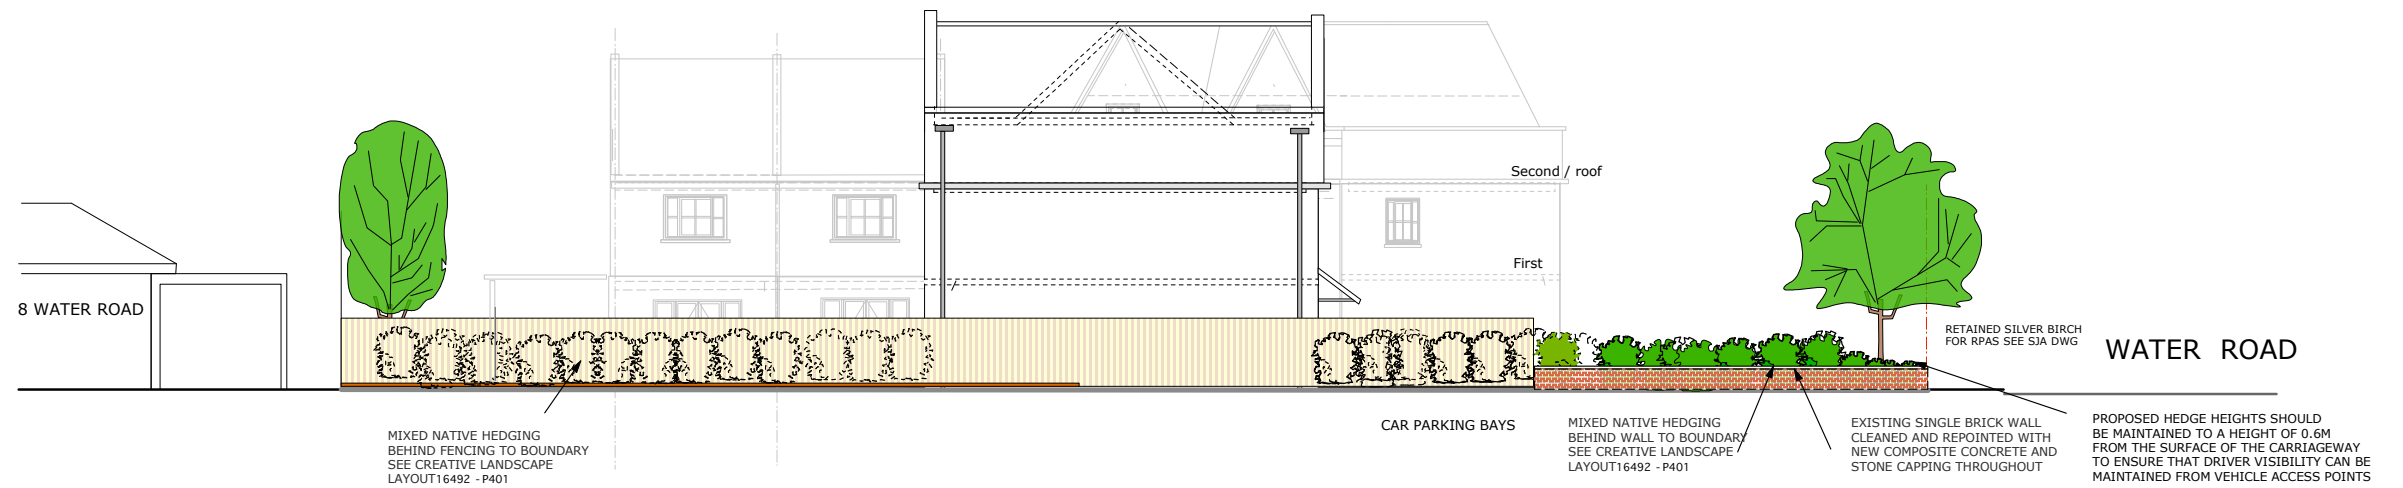

SOUTH BOUNDARY ELEVATION FROM REAR ACCESS TO 8 &10 WATER ROAD



WEST ELEVATION FROM 8 WATER ROAD LOOKING NORTH EAST (REAR BOUNDARY)

C: Notes added on height of hedges to vehicle entry zone 4.7.24
 B: Choisya ref removed 6.10.23
 A: Tree numbers supplemented Bin store doors moved to open into site 24.8.23

RESERVED MATTERS PLANNING APPLICATION JANUARY 22

REVISIONS
PETRO HOUSE, CRAIGS HILL REDHURST RD TO S.E.T. TEL: 01 18 940 6391 FAX: 01 18 940 6391

2,4,6 WATER ROAD, 158
 DEE ROAD READING
 REDEVELOPMENT

This drawing is copyright and must not be reproduced in whole or part without written consent. Do not scale from this drawing. Written dims. to be checked on site.

MAIN ELEVATIONS
 BOUNDARY TREATMENT
 PROPOSED SHEET 2

SCALE 1:100	DATE MAY 22	DRAWN
Project No 1035	Dwg. No. 100.ELB0.2	Rev. C

