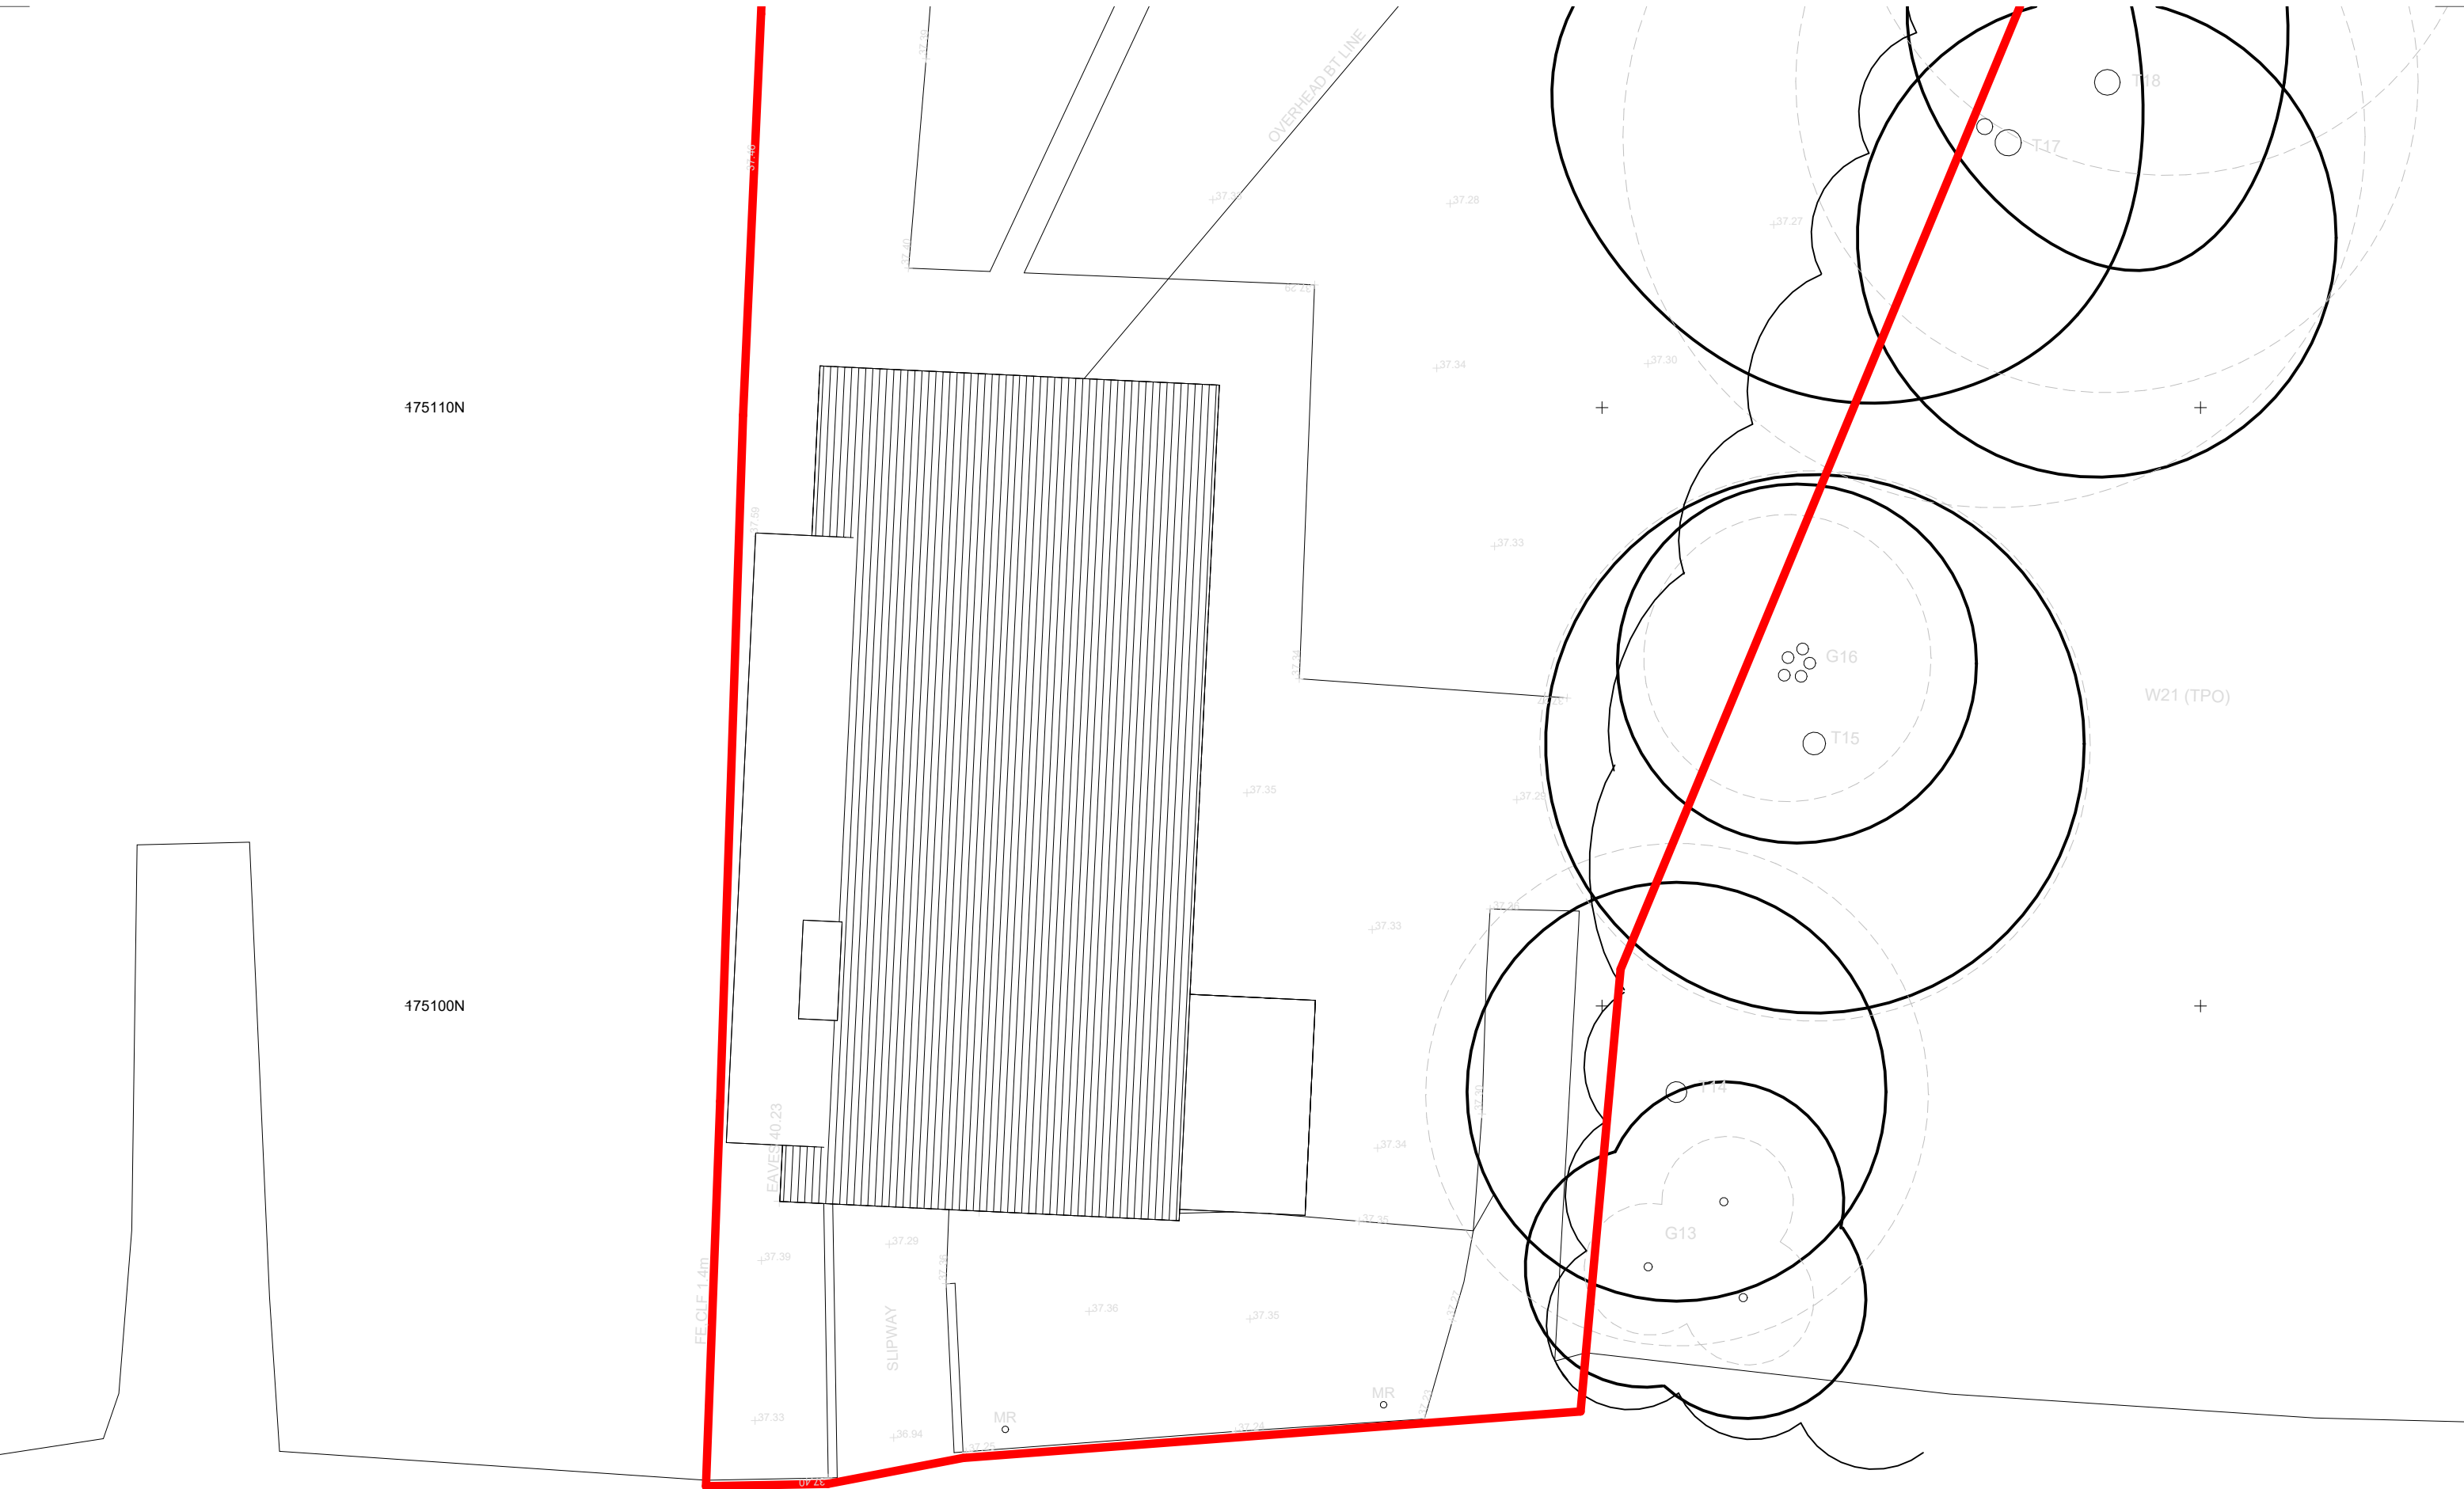


 Collaborating with:			Project: Warren Creek The Warren RG4 7TQ Drawing: Existing Roof Plan		 RIBA Chartered Practice Colony Architects Ltd. The Wine Store, Brewery Court, Theale, Reading, RG7 5AJ +44 (0)118 380 0328 hello@colonyarchitects.com colonyarchitects.com
Date: May '24			Status: Info		
Job: 1011			Drawn By: MC		
Drawing: 03-02			Checked By: EM		
Revision: 1					