


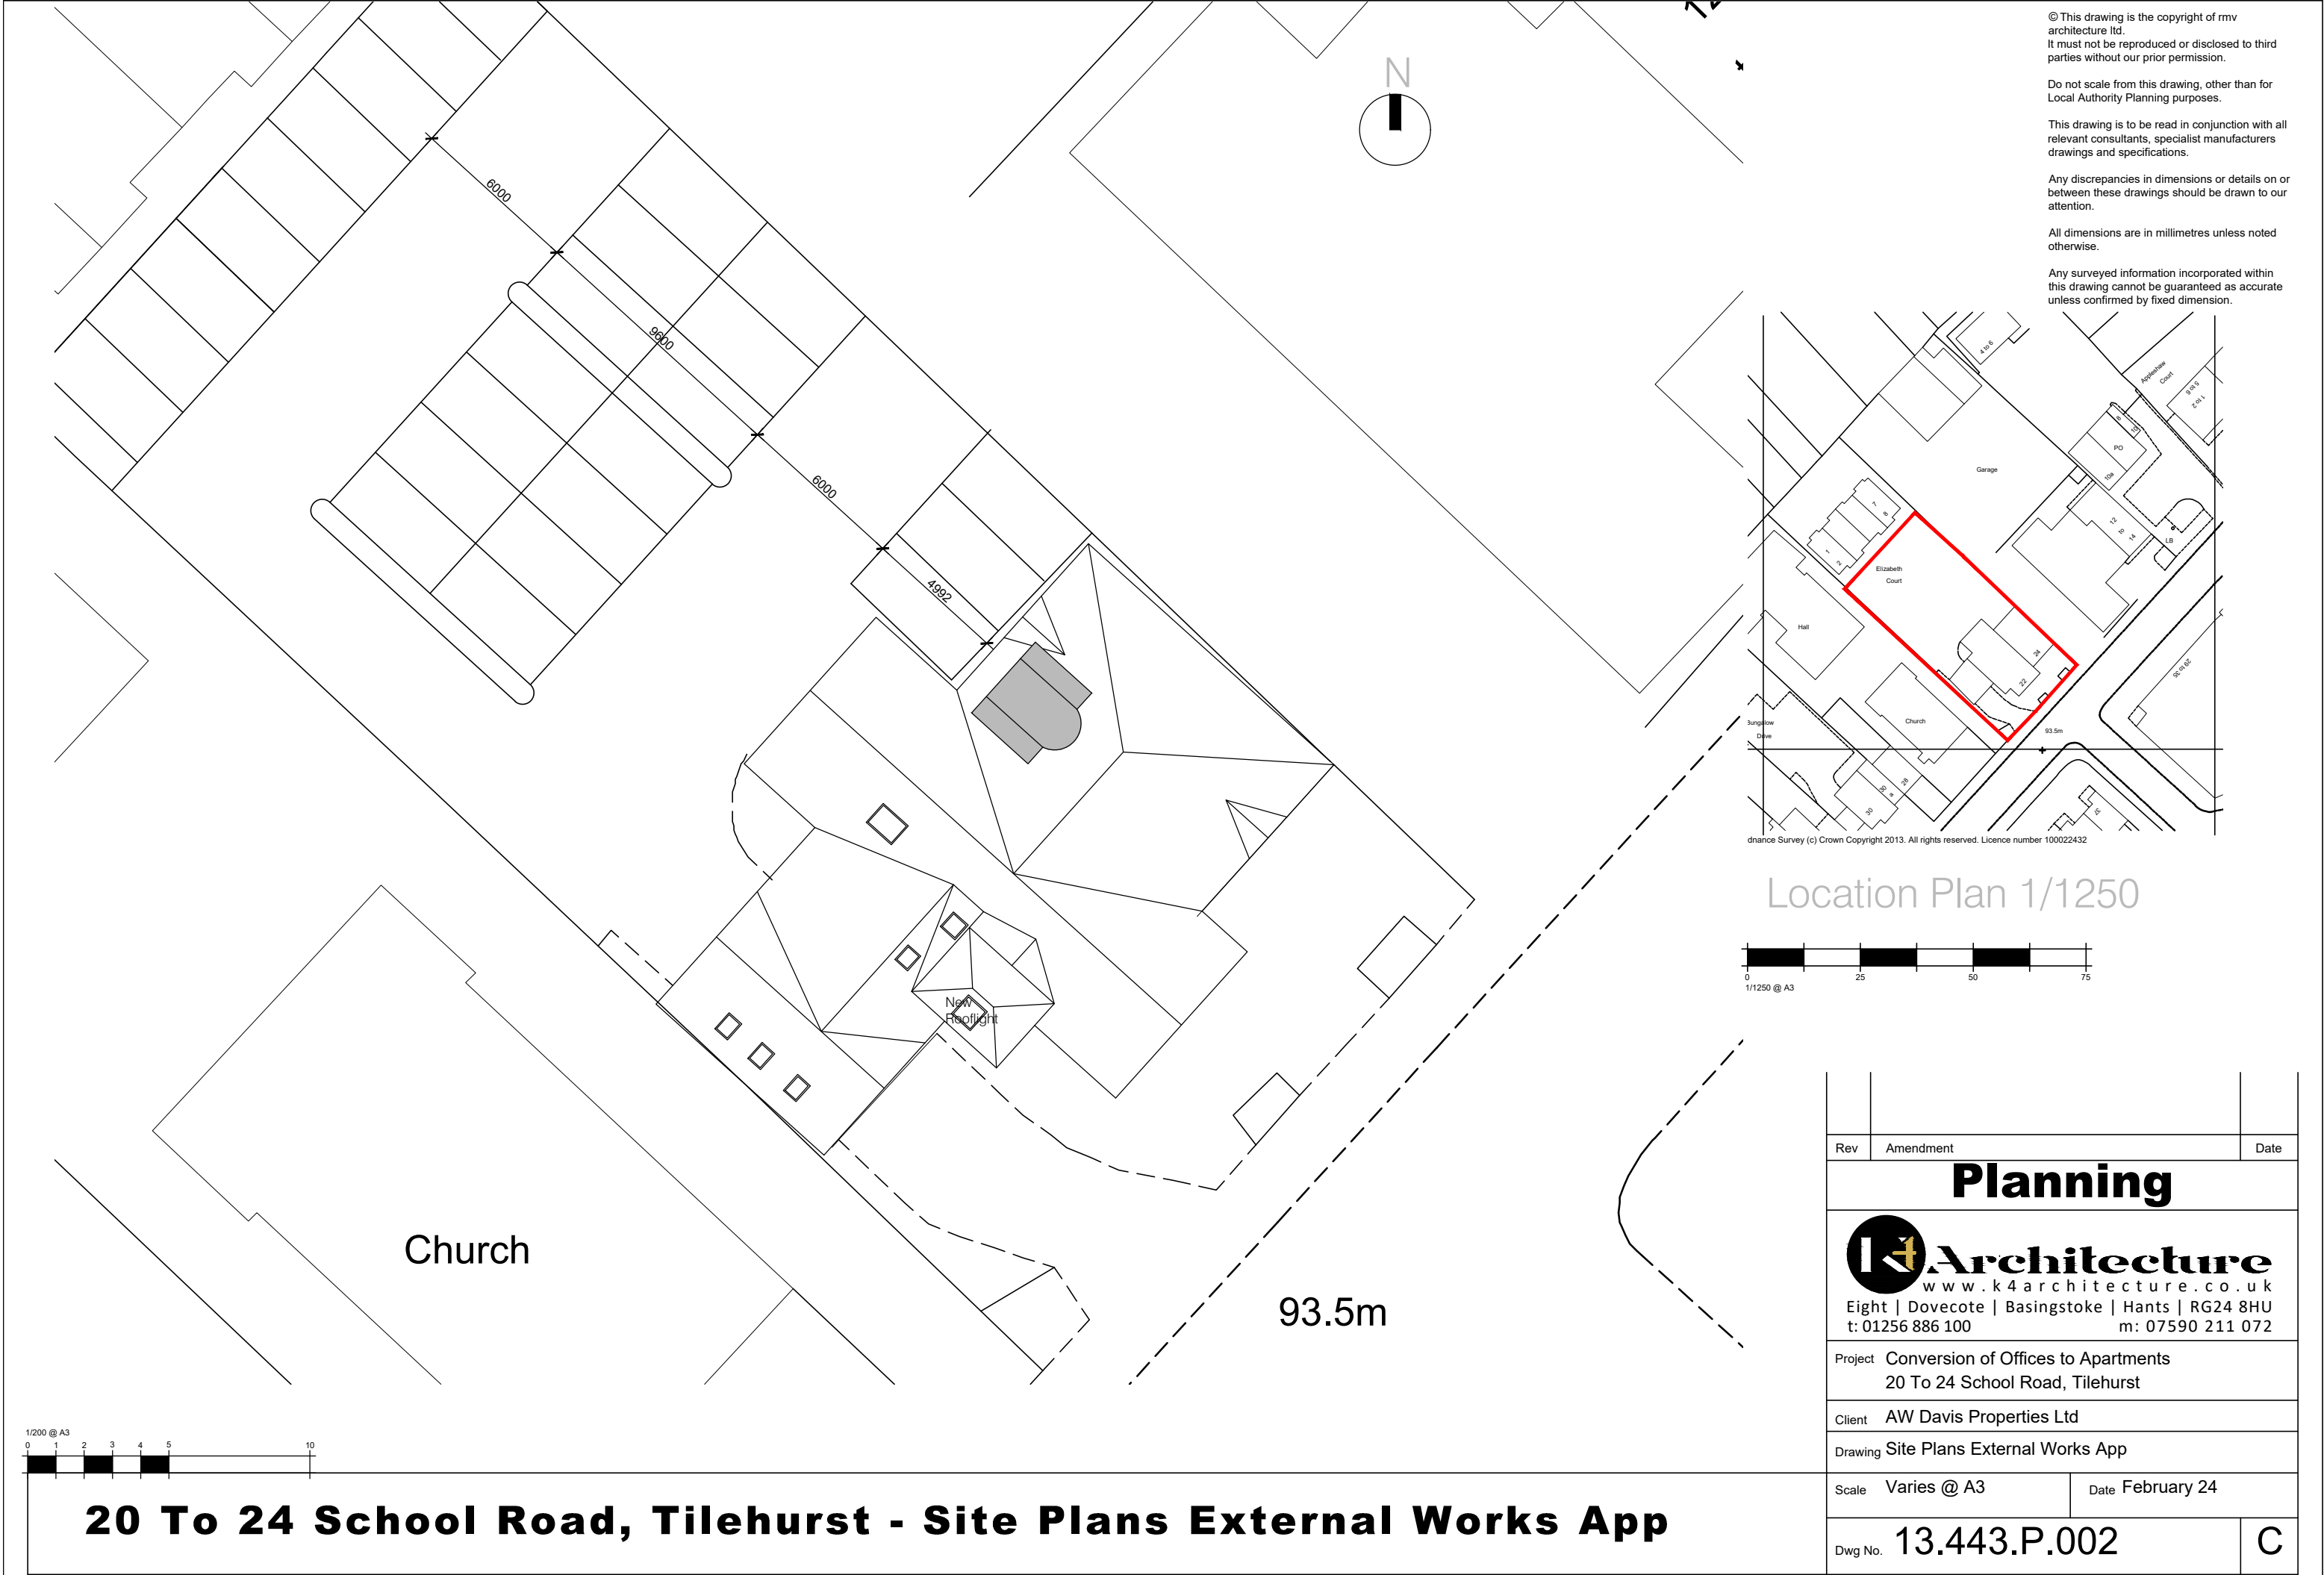

© This drawing is the copyright of rmv architecture ltd.
It must not be reproduced or disclosed to third parties without our prior permission.


Do not scale from this drawing, other than for Local Authority Planning purposes.

This drawing is to be read in conjunction with all relevant consultants, specialist manufacturers drawings and specifications.

Any discrepancies in dimensions or details on or between these drawings should be drawn to our attention.

All dimensions are in millimetres unless noted otherwise.

Any surveyed information incorporated within this drawing cannot be guaranteed as accurate unless confirmed by fixed dimension.

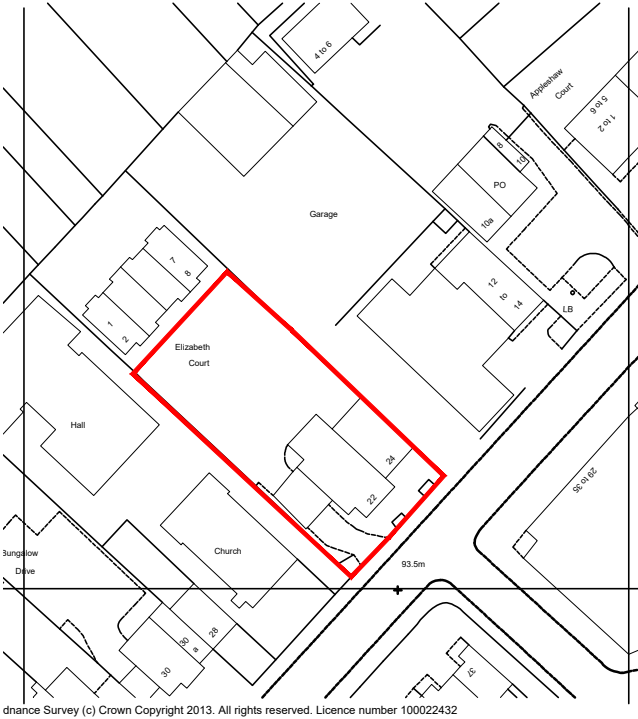

Location Plan 1/1250



20 To 24 School Road, Tilehurst - Site Plans External Works App

Rev	Amendment	Date
Planning		
Architecture www.k4architecture.co.uk Eight Dovecote Basingstoke Hants RG24 8HU t: 01256 886 100 m: 07590 211 072		
Project	Conversion of Offices to Apartments 20 To 24 School Road, Tilehurst	
Client	AW Davis Properties Ltd	
Drawing	Site Plans External Works App	
Scale	Varies @ A3	Date February 24
Dwg No.	13.443.P.002	C