

The Big Table

PROJECT NAME

Bella Italia Oracle, Reading

PROJECT LOCATION

Unit 11a, Oracle, Reading, RG1 2AT



REVISION

F

DATE

08/07/2024

DESIGN STATUS

CONCEPTUAL

JOB NUMBER

PS10785



industry leaders in sign manufacturing

EXISTING




All images displayed have reduced resolution to manage document file size


CUSTOMER/SITE				PROJECT/PRODUCT			
The Big Table Group / Bella Italia Oracle Reading				New Signs			
JOB N°	SCALE	PAGE SIZE	PAGE N°	all dimensions are in mm unless otherwise stated			
C-PS10785-01		A3	2 / 8				
REV	First Issue		DATE	08/05/2024	DRAWN BY	AAT	CHECKED BY
A	Planter logos altered		DATE	28/05/2024	DRAWN BY	AAT	
B	Back tray and fixing detail added to item 2		DATE	12/06/2024	DRAWN BY	K C	
C	Main Sign changed to flex		DATE	18/06/2024	DRAWN BY	AAT	
D	Survey Updates		DATE	24/06/2024	DRAWN BY	AAT	

PROPOSED



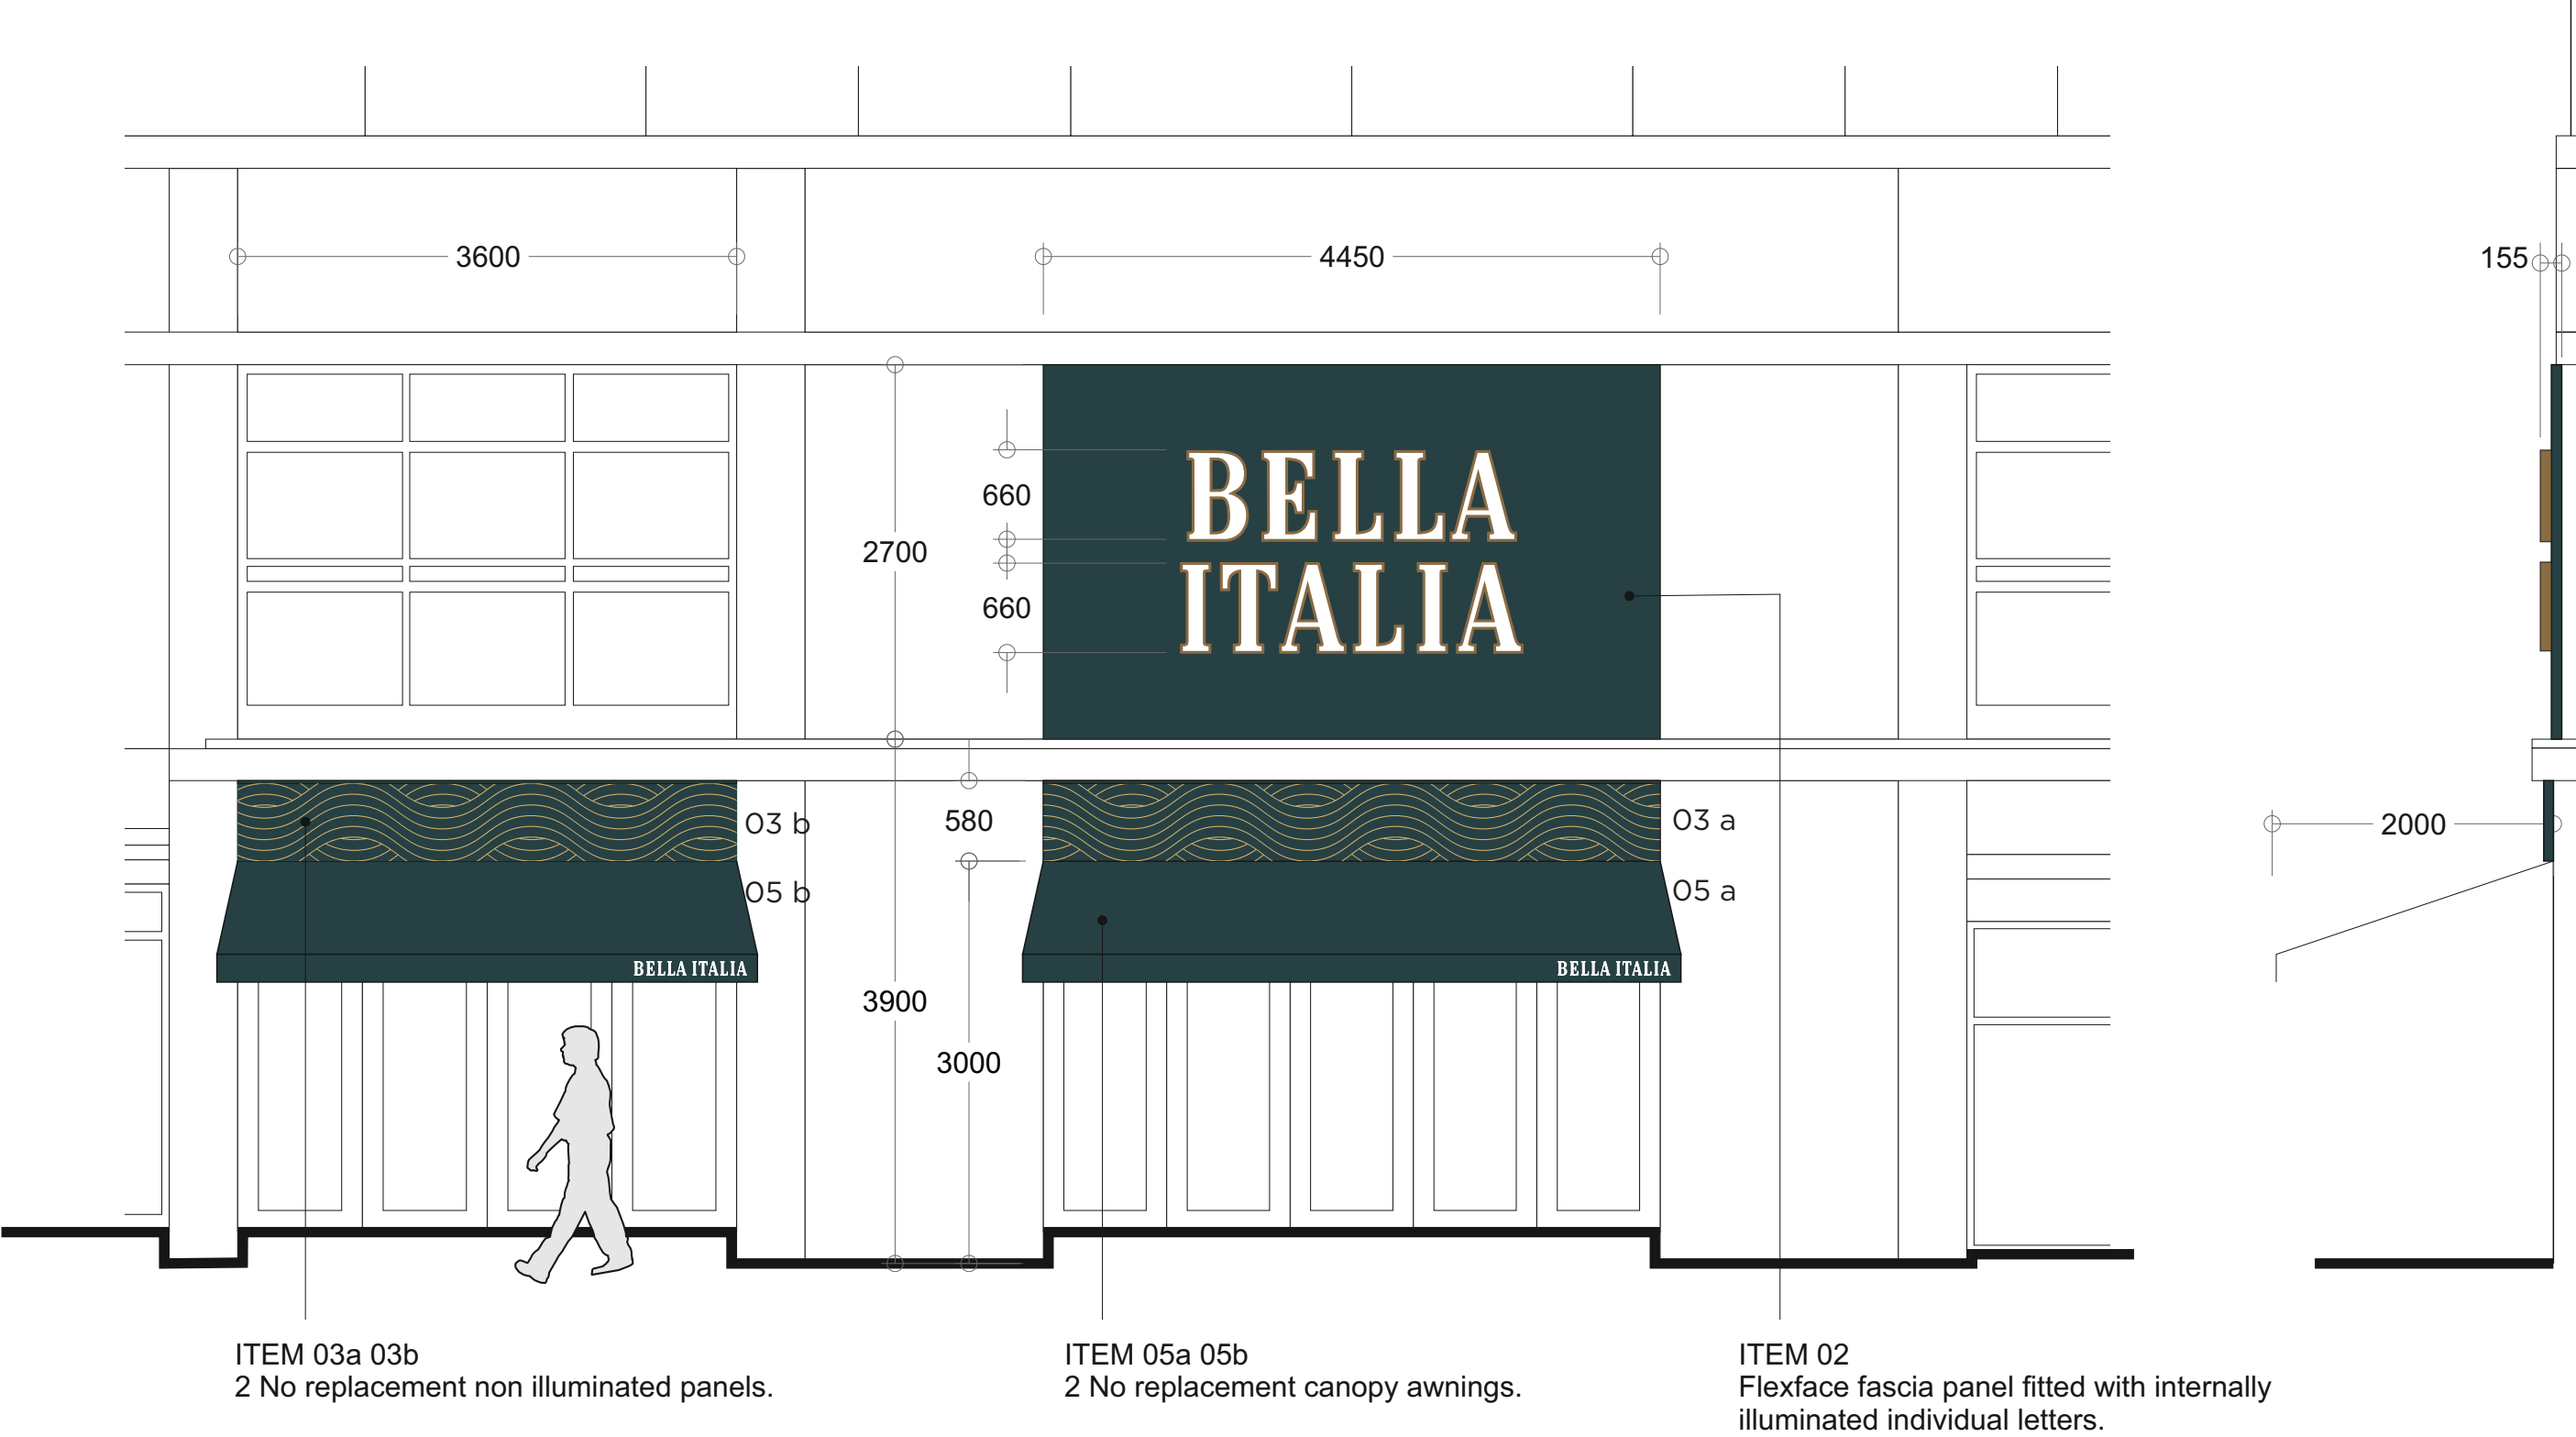

FRONT ELEVATION 1:50

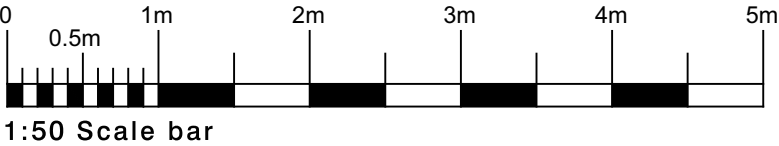

Steel Grade & Condition used S355JR or 235
Weld size 6mm fillet
Execution Class EXC 2


All images displayed have reduced resolution to manage document file size

CUSTOMER/SITE				PROJECT/PRODUCT			
The Big Table Group / Bella Italia Oracle Reading				New Signs			
JOB N°	SCALE	PAGE SIZE	PAGE N°	all dimensions are in mm unless otherwise stated			
C-PS10785-01		A3	4 / 8				
REV	First Issue			DATE	08/05/2024	DRAWN BY	AAT
A	Planter logos altered			DATE	28/05/2024	CHECKED BY	
C	Main Sign changed to flex			DATE	18/06/2024		
D	Survey Updates			DATE	24/06/2024		



Scale 1:25 @ A3

FLEXFACE SIGN
flex faced box sign.
Flexface PVC skin digitally printed green.
Built up rim return letters mounted to brackets.

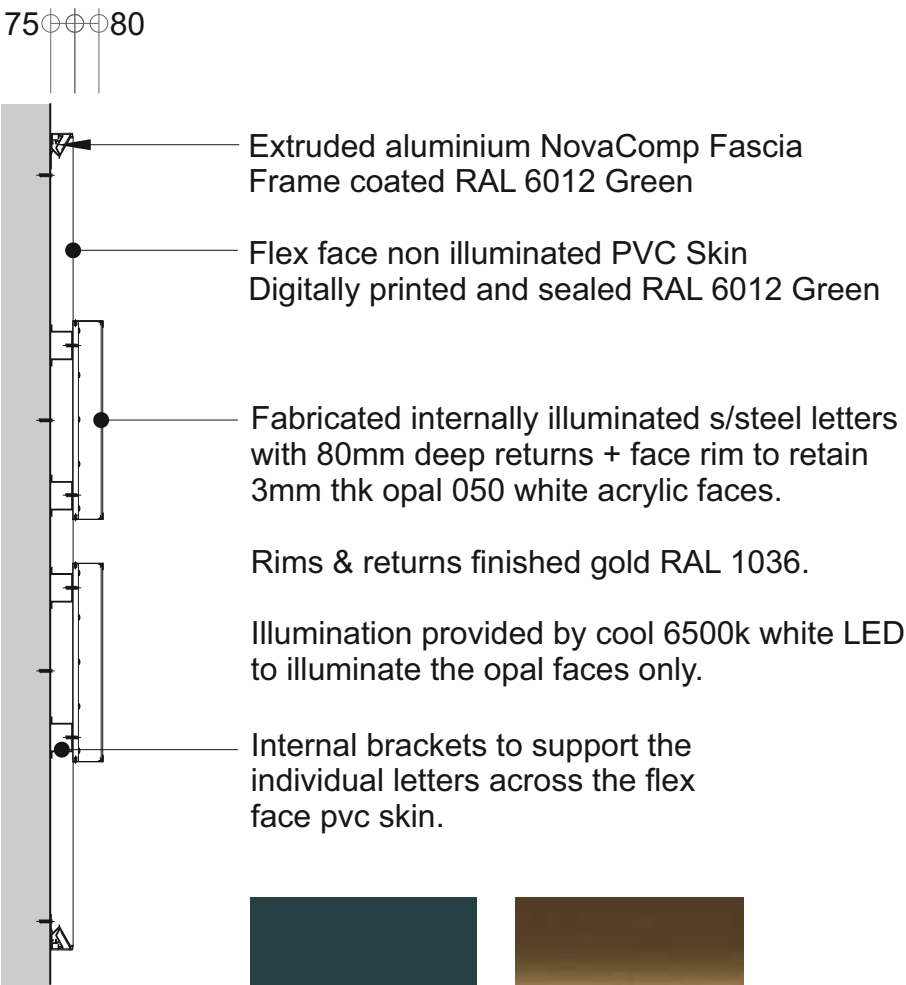

- Extruded aluminium NovaComp Fascia
Frame coated RAL 6012 Green
- Flex face non illuminated PVC Skin
Digitally printed and sealed RAL 6012 Green
- Fabricated internally illuminated s/steel letters
with 80mm deep returns + face rim to retain
3mm thk opal 050 white acrylic faces.
- Rims & returns finished gold RAL 1036.
- Illumination provided by cool 6500k white LED
to illuminate the opal faces only.
- Internal brackets to support the
individual letters across the flex
face pvc skin.

SIGN SECTION



Example



Steel Grade & Condition used S355JR or 235
Weld size 6mm fillet
Execution Class EXC 2


All images displayed have reduced resolution to manage document file size

CUSTOMER/SITE				PROJECT/PRODUCT			
The Big Table Group / Bella Italia Oracle Reading				New Signs			
JOB N°	C-PS10785-01	SCALE	1:10	PAGE SIZE	A3	PAGE N°	5 / 8
				all dimensions are in mm unless otherwise stated			
REV	First Issue			DATE	08/05/2024	DRAWN BY	AAT
E	Flex size change	28/06/2024	AAT				
F	SCALE DETAILS ADDED	08/07/2024	CJ				
A	Planter logos altered			DATE	28/05/2024	DRAWN BY	AAT
B	Back tray and fixing detail added to item 2			DATE	12/06/2024	DRAWN BY	K C
C	Main Sign changed to flex			DATE	18/06/2024	DRAWN BY	AAT
D	Survey Updates			DATE	24/06/2024	DRAWN BY	AAT

Fascia panel

New aluminium panel to replace existing panel above awning. Coated RAL 6012 with face applied gold vinyl details
1:20 scale

03 a

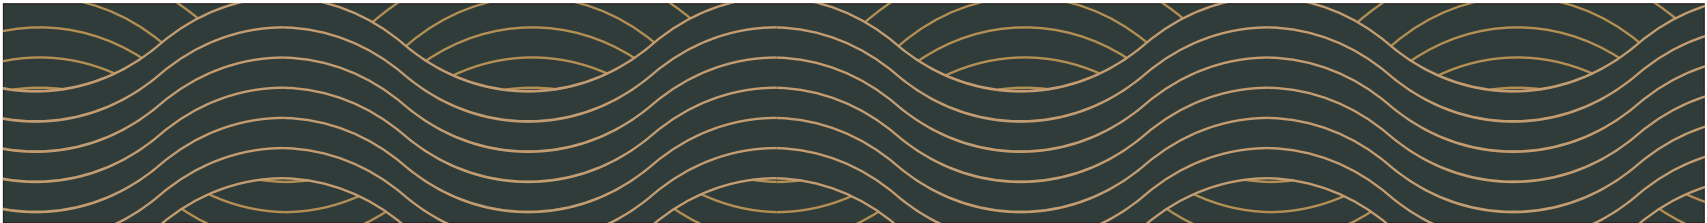


RHS- 4500mm x 580mm


Fascia panel

New aluminium panel to replace existing panel above awning. Coated RAL 6012 with face applied gold vinyl details
1:20 scale



03 b

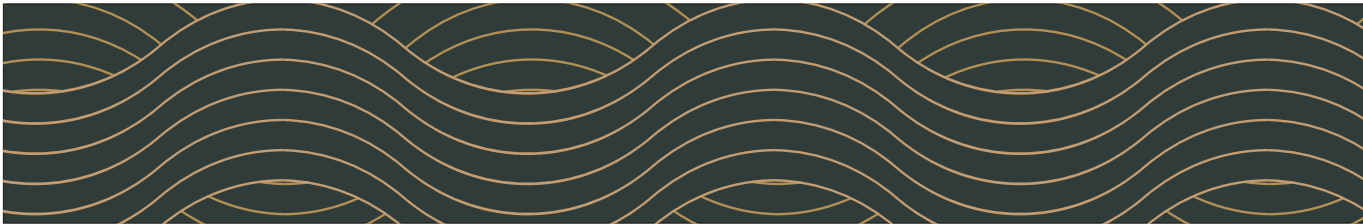

LHS - 3600mm x 580mm


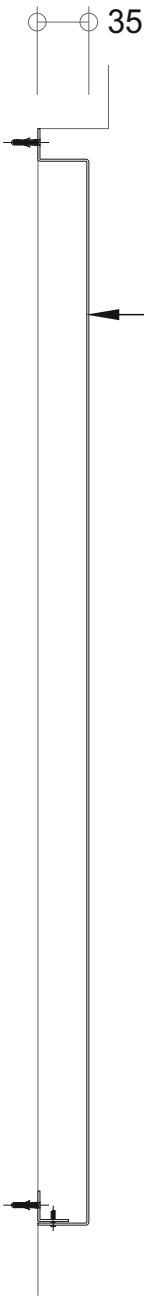


Folded 2mm thk aluminium fascia panel.
Finished green RAL 6012 & applied with
gold vinyl pattern.

 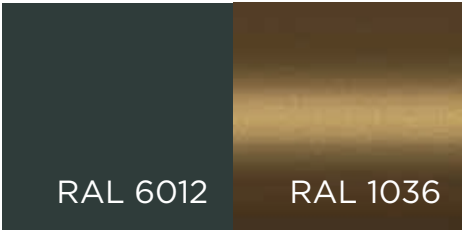

All images displayed have reduced resolution to manage document file size					CUSTOMER/SITE			PROJECT/PRODUCT				
					The Big Table Group / Bella Italia Oracle Reading			New Signs				
					JOB N°	SCALE	PAGE SIZE	PAGE N°	all dimensions are in mm unless otherwise stated			
					C-PS10785-01			A3		6 / 8		
E	Flex size change	28/06/2024	AAT			First Issue		DATE	08/05/2024	DRAWN BY	AAT	CHECKED BY
F	SCALE DETAILS ADDED	08/07/2024	CJ		REV	A	Planter logos altered		28/05/2024	AAT		
						B	Back tray and fixing detail added to item 2		12/06/2024	K C		
						C	Main Sign changed to flex		18/06/2024	AAT		
						D	Survey Updates		24/06/2024	AAT		

Awnings
New awnings with canvas fabric in a Forest Green R-102 for valance
and main cover.
Printed white logo on valence
Scaled 1:50

 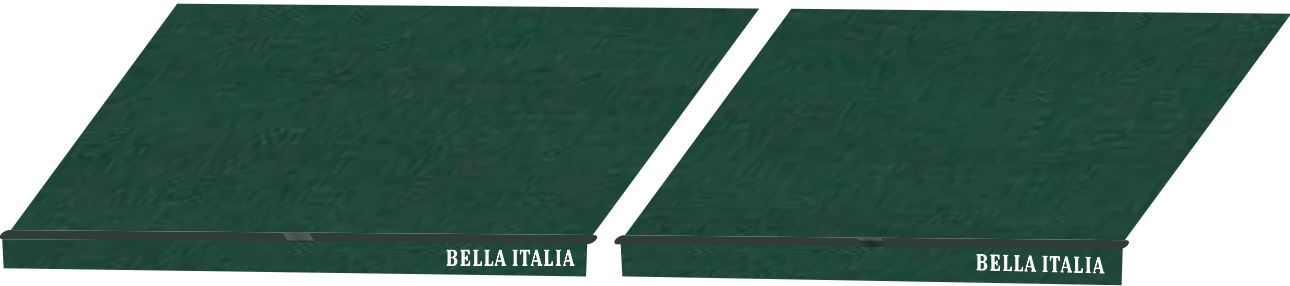

1:50 Scale bar

CUSTOMER/SITE					PROJECT/PRODUCT				
The Big Table Group / Bella Italia Oracle Reading					New Signs				
JOB N°		SCALE	PAGE SIZE	PAGE N°	all dimensions are in mm unless otherwise stated				
C-PS10785-01		1:20	A3	7 / 8					
REV					DATE				
E	Flex size change	28/06/2024	AAT		08/05/2024	AAT			
F	SCALE DETAILS ADDED	08/07/2024	CJ						
					First Issue				
A					Planter logos altered				
B					Back tray and fixing detail added to item 2				
C					Main Sign changed to flex				
D					Survey Updates				
					24/06/2024	AAT			

**1-2 Cobbswood Industrial Estate
Brunswick Road
Ashford
Kent
TN23 1EL**

01233 552980

www.ivcsigns.co.uk