

Rubbish and waste to be continued to be deposited for collection as per existing arrangement, and is unaffected by this application


PROPOSED GROUND FLOOR PLAN



Recyclable Wheelie Bin 240 L



Waste Refuse Bin 240 L

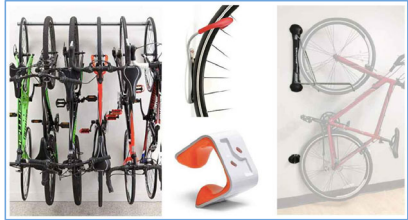

Cycle Storage

PROPOSED FIRST FLOOR PLAN

PROPOSED SECOND FLOOR PLAN



Tel: 020 3576 0996
Email: info@excelplanning.co.uk
Address: 45 Stamford Hill London N16 5SR

Revision	Revision Date
A	10/03/2024
B	11/04/2024

ADDRESS

81, London Street, Reading, RG1 4QA

0 2 4 20m

1:200@A3




SHEET N.
P01

DRAWING TITLE
Proposed Floor Plans

DATE:
25/07/2023


SCALE
1:200 @ A3

Copyright in the design and this drawing is the property of Excel Planning Ltd. Reproduction in whole or in part is forbidden without written permission of Excel Planning Ltd. This drawing must be read in conjunction with all other relevant documentation and drawings.
Excel Planning Ltd accepts no liability for any expense, loss or damage of whatsoever nature and however arising from any variation which has not been referred to them and their approval obtained.
Do not scale from this drawing, only figured dimensions are to be used. All dimensions to be cross checked on site prior to manufacture and construction. Any discrepancies to be reported to Excel Planning Ltd immediately.

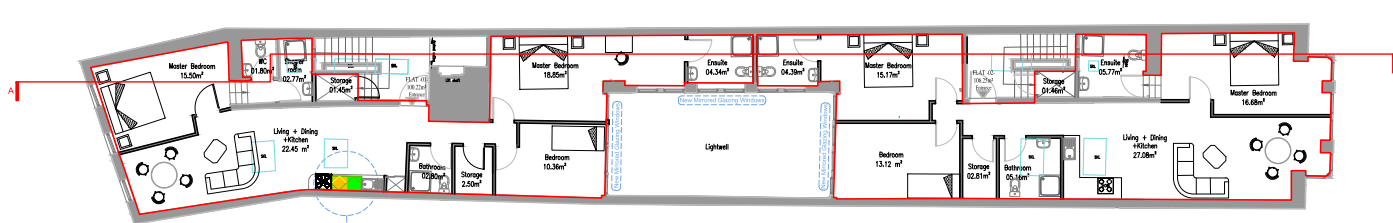

Flats	Surface	Number of Bedrooms	Number of Bed Spaces (Persons)	Built-in Storage (sqm)
Flat -01-	100.22 m²	03	05	02.50
Flat -02-	106.25 m²	03	05	02.81


PROPOSED THIRD FLOOR PLAN

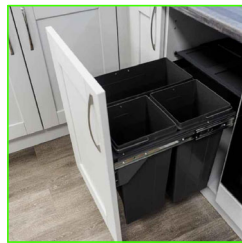

REFUGE STORAGE :
Waste storage at low level under kitchen counters



RECYCLE STORAGE :
Space for 2 x 44 litre capacity recycle baskets in-built recycle storage located in under the sink and kitchen counters

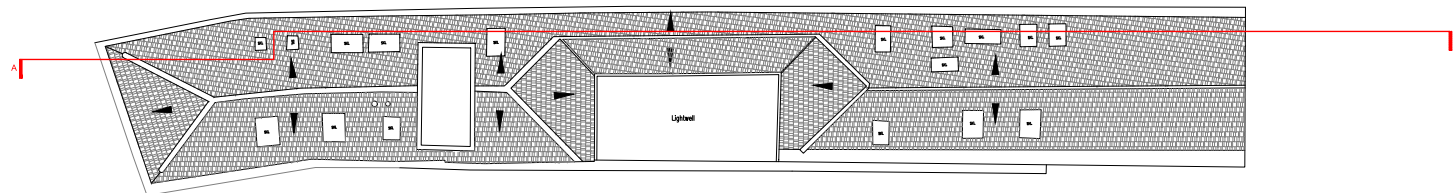

PROPOSED ROOF PLAN

Revision	Revision Date
A	10/03/2024
B	11/04/2024






PROPOSED REAR ELEVATION



PROPOSED FRONT ELEVATION

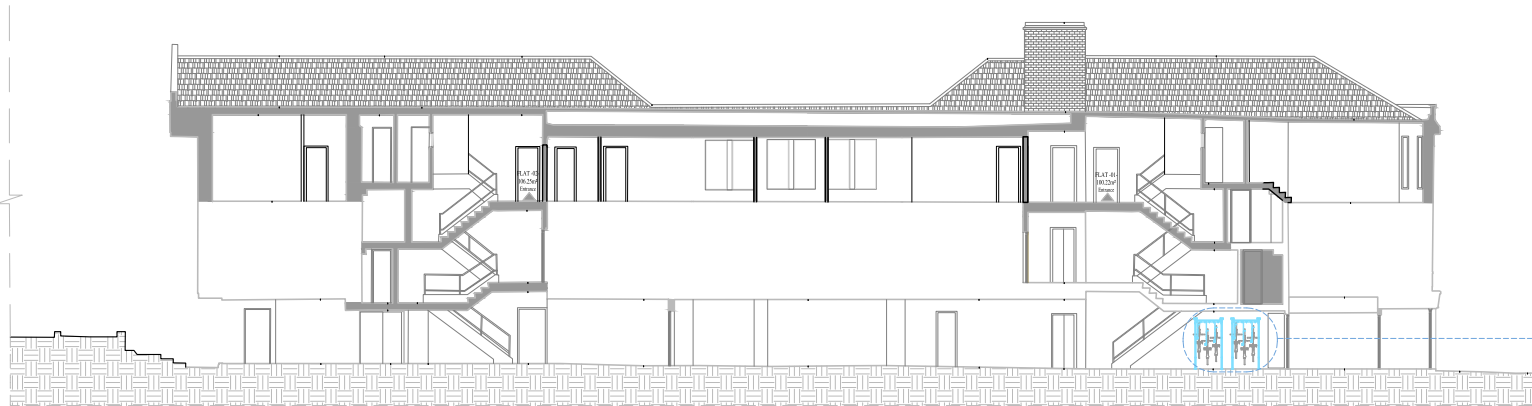

PROPOSED SECTION A-A

Cycle Storage

Revision	Revision Date
A	10/03/2024
B	11/04/2024