




EXISTING GROUND FLOOR PLAN 1:100

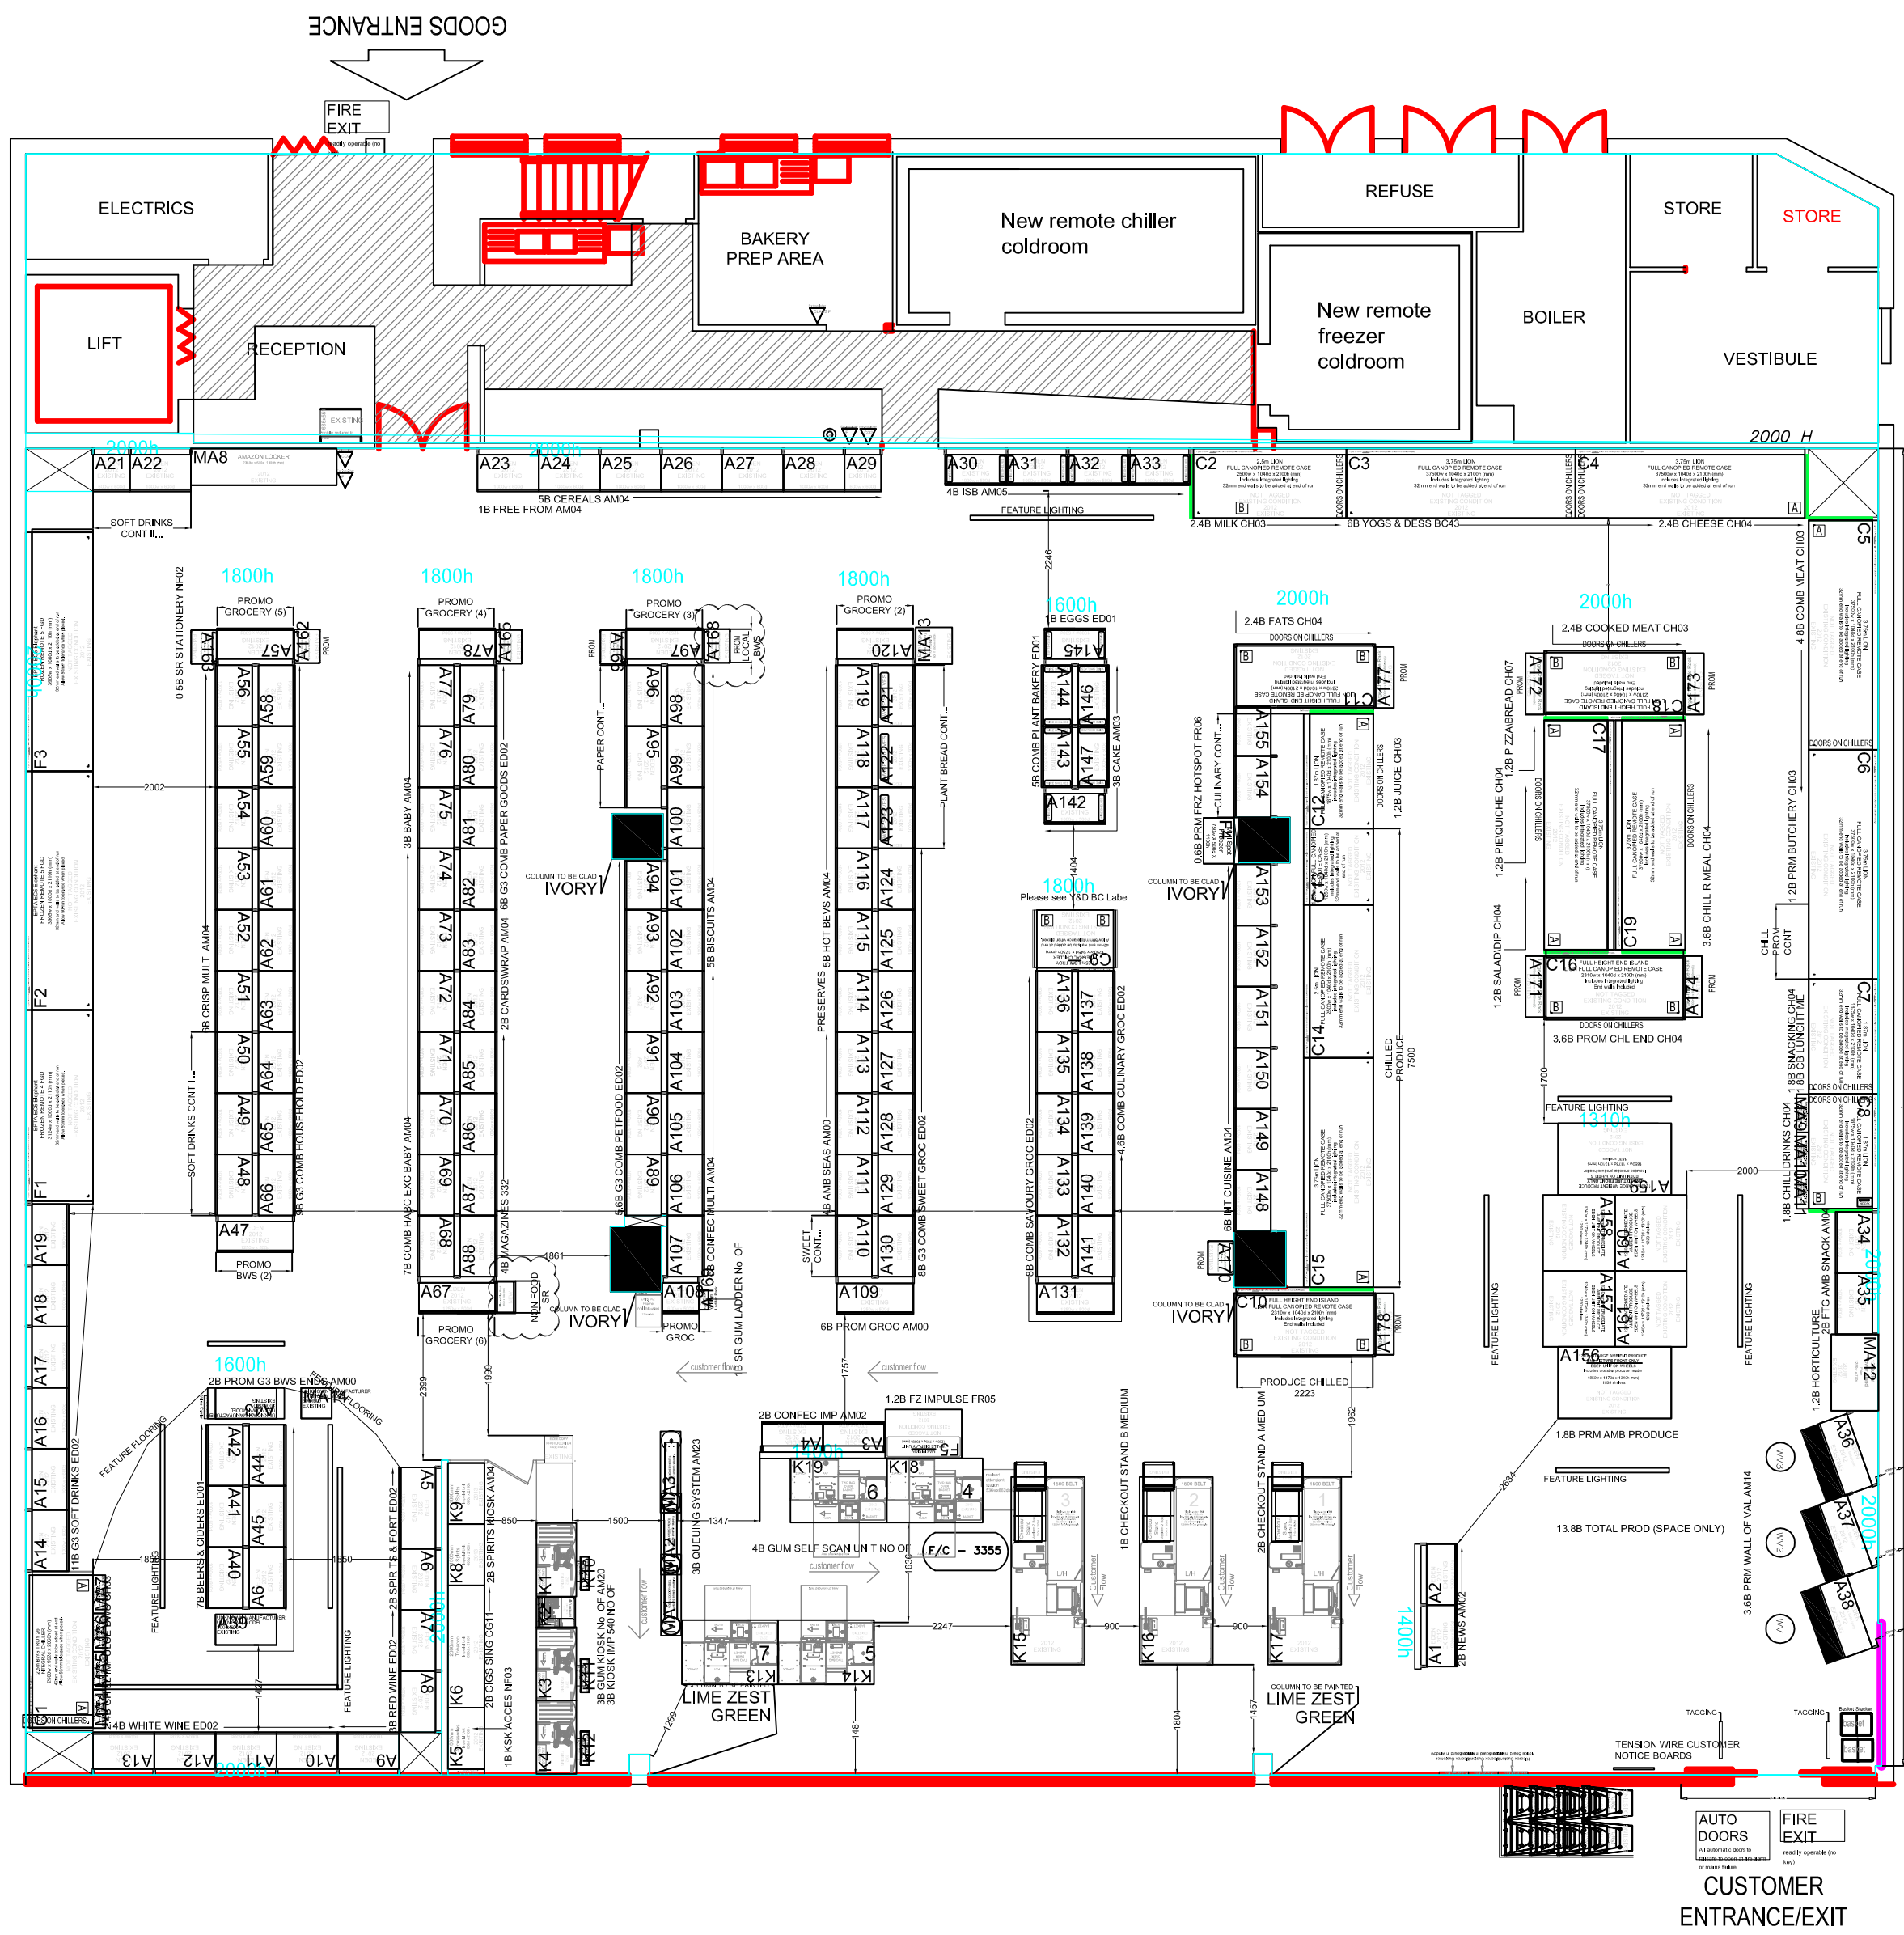

EXISTING SHOPFRONT ELEVATION 1:100
school road

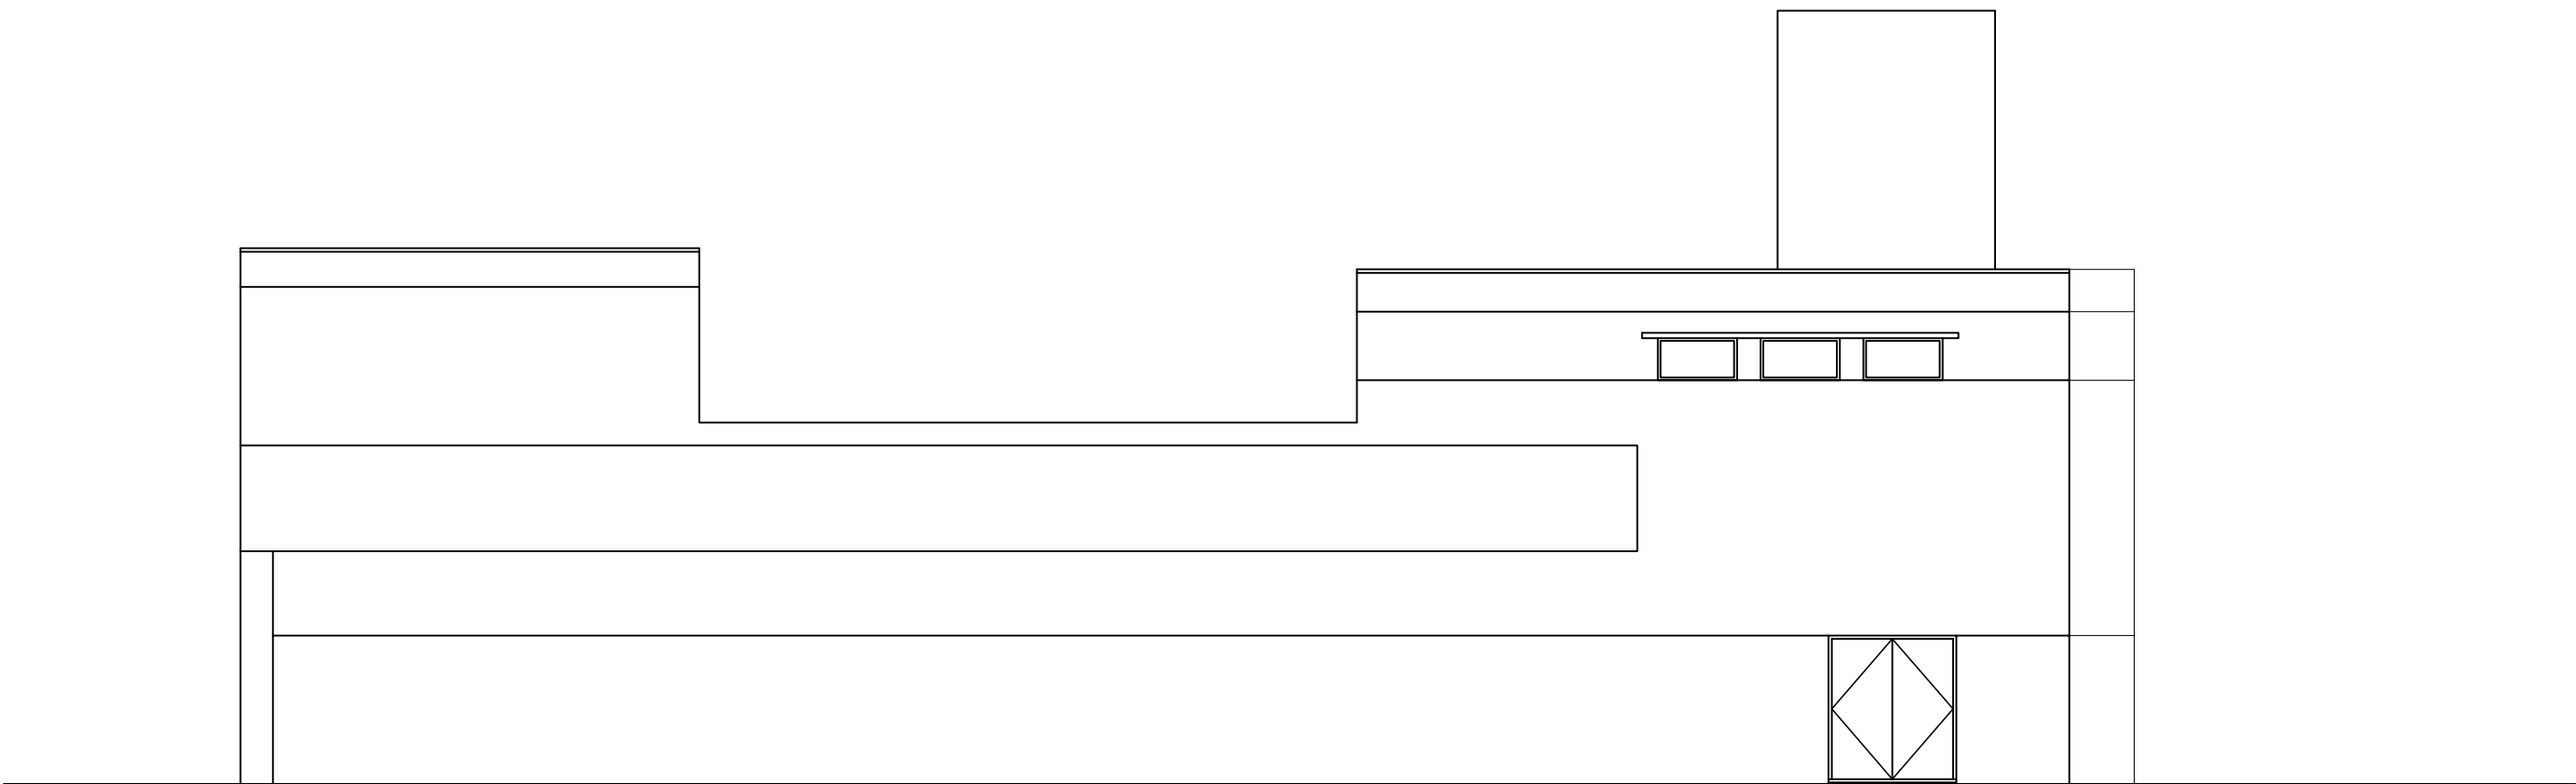

EXISTING SIDE ELEVATION 1:100
recreation road

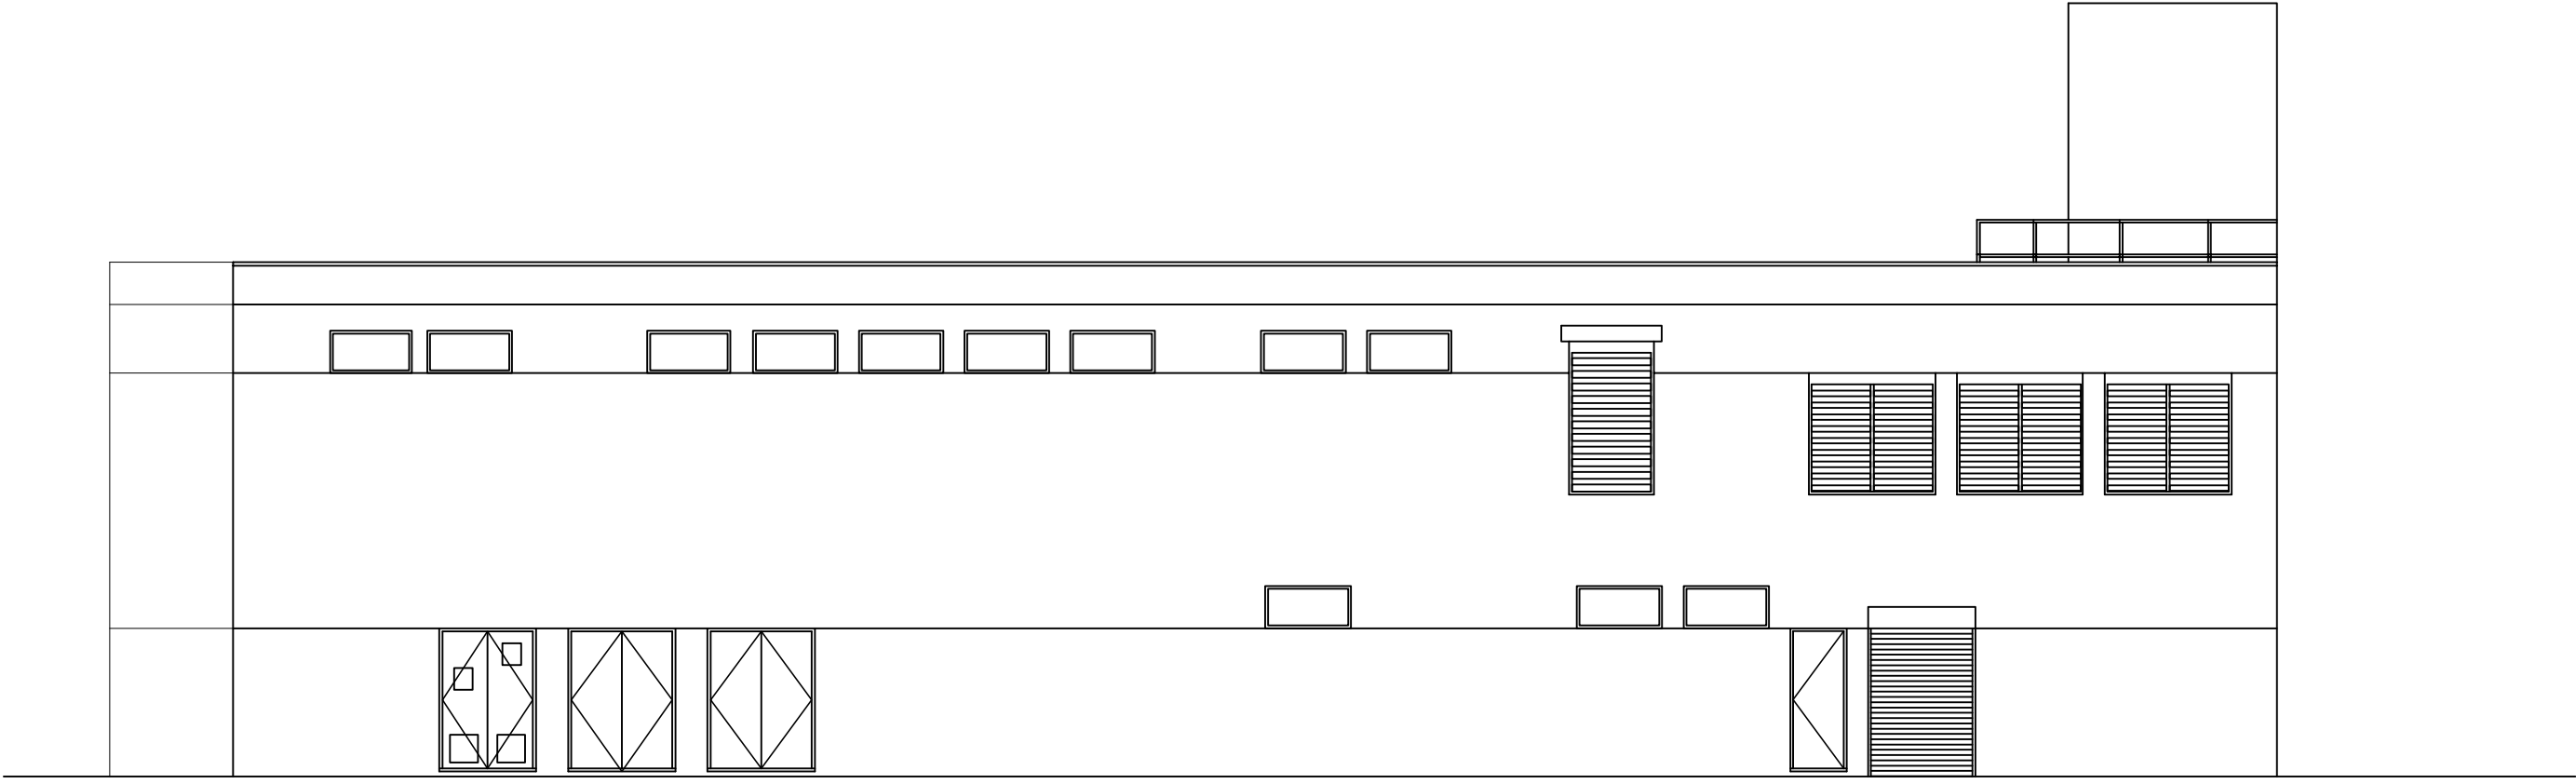

EXISTING REAR ELEVATION 1:100
lamart close

SCALE 1:100



© THE CONTENTS OF THIS DRAWING REMAIN THE SOLE PROPERTY OF
WELLSFIELD ASSOCIATES AND MUST NOT BE COPIED OR REPRODUCED
WITHOUT PRIOR PERMISSION.

FULL SURVEY NOT CARRIED OUT, DRAWING PRODUCED USING
INFORMATION SUPPLIED BY THE CLIENT

Wellsfield
Associates

York House
Westview Drive
Rayleigh, Essex.
SS6 7AU
Mob No 07766 221958
chris@wellsfieldassociates.co.uk

project
CO-OP SUPERMARKET
29-35 SCHOOL ROAD
READING
BERKSHIRE
RG31 5AR
EXISTING PLAN AND ELEVATIONS

date APR 24 drawn C.J.J.
scale 1:100 @A1 drg no. 3864.10