

©TRIANGLE ARCHITECTS LIMITED

■ THIS DRAWING IS THE SUBJECT OF COPYRIGHT WHICH VESTS IN TRIANGLE ARCHITECTS LIMITED. IT IS AN INFRINGEMENT OF COPYRIGHT TO REPRODUCE THIS DRAWING, BY WHATEVER MEANS, INCLUDING ELECTRONIC, WITHOUT THE EXPRESS WRITTEN CONSENT OF TRIANGLE ARCHITECTS LIMITED WHICH RESERVES ALL ITS RIGHTS.

■ TRIANGLE ARCHITECTS LIMITED ASSERTS ITS RIGHTS TO BE IDENTIFIED AS THE AUTHOR OF THIS DESIGN.

■ DRAWING NOT TO BE SCALED. FIGURED DIMENSIONS TO BE WORKED TO IN ALL CASES.

■ THE CONTRACTOR IS RESPONSIBLE FOR CHECKING DIMENSIONS, TOLERANCES & REFERENCES.

■ ANY DISCREPANCY TO BE VERIFIED WITH THE ARCHITECT BEFORE PROCEEDING WITH THE WORKS.


■ REPORT ERRORS & OMISSIONS TO ARCHITECT.

■ WHERE AN ITEM IS COVERED BY DRAWINGS OF DIFFERENT SCALES, THE LARGER SCALE DRAWING TO BE WORKED TO. DO NOT SCALE FROM THE DRAWING. FIGURED DIMENSIONS TO BE WORKED TO IN ALL CASES.

■ CHECK ALL DIMENSIONS ON SITE.

■ DRAWING TO BE READ IN CONJUNCTION WITH THE HEALTH & SAFETY PLAN, AND ALL RELEVANT RISK ASSESSMENTS AND THE FOLLOWING DRAWINGS.


LOCATION PLAN 1:1250

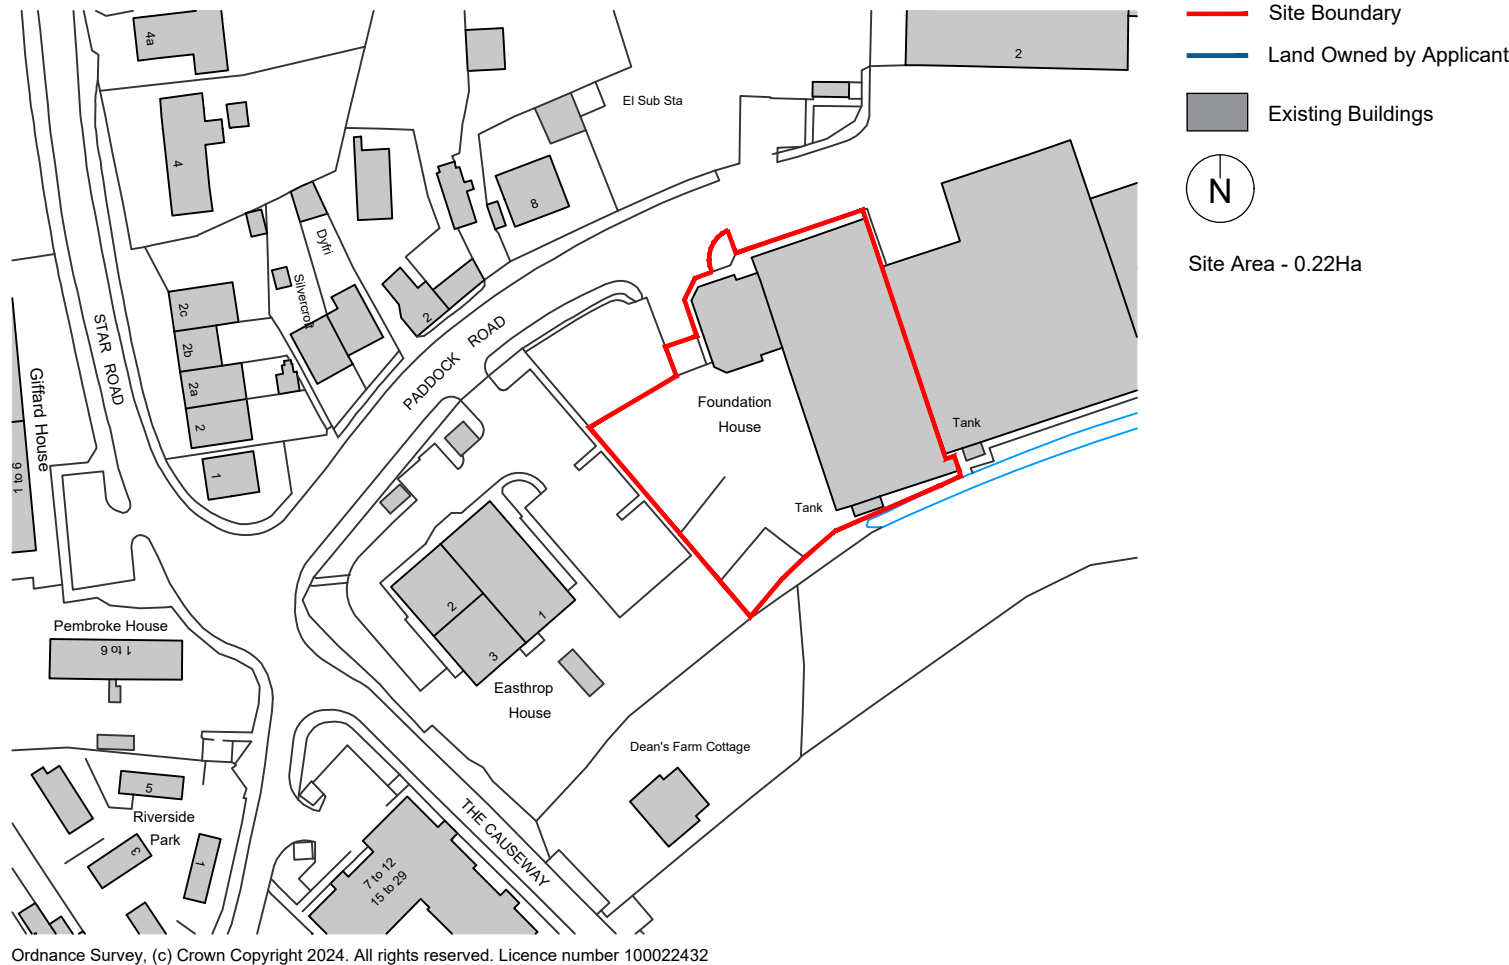

EXISTING PARKING PLAN 1:500



PROPOSED SITE PLAN 1:500

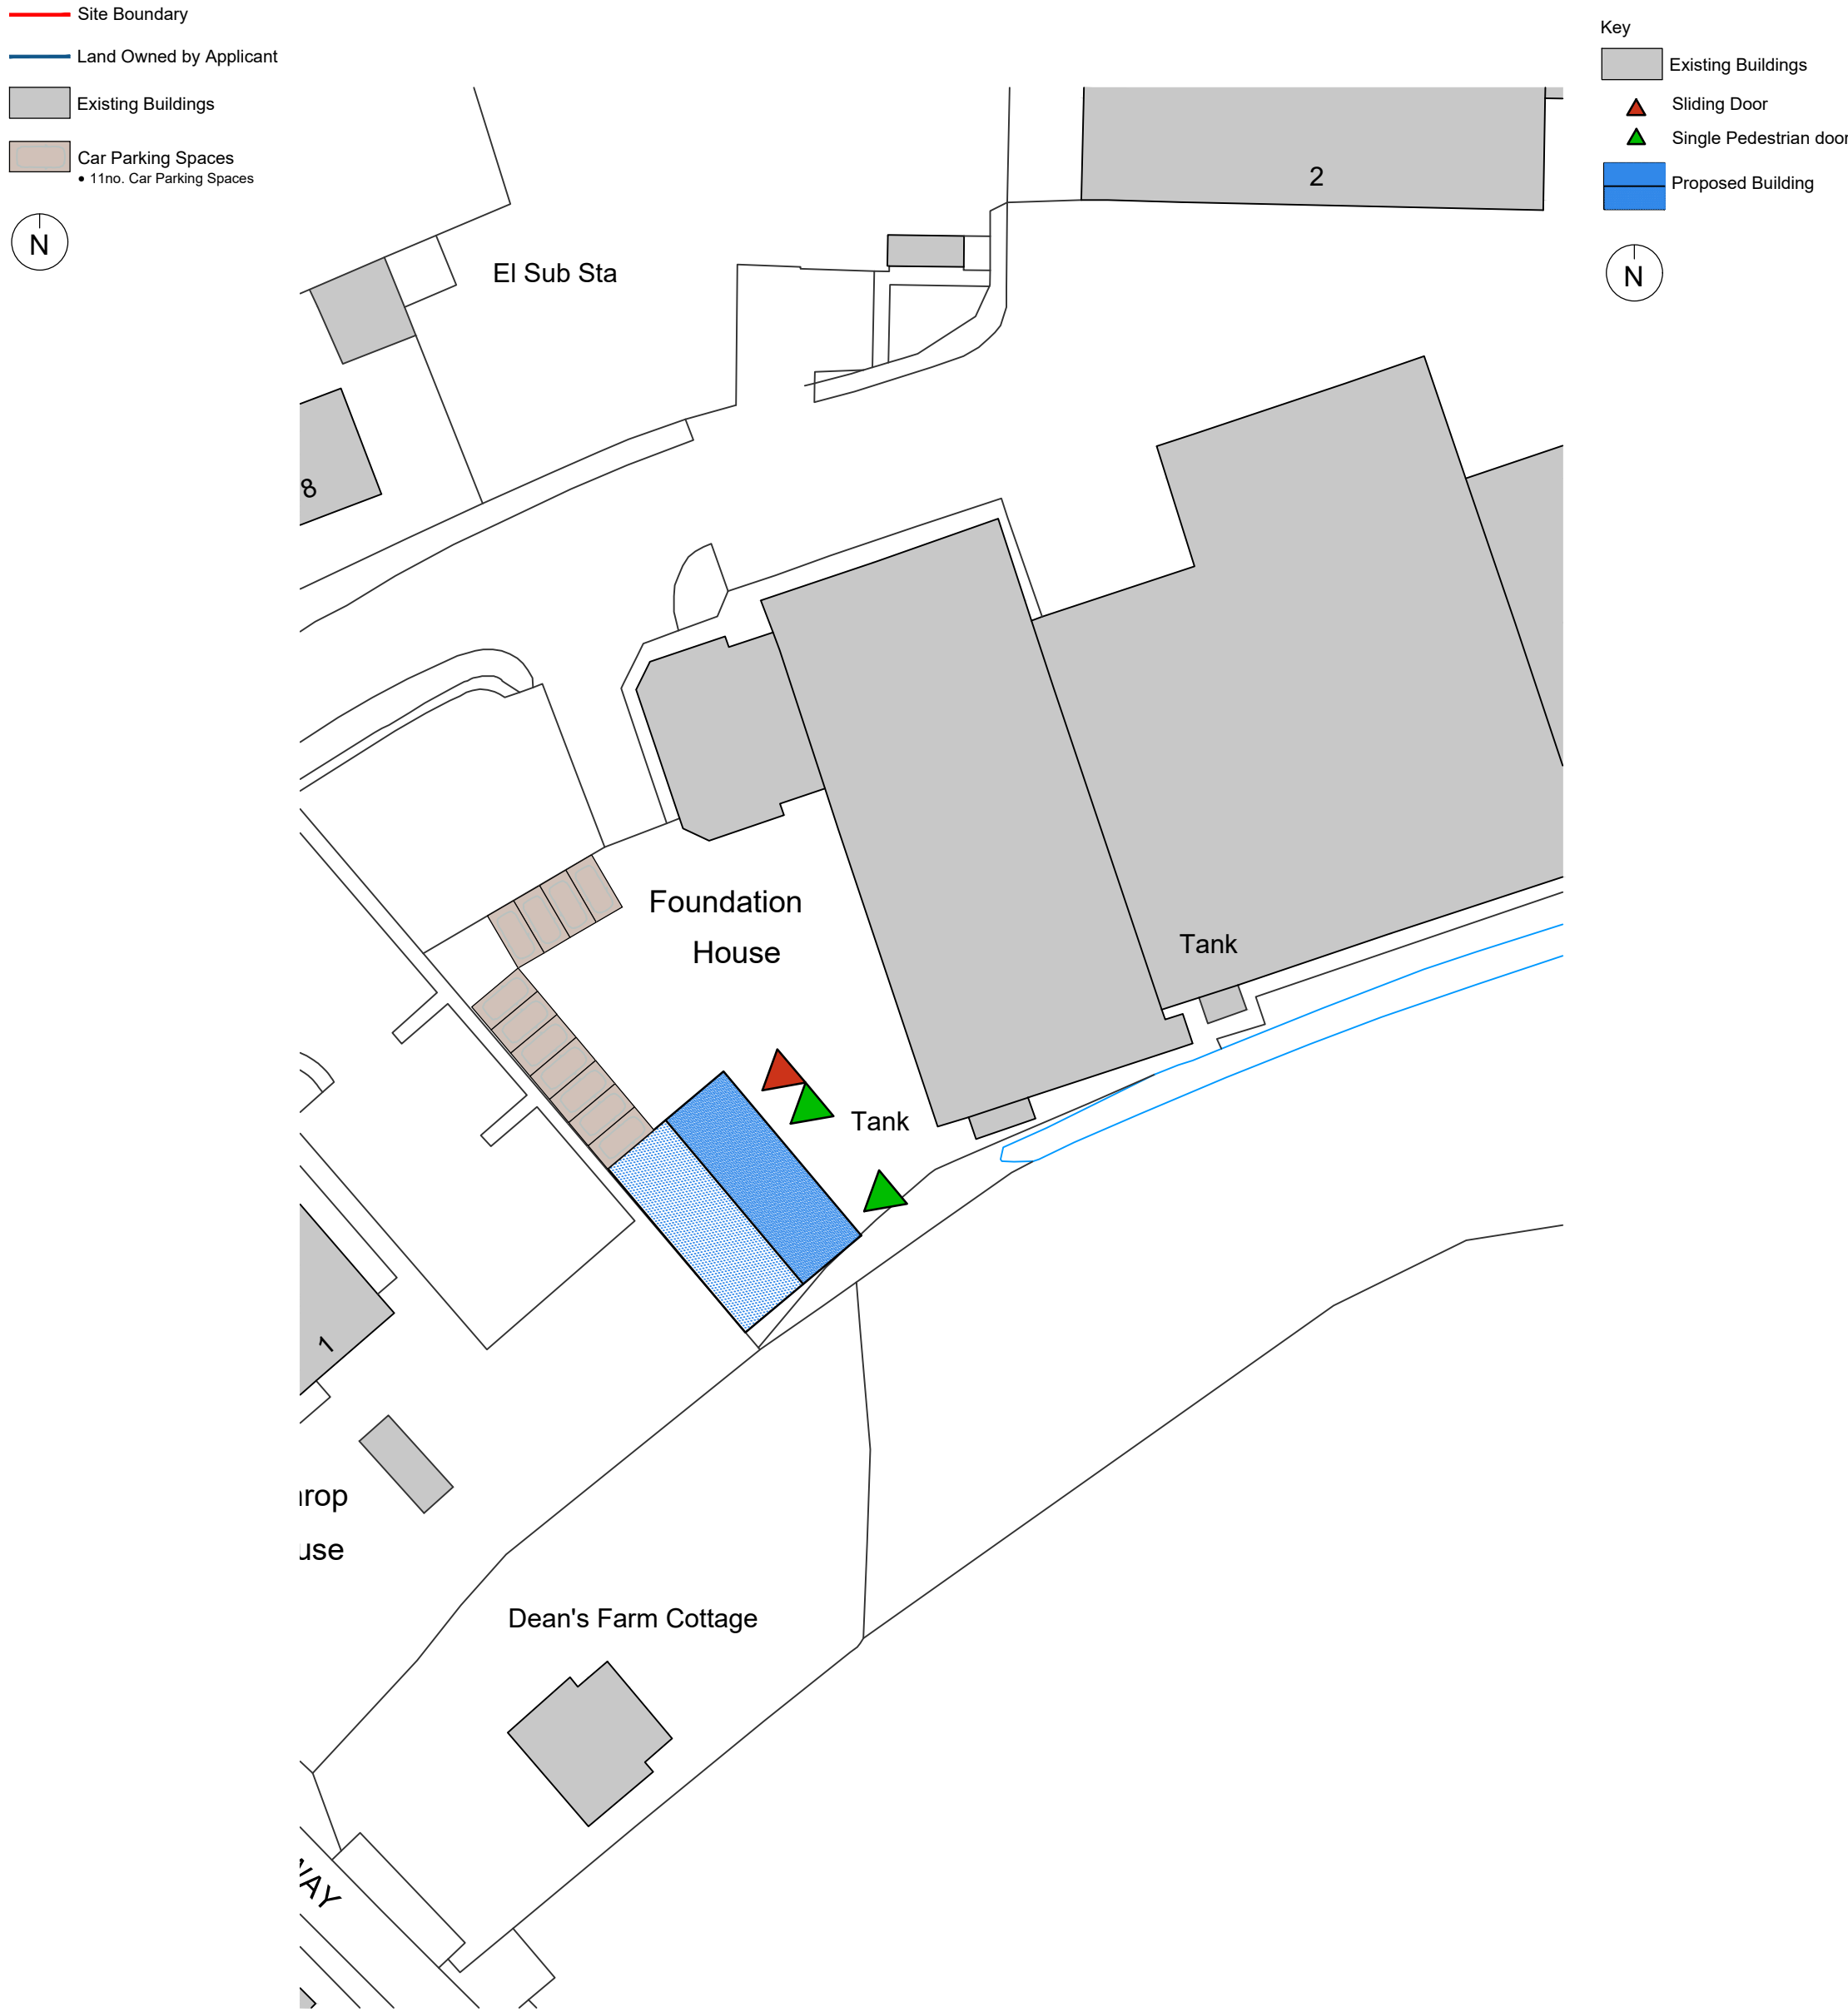

P01	20.03.24	HR	First Issue.
Rev	Date	By	Remarks
Client:			
Combiout Ltd			
Project Name:			
Combiout Ltd Warehouse			
Drawing Name:			
Proposed Site Plan			
Drawing Purpose:			
PLANNING			
Project no.	Project Number:		Revision:
	24-012		P01
CDE no.	Project	Origin	Vol/Sys
	COM - TRI - ZZ - 00 - DR - A - 3001		
Status: Scale @ A1:			
1:1250/500			
Drawn: Checked: Date:			
HR 04/2024			
TRIANGLE ARCHITECTS			
Tel: 0161 272 3500			
E-mail: studio@trianglearchitects.co.uk			
Web: www.trianglearchitects.co.uk			
Twitter: @TriangleArch			
4 Jordan Street Manchester M15 4PY			

