


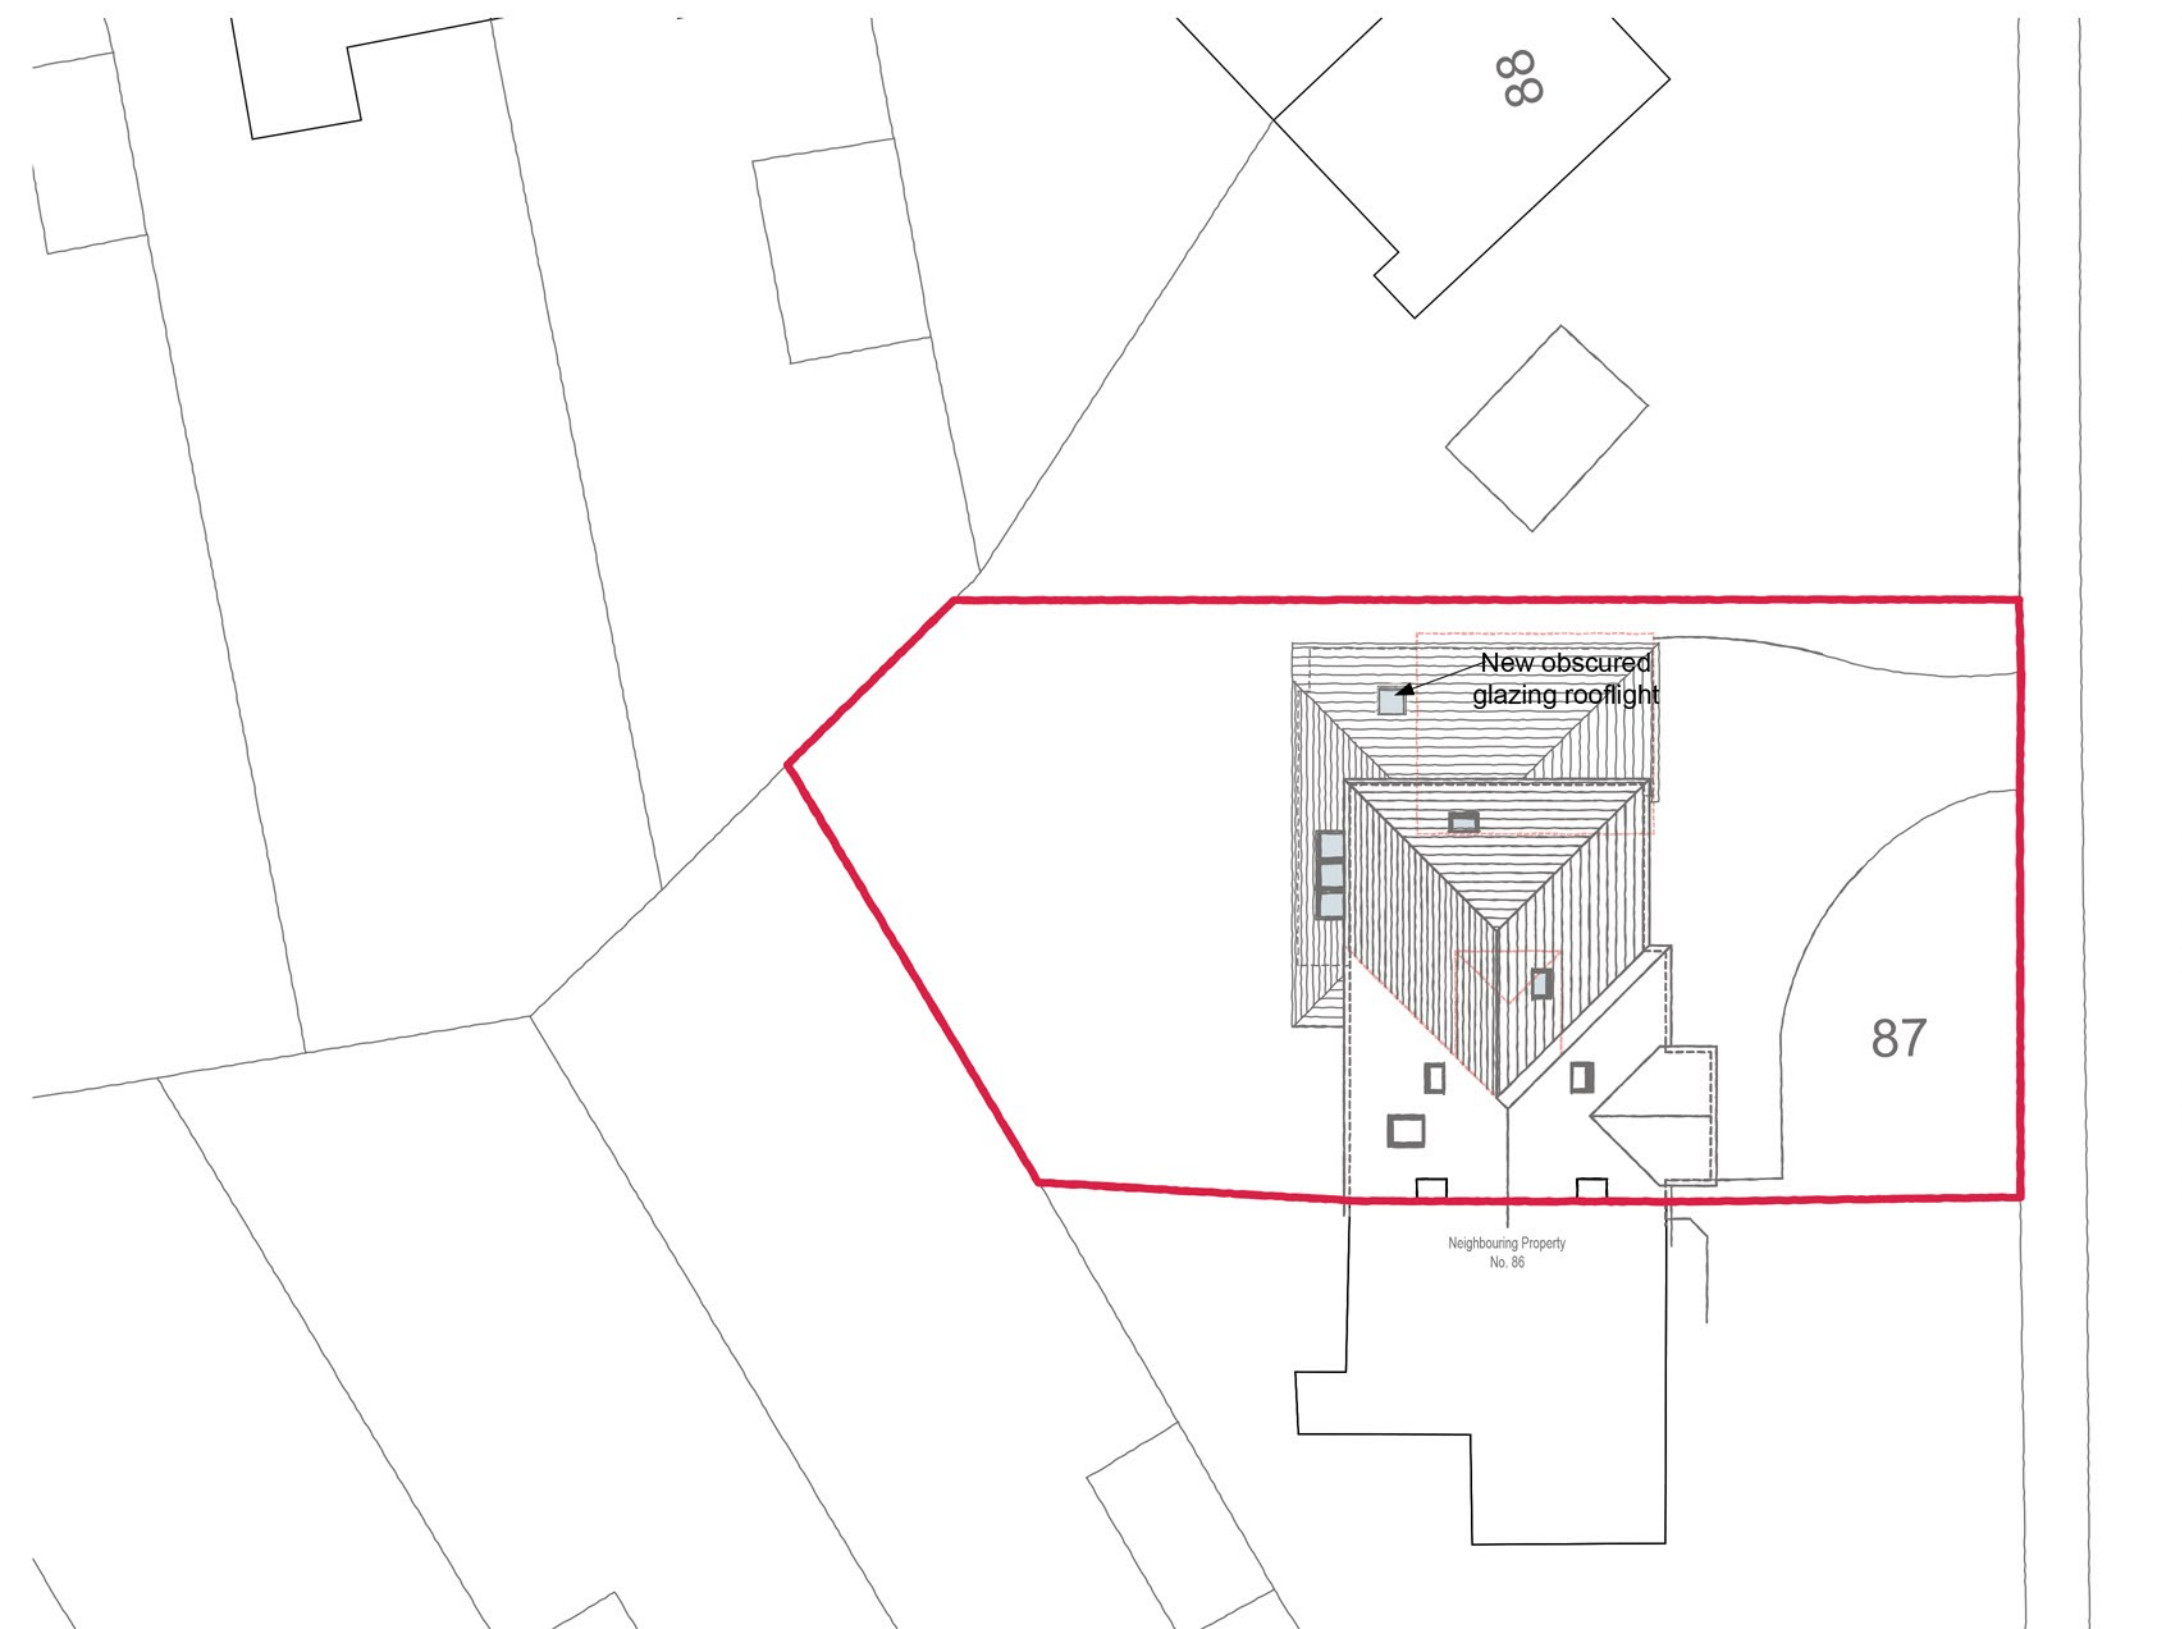

1:200 scale Bar
This Drawing has been produced for printing onto A3 size paper,



Rooflight detail only by JGJS Architecture.
All other information including design copyright as per original Shaun Tanner
Architecture & Planning original design.

JGJS

Project
87 BALMORE DRIVE
CAVERSHAM
RG4 8NN

Status
PLANNING SUBMISSION

Date
JULY 2024

Drawn/Checked
JS

Drawing
SITE PLAN

Scale
1:200 @ A3

Number
RG48NN.06

Revision

-