


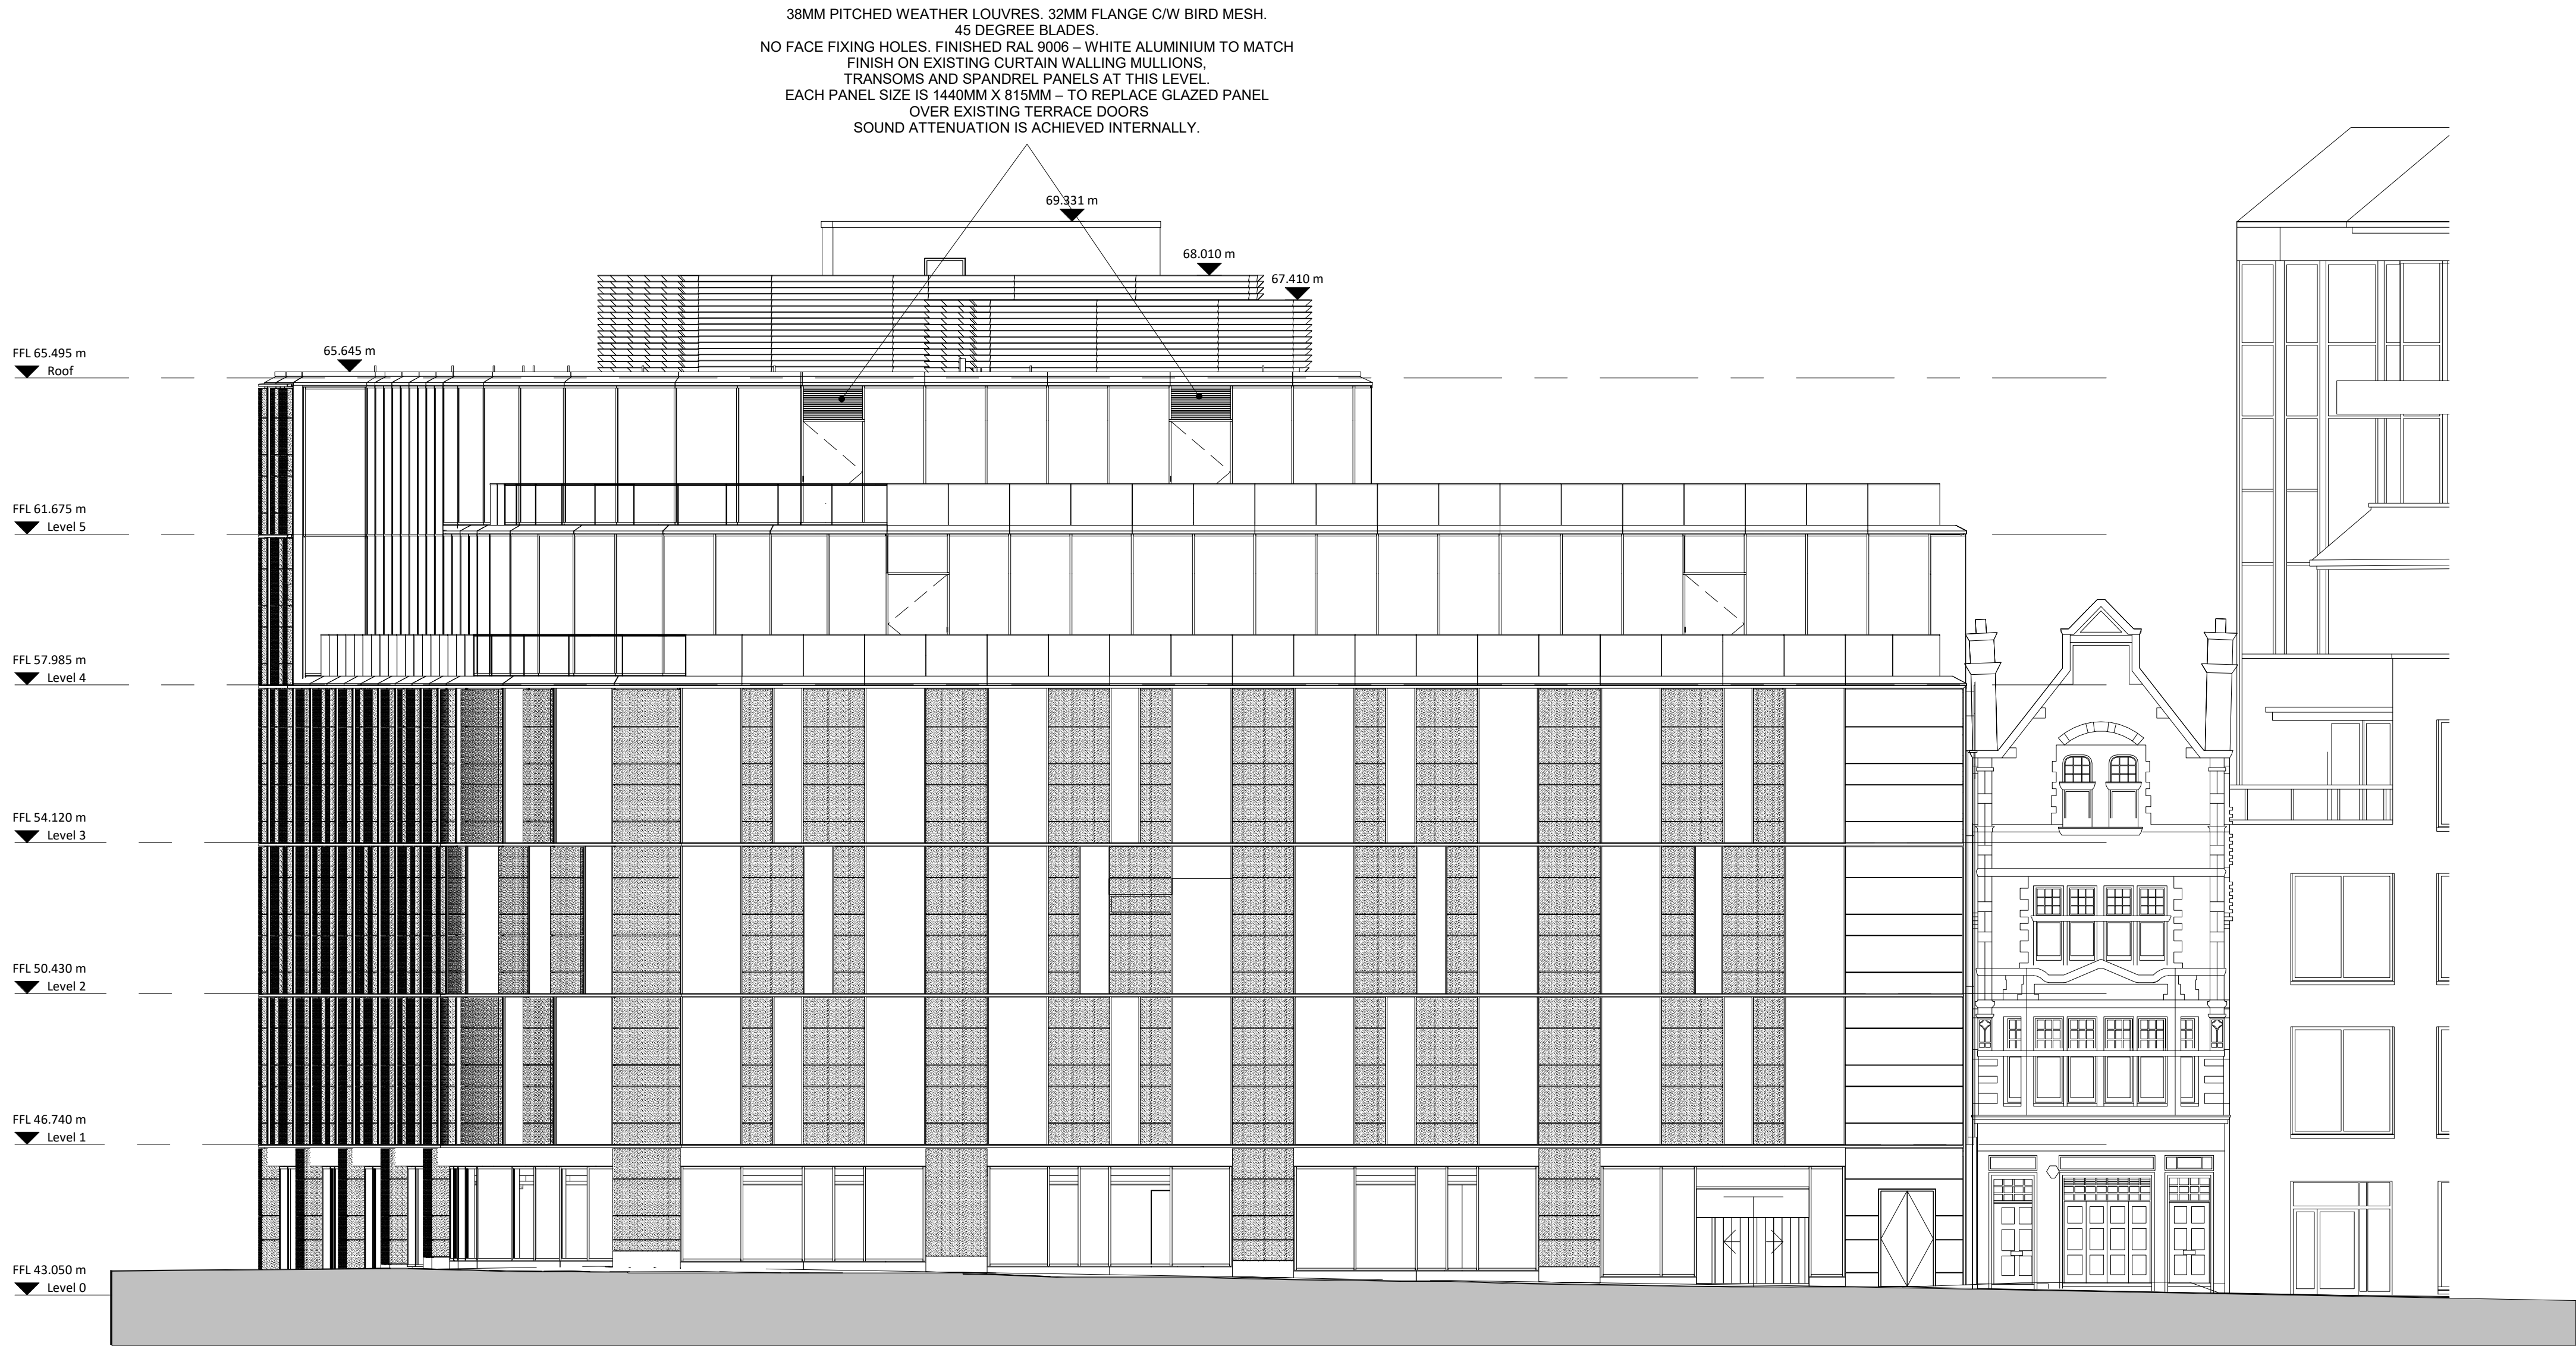

PROPOSED SOUTH ELEVATION
1 : 100

- A - APPROVED
B - APPROVED SUBJECT TO COMMENTS
C - REJECTED

SIGNED: _____ DATE: _____

© COPYRIGHT OKTRA LTD
THIS DRAWING REMAINS THE COPYRIGHT OF OKTRA LTD. TO BE USED SOLELY FOR THE PROJECT AND INFORMATION AS
TITLED. THIS DRAWING MUST NOT BE COPIED WITHOUT PRIOR WRITTEN CONSENT. CONTRACTORS ARE RESPONSIBLE
FOR ENSURING ALL WORKS COMPLY WITH ALL RELEVANT STATUTORY REQUIREMENTS AND BRITISH STANDARDS.
DO NOT SCALE FROM DRAWING. CONTRACTORS MUST CHECK ALL DIMENSIONS, LEVELS AND SERVICES PRIOR TO
COMMENCEMENT OF ANY WORKS. OKTRA LTD MUST BE NOTIFIED OF ANY DISCREPANCIES.

SCALE 1:100
1 2 3 4 5 10

ELEVATIONS LEGEND

SUPPLEMENTARY INFORMATION TO NOTE:
38MM PITCHED WEATHER LOUVRES. 32MM FLANGE C/W BIRD MESH.
45 DEGREE BLADES.
NO FACE FIXING HOLES. FINISHED RAL 9006 - WHITE ALUMINIUM TO MATCH
FINISH ON EXISTING CURTAIN WALLING MULLIONS,
TRANSOMS AND SPANDREL PANELS AT THIS LEVEL.
EACH PANEL SIZE IS 1440MM X 815MM - TO REPLACE GLAZED PANEL
OVER EXISTING TERRACE DOORS
PRODUCT CODE: NOM S2W-FBL-NB-SM-FS-L2008
SOUND ATTENUATION IS ACHIEVED INTERNALLY.
THERE IS NO PROPOSED MECHANICAL PLANT ON EITHER TERRACE.

C01	SUPPLEMENT TO PLANNING APPLICATION	JVR	MP	29.04.24
P03	ISSUE FOR PLANNING APPLICATION	JVR	MP	26.02.24
P02	FOR INFORMATION	JVR	MP	07.02.24
P01	DRAWING FIRST PRODUCED	SS	MP	30.01.24
ISSUE	DESCRIPTION	DRWN	CHKD	DATE

DRAWING STAGE		
Pre-Construction		
CLIENT		
CROWE		
SITE ADDRESS		
2 BLAGRAVE STREET		
READING		
BERKSHIRE		
RG1 1AZ		
PROJECT DIRECTOR	PROJECT MANAGER	
--	BT	
PROJECT DESIGNER	TECHNICAL DESIGNER	
MP	JVR	
DRAWING TITLE		
PROPOSED SOUTH ELEVATION		
PROJECT NO.	SCALE	REVISION
63532	1 : 100 @ A1	C01
DRAWING NO.		
CROWE—OKT—31—AZZ—DE—I—3102		



The Courtyard
6 St Cross Street
London
EC1N 8UB

+44 (0)20 8080 6731
oktra.co.uk