

© This drawing is the copyright of rnv
architecture ltd.
It must not be reproduced or disclosed to third
parties without our prior permission.


Do not scale from this drawing, other than for
Local Authority Planning purposes.

This drawing is to be read in conjunction with all
relevant consultants, specialist manufacturers
drawings and specifications.


Any discrepancies in dimensions or details on/or
between these drawings should be drawn to our
attention.

All dimensions are in millimetres unless noted
otherwise.

Any surveyed information incorporated within
this drawing cannot be guaranteed as accurate
unless confirmed by fixed dimension.

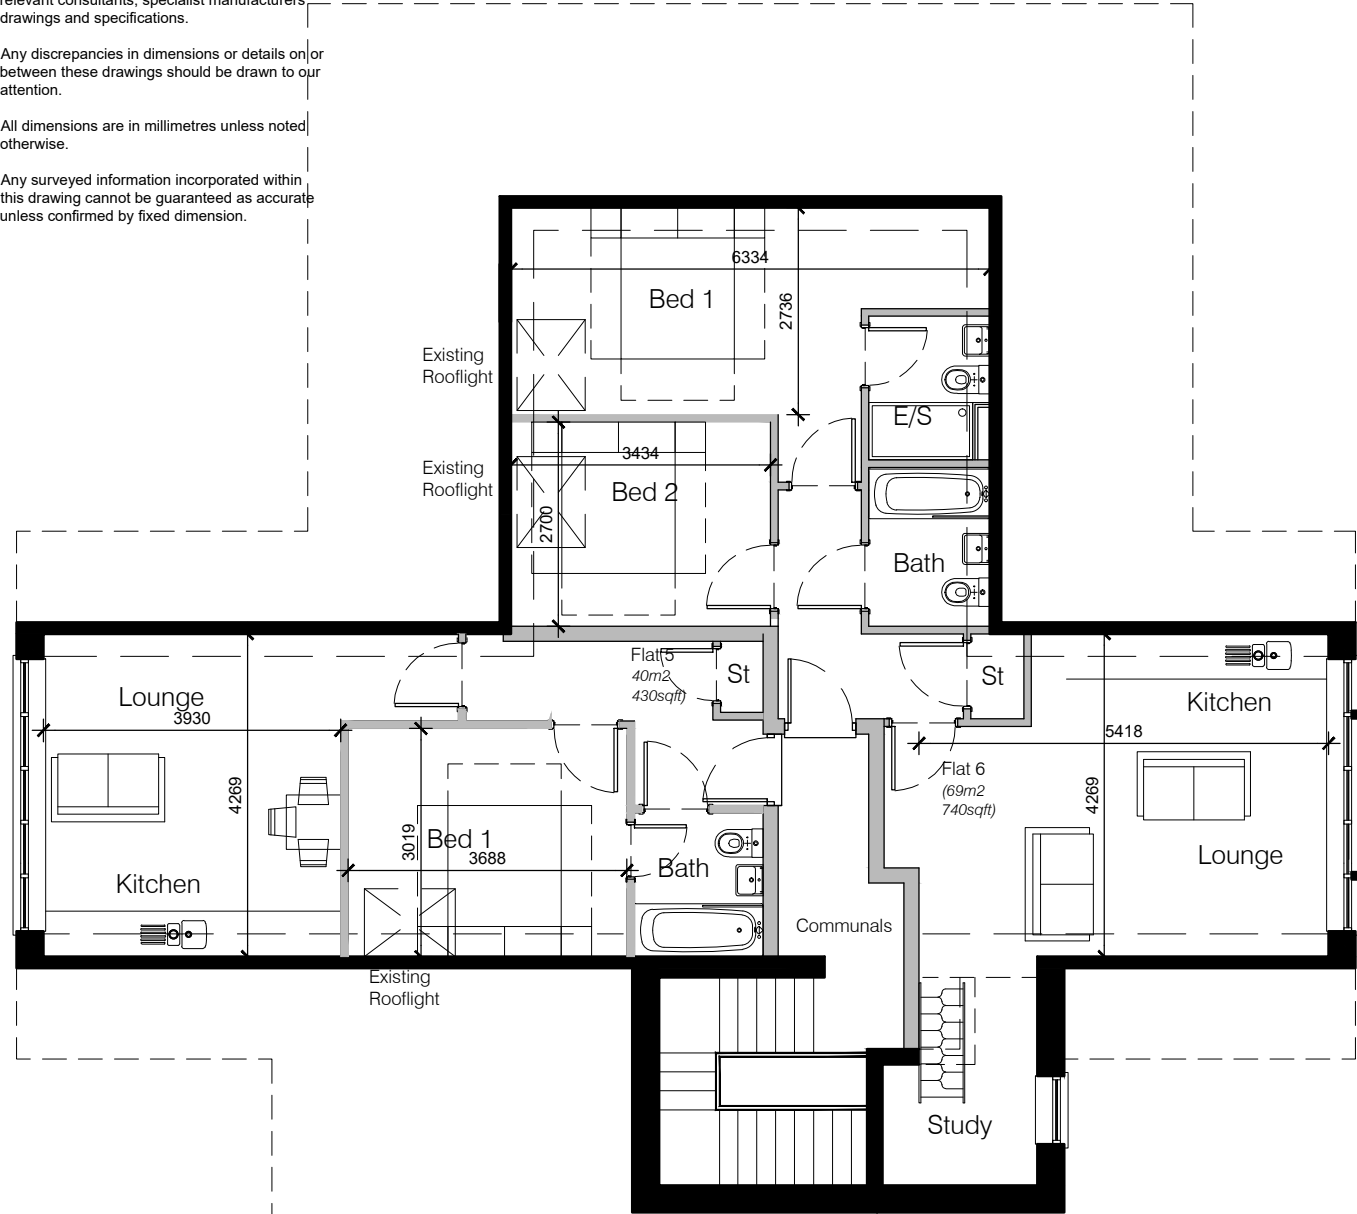

Second Floor Plan

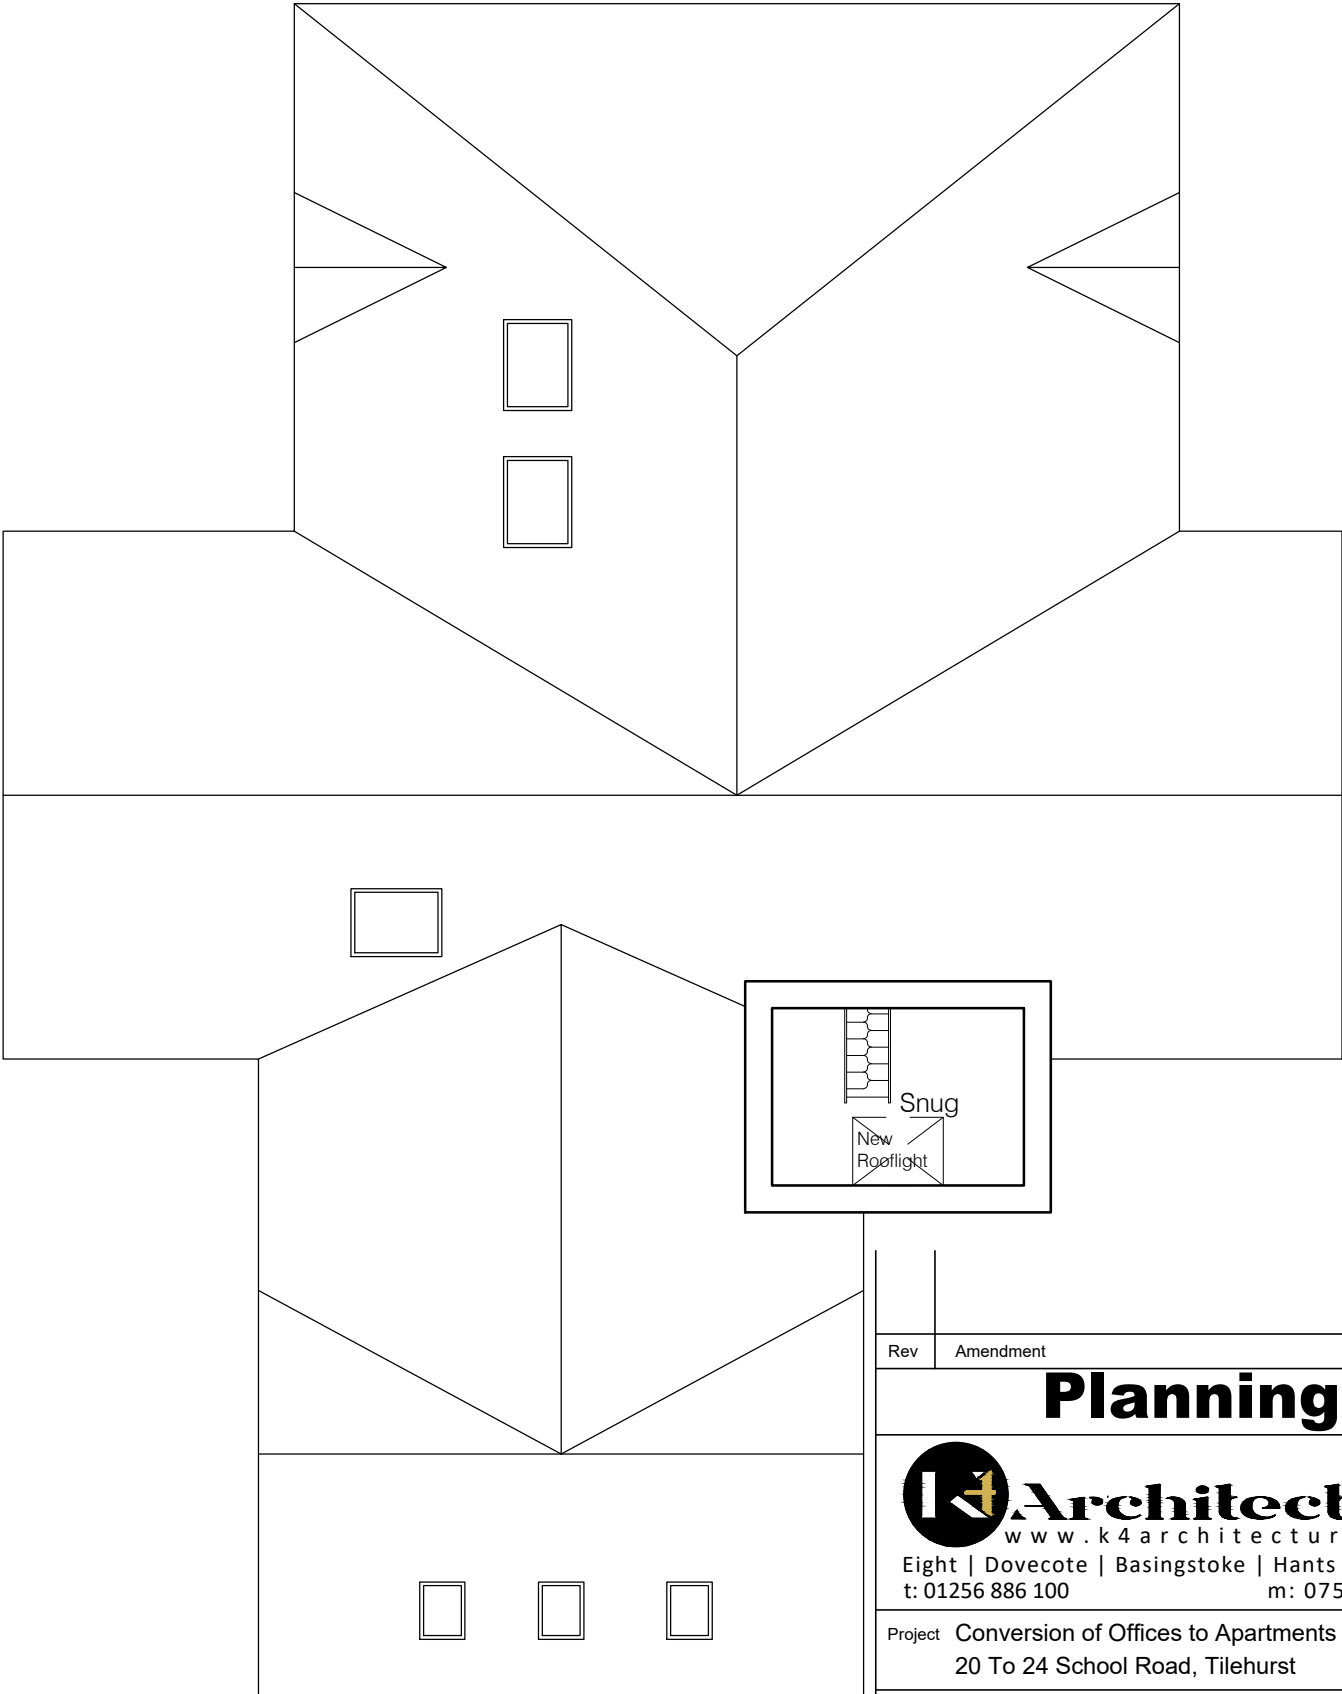

Third Floor Plan

20 To 24 School Road, Tilehurst - Proposed Second & Third Floor

Rev	Amendment	Date
Planning		
 Architecture www.k4architecture.co.uk Eight Dovecot Basingstoke Hants RG24 8HU t: 01256 886 100 m: 07590 211 072		
Project	Conversion of Offices to Apartments 20 To 24 School Road, Tilehurst	
Client	AW Davis Properties Ltd	
Drawing	Proposed Second & Third Floor	
Scale	1/100@A3	Date February 24
Dwg No.	13.443.P.101	D