




Notes	
	All dimensions shown are in millimeters unless otherwise stated. Only figured dimension to be taken from this drawing and not scaled dimensions.

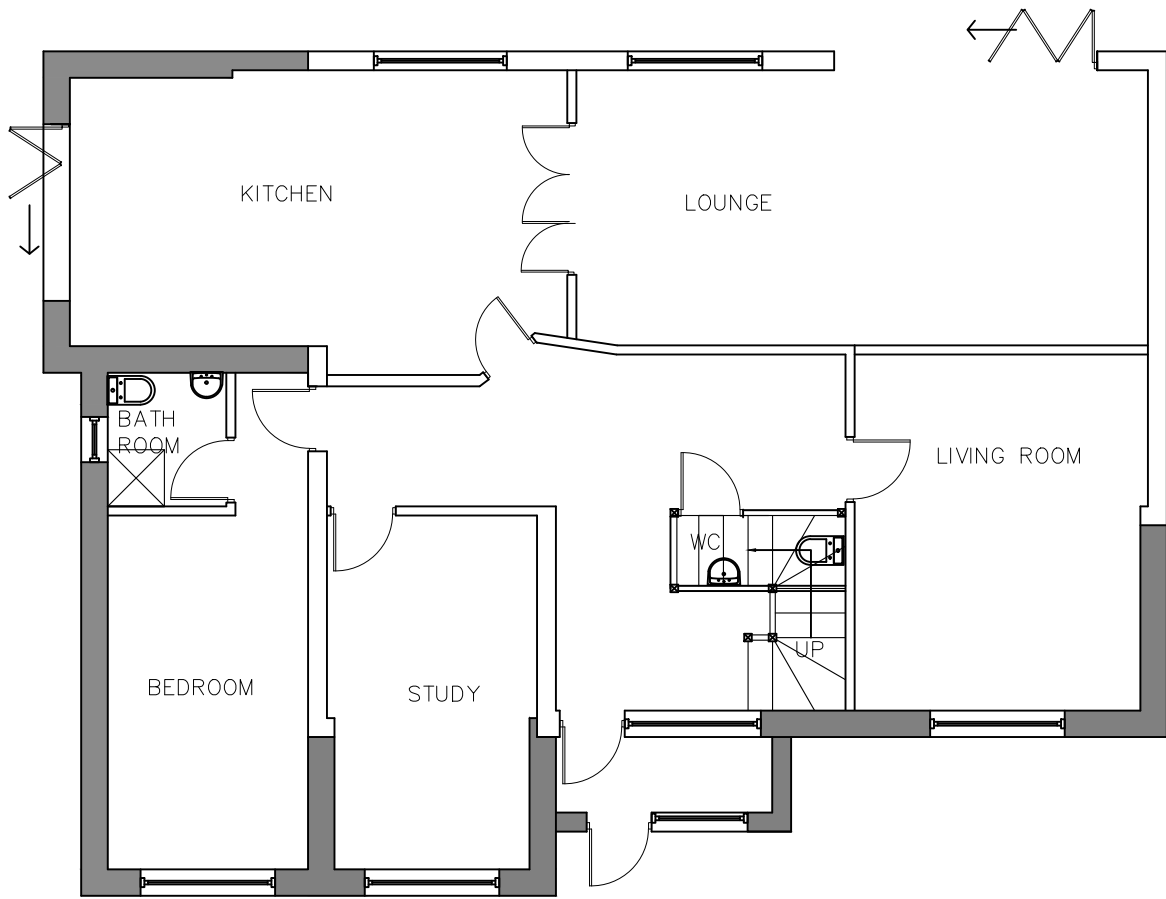


PROPOSED GROUND FLOOR PLAN

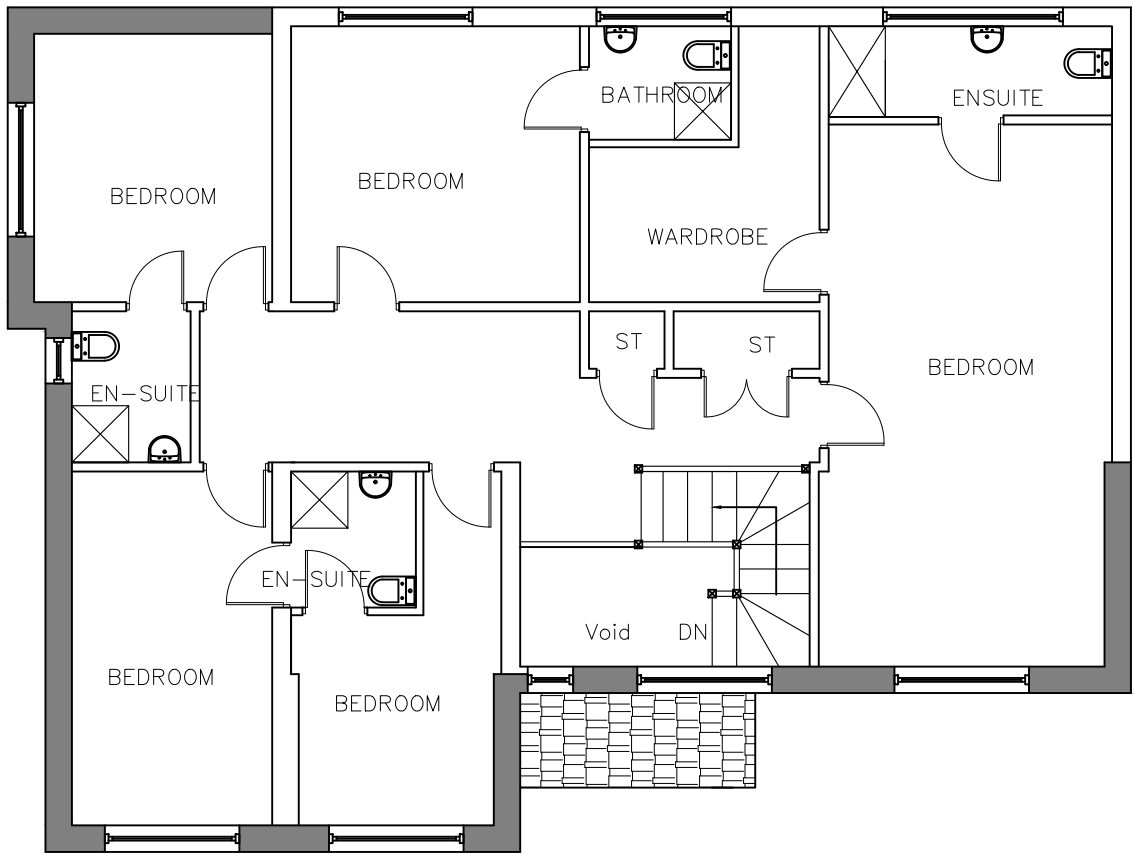

PROPOSED FIRST FLOOR PLAN

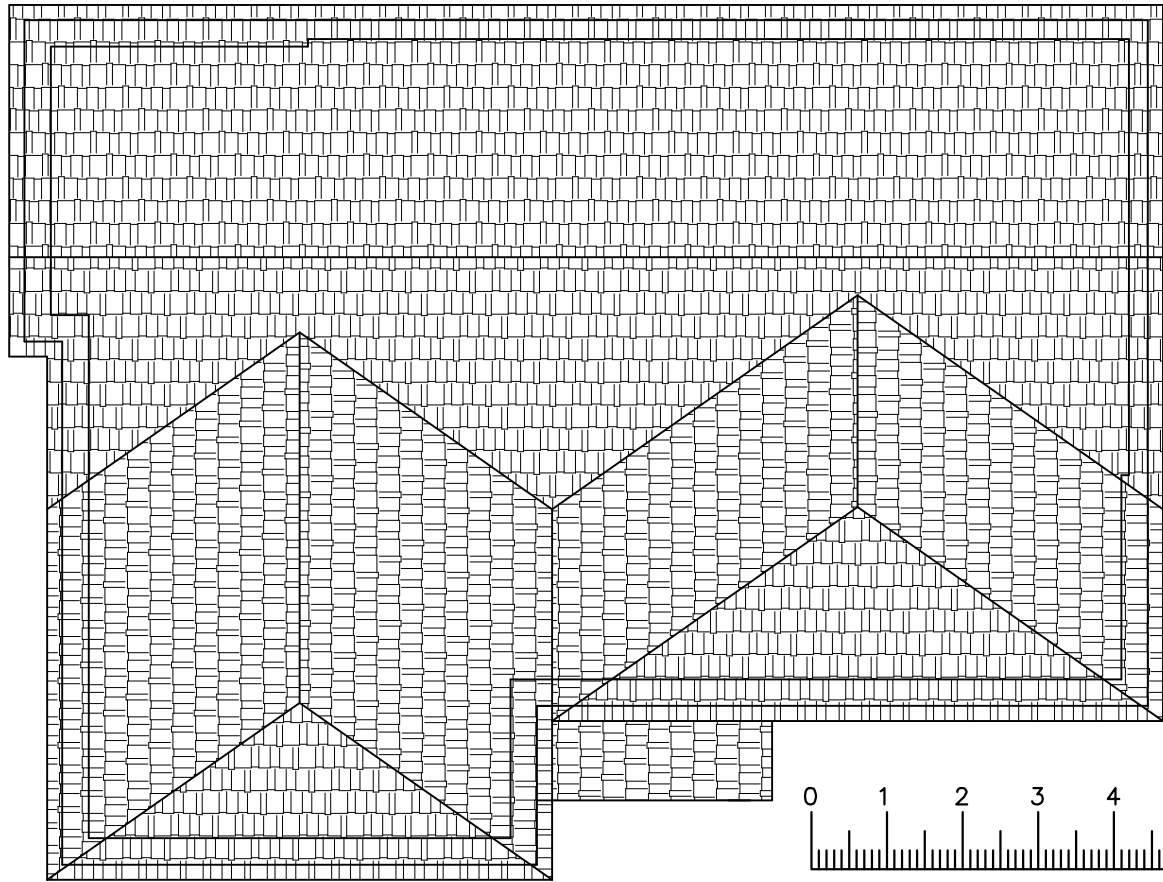

PROPOSED ROOF PLAN

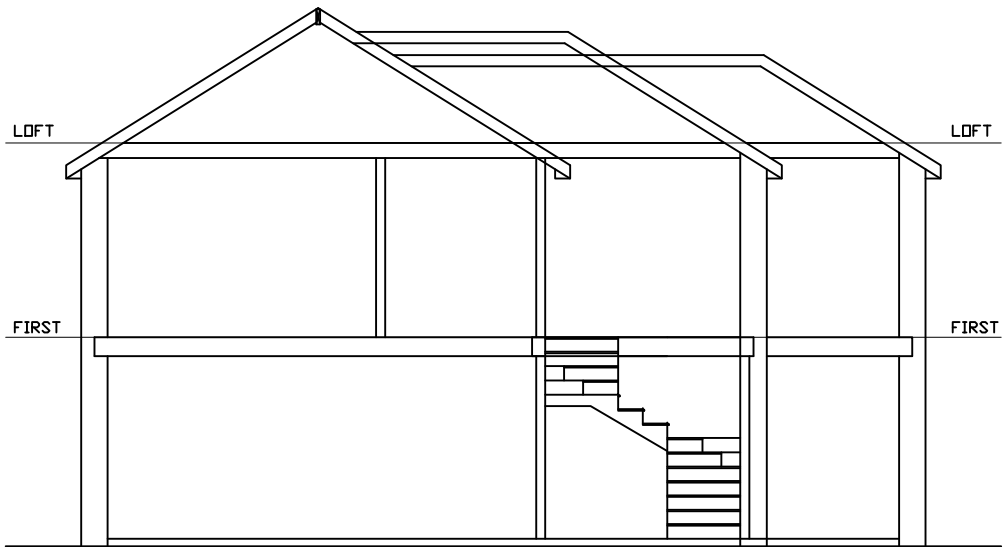

PROPOSED SECTION



Project: PROPOSED TWO STOREY FRONT & SIDE EXTENSION 1 Wetherby Close, Emmer Green, Reading RG4 8UD			 Loft conversion & Extension Specialists 07815559217 / 02070388208		
CLIENT:		DATE: 04-04-24			CHECKED BY: TA
REV:		Date	SCALE: 1:100 @A3	240416-20	REV:
			DRAWN BY: TA		
			PROPOSED FLOOR PLANS & SECTION	© This drawing and the building work illustrated are copyright and may not be reproduced without written permission.	