




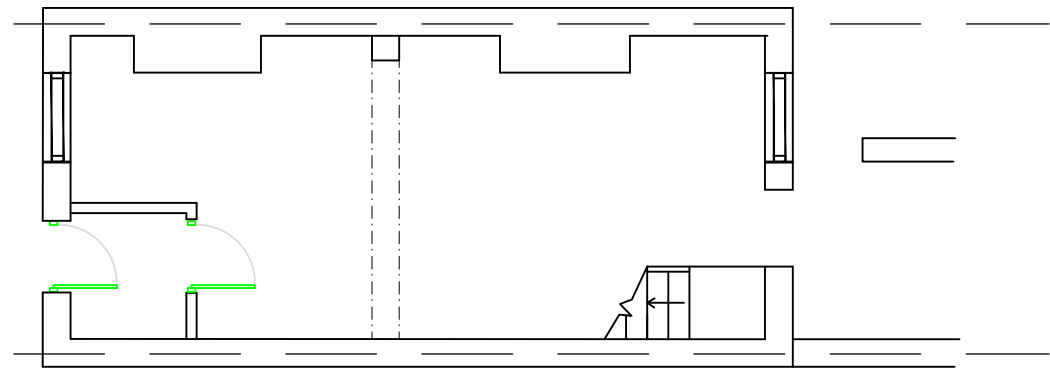


EXISTING GROUND FLOOR PLAN

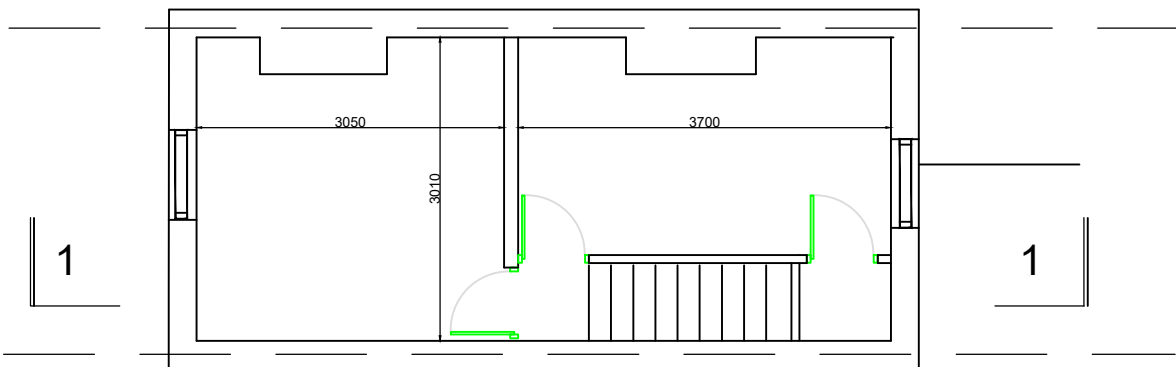


EXISTING FIRST FLOOR PLAN

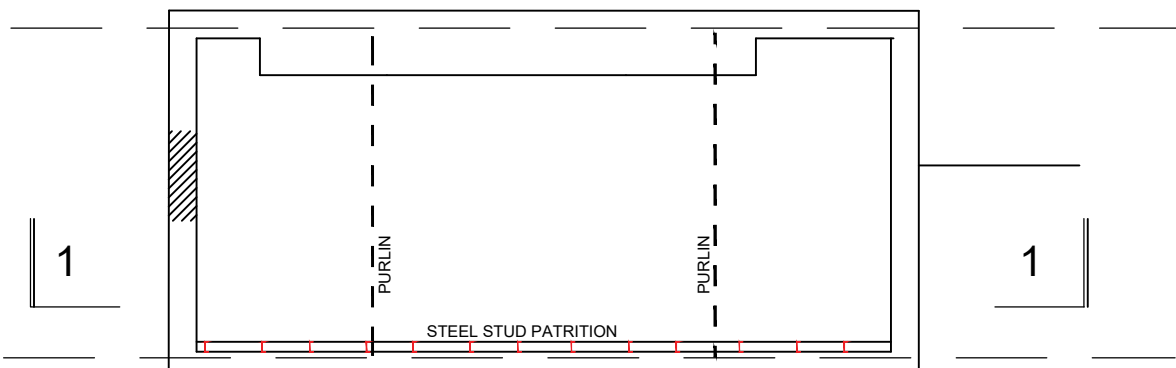


EXISTING ATTIC FLOOR PLAN

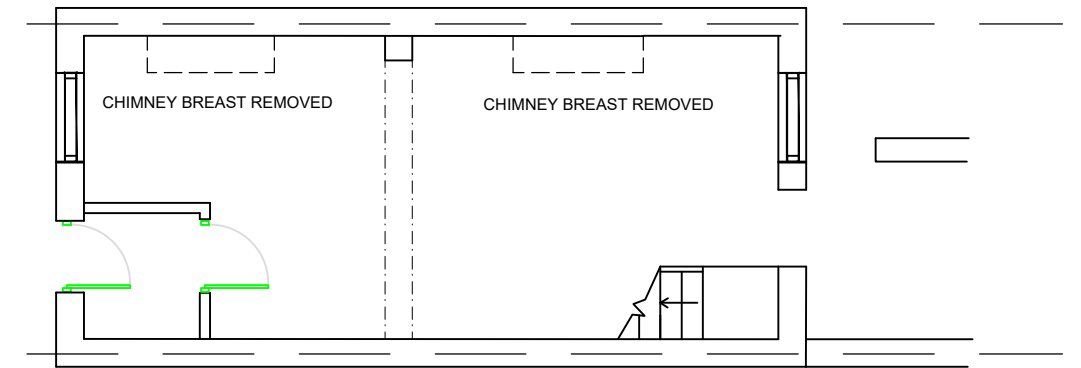

PROPOSED GROUND FLOOR PLAN

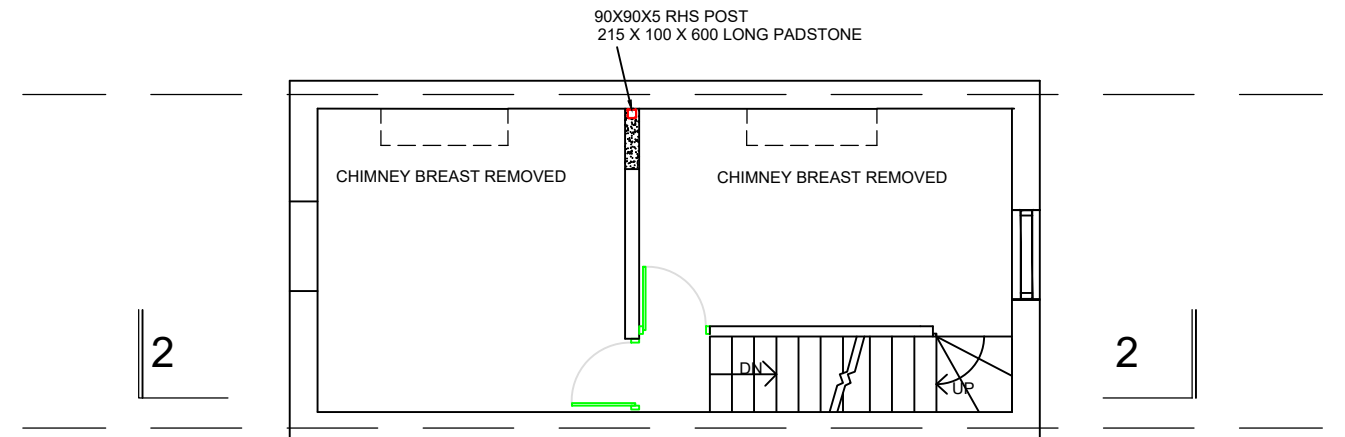

PROPOSED FIRST FLOOR PLAN

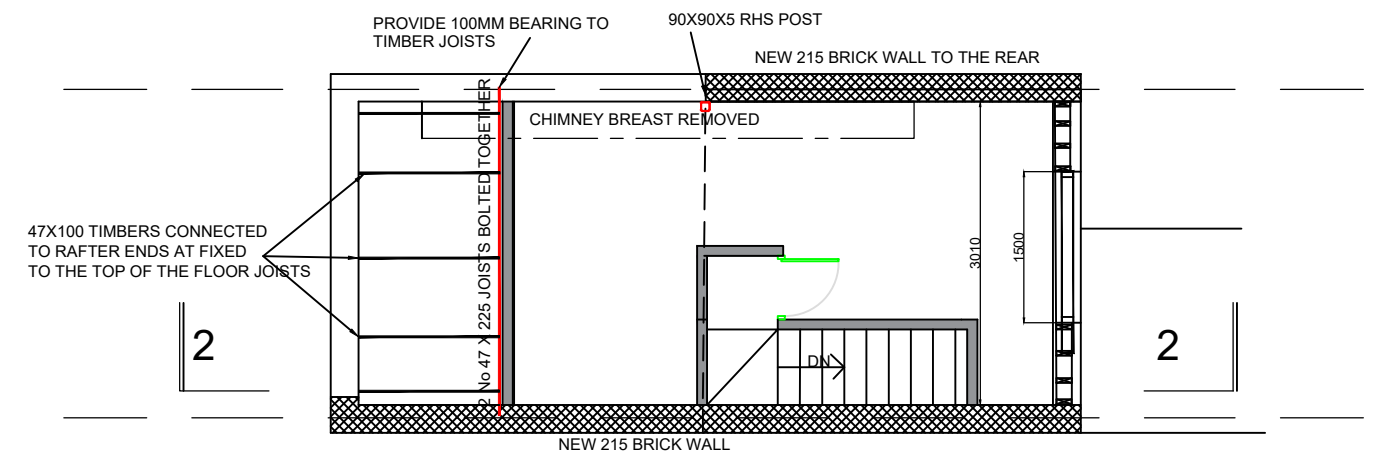

PROPOSED ATTIC FLOOR PLAN

Notes:

0mm 25mm A3 original sheet size

Contact HLN regarding terms & conditions, copyrights, CDM, etc. Check printed scale, responsibility is not accepted for reproduction of digital media or measuring from this document. Only figured dimensions to be used for construction. Report to the Project Engineer any doubts or discrepancies.

Client DAN LUTA 27 MONTAGUE STREET READING RG1 4JH	Project ATTIC CONVERSION 27 MONTAGUE STREET READING RG1 4JH	Drawing Title EXISTING & PROPOSED PLANS AND DETAILS
Drawing Status [REDACTED]	Scale 1:75@ A3	Date SEPT 23
Design By [REDACTED]	Drawn By TC	Checked XXX
HLN Civil + Structural Engineers The Maltings, East Tyndall St Cardiff, CF24 5EA	Job No. 105421	Drawing No. 105421/01
HLN CIVIL + STRUCTURAL ENGINEERS	CARDIFF BROMSGROVE LONDON	HLN CIVIL + STRUCTURAL ENGINEERS