


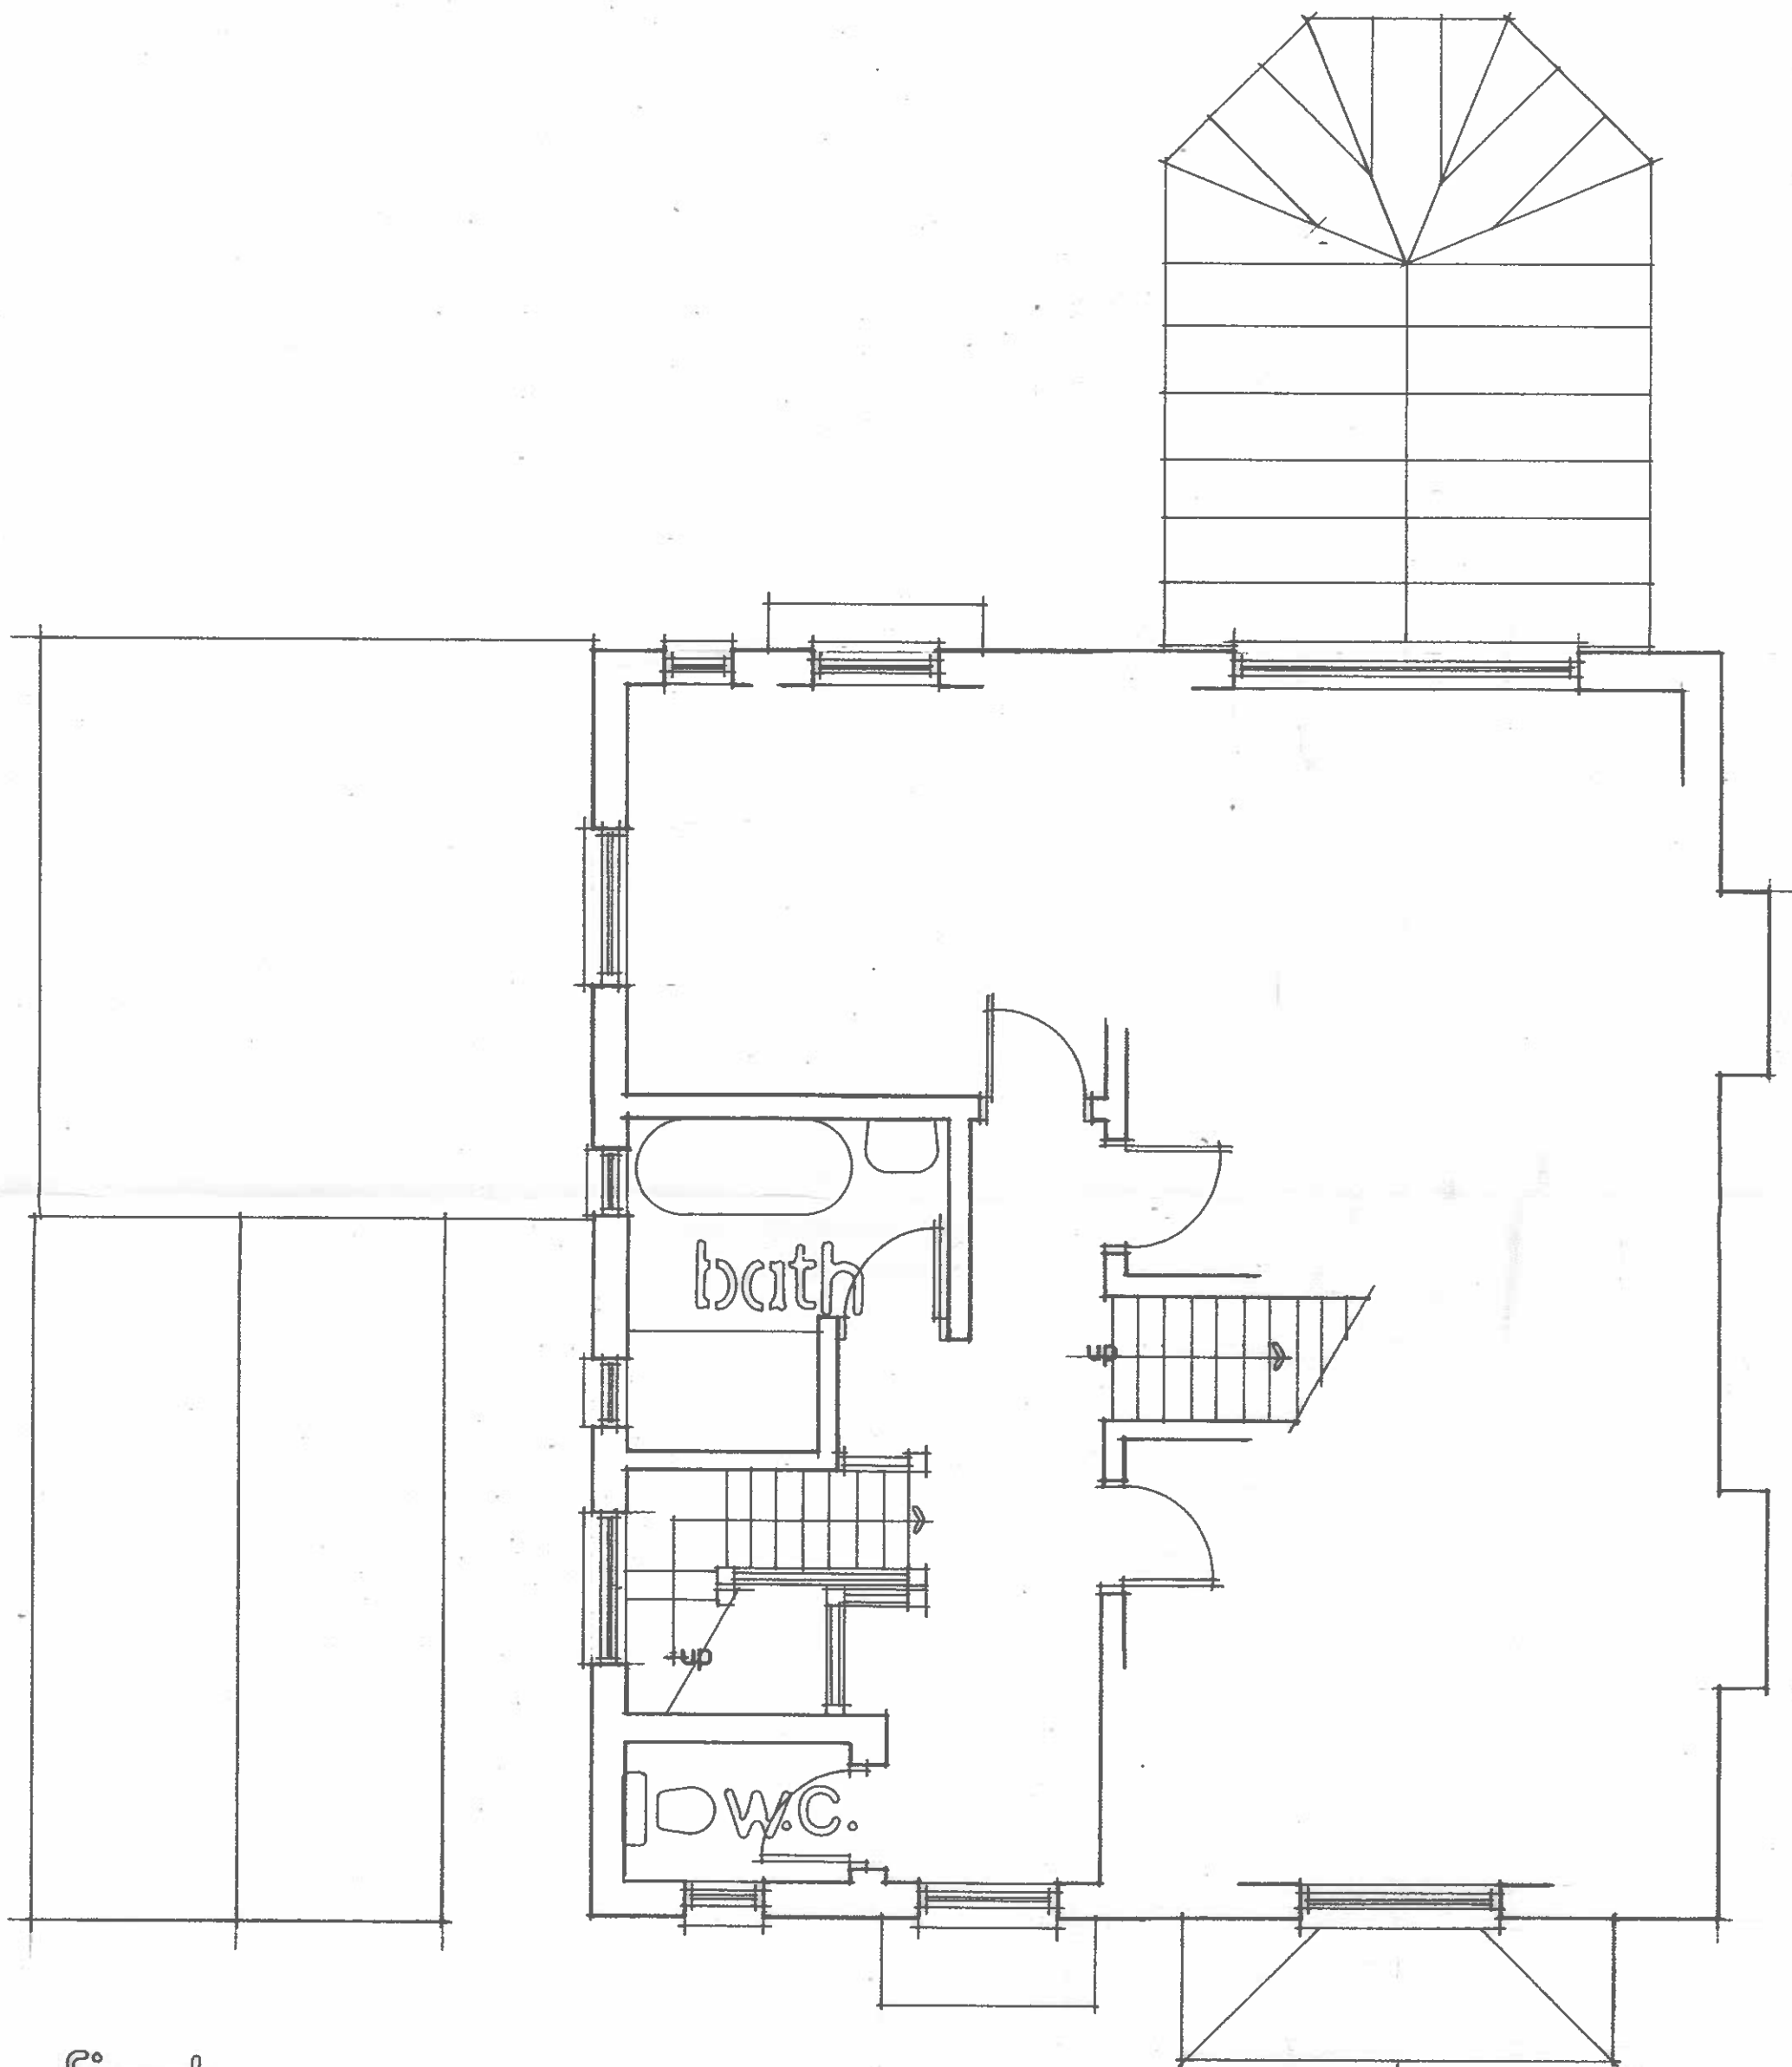

first



BERKSHIRE DEVELOPMENTS LTD
CLIENT

Sarah Beyts
PROJECT
Extension and Alterations to
50, Grosvenor Road
Caversham
Reading
RG4 5EN

DRAWING
Existing Part First
Floor Plan

SCALE
1:50 @ A3
DRAWING No.
24/GRC/02

DATE
February 2024
REVISION