




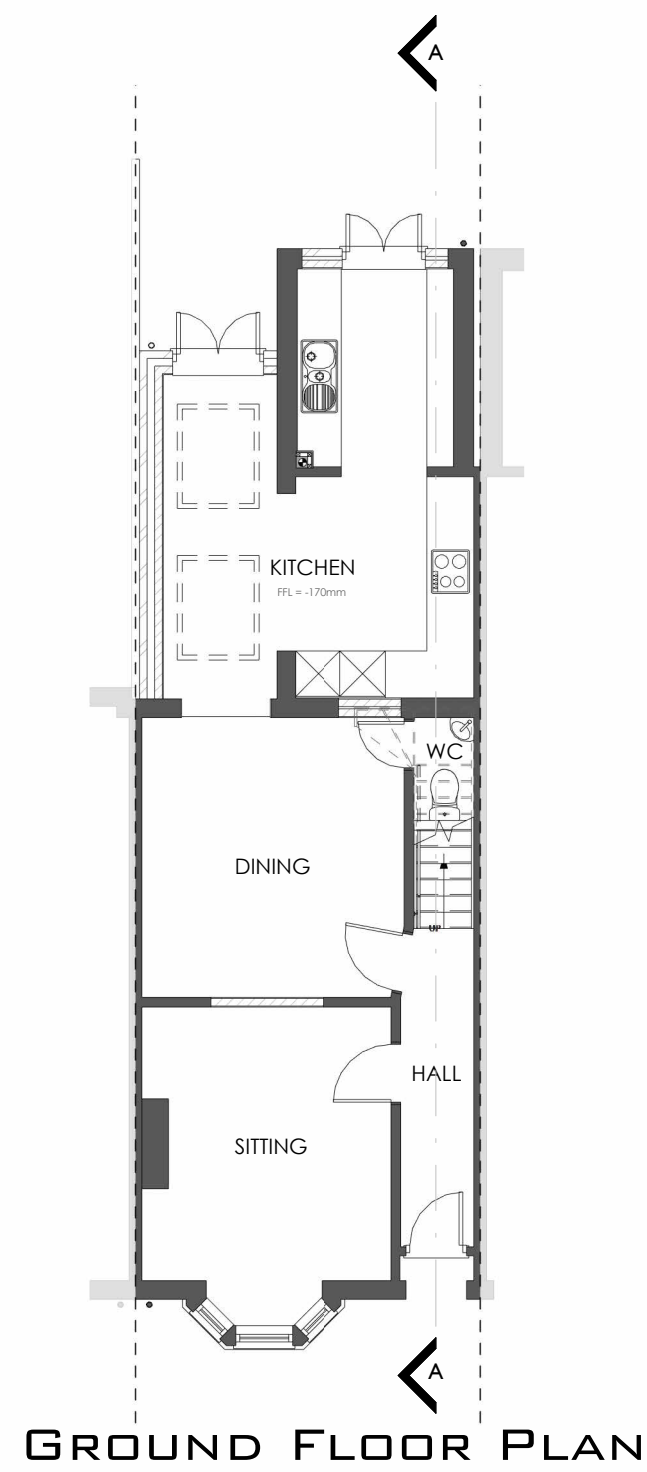


GROUND FLOOR PLAN

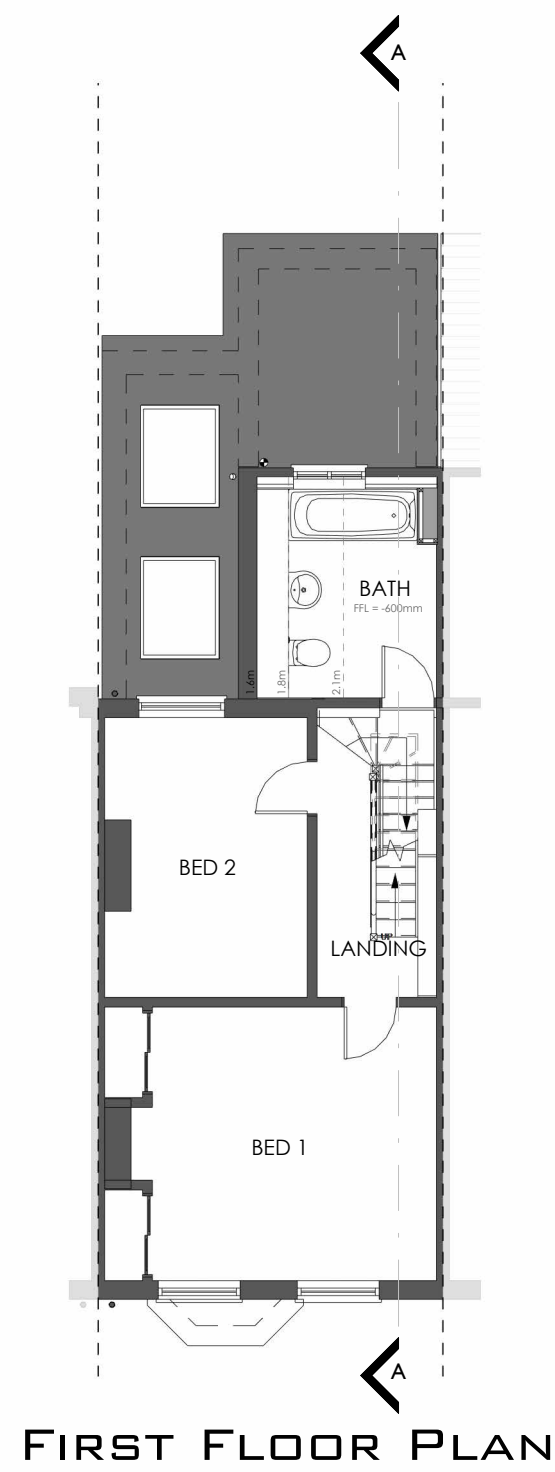

FIRST FLOOR PLAN

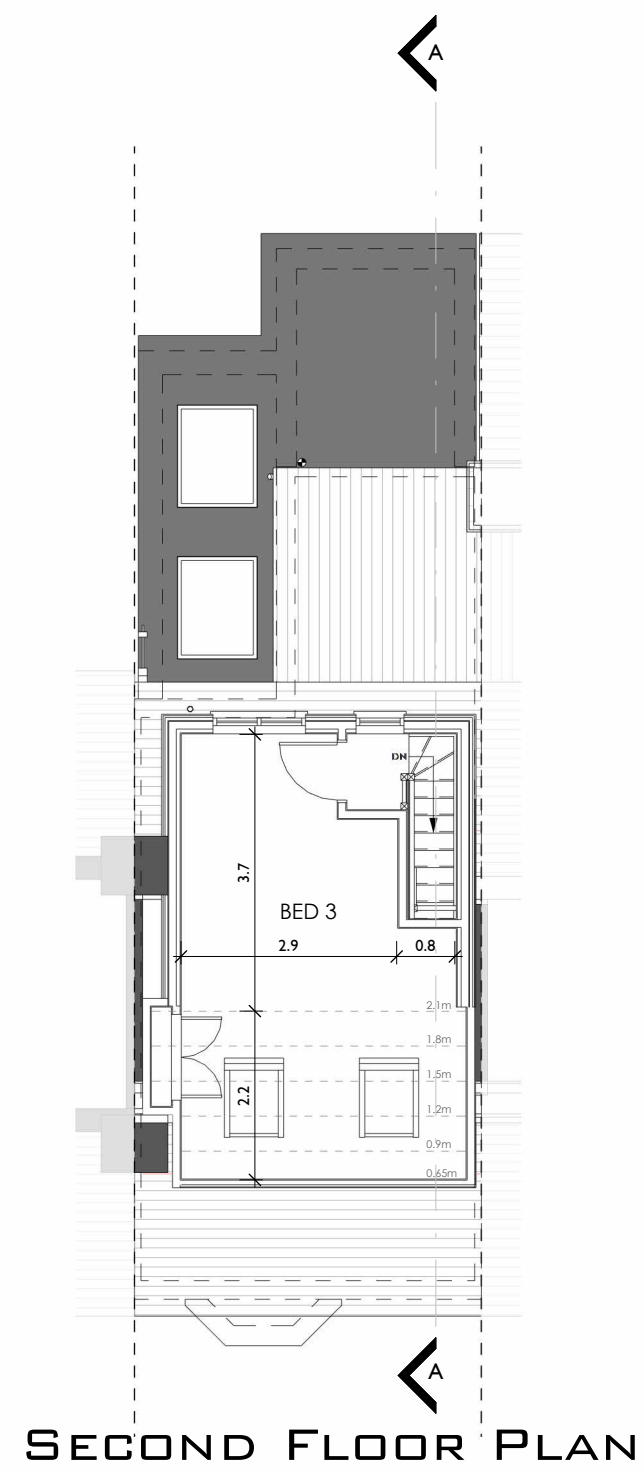

SECOND FLOOR PLAN

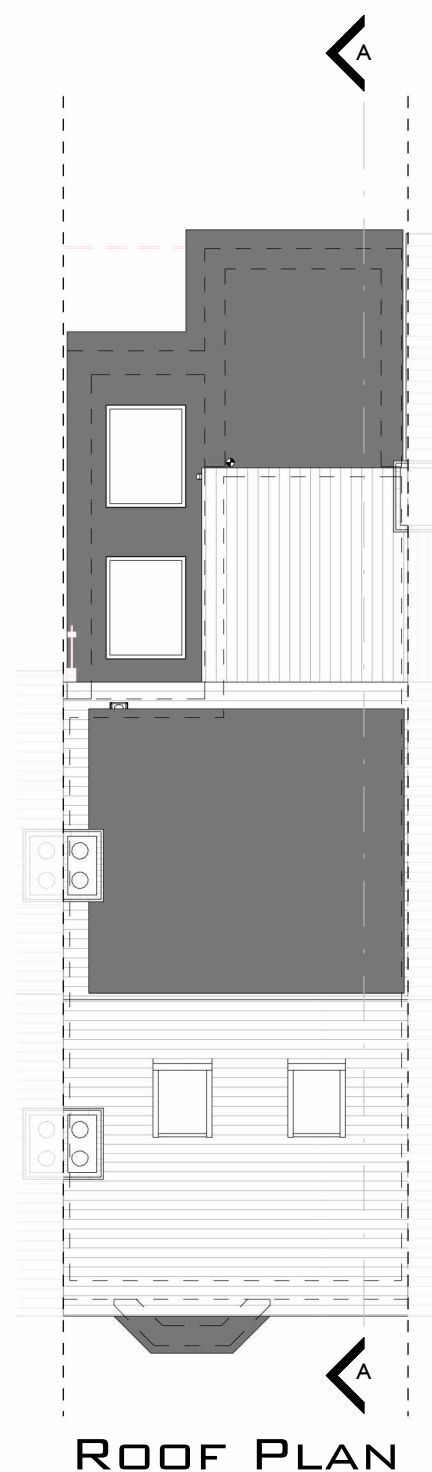


ROOF PLAN



SECTION A



FRONT

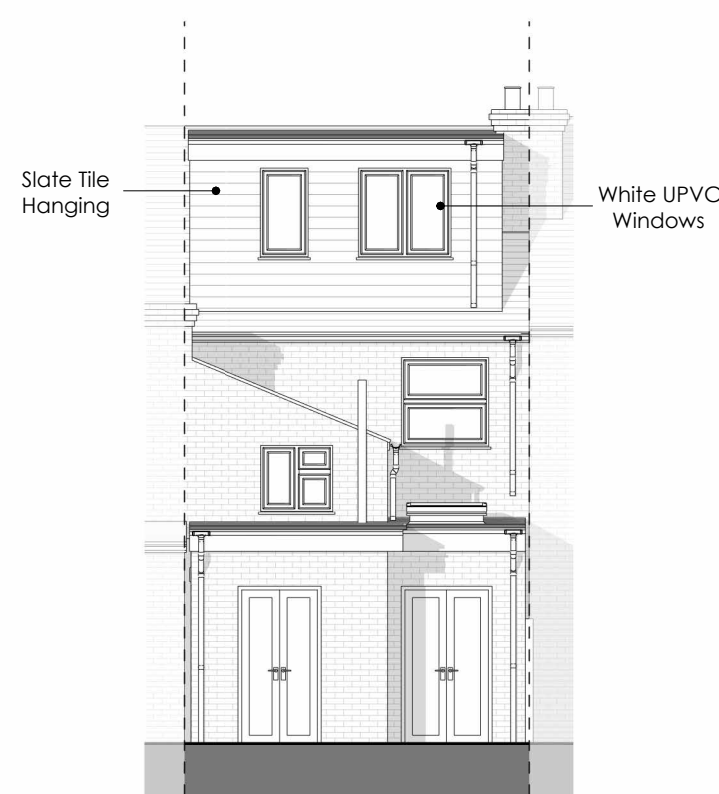

REAR



SIDE LEFT



SIDE RIGHT

NO.	DATE	DESCRIPTION



19 DONNINGTON ROAD, READING,
BERKSHIRE, RG1 5NE

DWG NAME
PROPOSED PLANS AND
ELEVATIONS

SCALE (A2)
DATE
DRAWN
1 : 100
12.03.24
T. MCEWEN



CHARTERED
ARCHITECTURAL
TECHNOLOGIST
T: 07981 743573
WWW.MCEWEN-DESIGN-SERVICES.COM



DWG No. 154-24-04
REV.