


| Revision | Issue Date | Dm | Chk |
|----------|------------|----|-----|
|          |            |    |     |

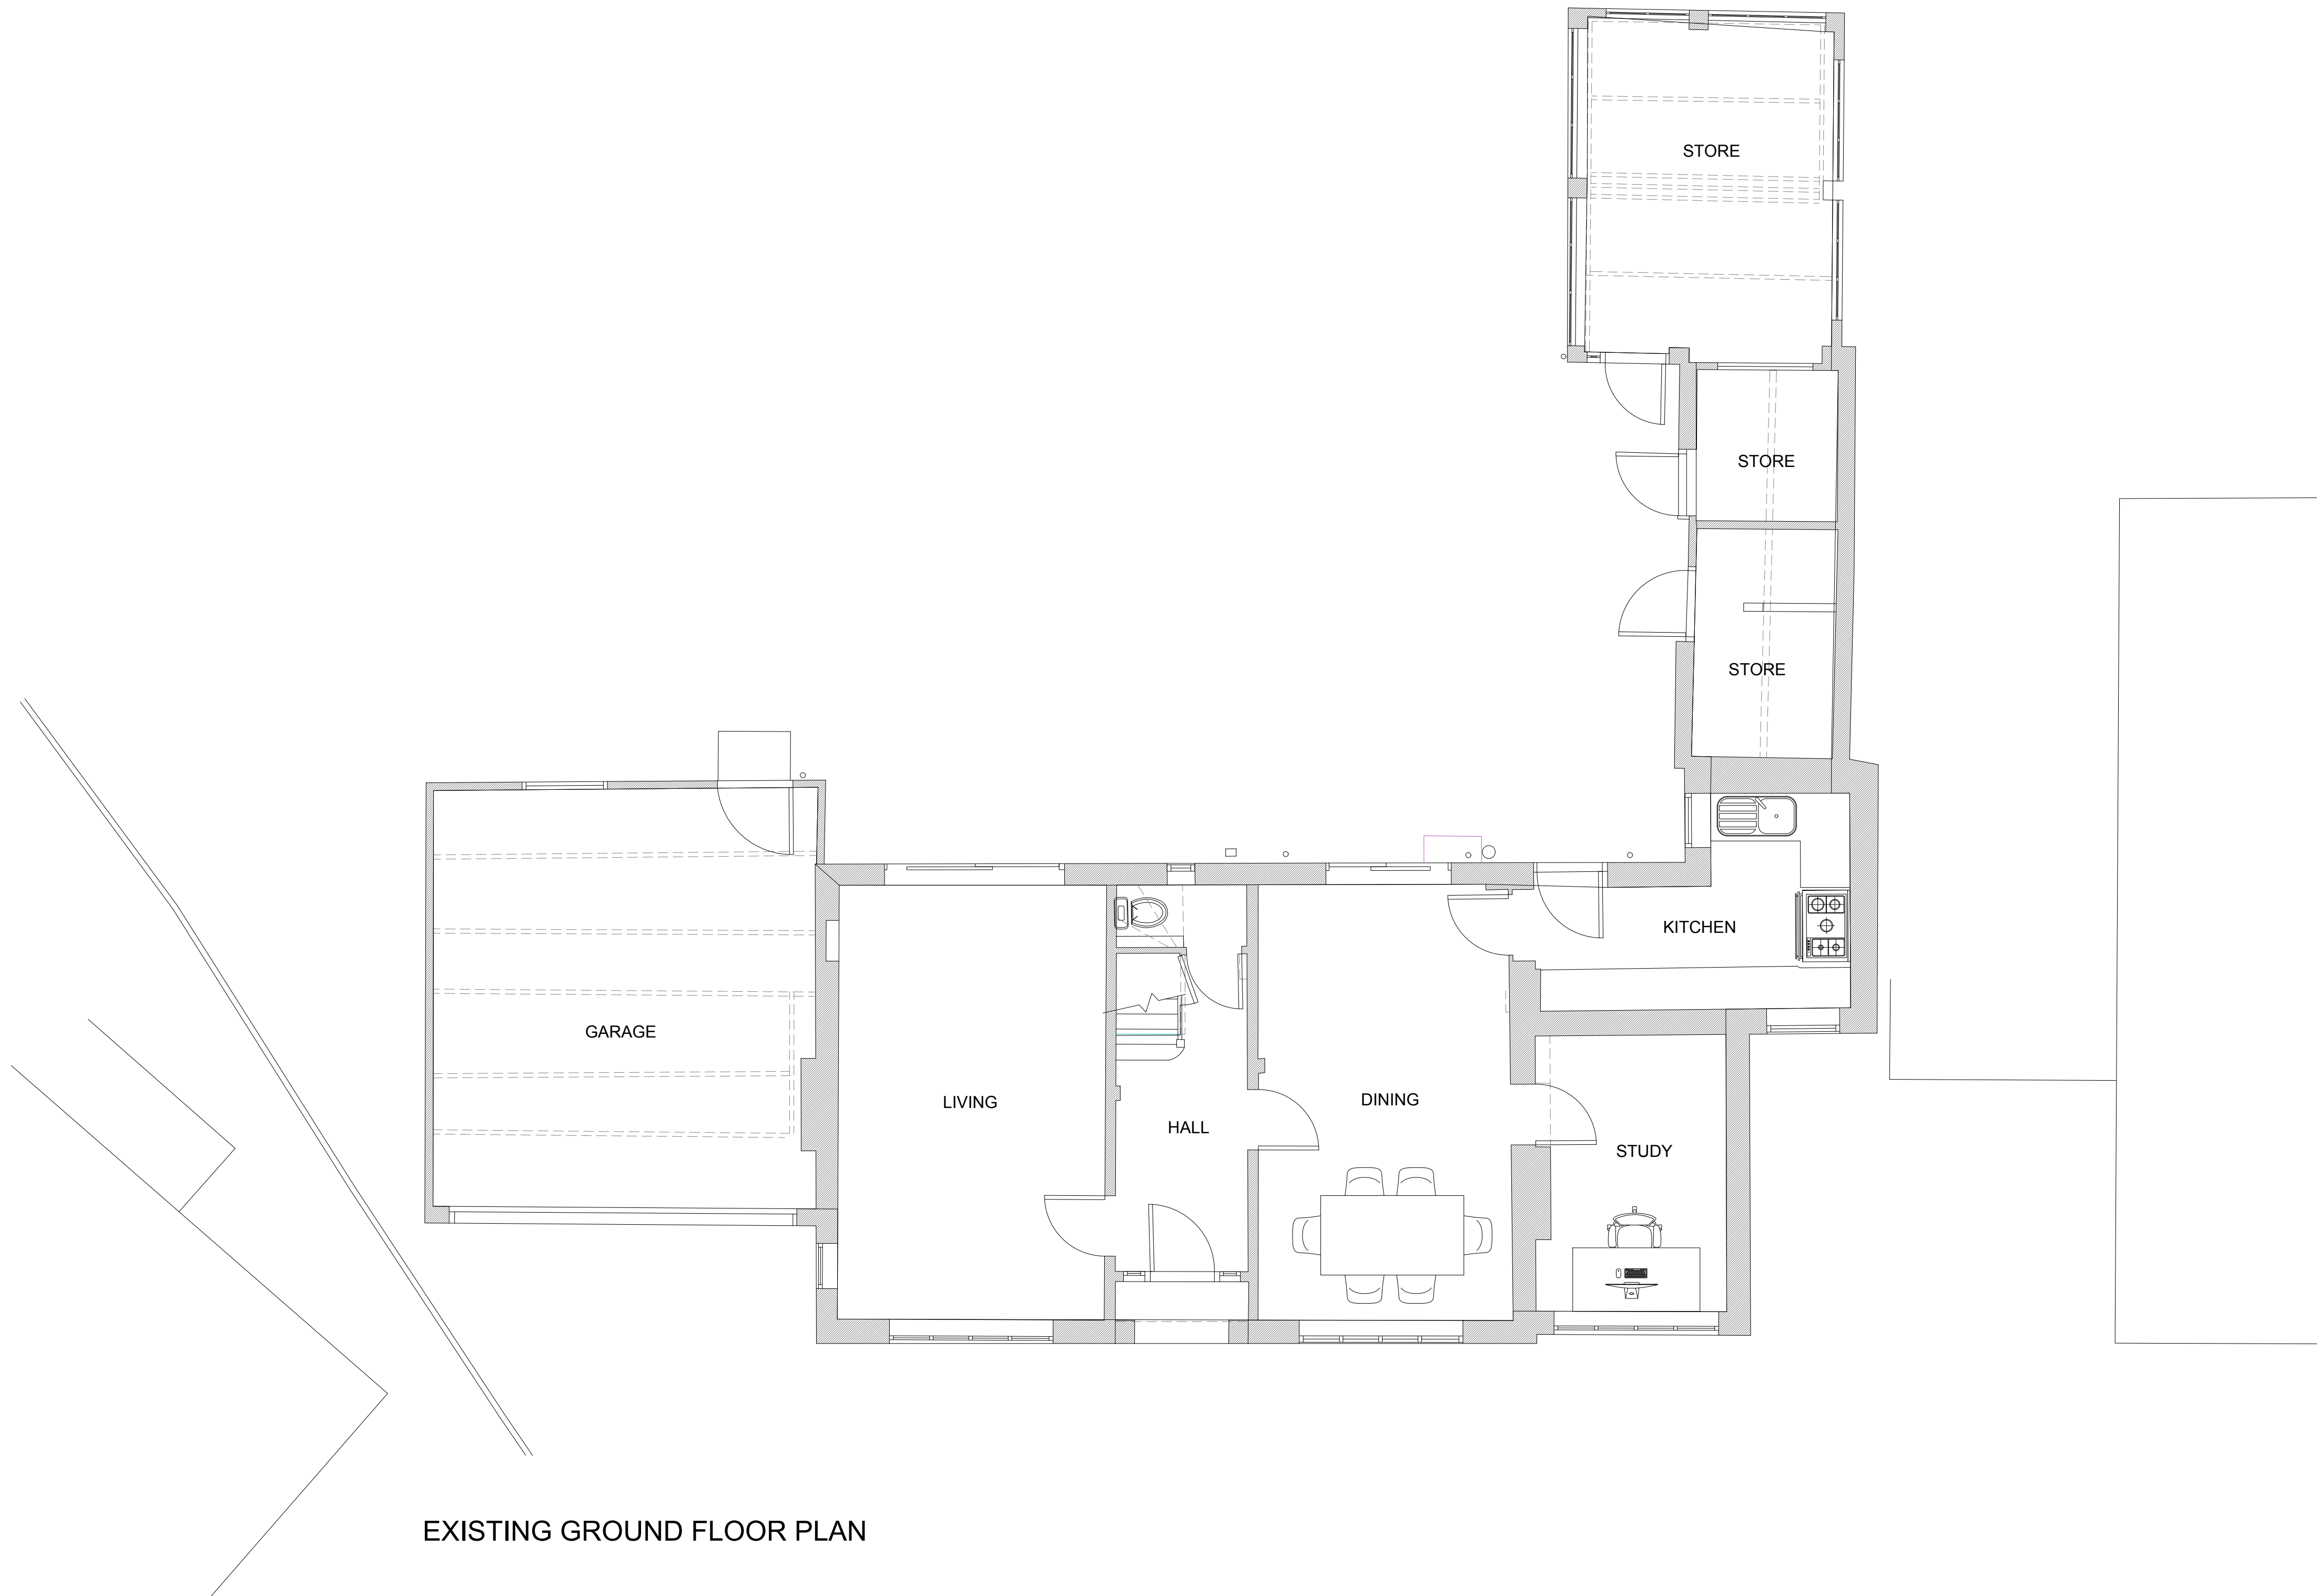

#### GENERAL NOTES - PLANS & ELEVATIONS

- THIS DRAWING IS TO BE READ IN CONJUNCTION WITH ALL GENERAL ARRANGEMENT, PROJECT DETAILS, SPECIFICATIONS AND CONSULTANTS DRAWINGS.
- UNLESS NOTED OTHERWISE, ALL DIMENSIONS ARE TO STRUCTURAL FACES AND/OR PARTITION STUDS.
- ABBREVIATIONS:

|     |                    |
|-----|--------------------|
| SVP | SOIL AND VENT PIPE |
| DP  | DRAINAGE POINT     |
| RWP | RAIN WATER PIPE    |
| BIG | BACK INLET GULLY   |
- ALL ELEMENTS OF WORK TO BE INSTALLED ACCORDING TO THE APPROPRIATE MANUFACTURER'S INSTRUCTIONS.

Status  
PLANNING

Project  
29 FERNBROOK ROAD  
READING, RG4 7HG  
Drawing Title  
EXISTING GROUND FLOOR PLAN

| Date        | Scale       | Drawn by | Check by |
|-------------|-------------|----------|----------|
| FEB 2024    | 1:50 @ A1   | CA       | CA       |
| Project No. | Drawing No. | Revision |          |
| 24.102      | PL.1300     | -        |          |

fineline