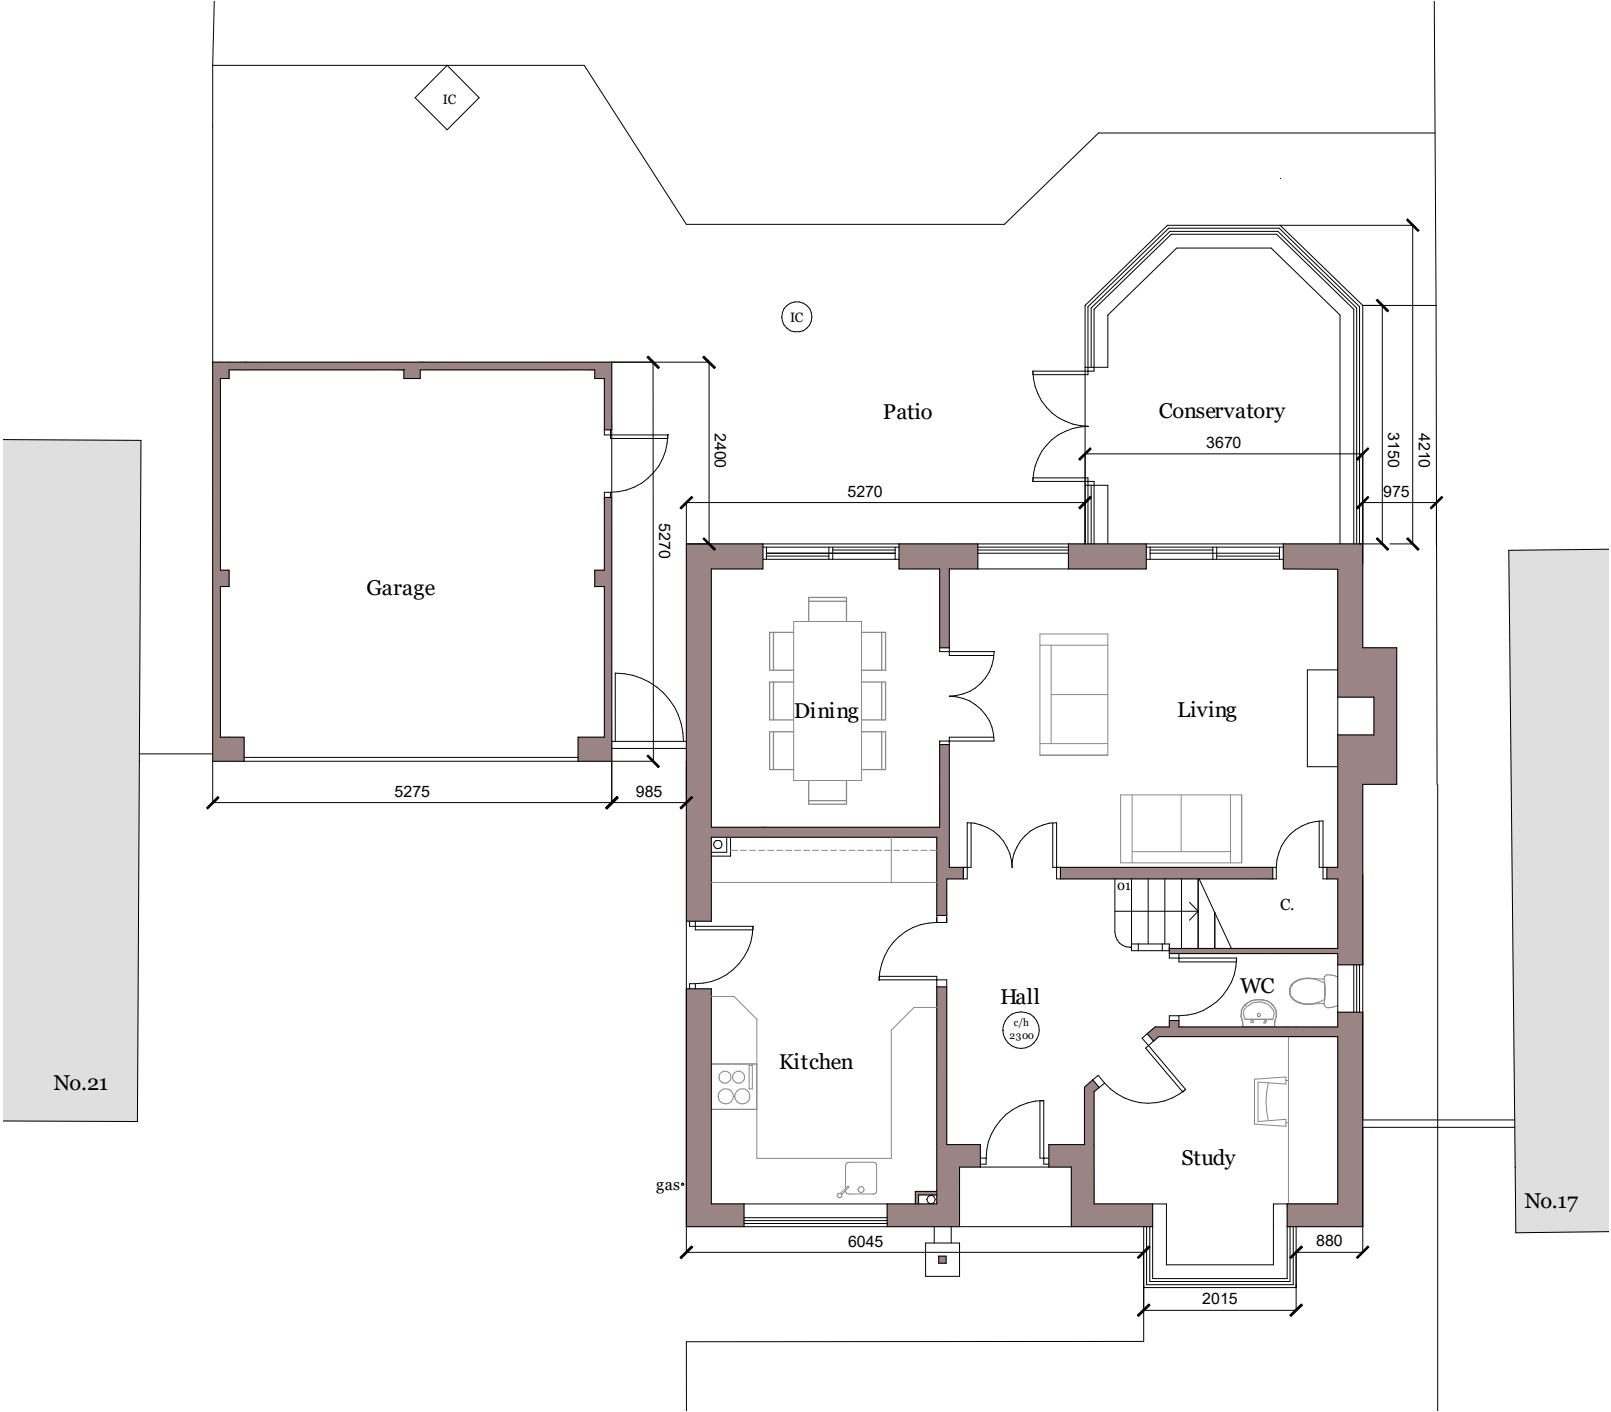


Scale 1:100

Rev description date by ch

Project
19 Fairfax Close
Caversham, RG4 6DA

Scale Date Drawn
1:100@A3 21/02/24 MH

Drawing Title
Existing Ground Floor Plan

Status
Planning

Drawing No. Rev
23545 - P003 -



MJH Architects, 4 Rodswood, Alton, Hants, GU34 2LD
T: 01420 544501 www.mjharchitects.co.uk

Notes
This drawing is © copyright of MJH Architects.
This drawing is to be read in conjunction with all consultant's drawings, details and specification.
All dimensions to be checked on site prior to commencement of building work.
Scale for planning purposes only.
Any discrepancies to be reported to the architect prior to implementation.