




FRONT ELEVATION AS EXISTING




REAR ELEVATION AS EXISTING




PROPOSED FRONT ELEVATION

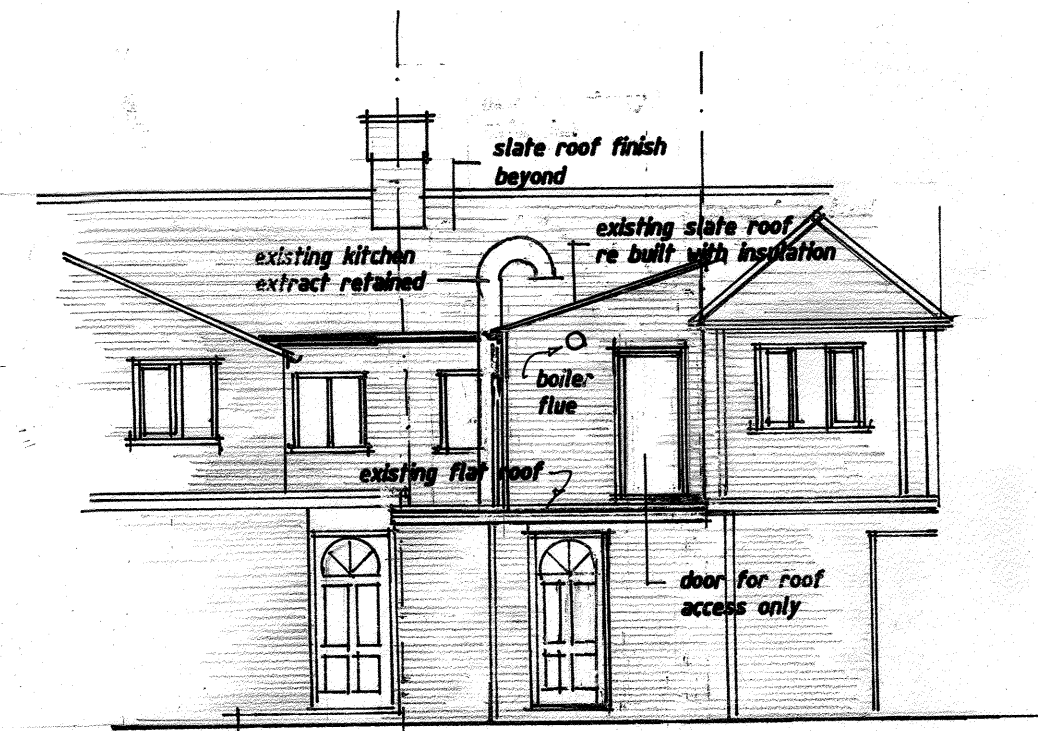


PROPOSED REAR ELEVATION

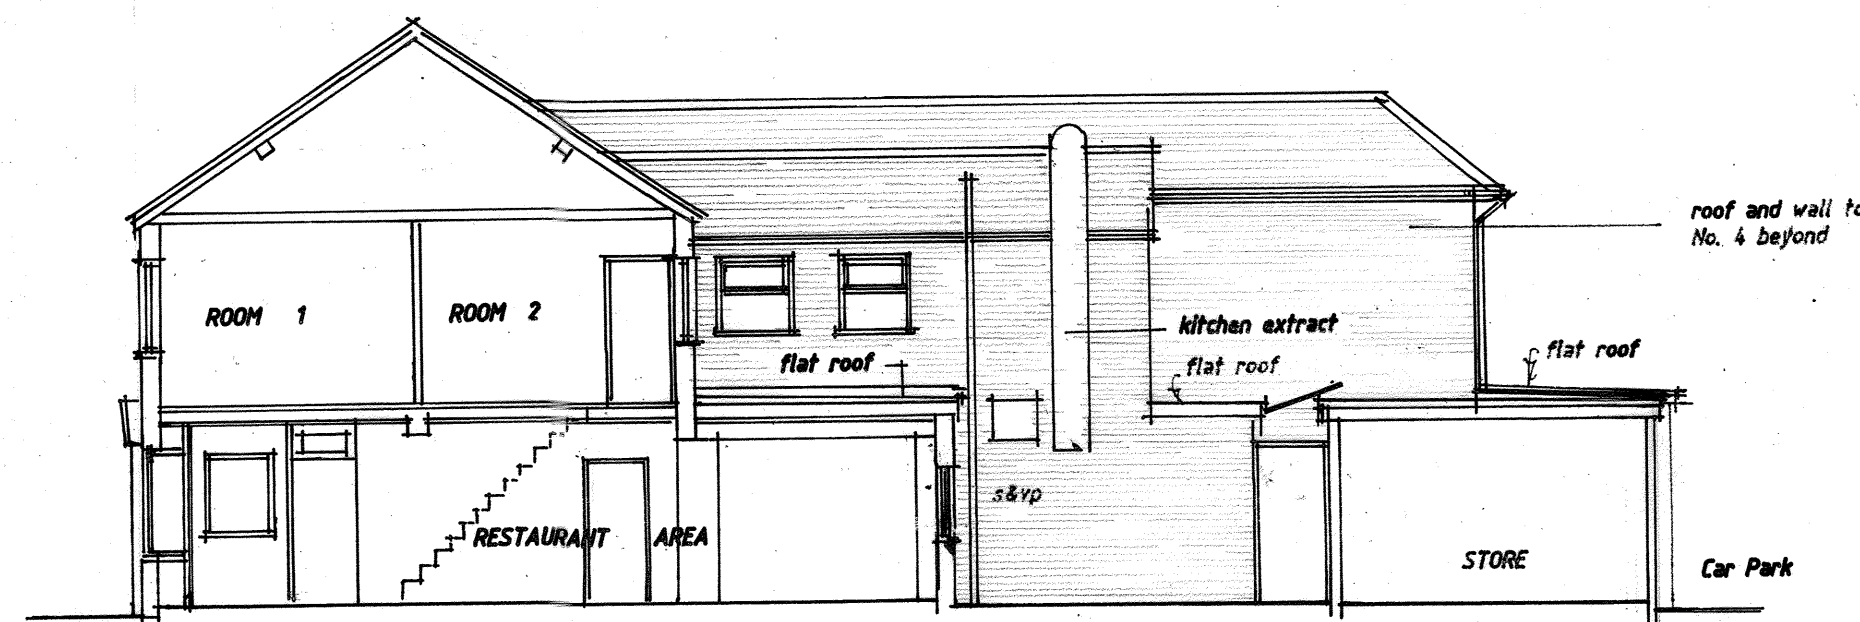


SECTION / SIDE ELEVATION AS EXISTING

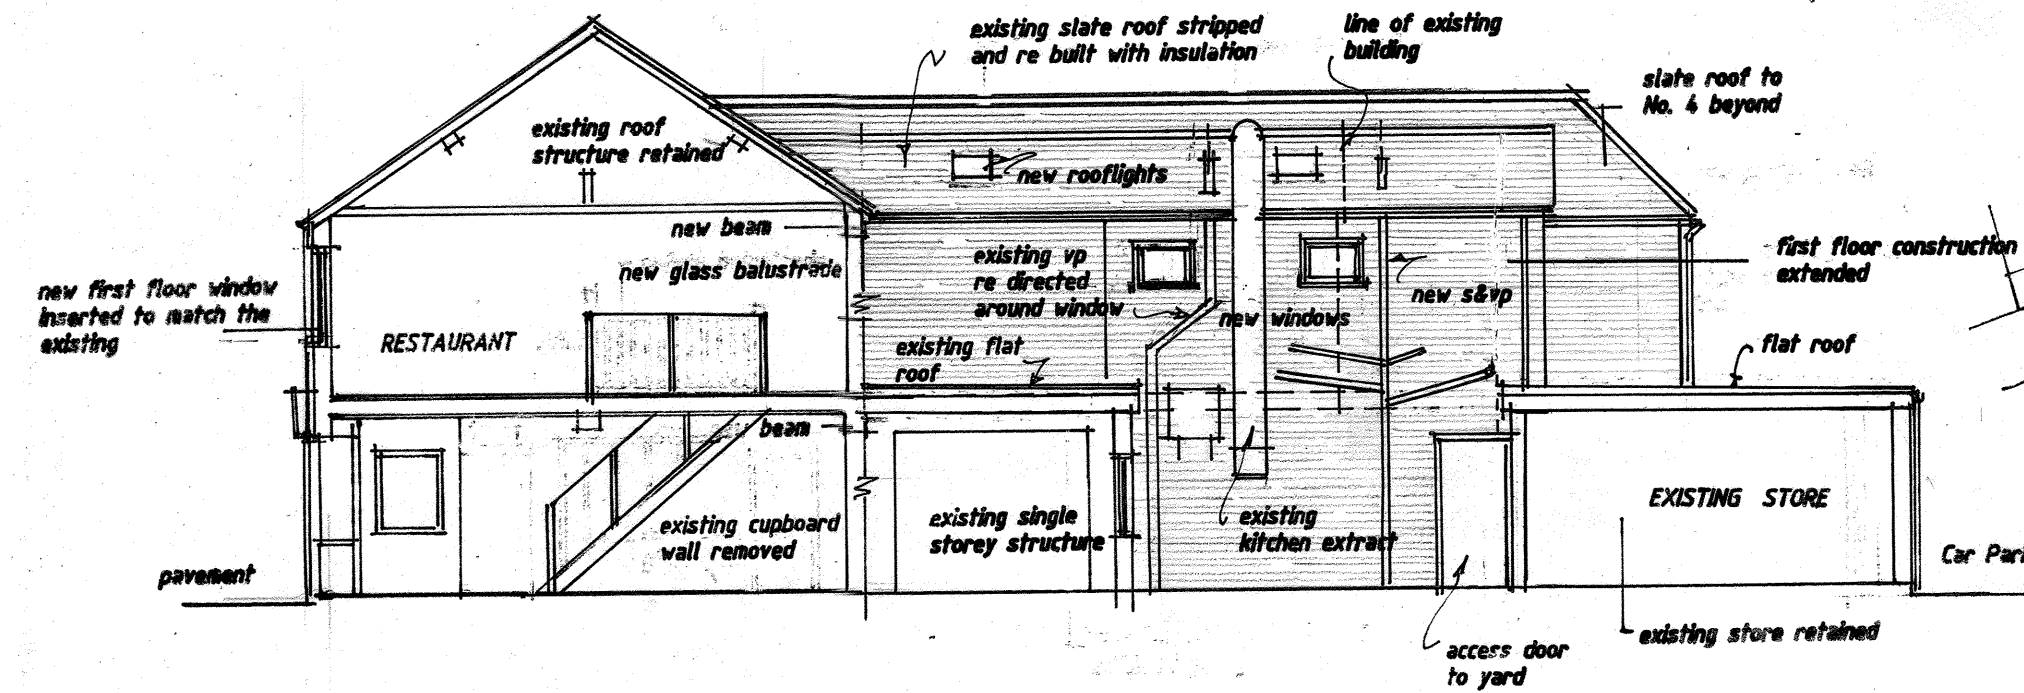


PROPOSED SECTION / SIDE ELEVATION

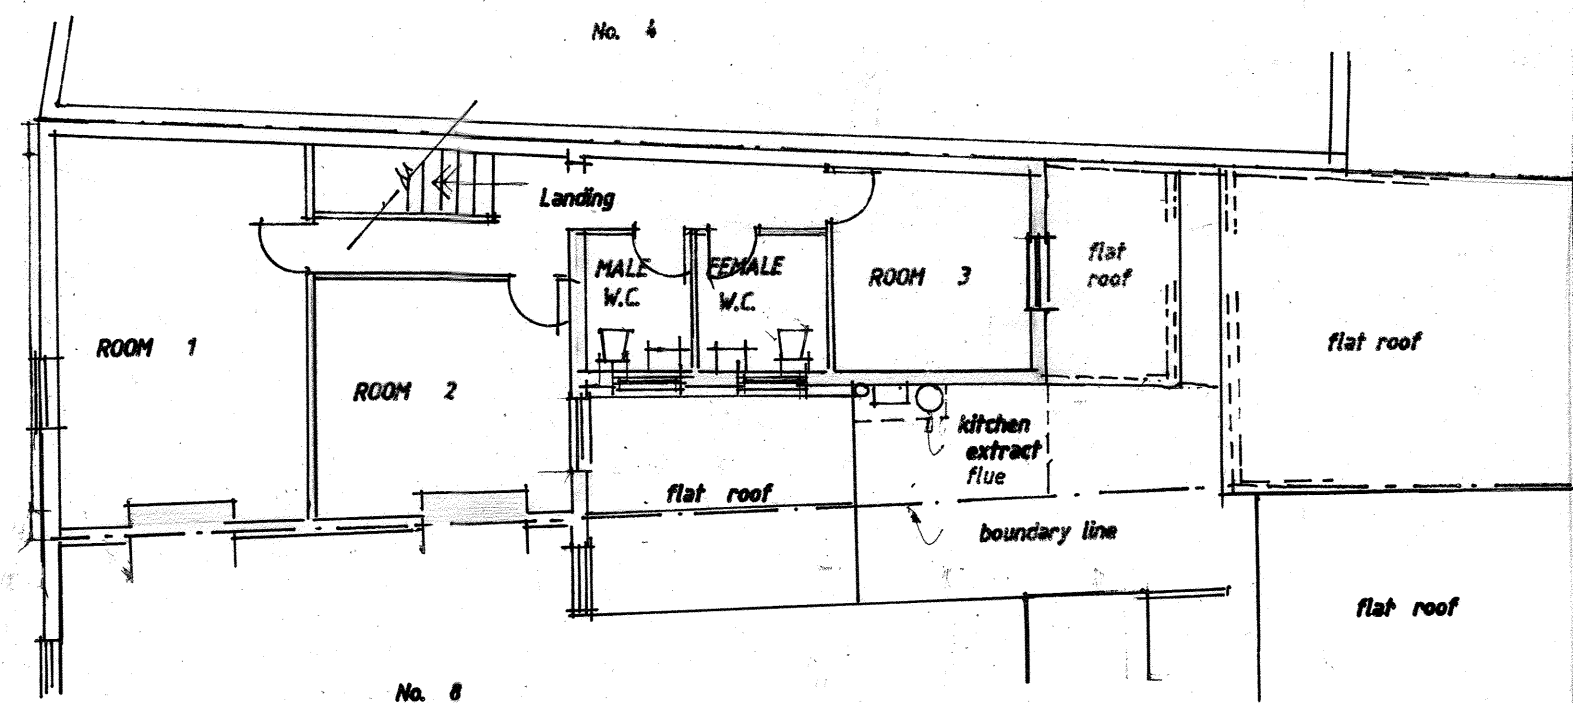


FIRST FLOOR PLAN AS EXISTING

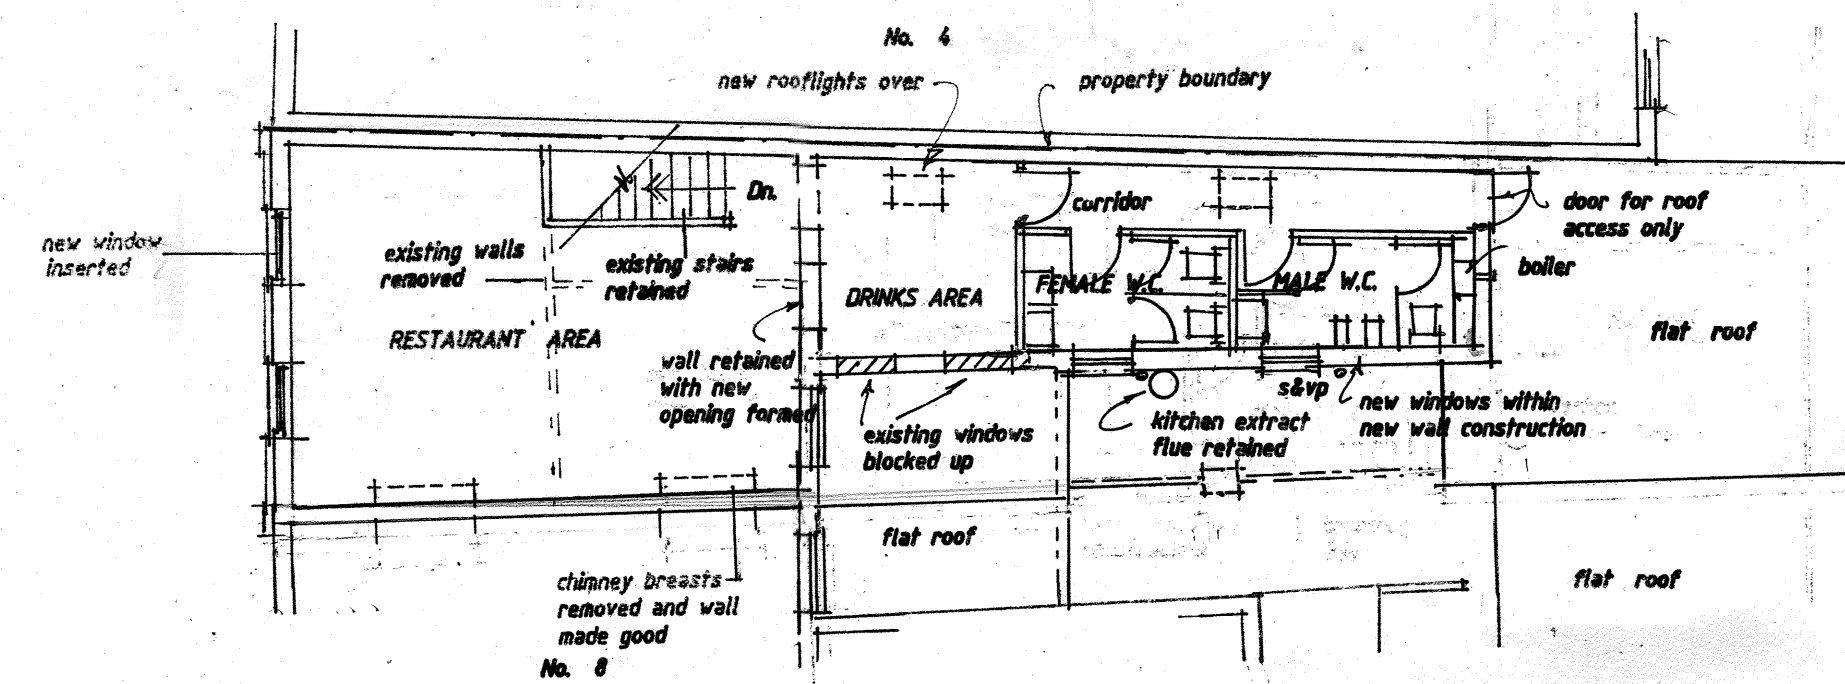


PROPOSED FIRST FLOOR PLAN

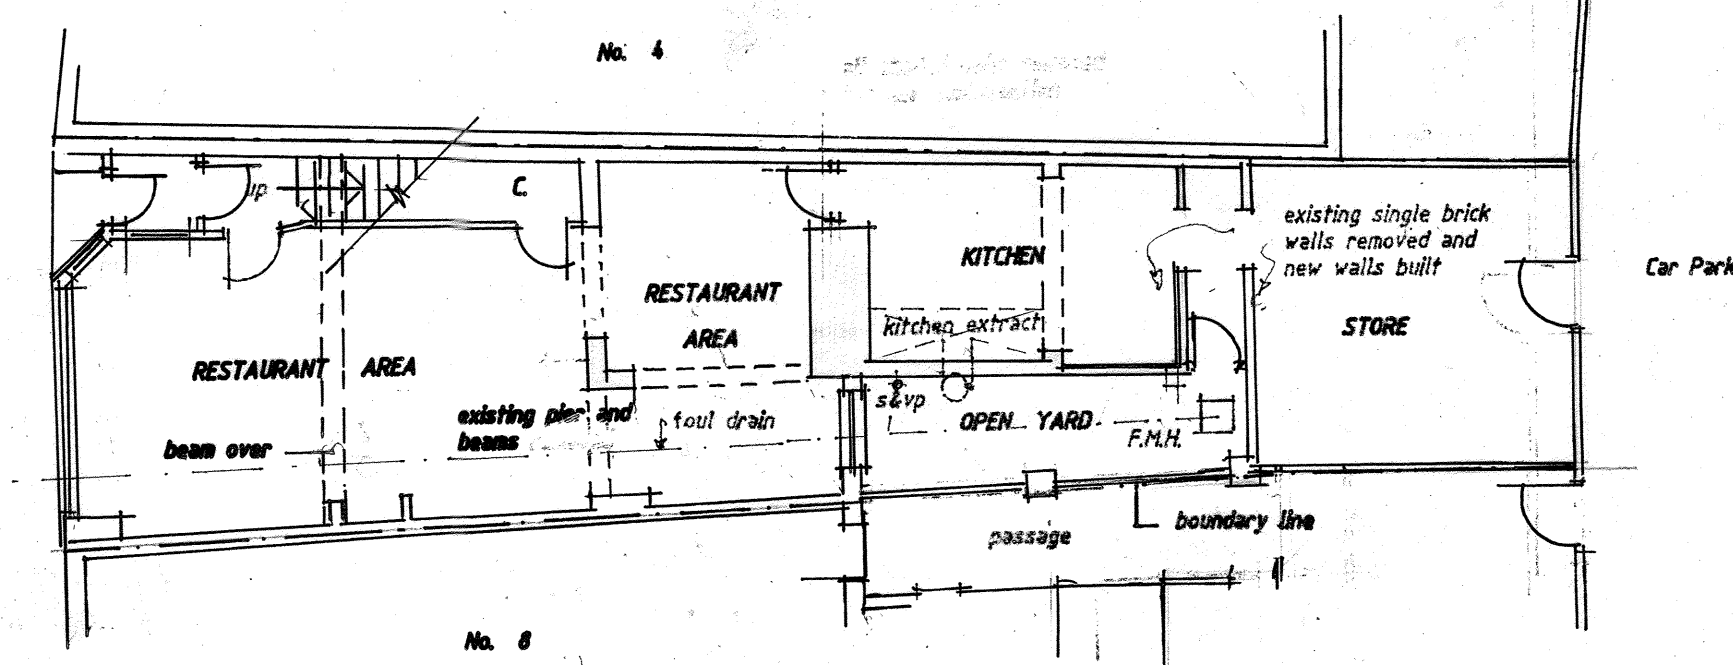

GROUND FLOOR PLAN AS EXISTING

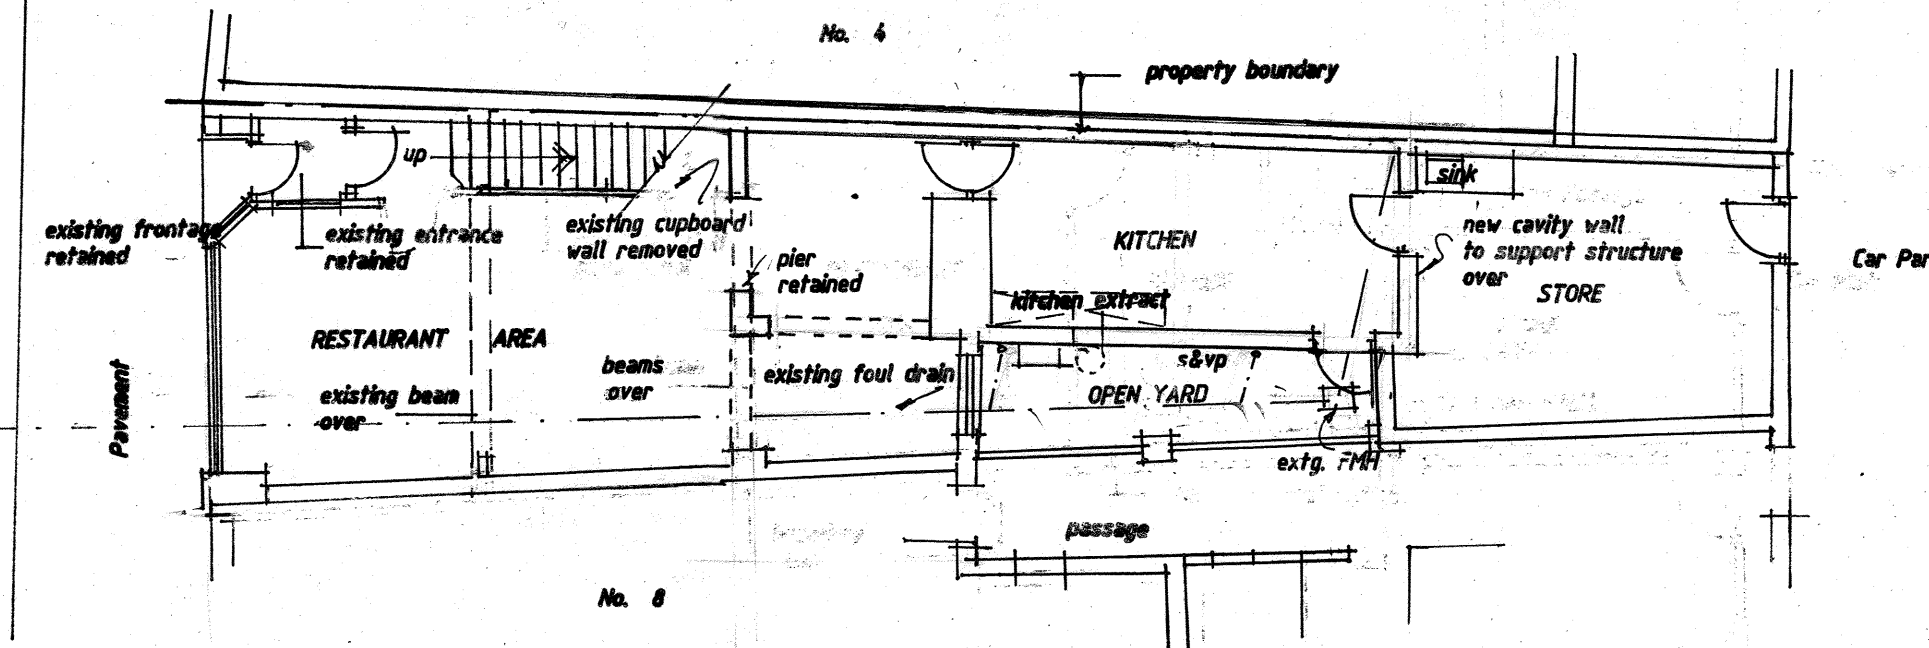


PROPOSED GROUND FLOOR PLAN

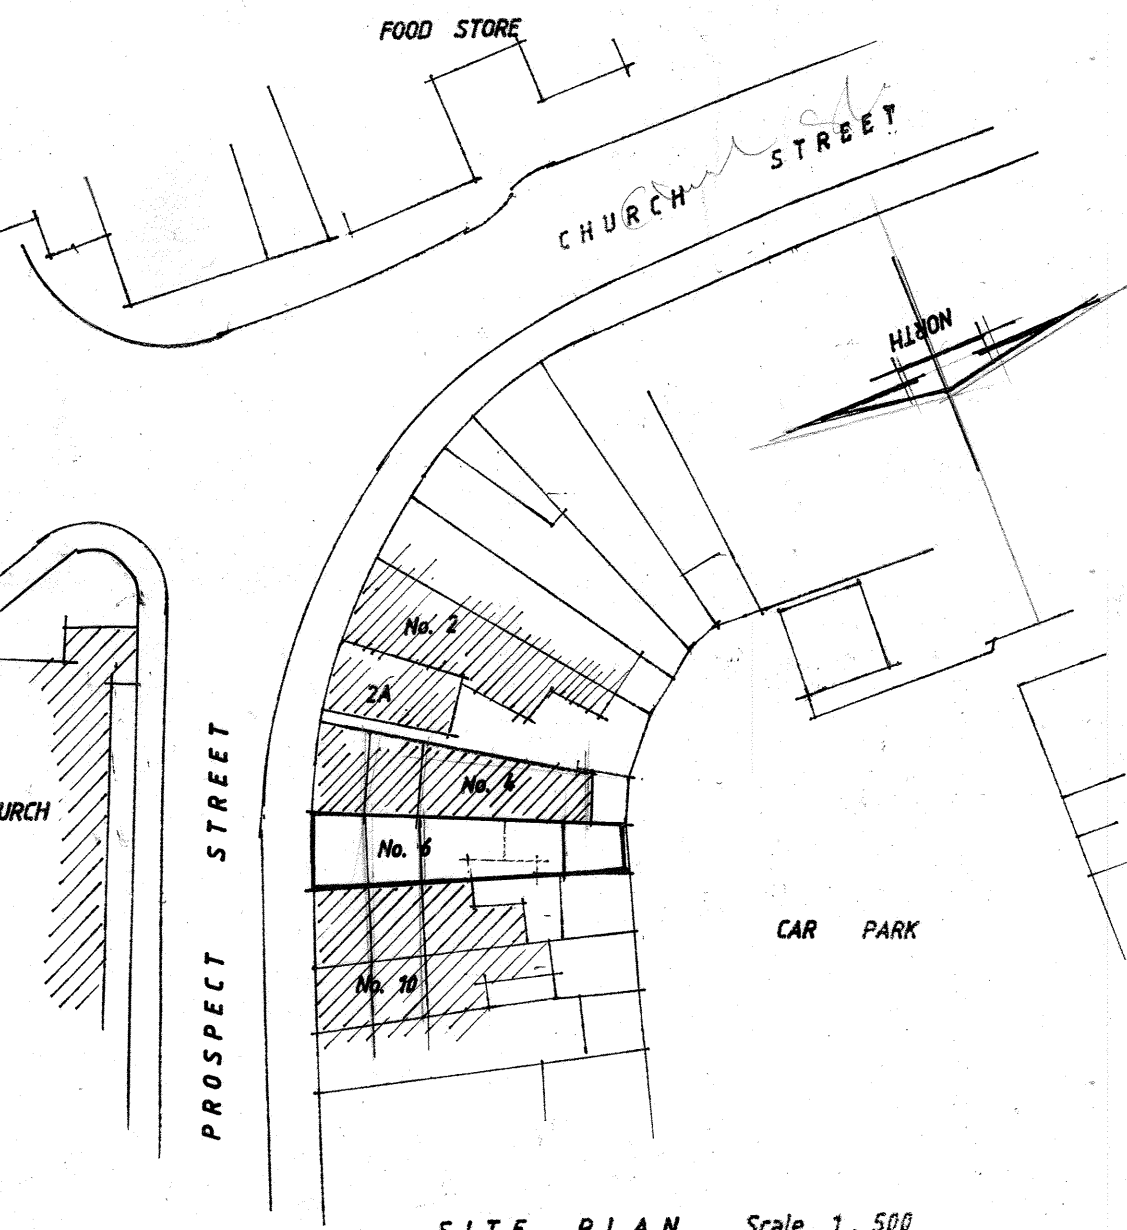

SITE PLAN Scale 1:500

REVISIONS
A Original plans revised to enlarge the kitchen area on the ground floor and the toilet facilities first floor but retaining the open yard to maintain the outlook from the first floor neighbouring window at No 8
16/05/2024

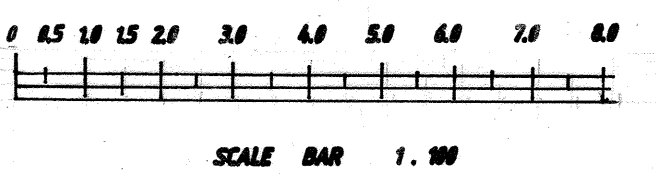

project
PROPOSED ALTERATIONS AND REAR EXTENSION AT THE SPITKO GREEK RESTAURANT TO INCREASE THE EXISTING RESTAURANT SEATING SPACE ON THE GROUND FLOOR AND WITH FURTHER SEATING SPACE ON THE FIRST FLOOR, INCLUDING A NEW LARGER KITCHEN GROUND FLOOR, NEW TOILETS FIRST FLOOR, AND THE FORMATION OF A FURTHER WINDOW TO THE FRONT ELEVATION
at
No. 6 PROSPECT STREET, CAVERSHAM RG4 8JG
for
MRS. ALKETA KARAJ (owner)
drawing
PLANS AND ELEVATIONS EXISTING AND PROPOSED AND SITE PLAN
date 18/11/2023 scale 1:100
DRAWING NUMBER SR / PL / 02 A