



Current Revision Description

-

Rev	Date	Drawn By	Checked by
-----	------	----------	------------

key

- existing
- demolished
- proposed

 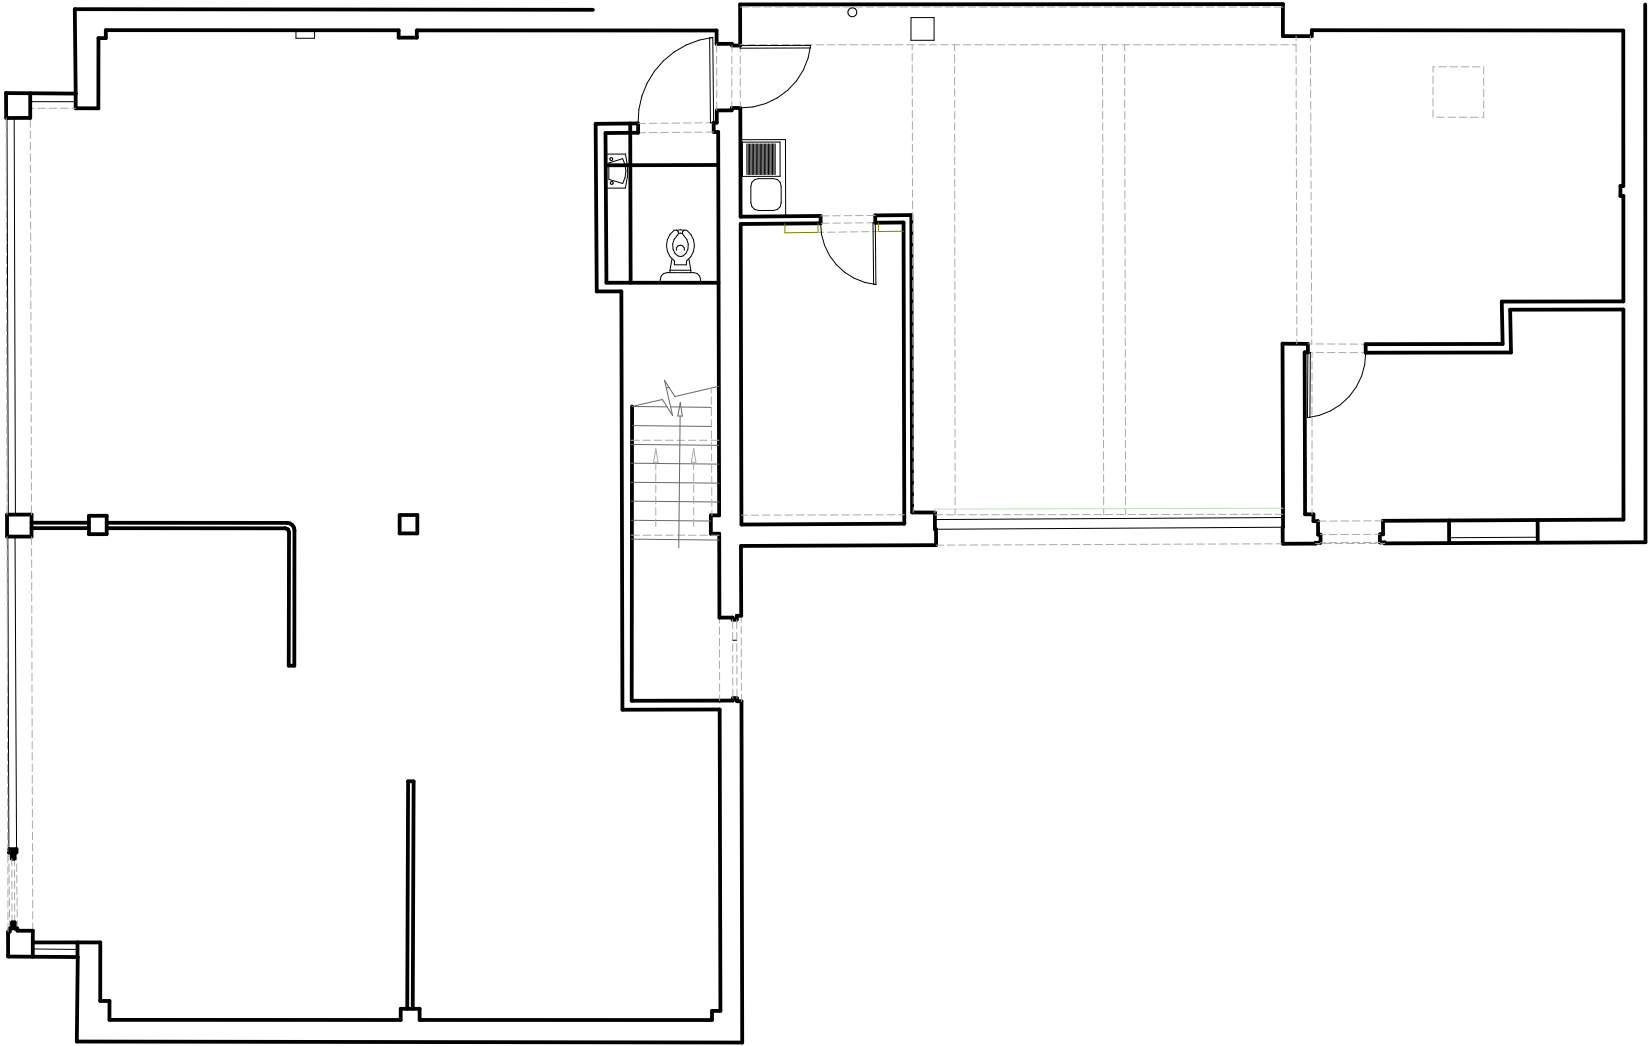

project

**89-91 Basingstoke Road,
Reading,
RG2 0HA**

client

BSR Reading LTD

drawing

Ground Floor Plan Existing

stage	date
Planning	15/03/2024
scale	sheet size
1:100	A3
drawn by	checked by
AX	JT

job no._dwg typ._dwg no. revision

2403_EX_100_



25 City Business Centre
Hyde Street
Winchester
SO23 7TA

T 01962 856255
E info@T2architects.com
www.T2architects.com