


NOTES

KEY

1. Flat Roofing to Existing Single Storey Extension
2. Terracotta Cladding to rear Extension
3. Existing Chimney to be Removed
4. Glass Pitched Roof to Conservatory
5. Main Roof with Concrete Roofing Tiles
6. Main Facade with Red Buff Brickwork
7. Garage With Flat Roofing
8. Steel Casement Windows
9. Front Bay Window With Steel Casement Windows
10. Garage Roof with Concrete roofing Tiles
11. Garage

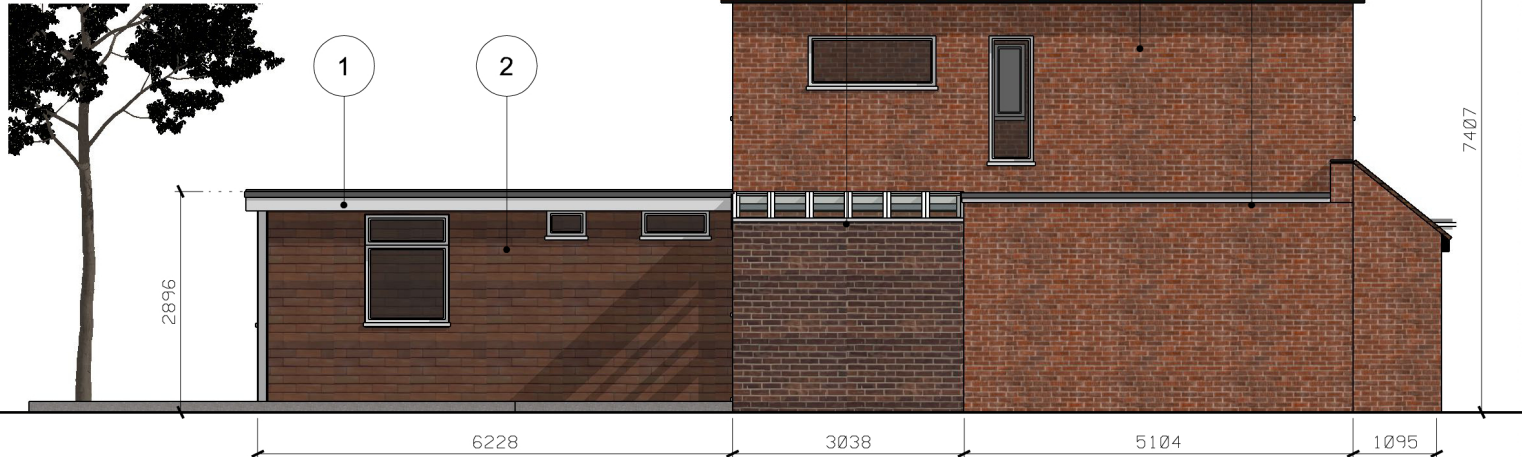

EXISTING EAST ELEVATION
Scale 1:100



EXISTING WEST ELEVATION
Scale 1:100



EXISTING FRONT ELEVATION
Scale 1:100



EXISTING REAR ELEVATION
Scale 1:100

KEY

1. Existing Chimney to be Removed
2. Main Roof with Concrete Roofing Tiles
3. Main Roof with Concrete Roofing Tiles
4. Glass Pitched Roof to Conservatory
5. Terracotta Cladding to rear Extension
6. Steel Casement Windows
7. Flat Roofing to Existing Single Storey Extension



P1	ISSUED FOR PLANNING	FEB 24
Rev	Description	Date

NOVATE | ACS
ARCHITECTURE & CONSTRUCTION SERVICES
68 PARKWAY | ST ALBANS
PORTERS BAR | HERTS | AL3 6PA

DRAWING STATUS
FOR PLANNING
Issued for purpose indicated. This drawing is to be read in conjunction with all consultants information. All dimensions to be checked on site.

This drawing is copyright.

JOB NUMBER:	234	FILE:	02-234
-------------	-----	-------	--------

CLIENT: MR AND MRS VISHA

JOB: 208 HENLEY ROAD | BERKSHIRE
RG4 6LR

DRAWING TITLE:
EXISTING FRONT ELEVATION
EXISTING REAR ELEVATION
EXISTING EAST ELEVATION
EXISTING WEST ELEVATION

SCALE: 1:100 @ A3
DRAWN BY: FA

DATE: FEB 2024
REV:

DRAWING NO: 234_PP-200-3
P1