


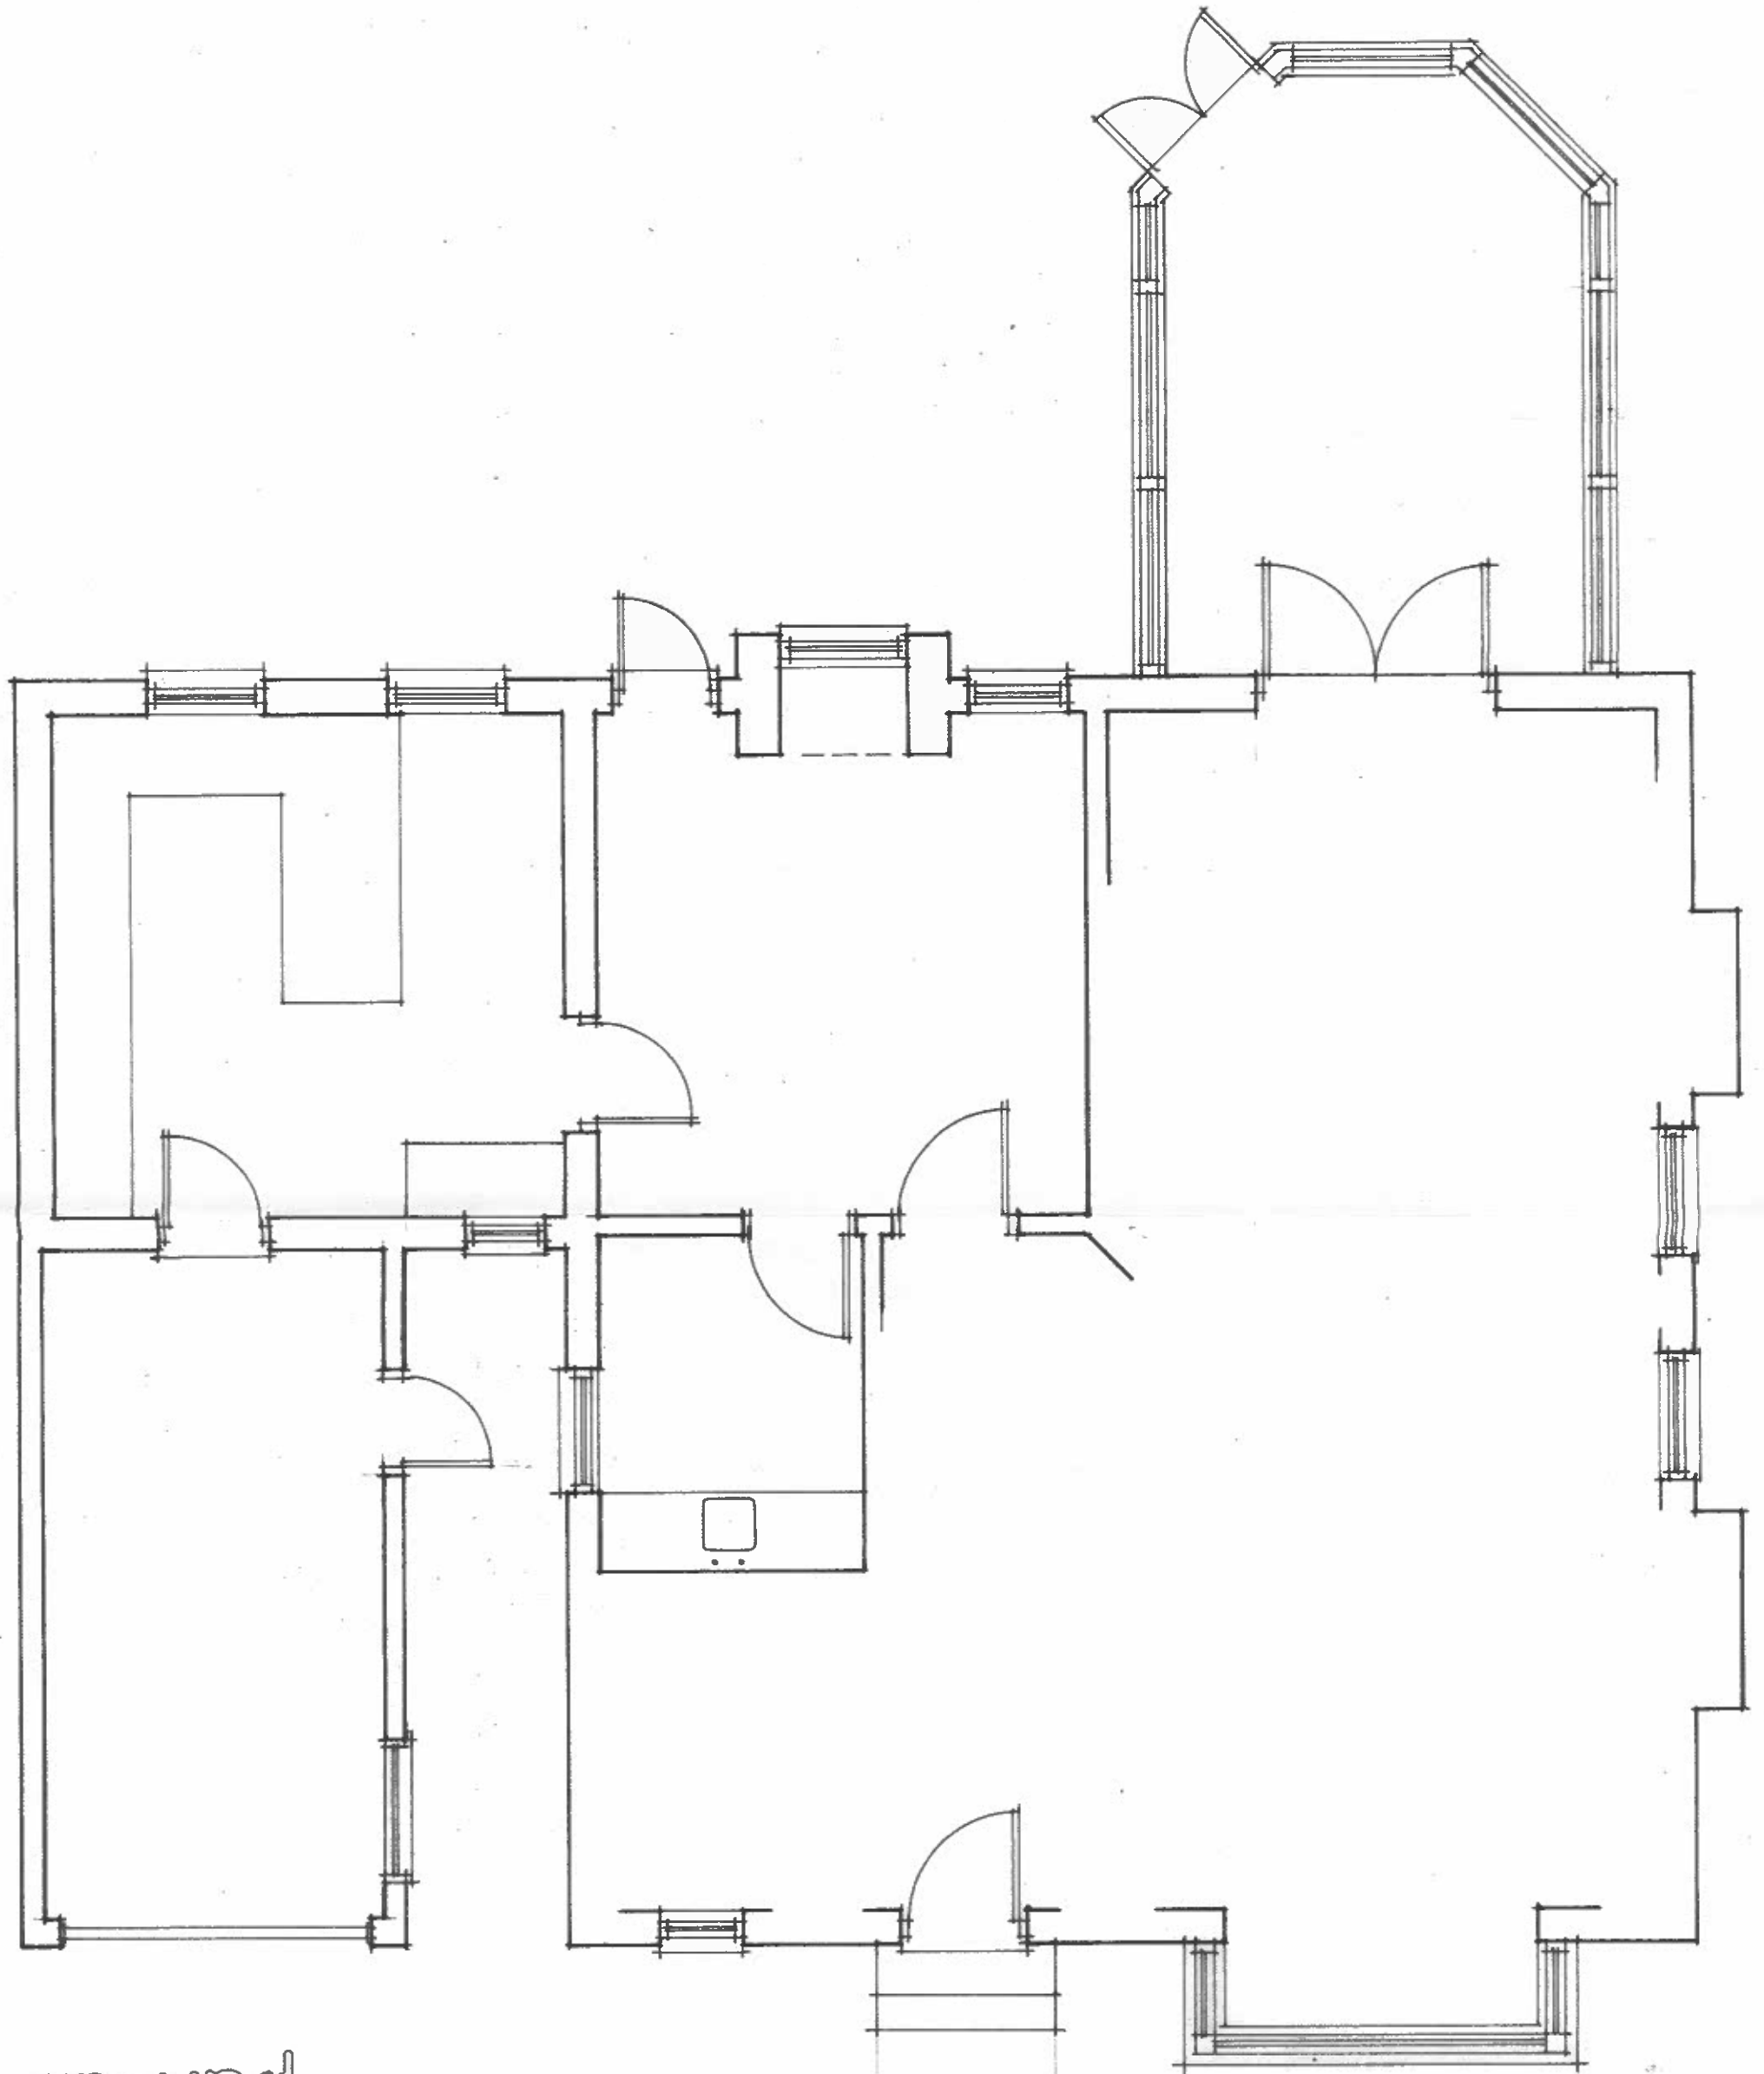

ground



**BERKSHIRE DEVELOPMENTS LTD**  
CLIENT

Sarah Beyts  
PROJECT  
Extension and Alterations to  
50, Grosvenor Road  
Caversham  
Reading  
RG4 5EN

DRAWING  
Existing Part Ground  
Floor Plan

SCALE  
1:50 @ A3  
DRAWING No.  
**24/GRC/01**

DATE  
February 2024  
REVISION