



EXISTING FRONT ELEVATION




EXISTING SIDE ELEVATION





EXISTING REAR ELEVATION

0 5 Metres
SCALE 1:100

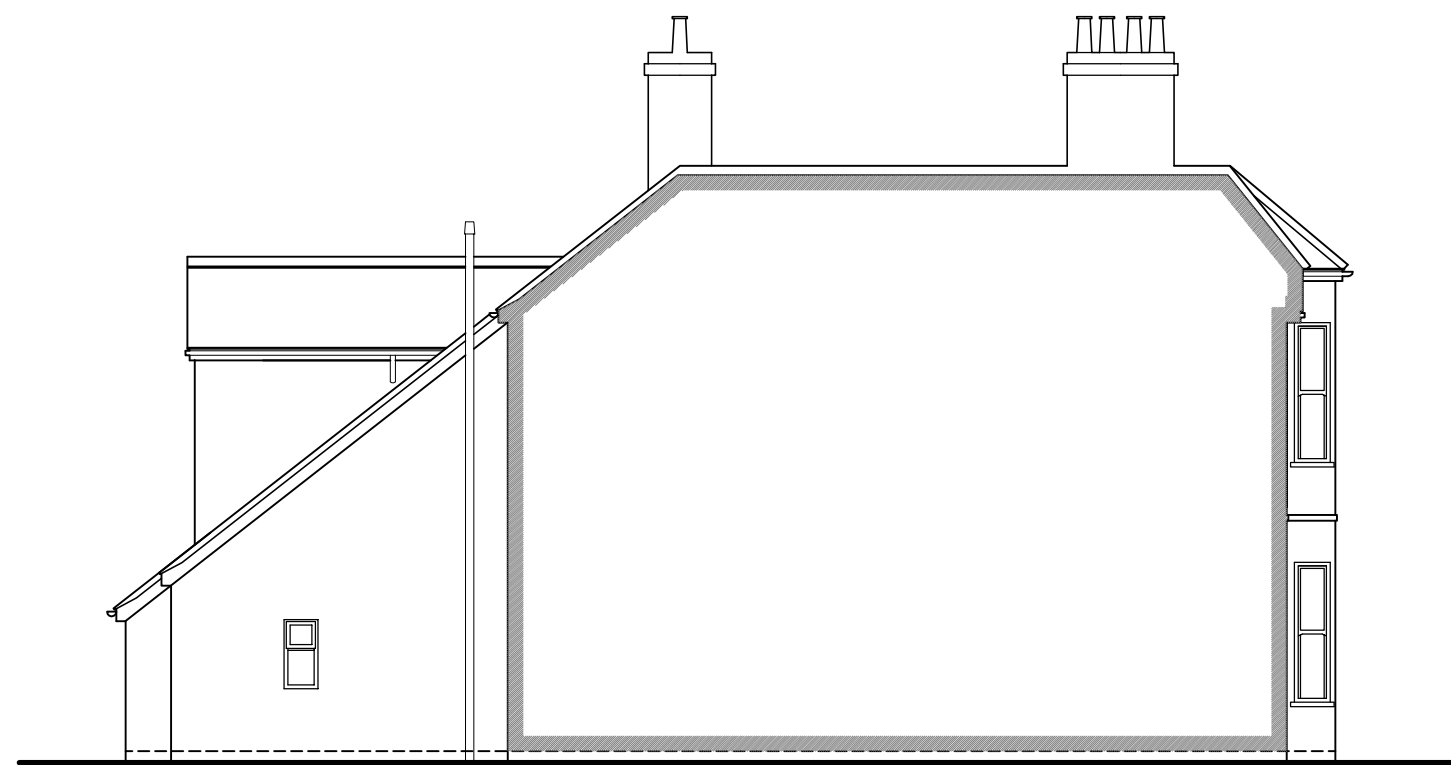

EXISTING SIDE ELEVATION

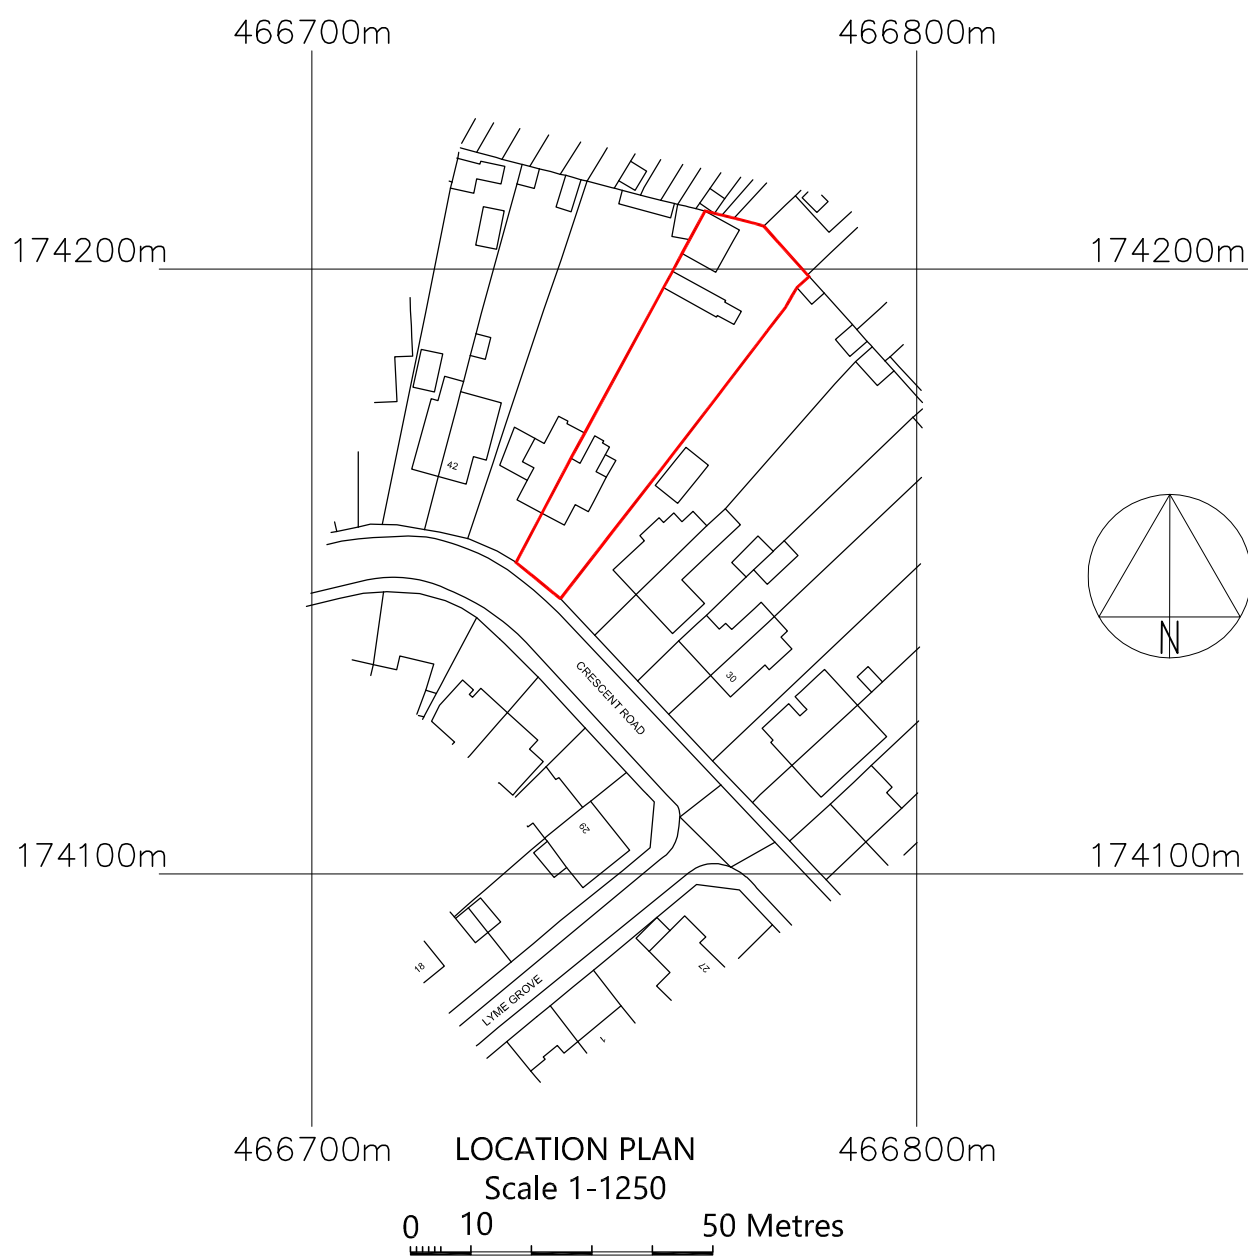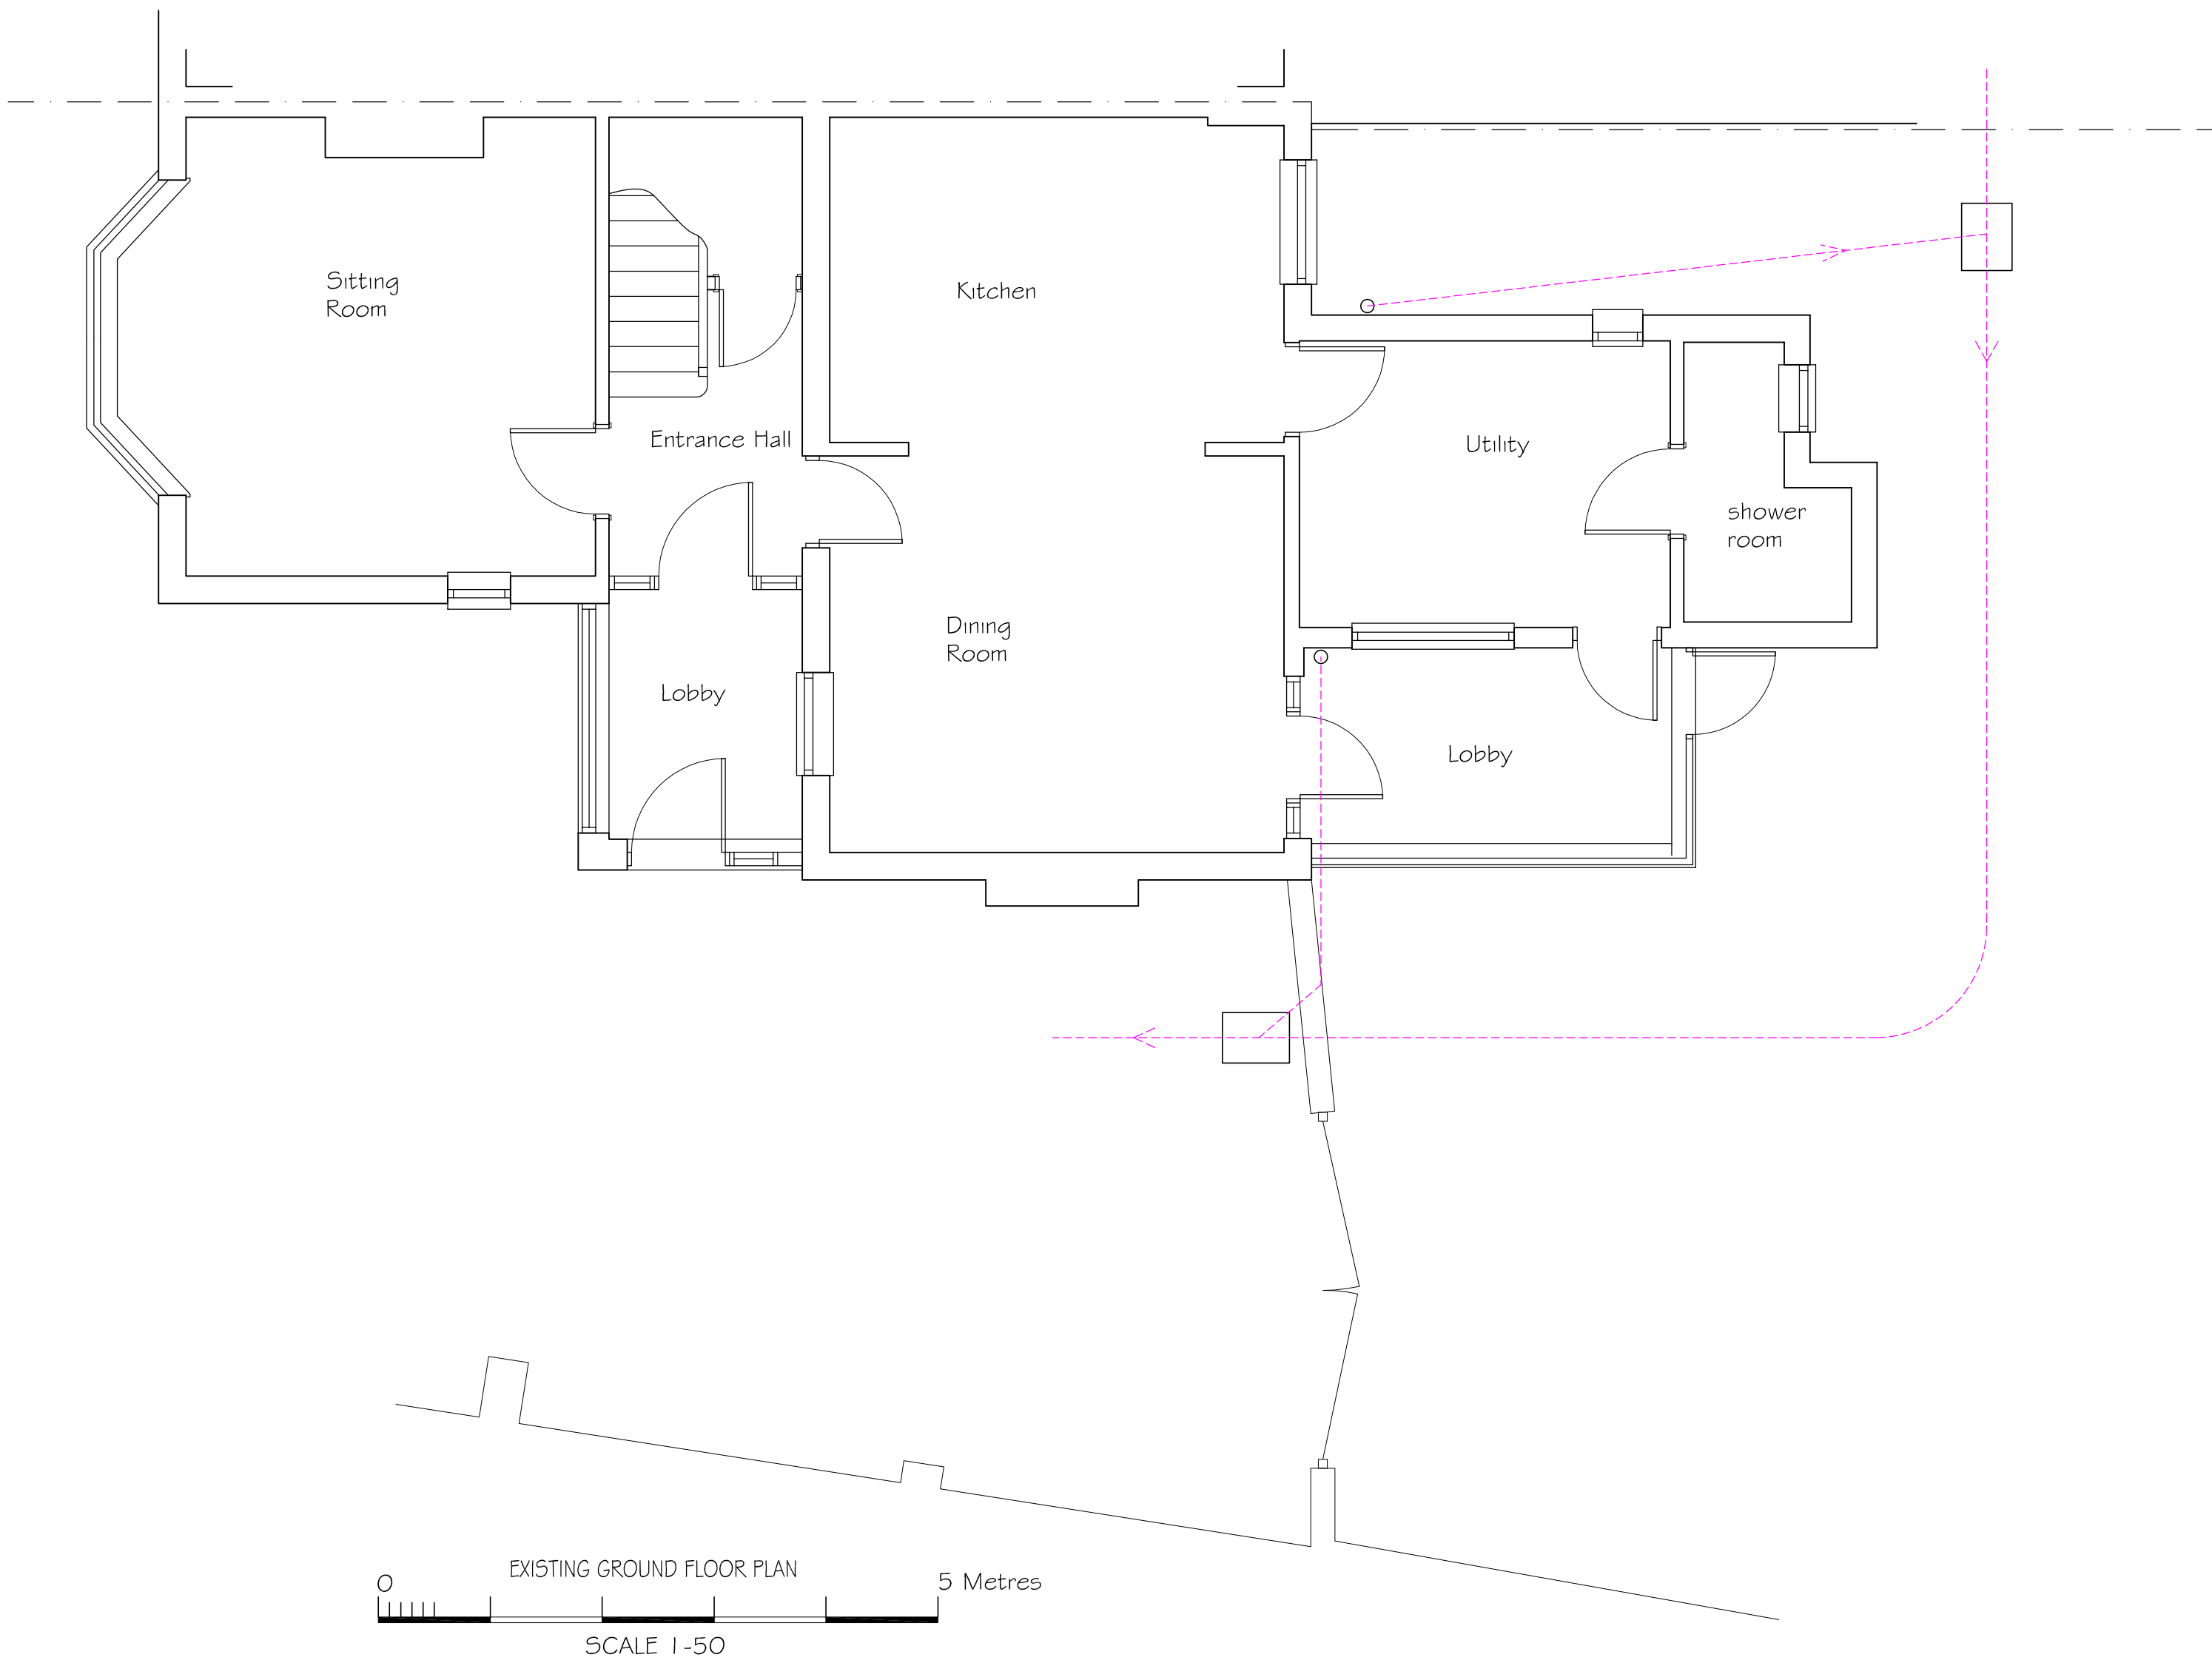

©Crown Copyright and database rights 2023 OS Licence no. AC0000849896

DATE	MODIFICATION	ISSUE	TITLE:- EXISTING PLANS & ELEVATIONS 38 Crescent Rd, Tilehurst. RG31 5AH Mr and Mrs Kitcher	SCALE:- 1:100 uos @ A1	
				DRAWN BY:- DC / CVS Designs	DATE:- May 2024
				DRAWING No:- 01	REV:-