




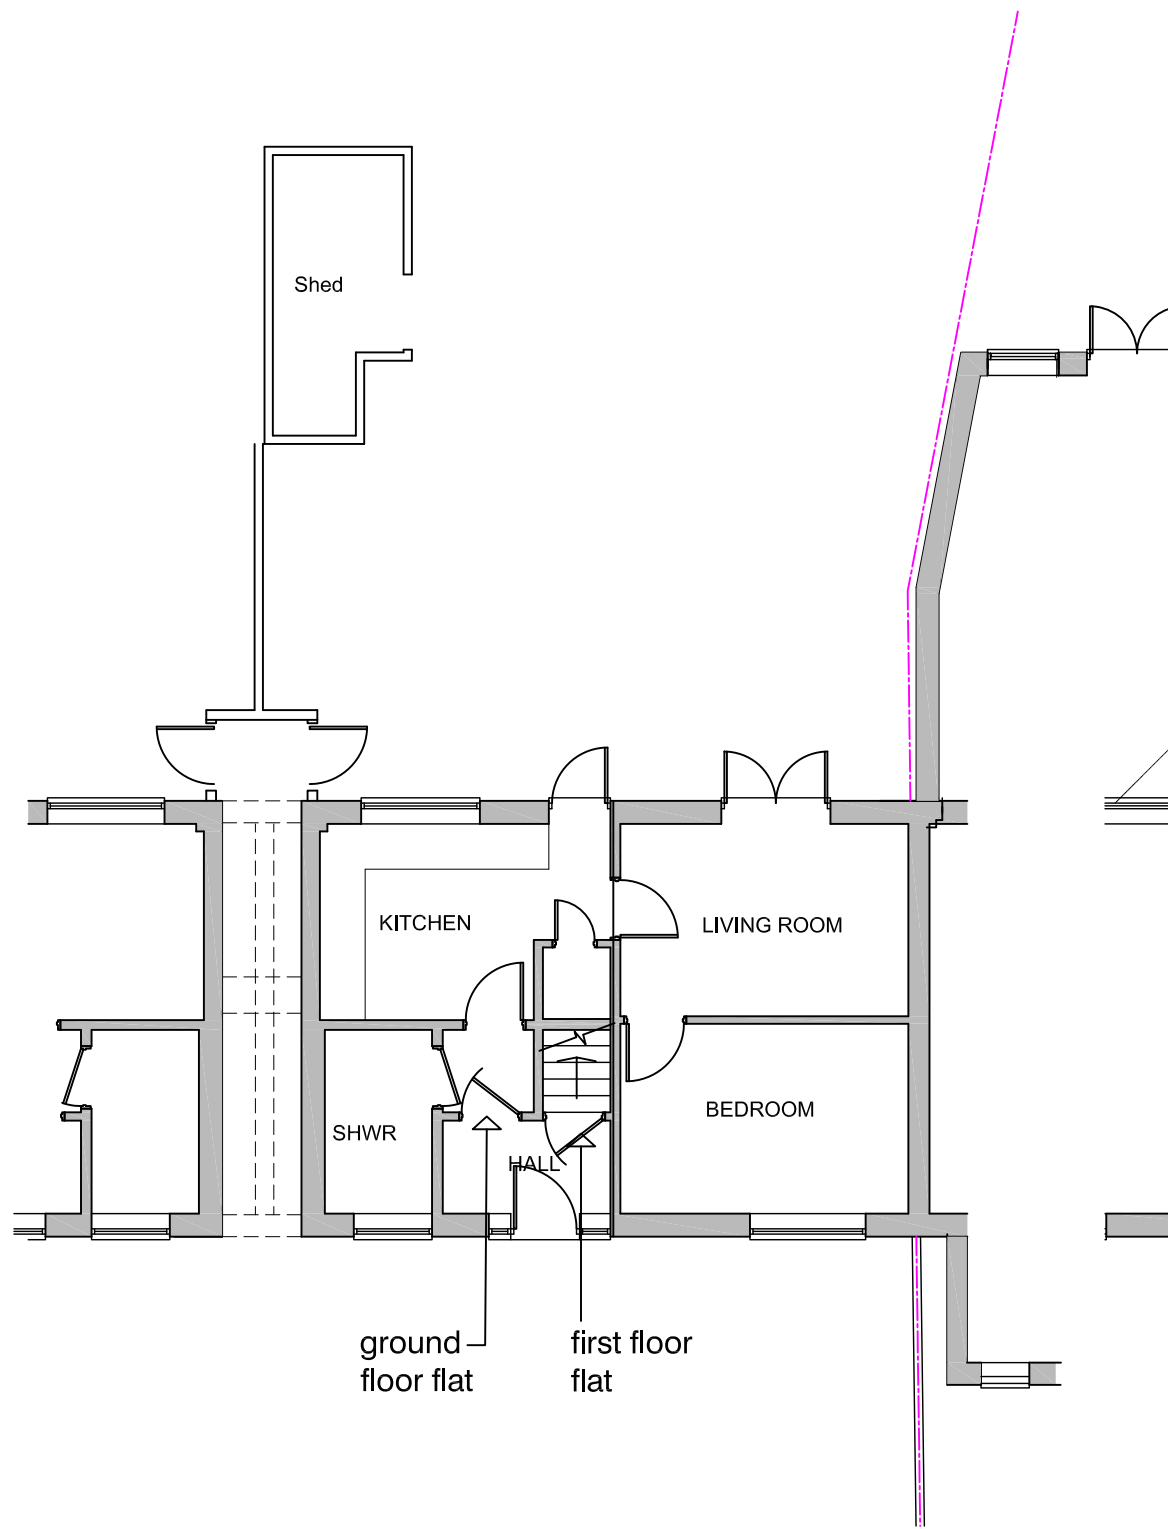


Ground Floor Plan

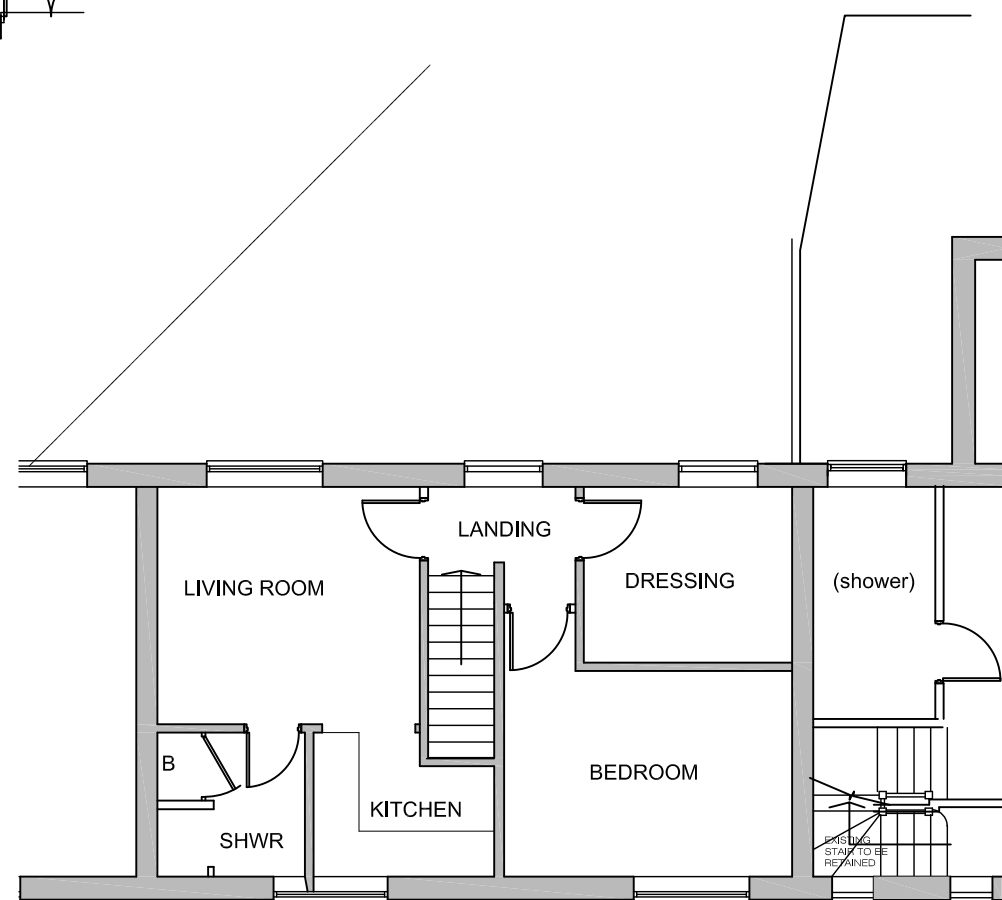

First Floor Plan

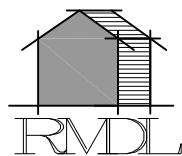

RAMMURTI DESIGN LTD
 ARCHITECTURAL & PLANNING SERVICES
 268 TILEHURST ROAD, READING RG30 2NE
 TEL/FAX: 01189510628 MOB: 07799883574

 

Proposed extensions to existing property previously split
 over two apartments
 at 539 Basingstoke Road, Reading

for Kennet Investments Ltd

EXISTING FLOOR PLANS

Scale: as shown
 Date: March 2024

BR539:103 Rev -