




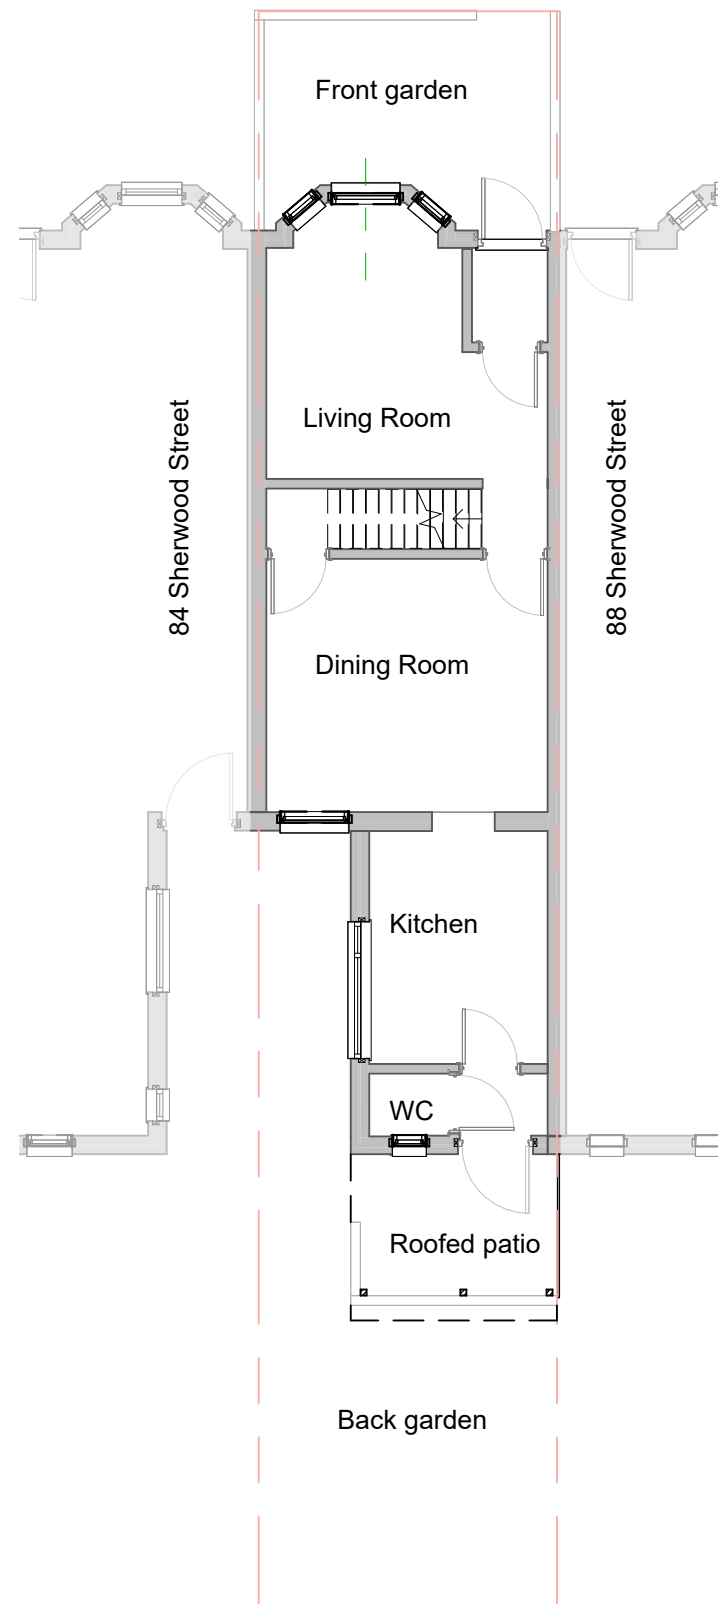


Level 0 Exiting
1 : 100

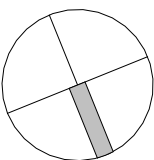

0m 2m 4m 6m

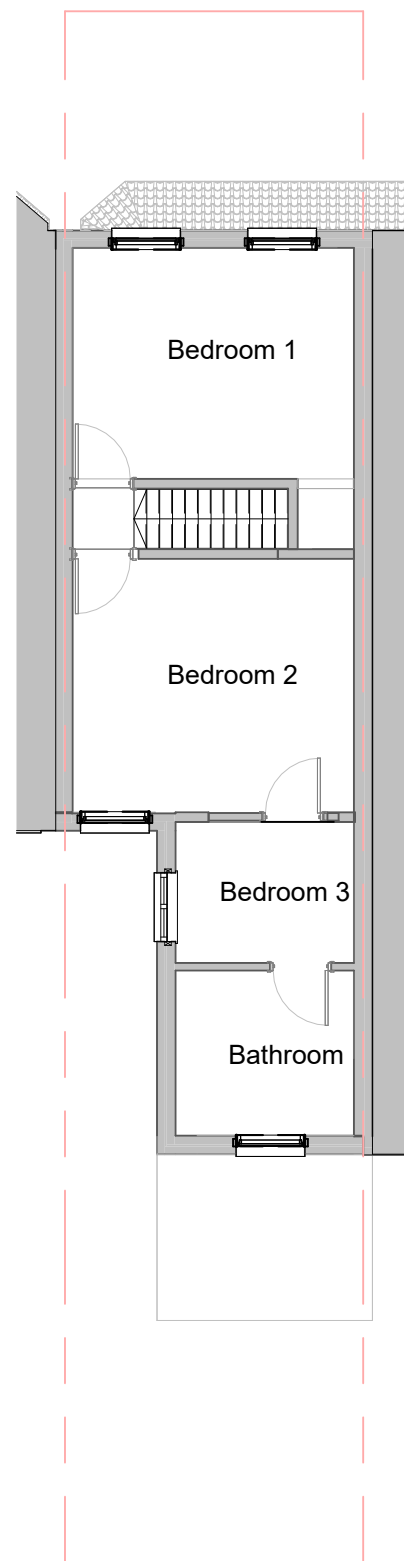

Level 1 Exiting
1 : 100

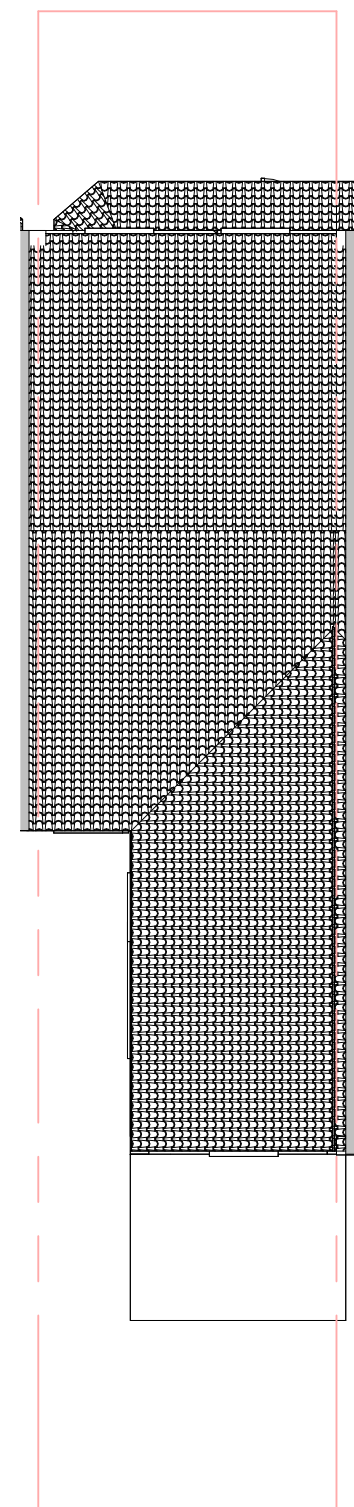

Roof Plan Existing
1 : 100

This drawing has been based upon a measure survey by others. The contractor is responsible for checking dimensions, tolerances and references.

Any discrepancy to be verified with the Architect before proceeding with the works. Where an item is covered by drawings to different scales the larger scale drawing is to be worked to.

CDM REGULATIONS 2015.
All current drawings and specifications for the project must be read in conjunction with the Designer's Hazard and Environment Assessment Record.
All intellectual property rights reserved.

Rev	Description	Date
1	PLANNING SUBMISSION	17/05/24

STATUS	PURPOSE OF ISSUE
--------	------------------



PROJECT
Sherwood Street

TITLE
Existing Plans

CLIENT
G. & P. Grzes

DRAWN BY GS	CHECKED BY PG	DATE 17/04/2023
----------------	------------------	--------------------

SCALE (@ A3) 1 : 100	PROJECT NUMBER P004
-------------------------	------------------------

DRAWING NUMBER PL100	REV 1
-------------------------	----------