




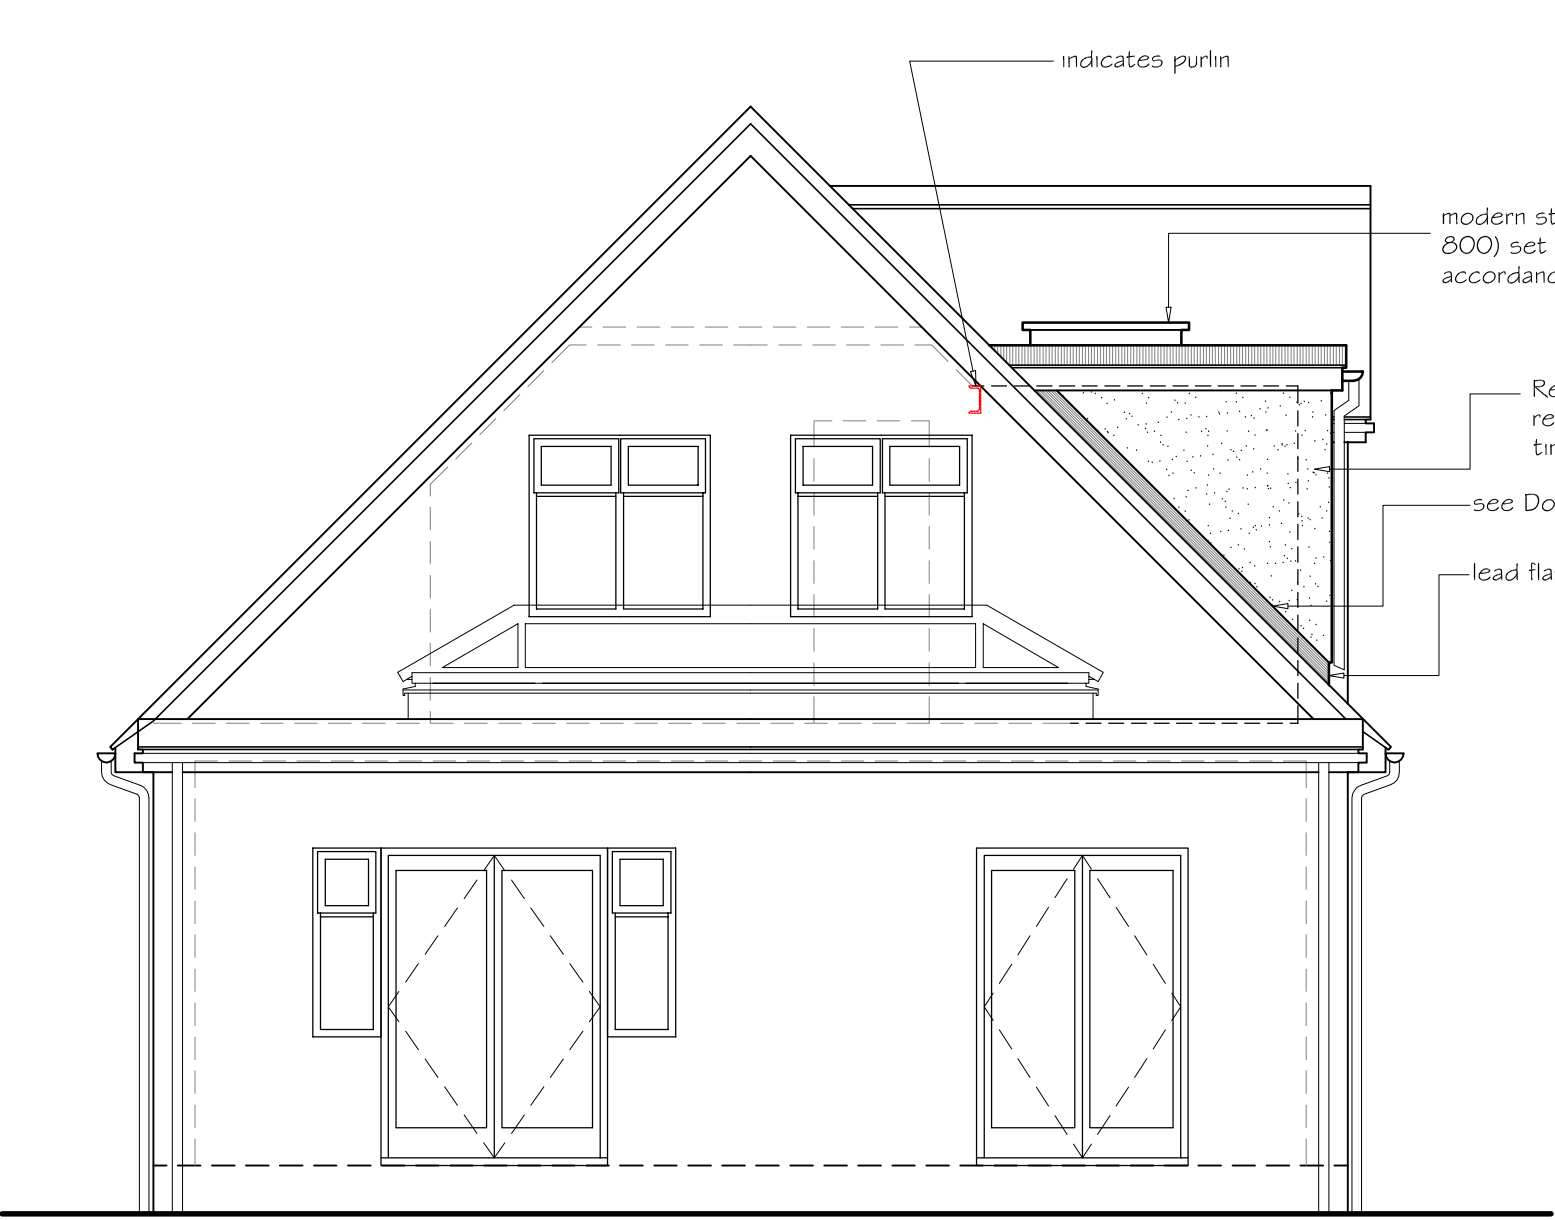


PROPOSED REAR ELEVATION

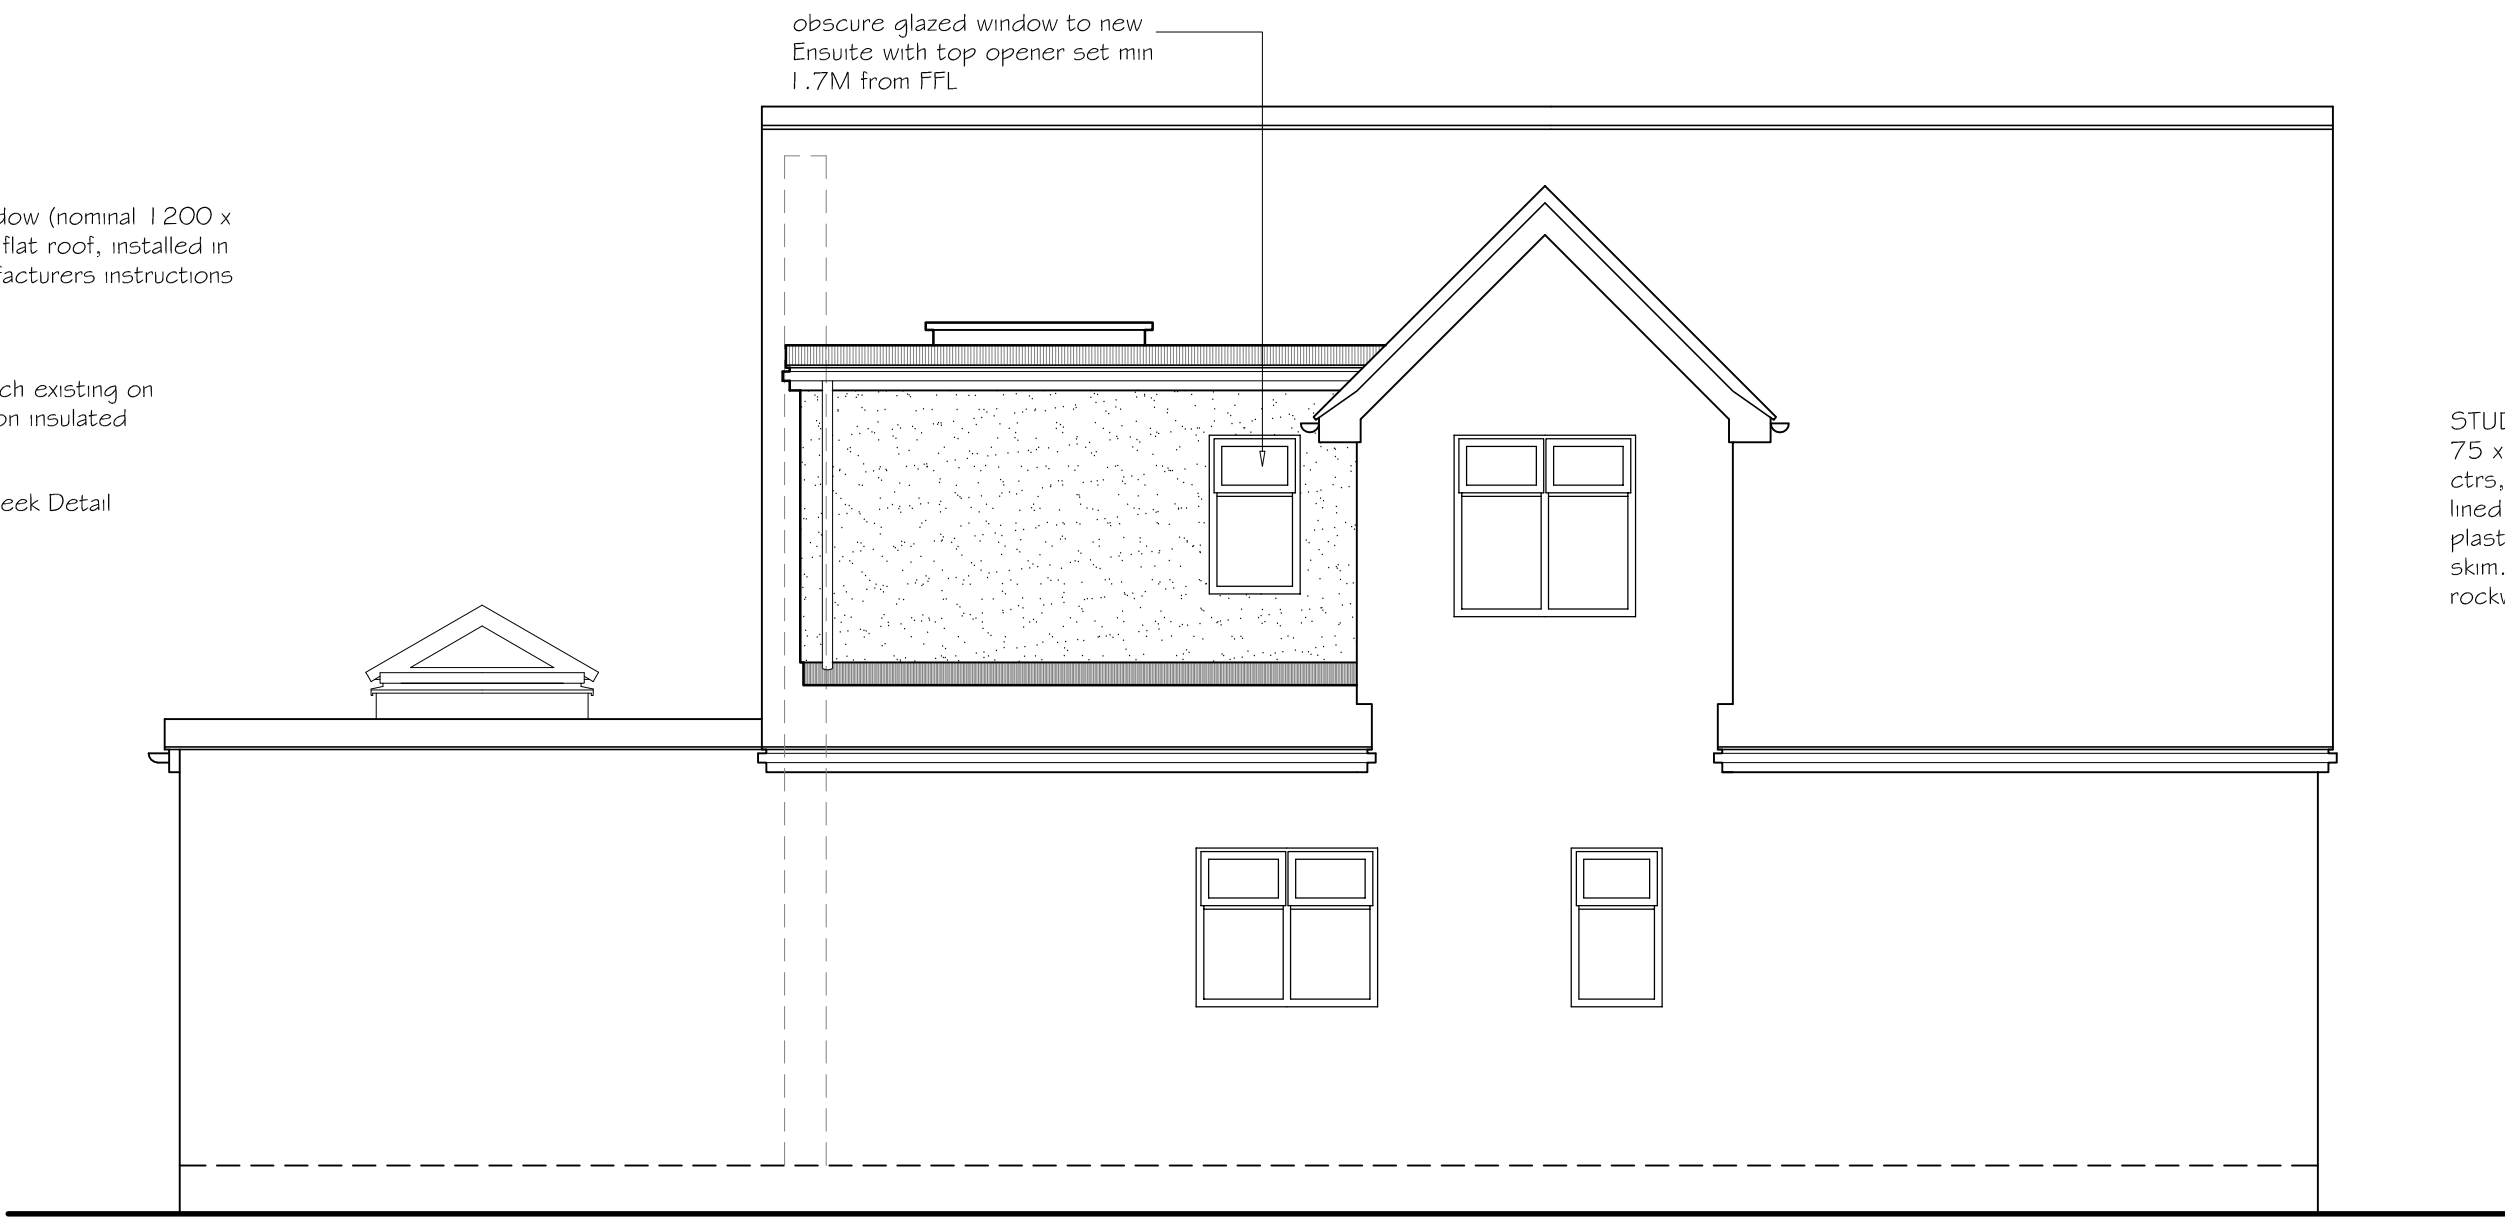


SCALE 1-50


PROPOSED SIDE ELEVATION

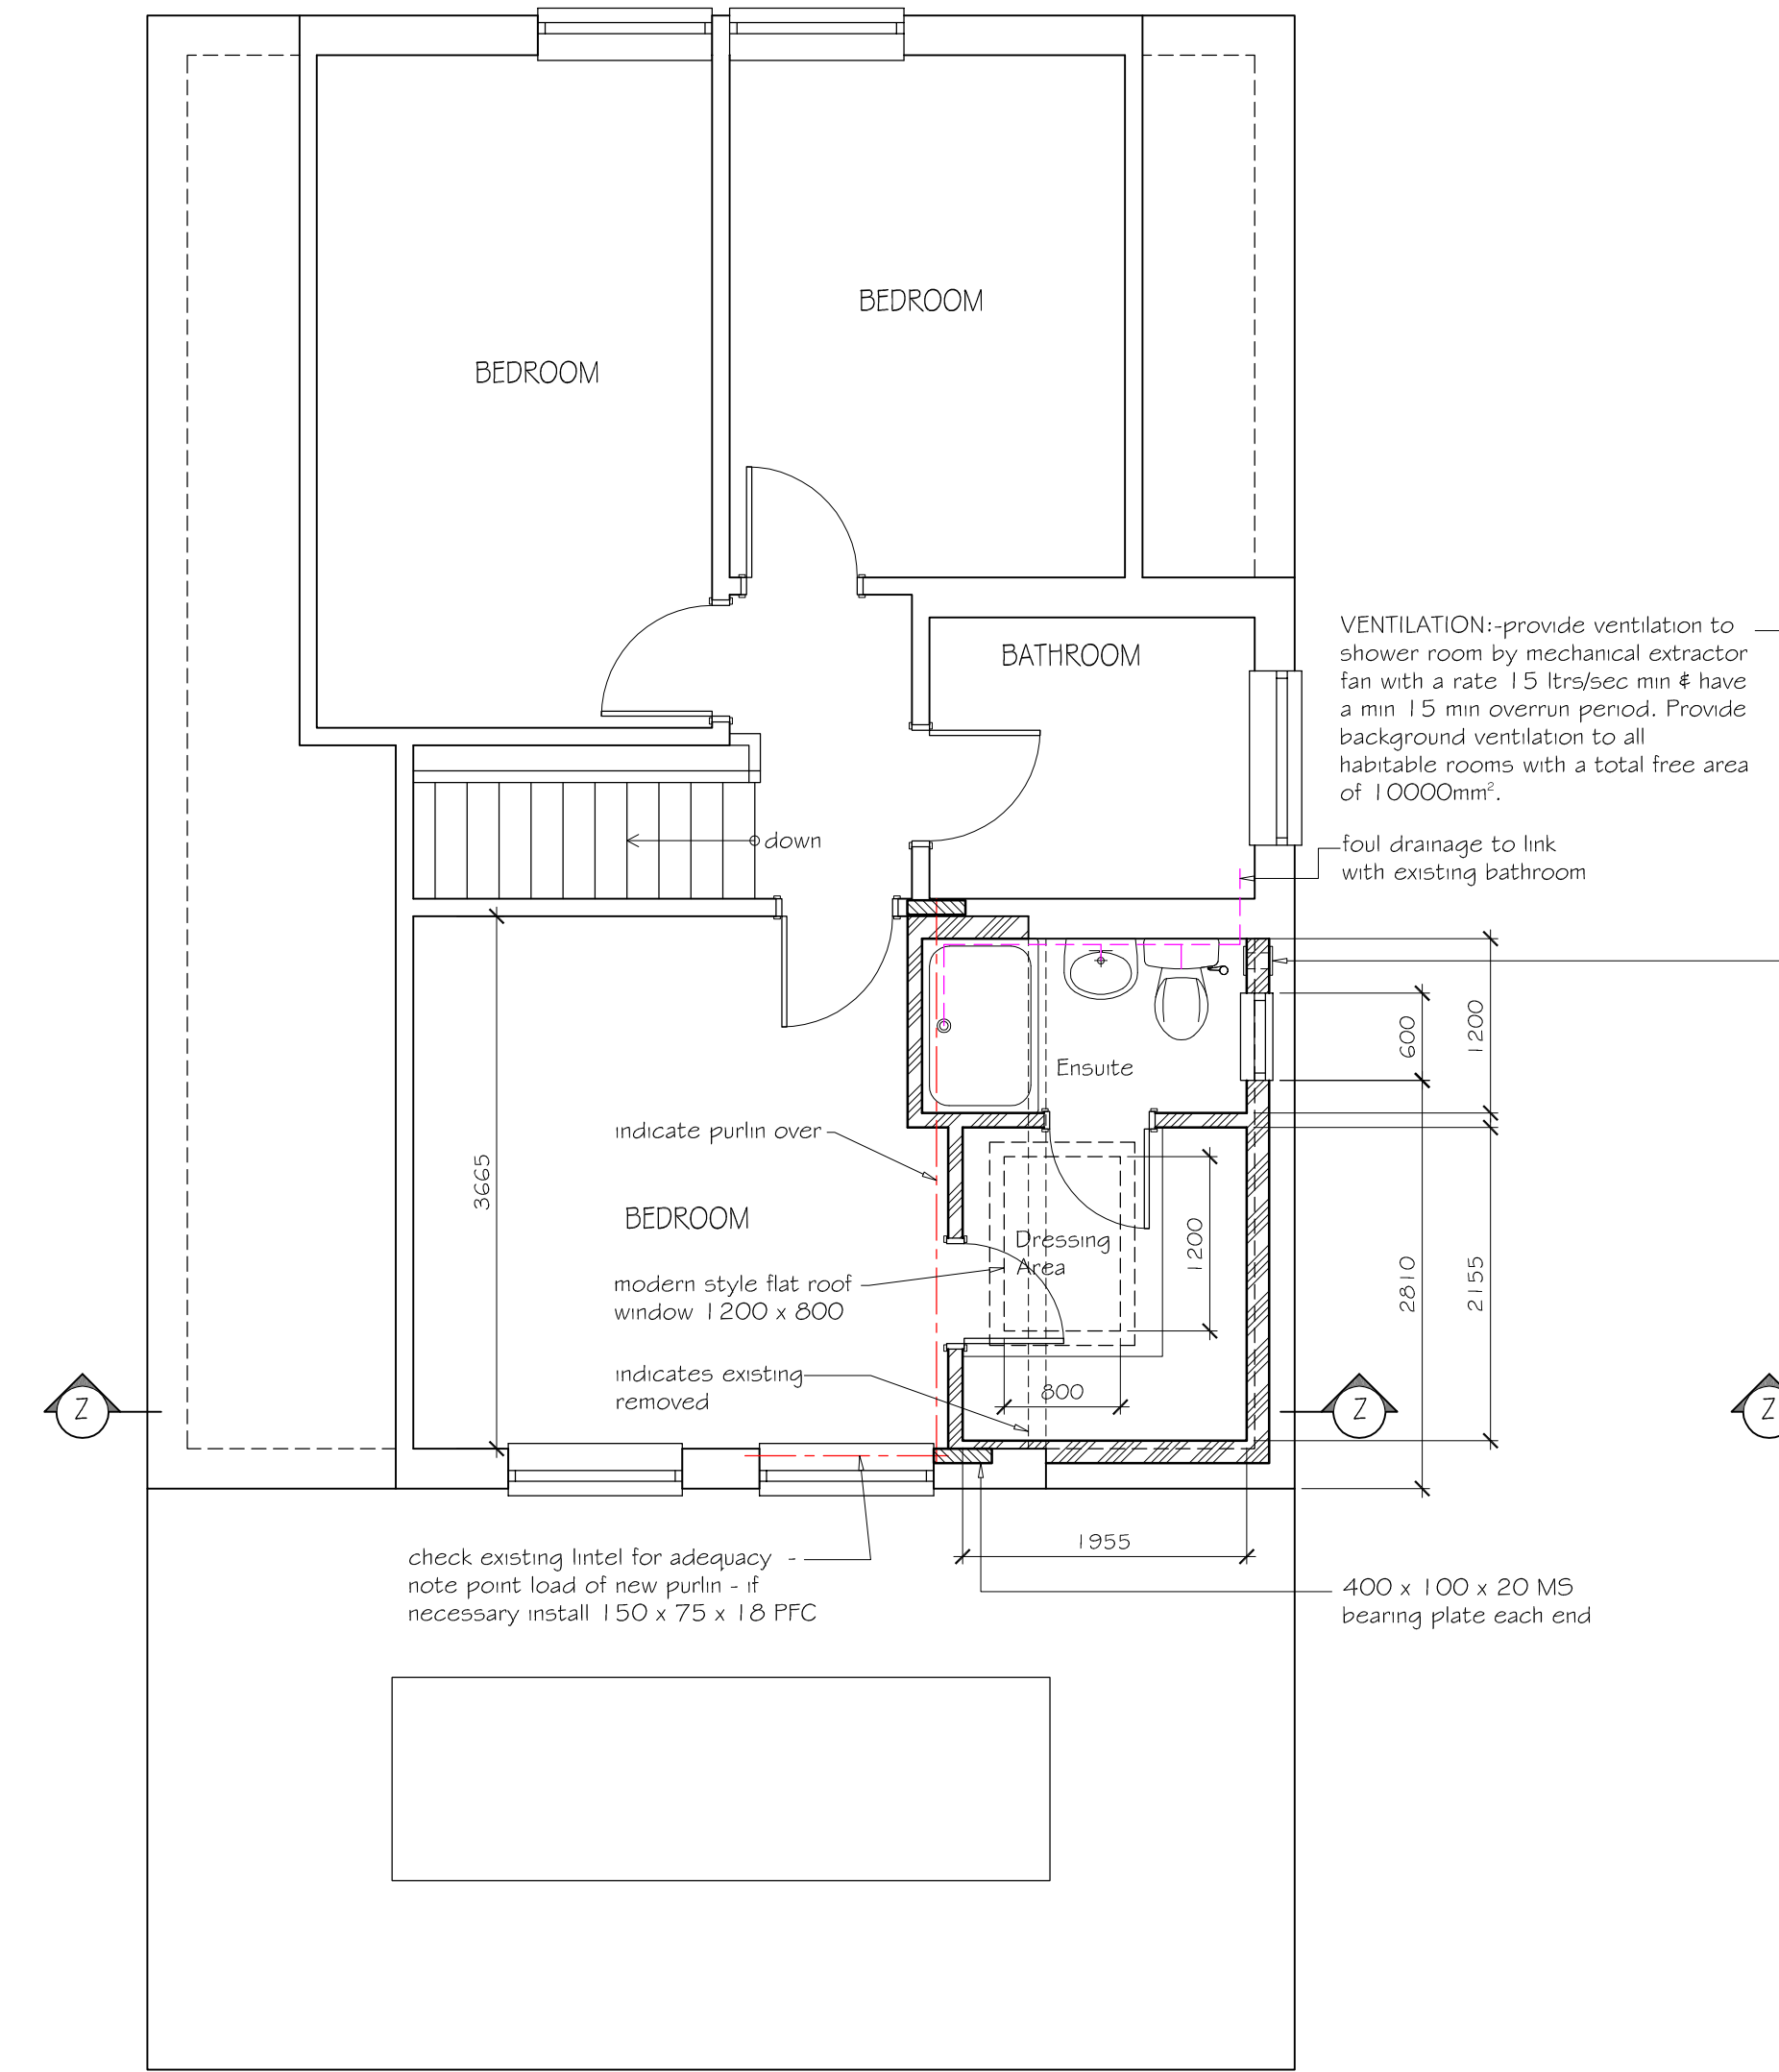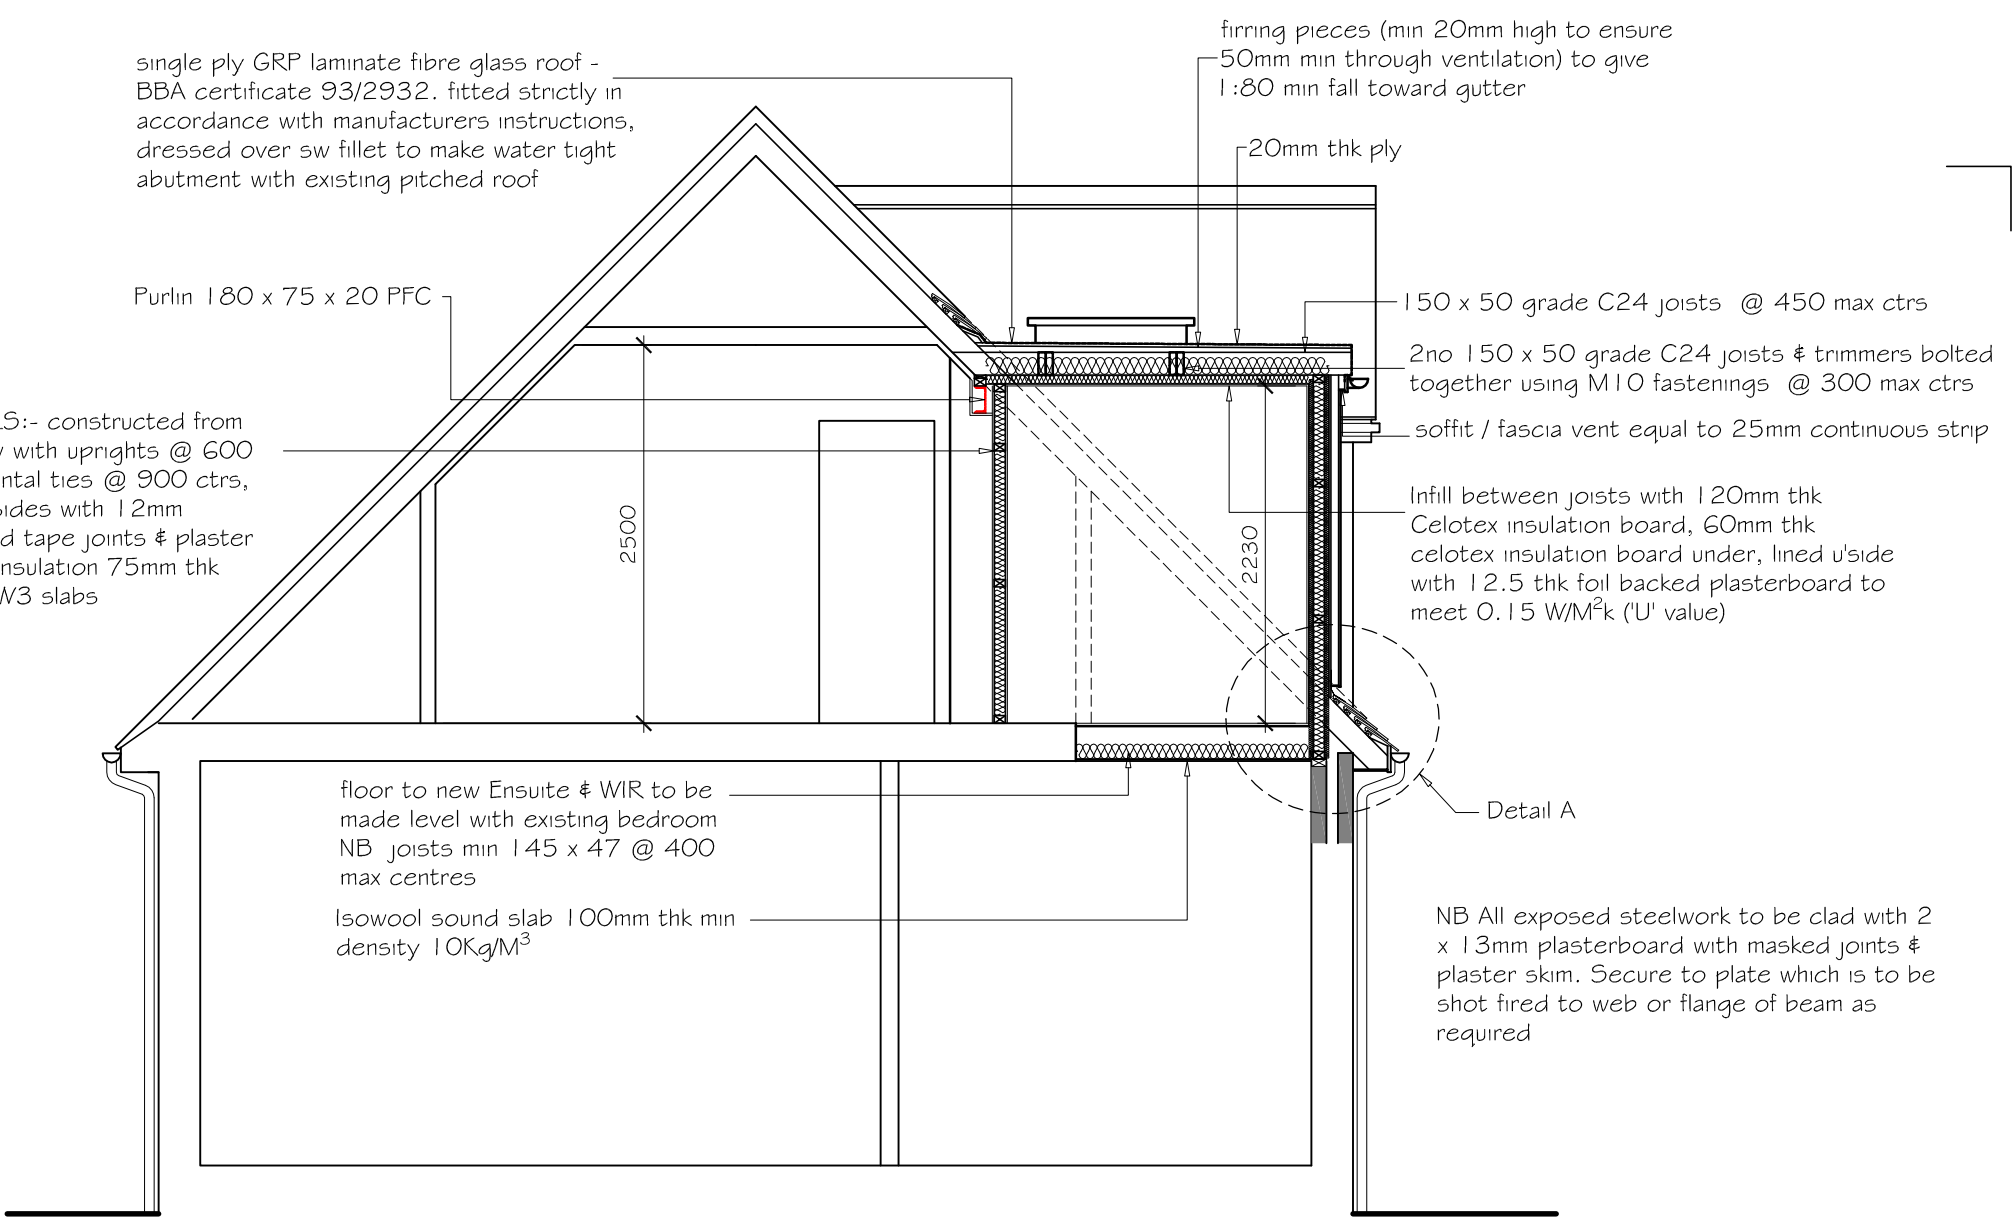


PROPOSED FIRST FLOOR PLAN

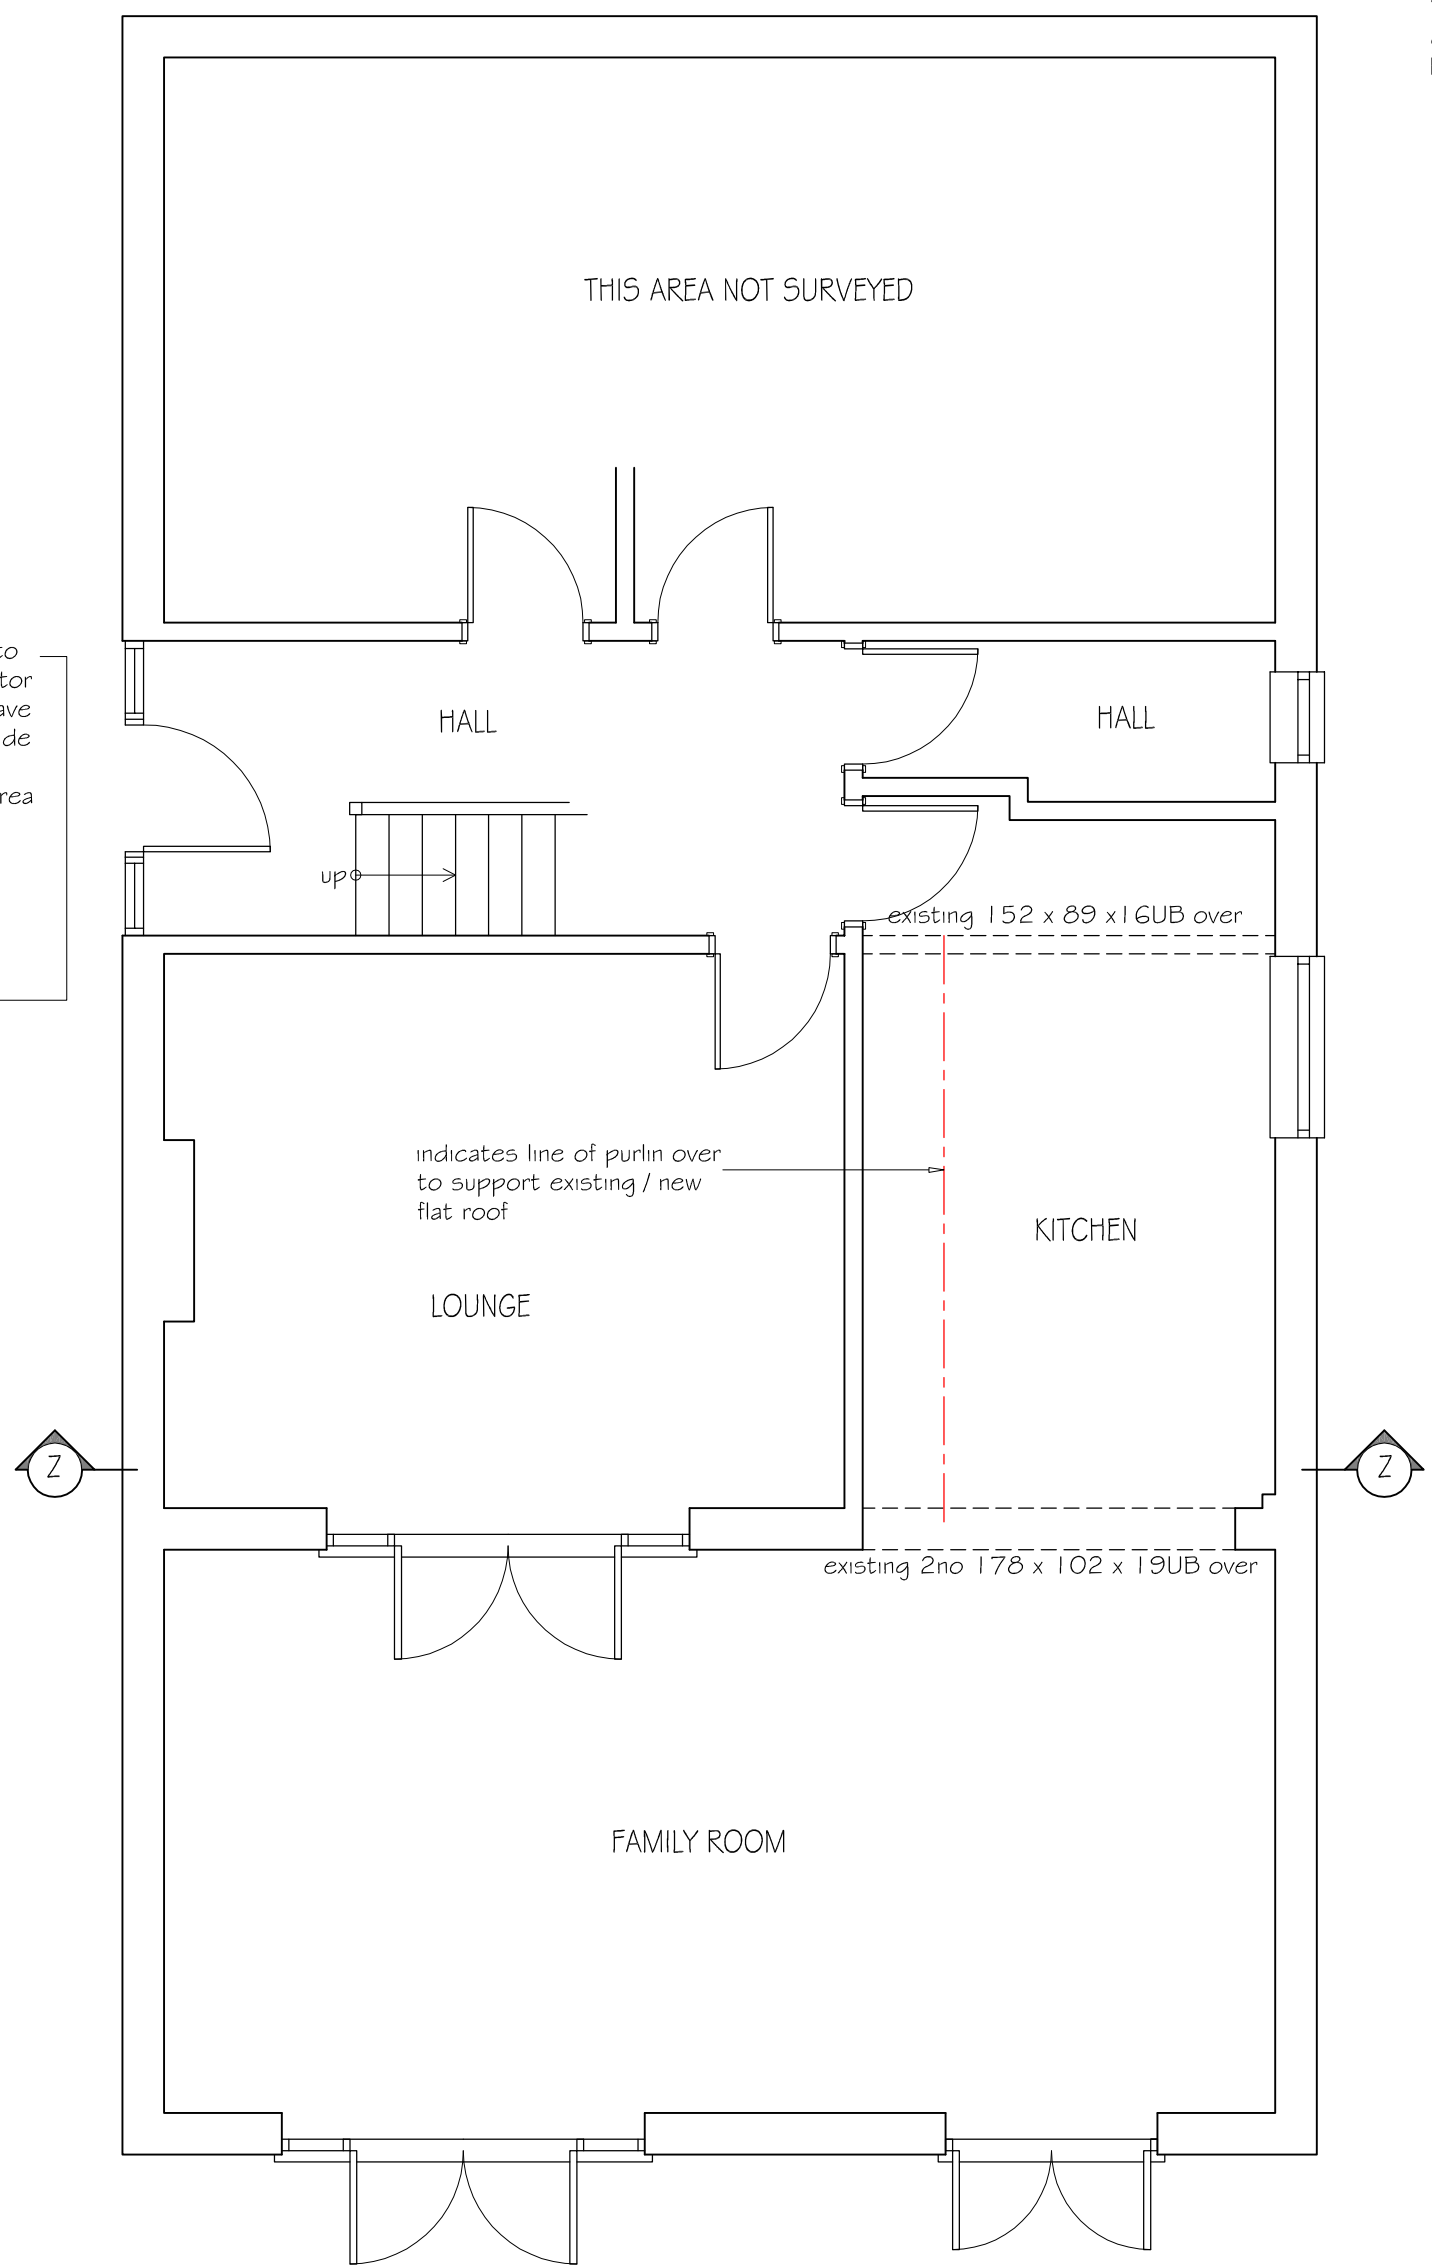



PROPOSED GROUND FLOOR PLAN
(no change)

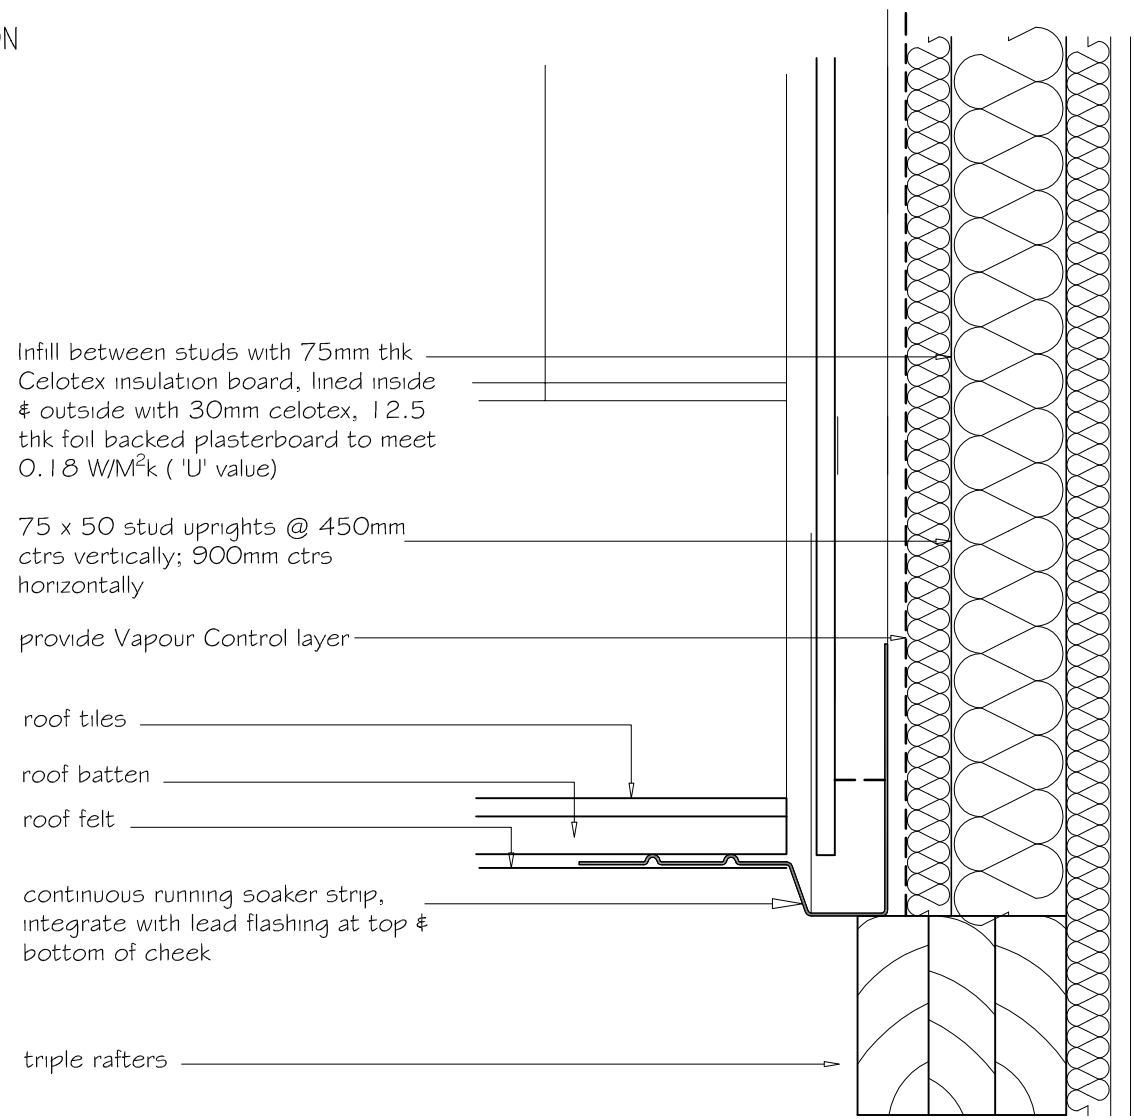

Dormer side cheek Detail
Scale 1-5

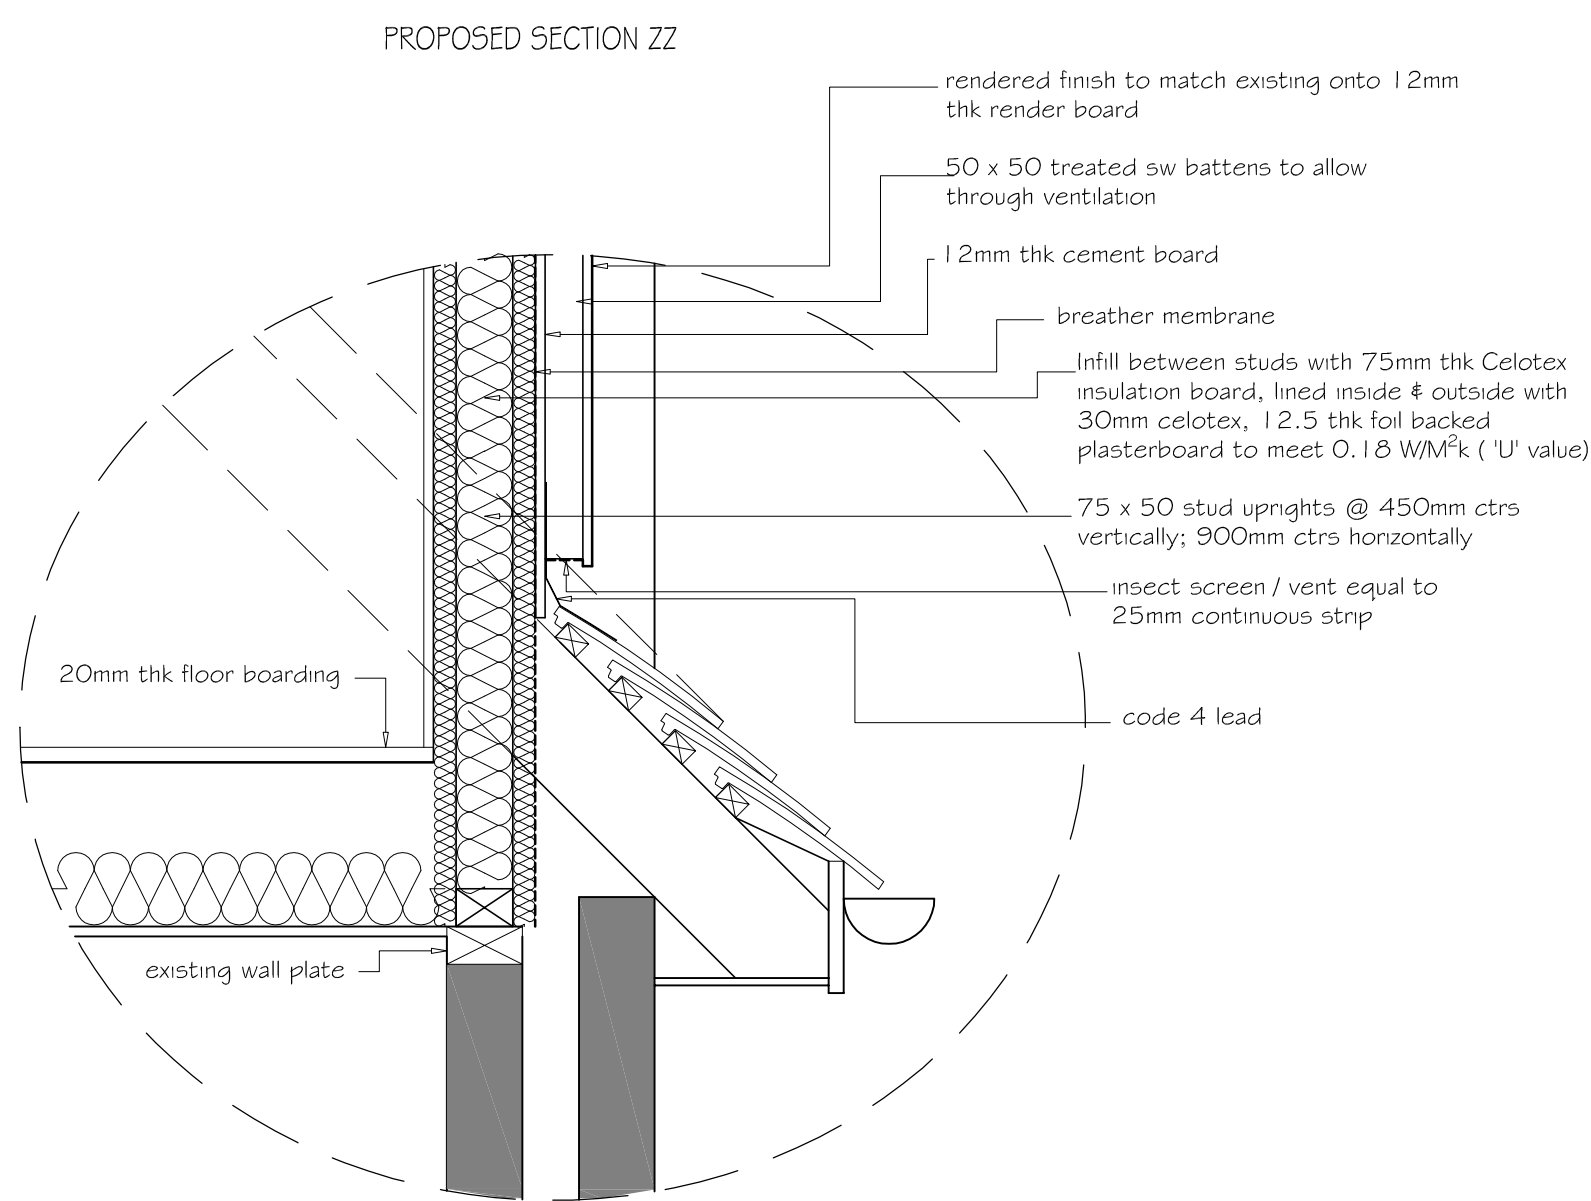

Detail A
Scale 1-10

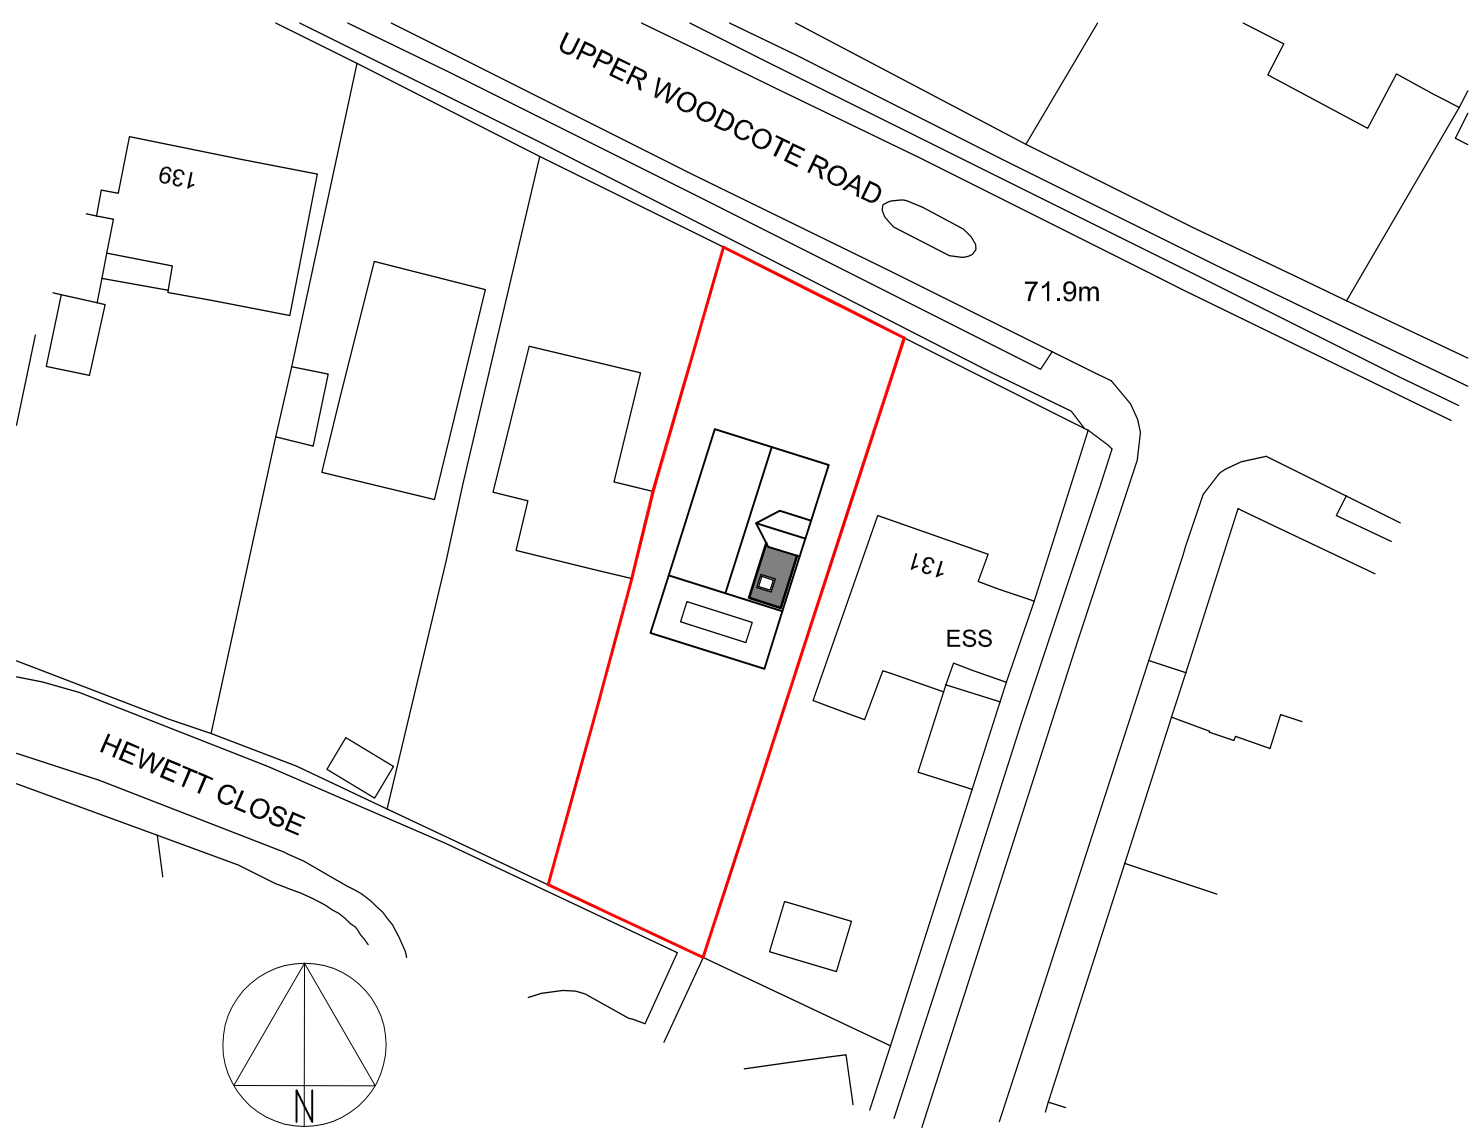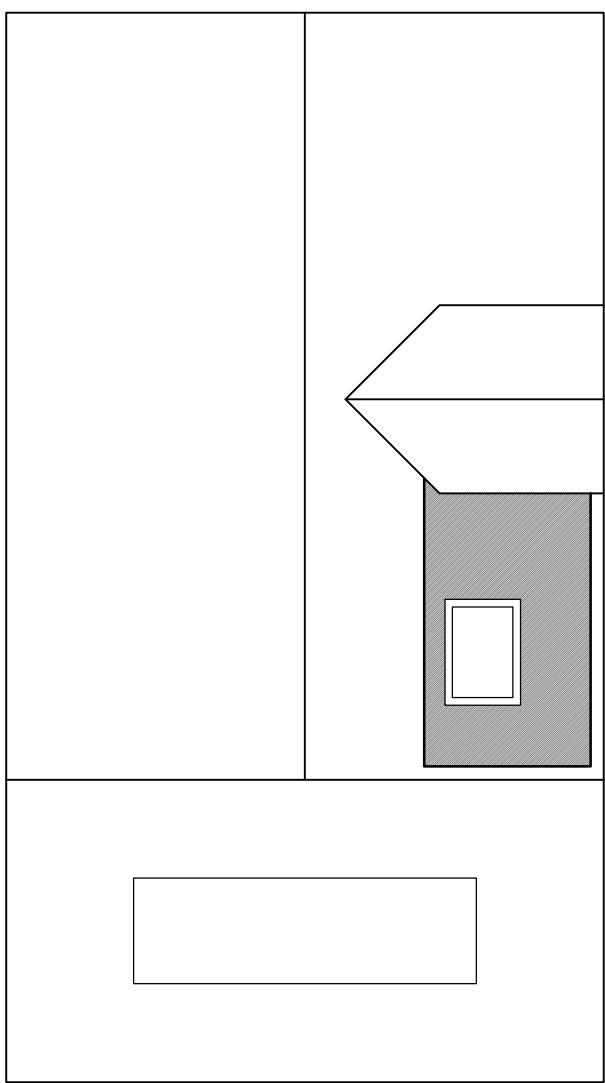

BLOCK PLAN
Scale 1-500

0 10 50 Metres
SCALE 1-100

0 10 50 Metres

©Crown Copyright and database rights 2023 OS Licence no. AC0000849896

DATE	MODIFICATION	ISSUE	TITLE:-	SCALE:-	AS STATED @ A1
			PROPOSED PLANS & ELEVATIONS		
			133 Upper Woodcote Rd., Caversham, RG4 7LB	DRAWN BY:-	DATE:-
			for Mrs D Davis	DC / CVS Designs	April 2024
				DRAWING No:-	REV:-
				02	