



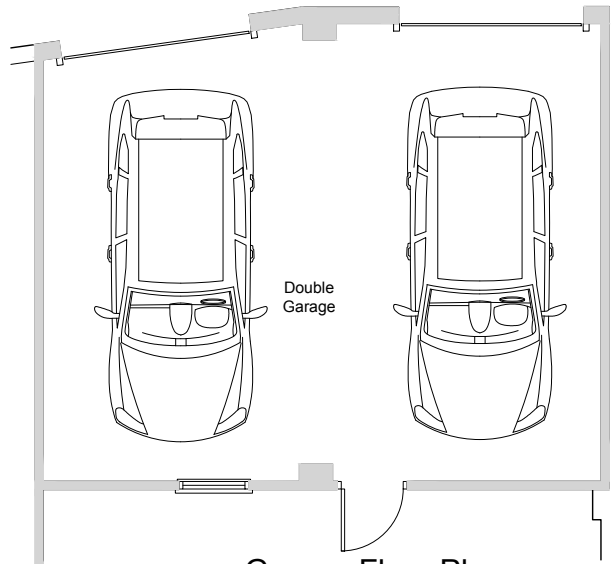

Garage Floor Plan

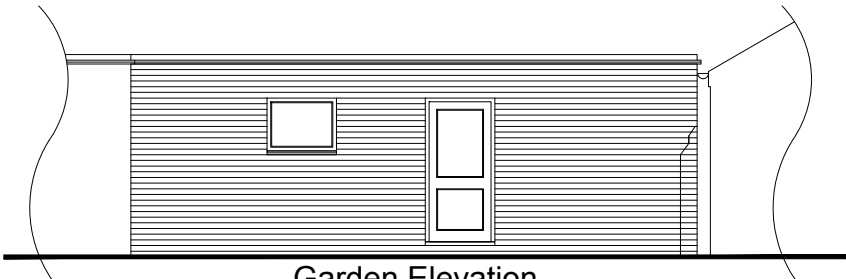


Garden Elevation



Street Elevation


EXISTING

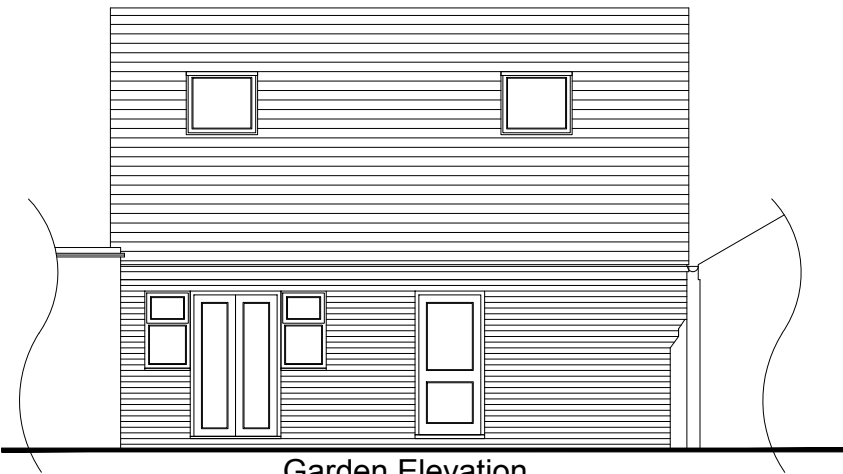


Garden Elevation




Street Elevation

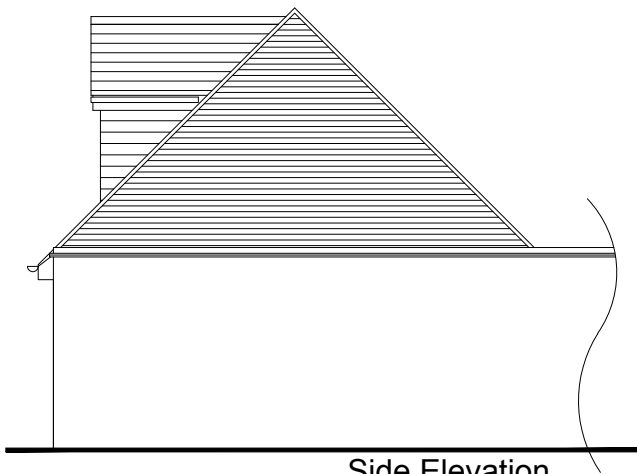


Side Elevation

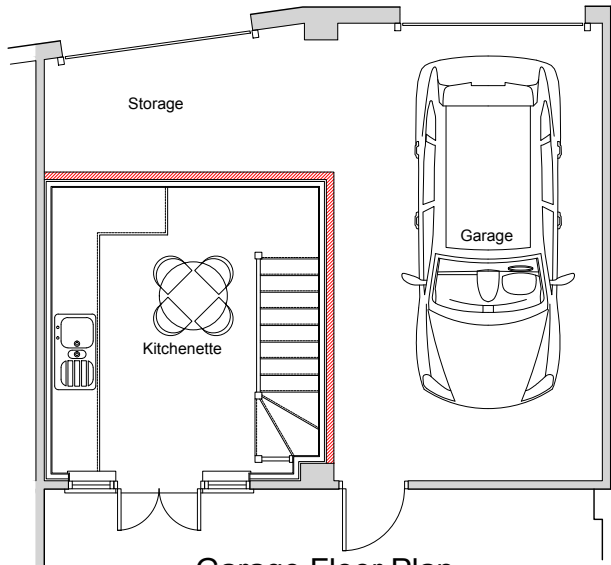

Garage Floor Plan

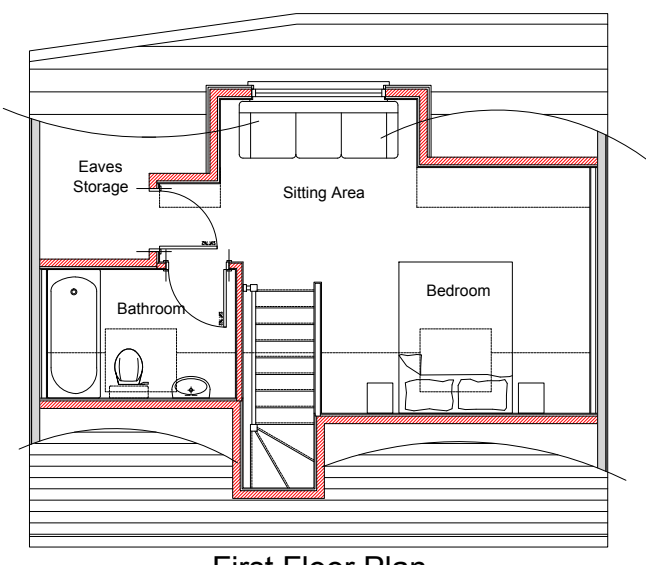

First Floor Plan

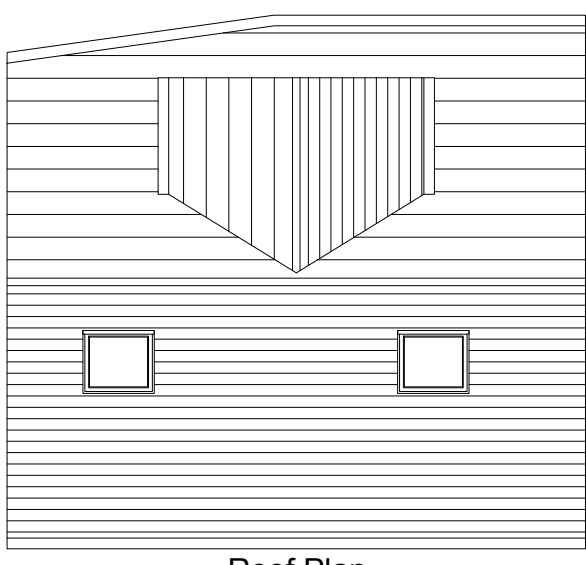

Roof Plan

PROPOSED

82 Elmhurst Road
Reading
Berkshire RG1 5HY

Proposed Development of
Garage Building To Rear

Mr. J. Dewsbury

Lee Norris Design
27 Eden Way, Winnersh
Wokingham, Berkshire RG41 5PQ
Tel: 01189 787226
Mob: 07795 058193
E-mail: lee@leenorrisdesign.co.uk
Web: www.leenorrisdesign.co.uk

Planning and building regulations drawings
for residential extensions, new build,
renovation and conversion projects.

ref : LN

date : July '22

scale : 1:100@A3

project : 22-522

dwg no. / rev : 001

Scale: 1:100 0 1 2 3 4 5