



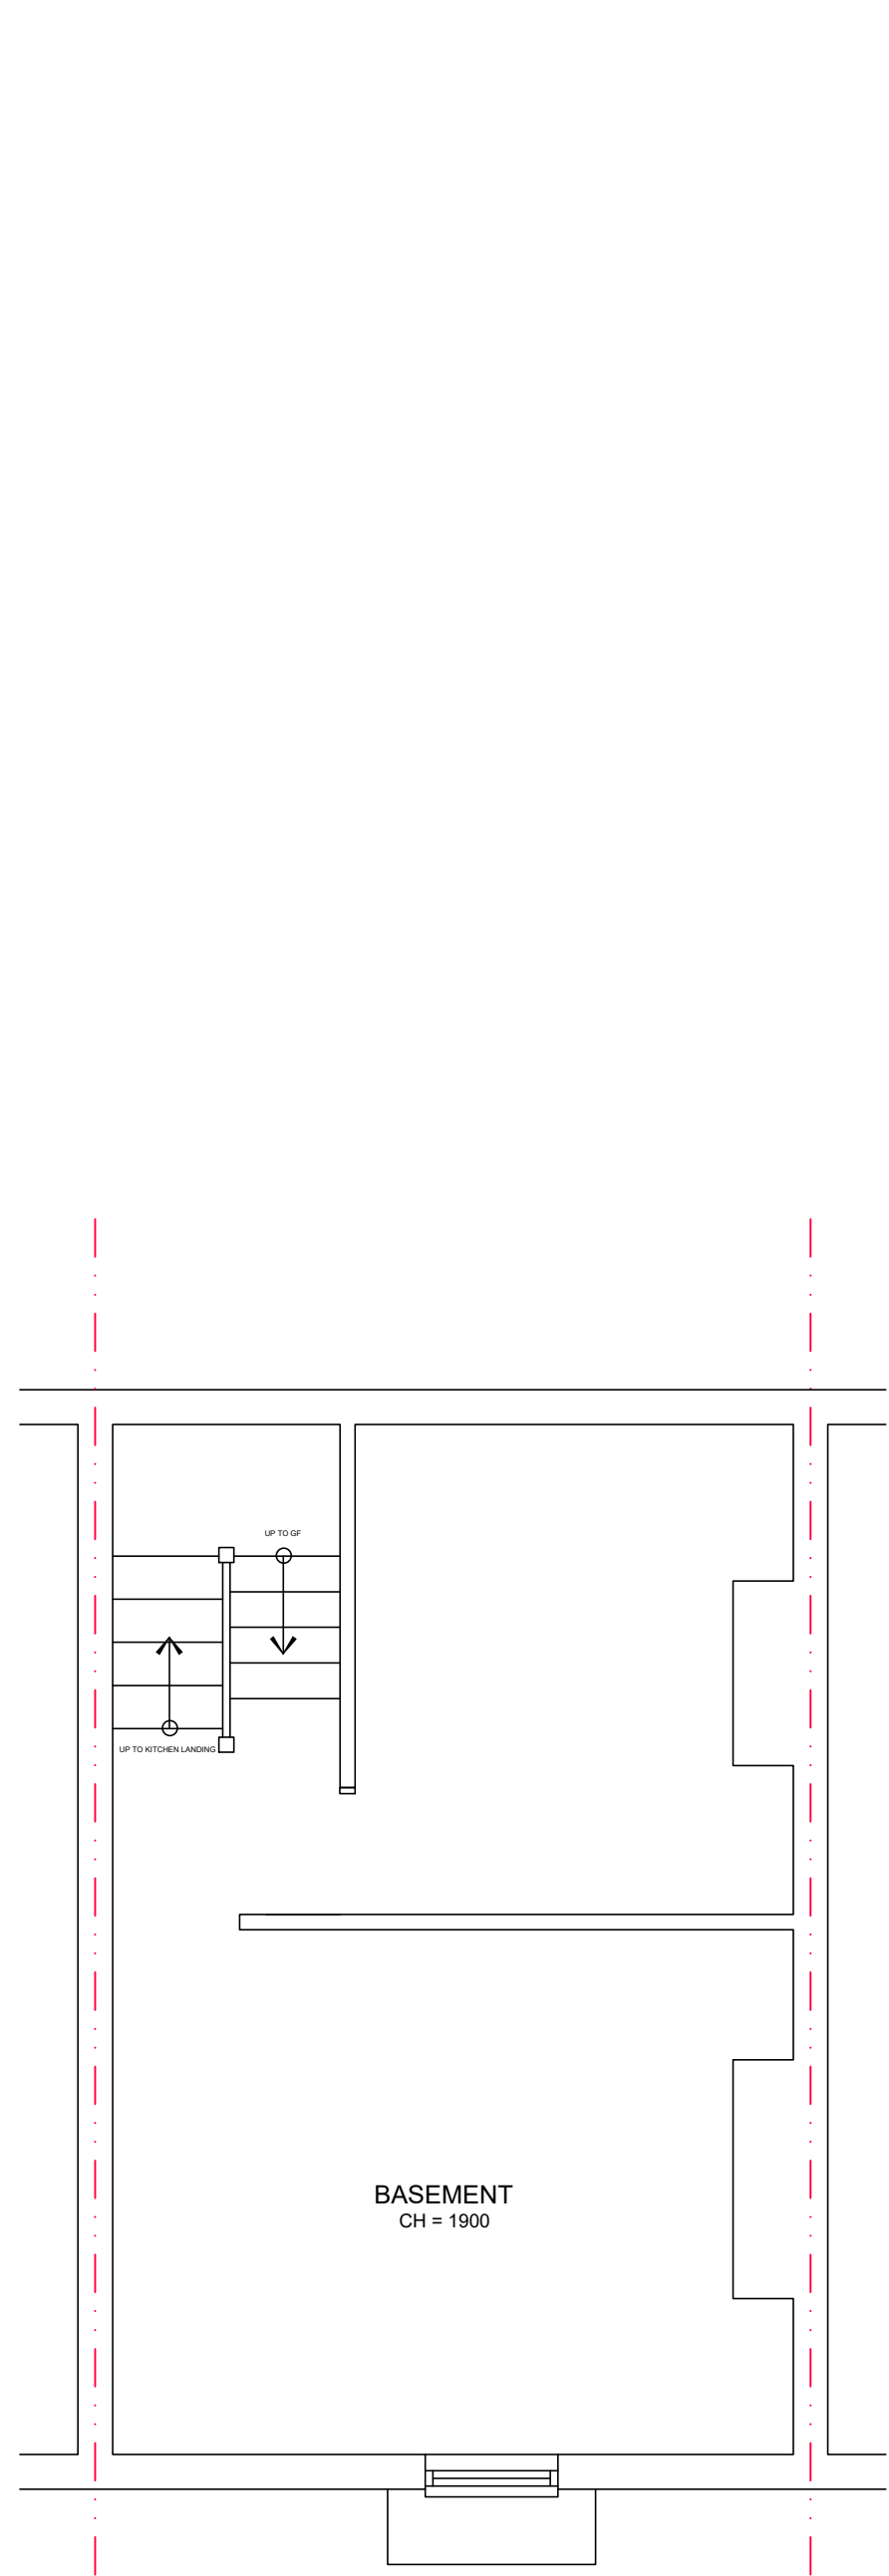

EXISTING BASEMENT FLOOR PLAN

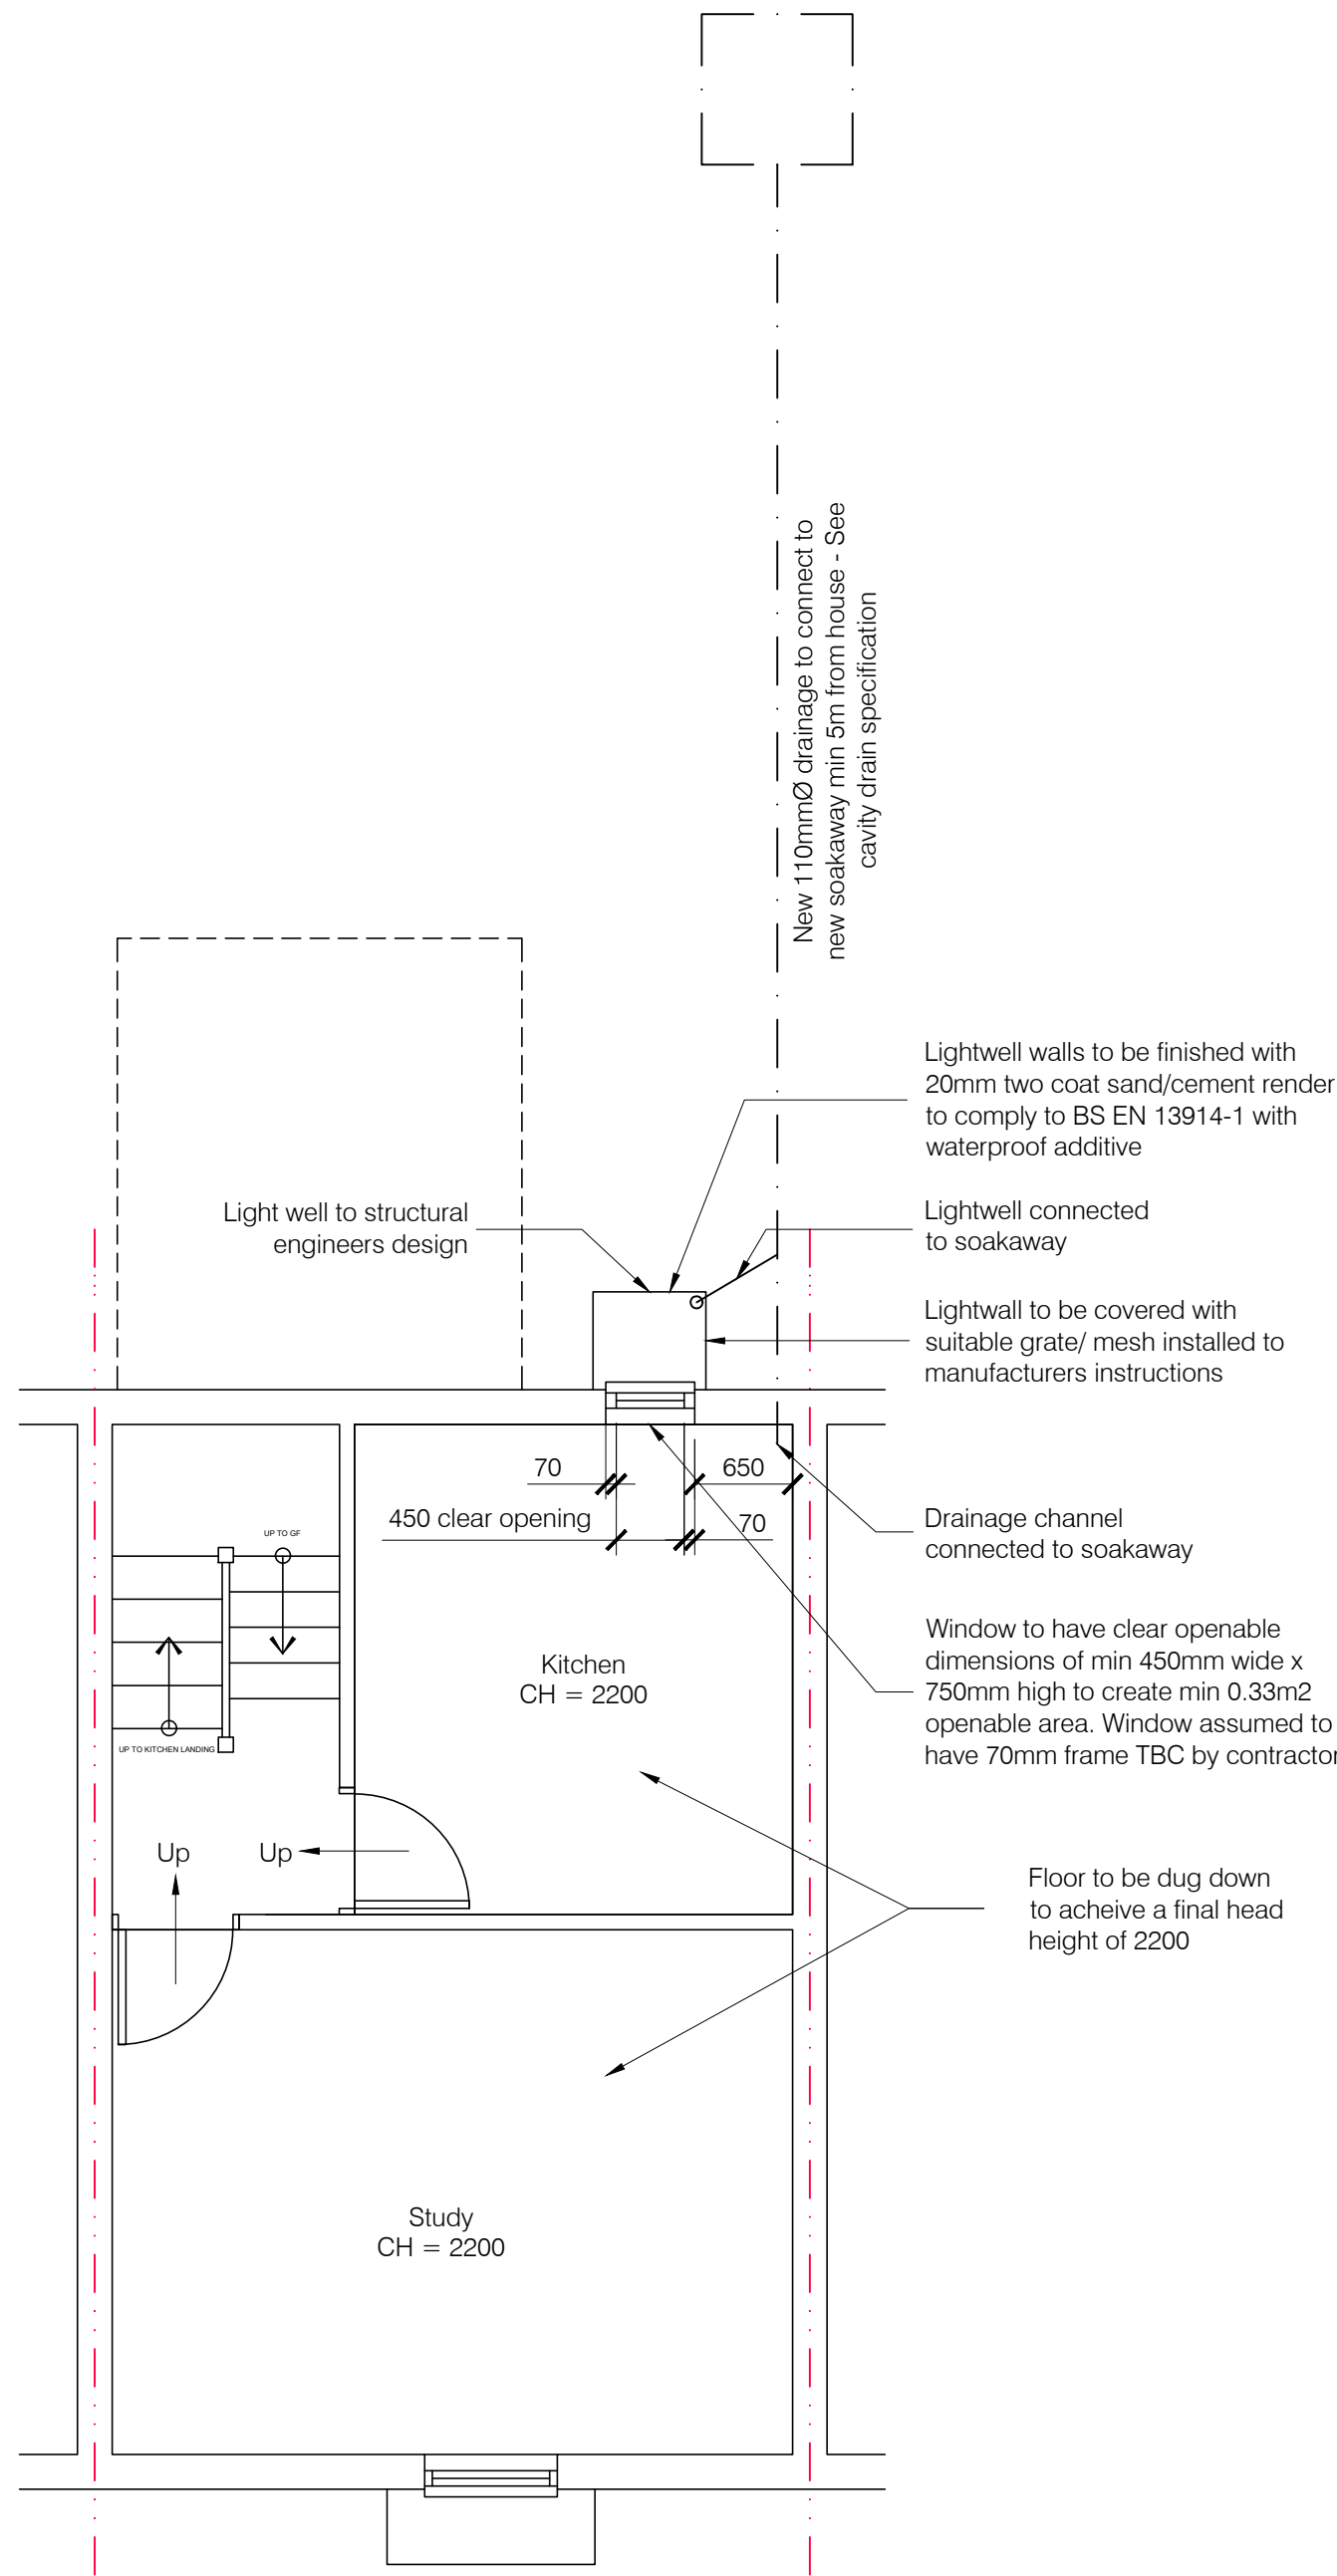

PROPOSED BASEMENT FLOOR PLAN

- NOTES:
1. This drawing is to be read in conjunction with all relevant Architects and Engineers drawings
 2. Only figured dimensions are to be used for construction
 3. All dimensions are to be verified on site prior to work commencing
 4. This drawing is not to be scaled under any circumstances
 5. All temporary works are the responsibility of the contractor
 6. No materials are to be ordered until all approvals are in place and all dimensions verified by the contractor on site

REV	AMENDMENT	DATE
-----	-----------	------

TITLE

36 Bedford Road
RG1 7HS

Existing & Proposed
Plans

DATE	05.02.24	SCALE 1:50 @ A1
DRAWN	CC	APPROVED



DRAWING STATUS

APPROVAL

DRAWING No	REV
2023-1169-301	B

