



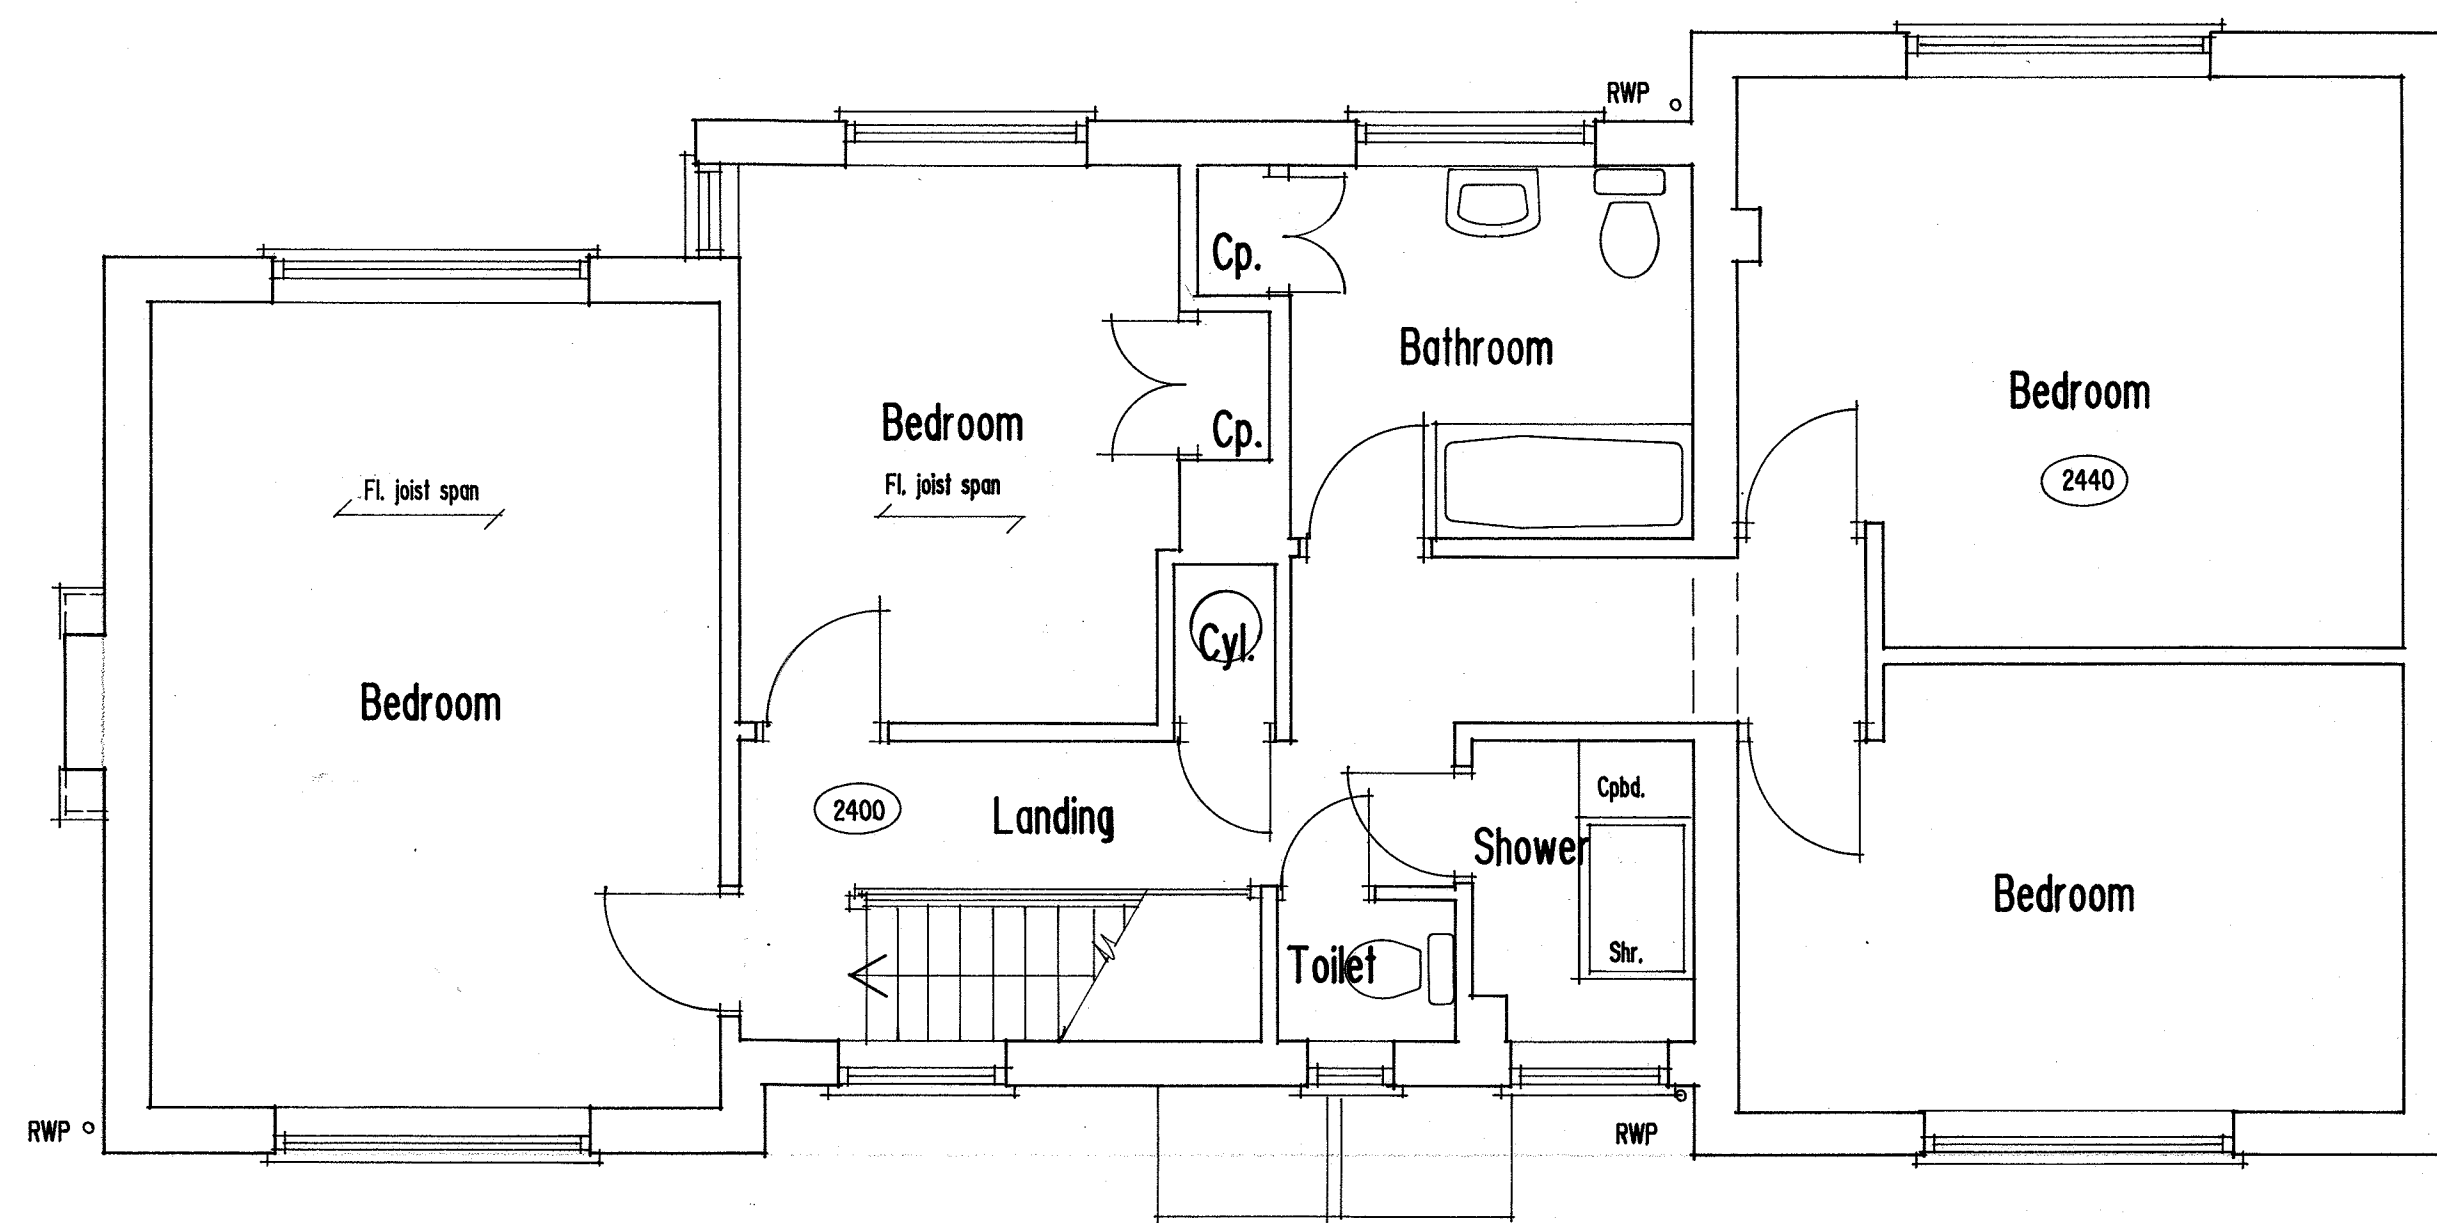


First Floor Plan

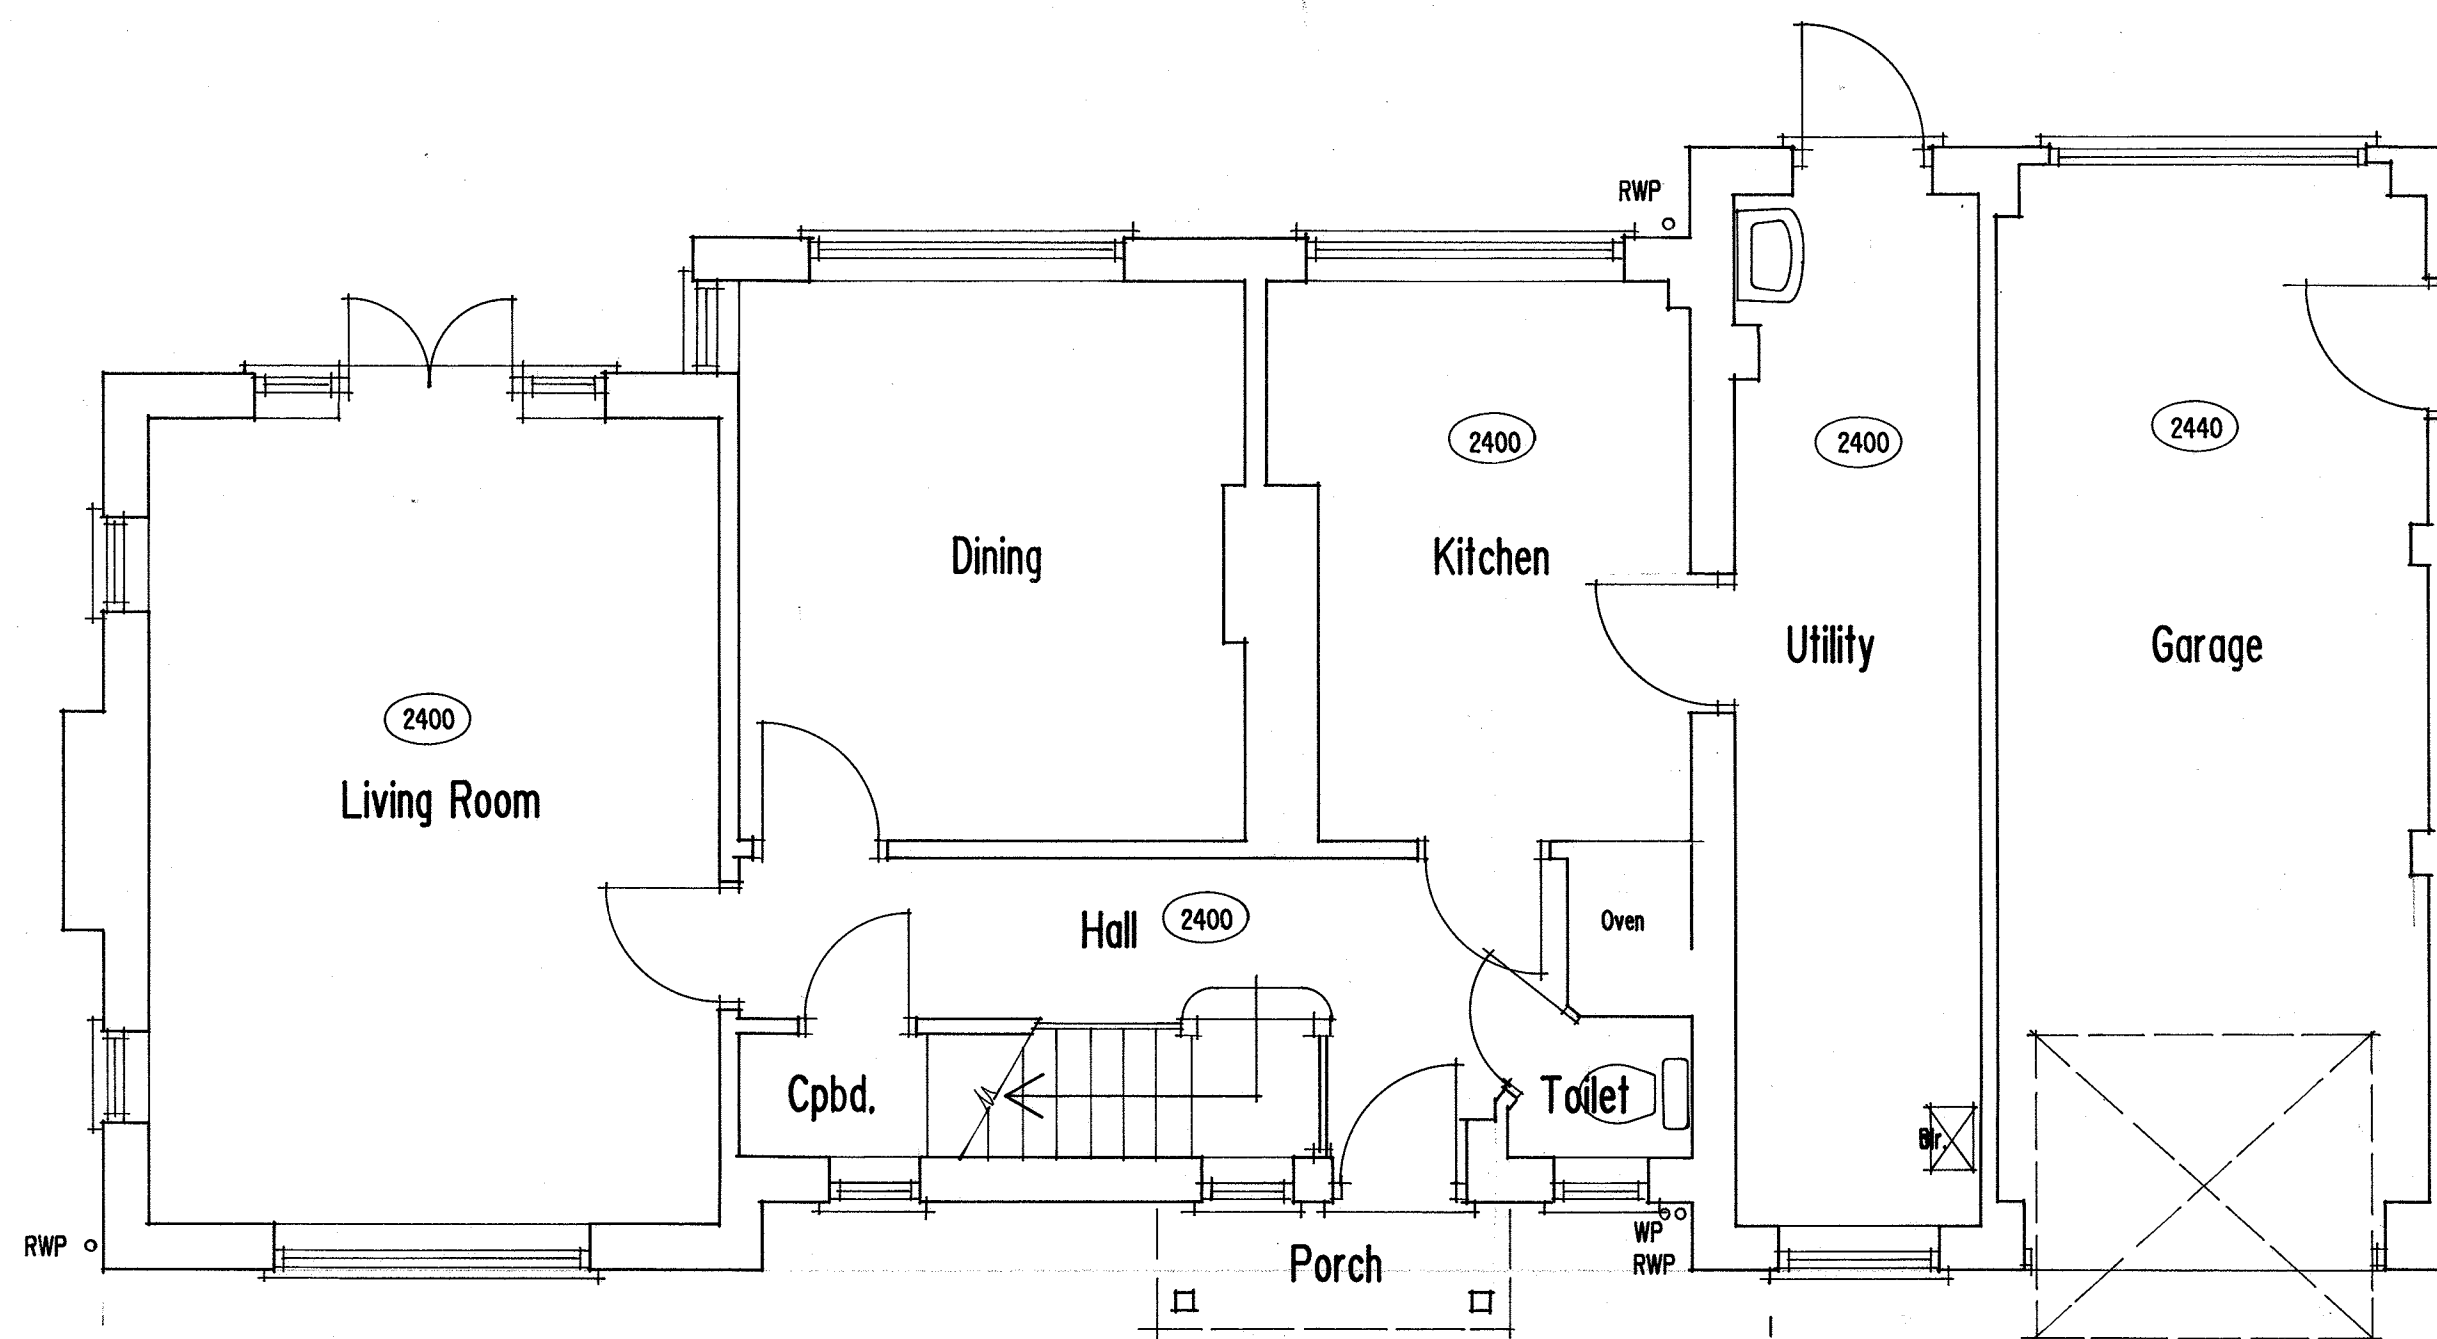

Ground Floor Plan Scale 1:50




Front Elevation Scale 1:100

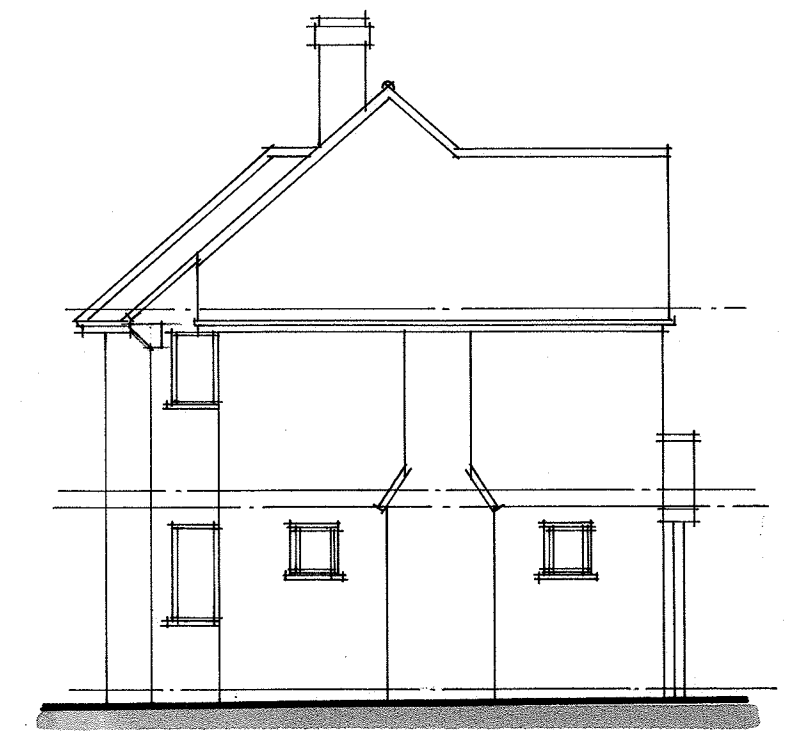


Side Elevation



Rear Elevation

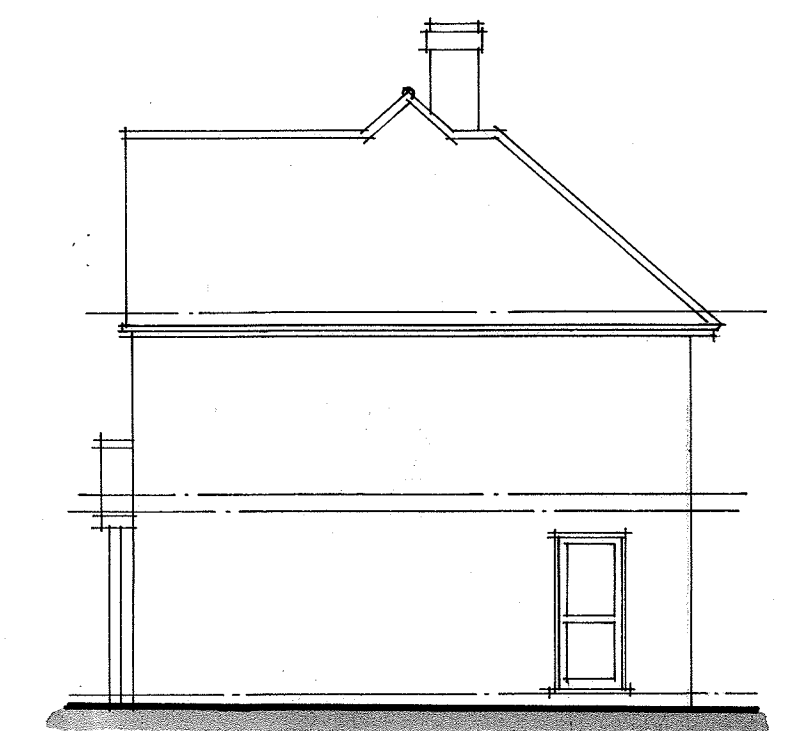

Side Elevation

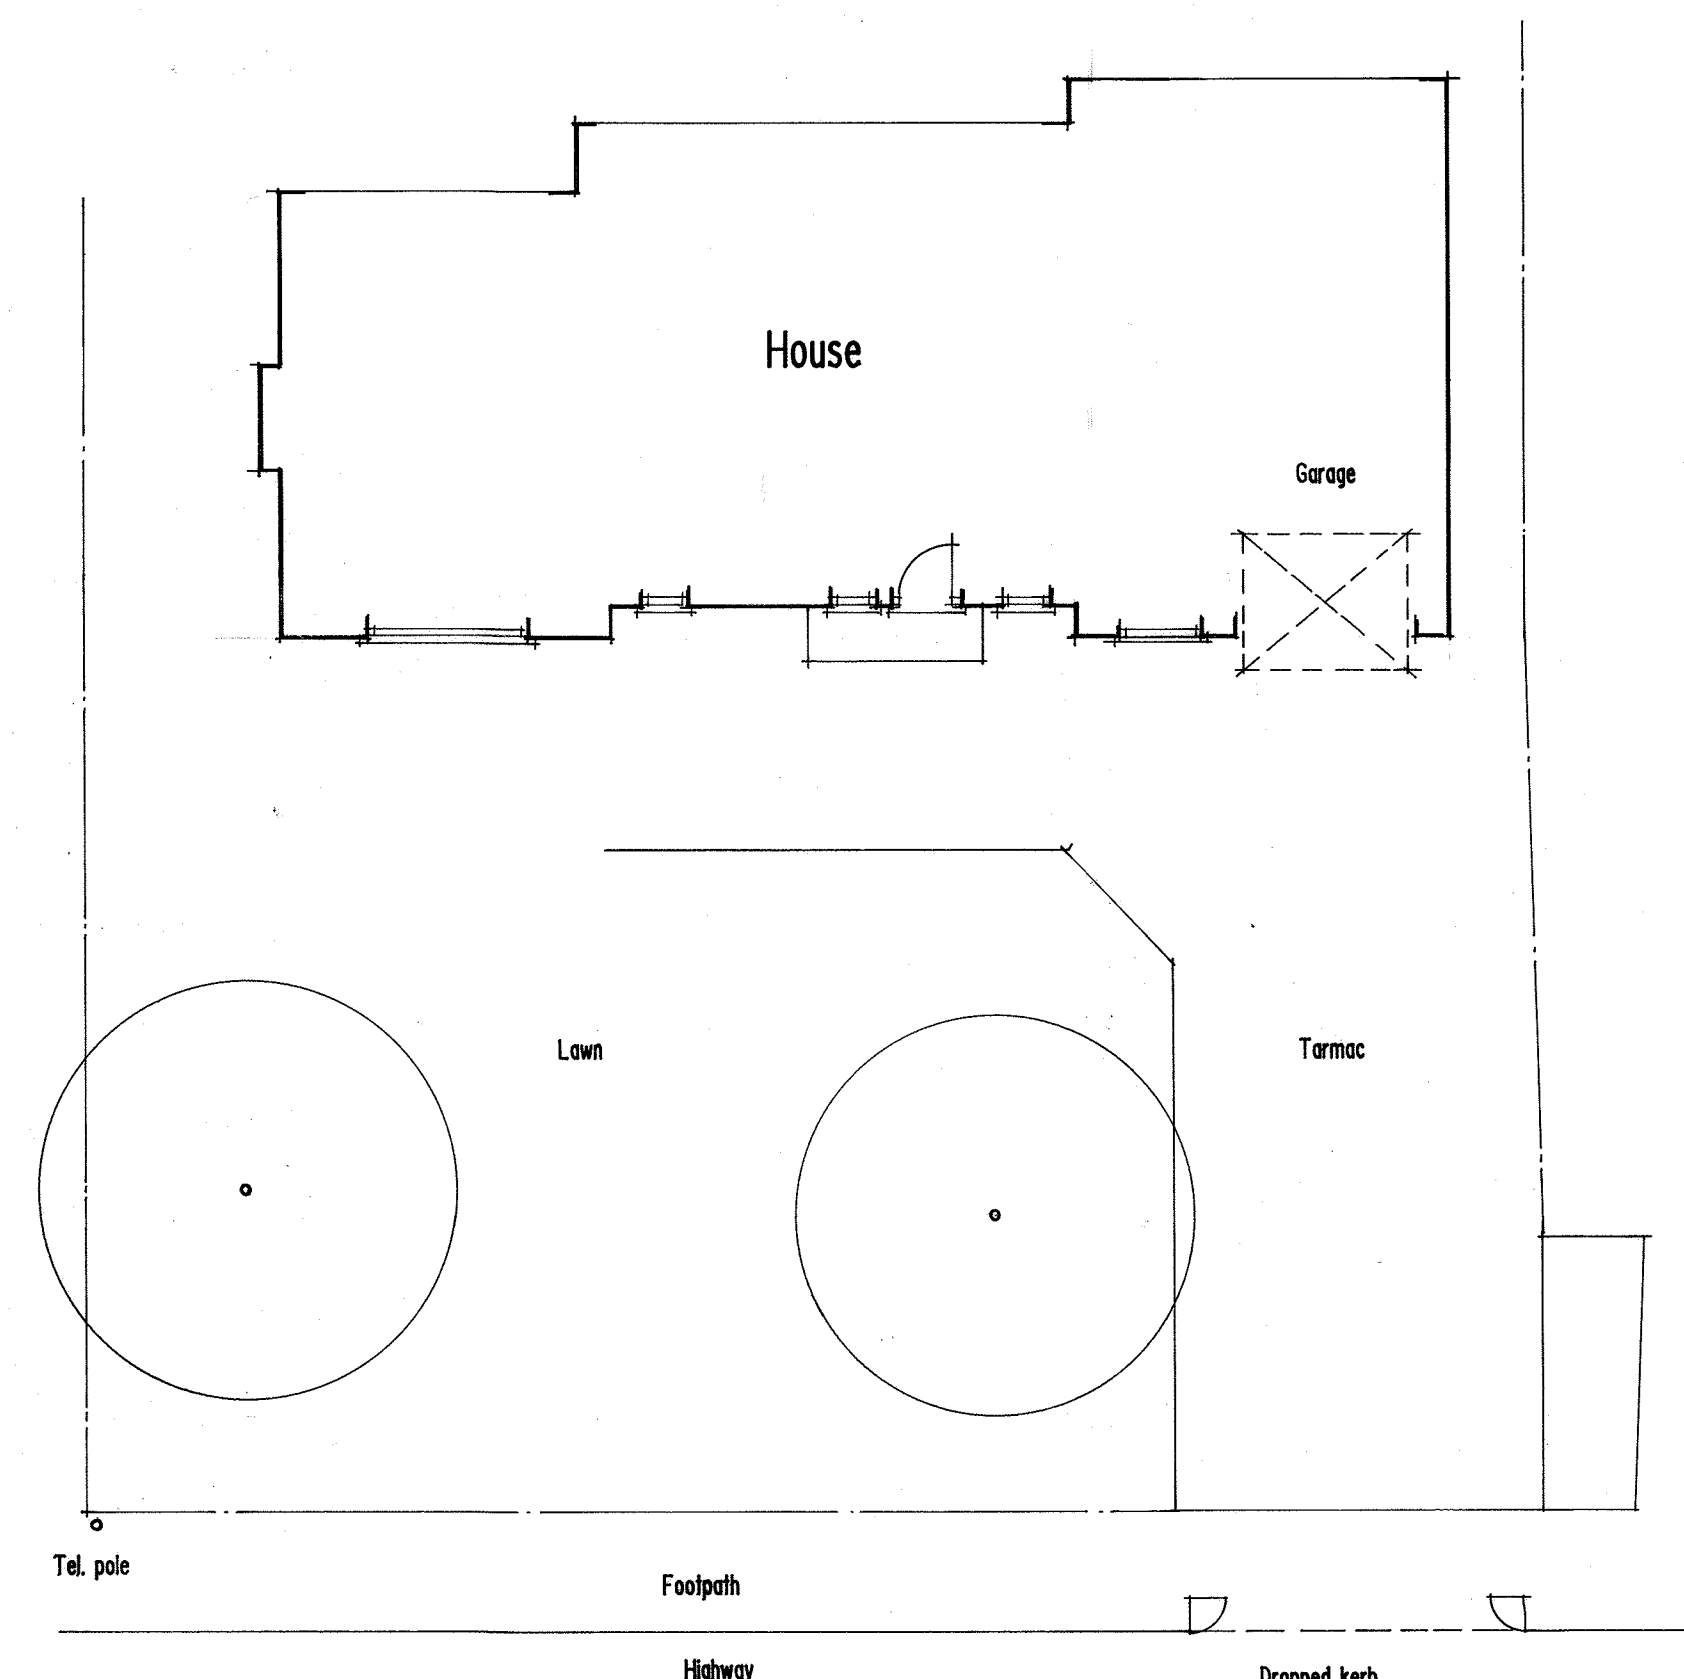

Site Plan (Part) Scale 1:100

PROPOSED ALTERATIONS TO
No. 5 CONISBORO AVENUE CAVERSHAM
READING BERKS. RG4 7JB
Scale as shown Jan 2024 Drg. 01
For: Mr. & Mrs. T. HUGHES
SURVEY - Plans and Elevations

SKD design
Architectural & Building Consultancy

Unit 2 Howe Lane Farm, Howe Lane Maidenhead SL6 3JP
Tel 01628 436827 Email stuart@skddesign.co.uk