


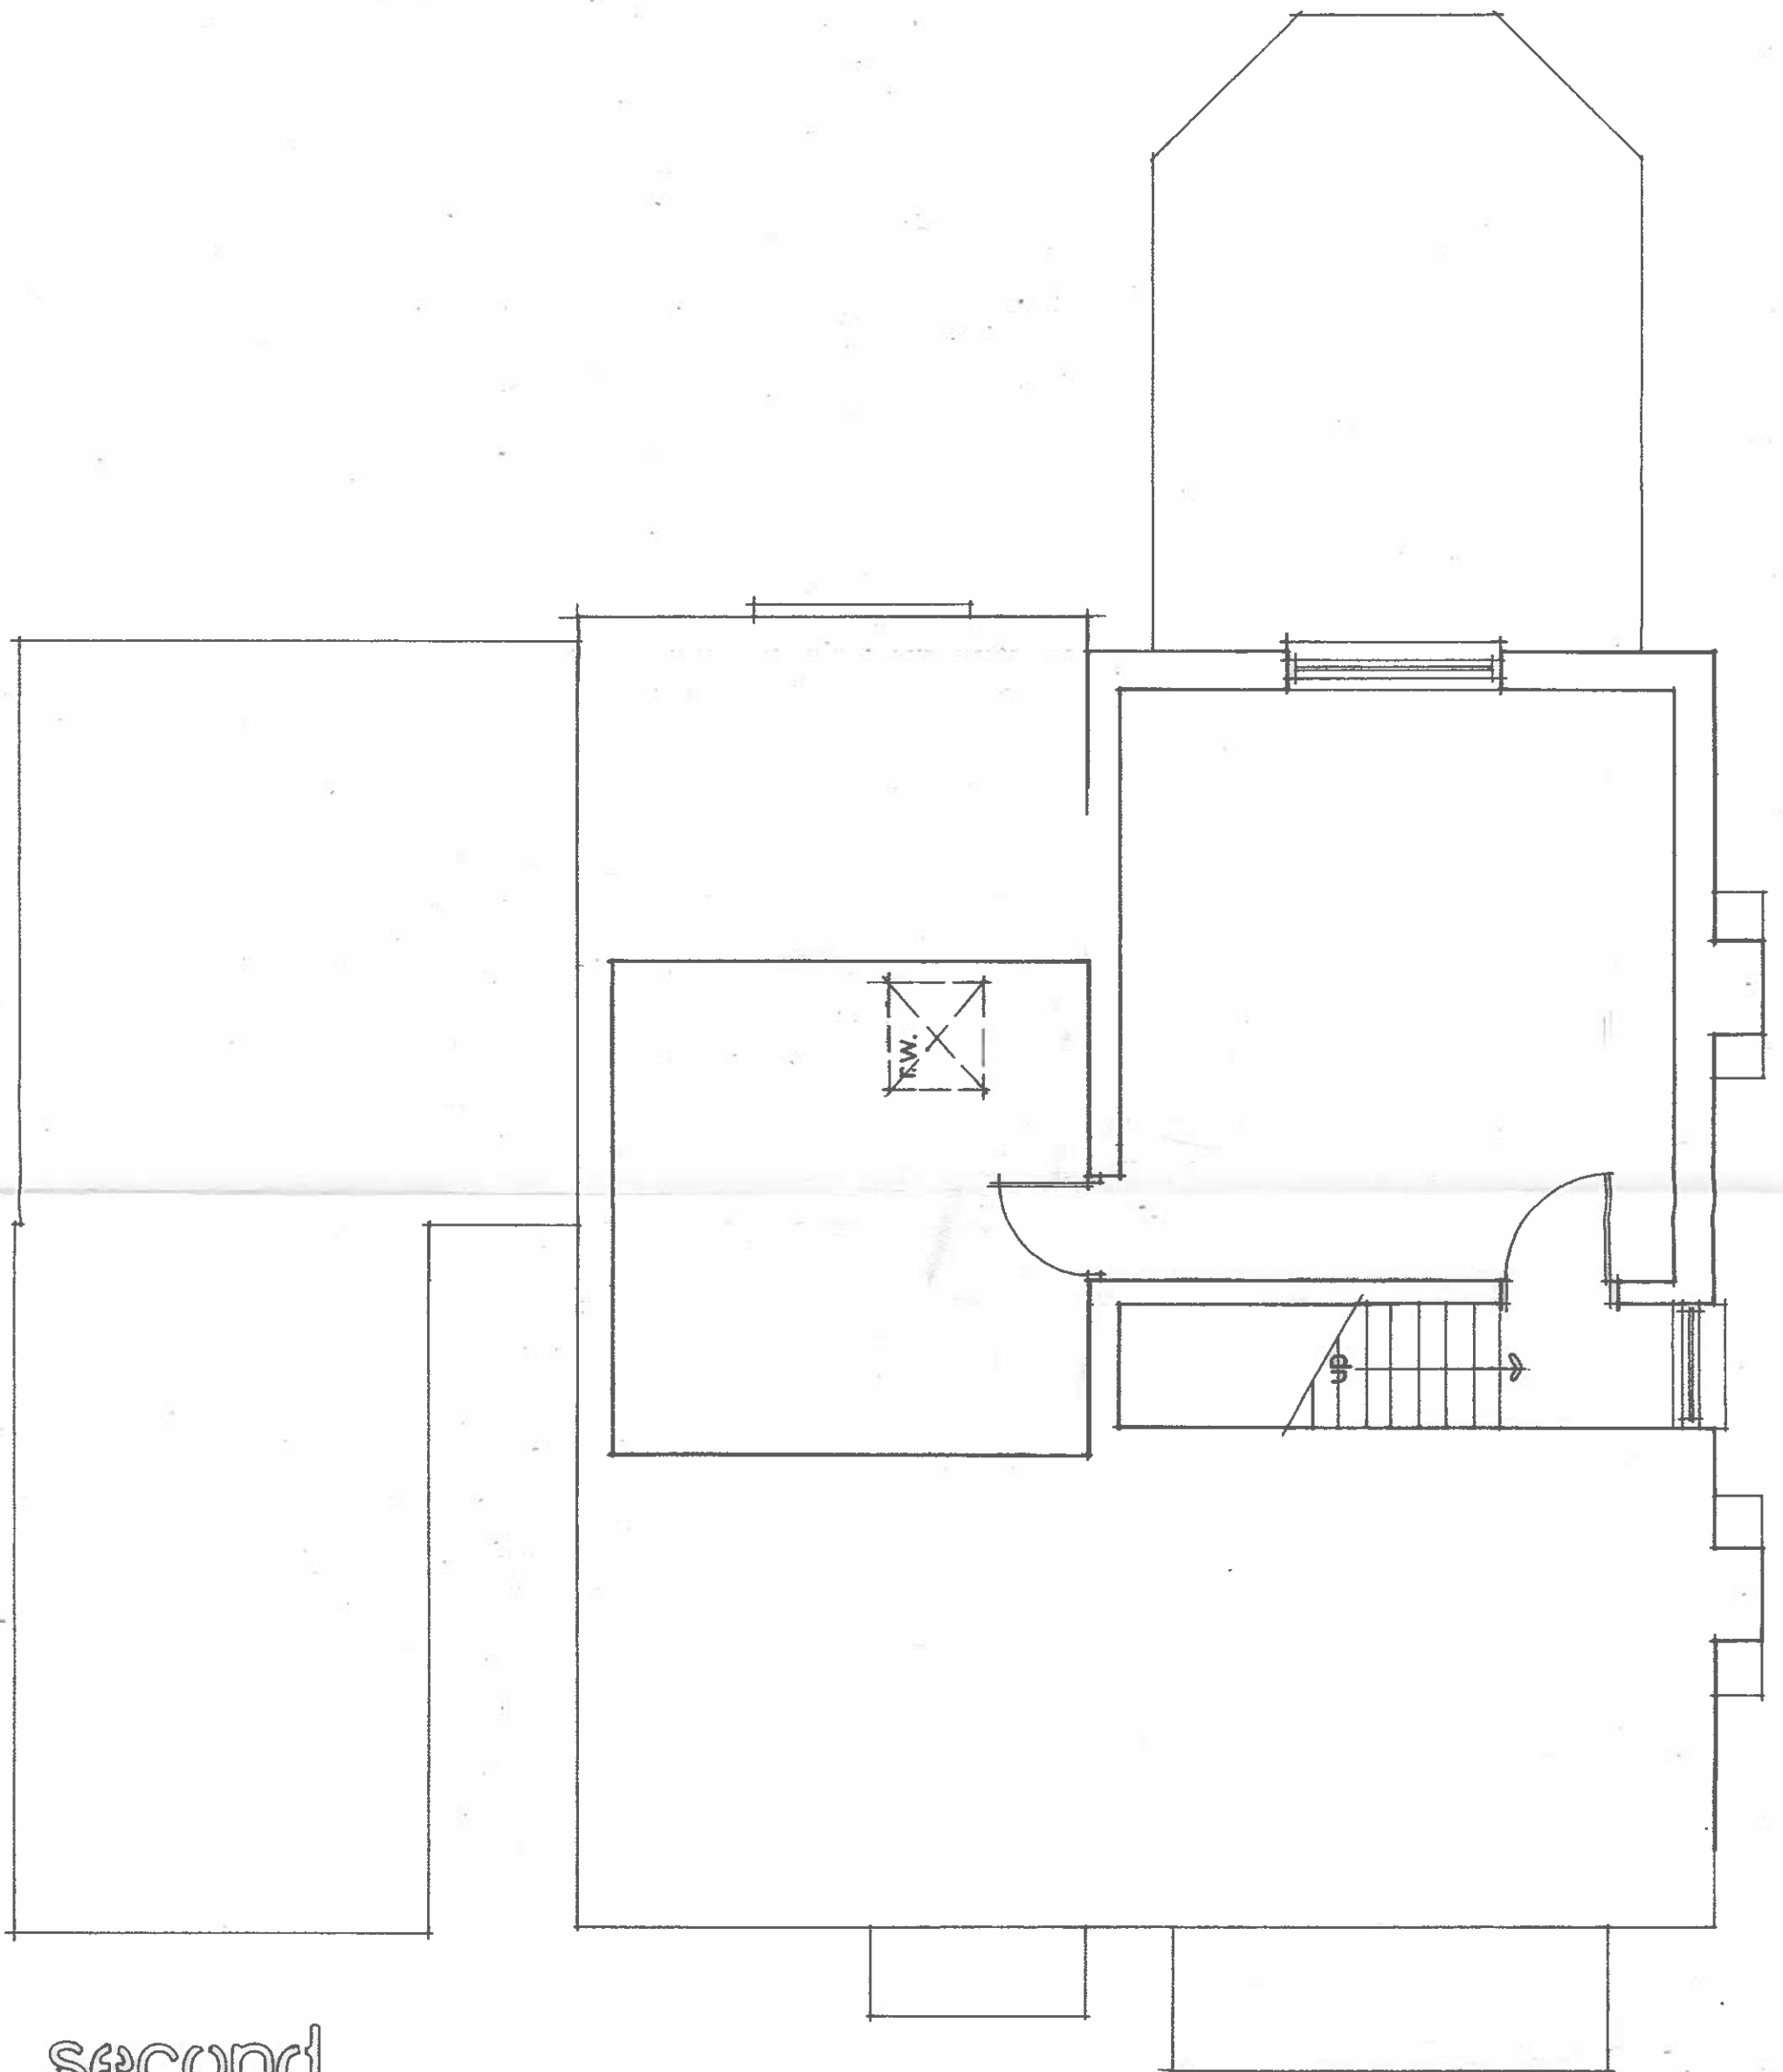

second



BERKSHIRE DEVELOPMENTS LTD
CLIENT

Sarah Beyts

PROJECT

Extension and Alterations to
50, Grosvenor Road
Caversham
Reading
RG4 5EN

DRAWING

Existing Part Second
Floor Plan

SCALE

1:50 @ A3

DRAWING No.

24/GRC/03

DATE

February 2024

REVISION